




No	Note
1.	ONLY TO BE SCALED WHEN PRINTED AT A1
2.	All dimensions in mm unless indicated.
3.	Plans should be checked by the client, structural engineer and building control, no responsibility will be given to the designer.

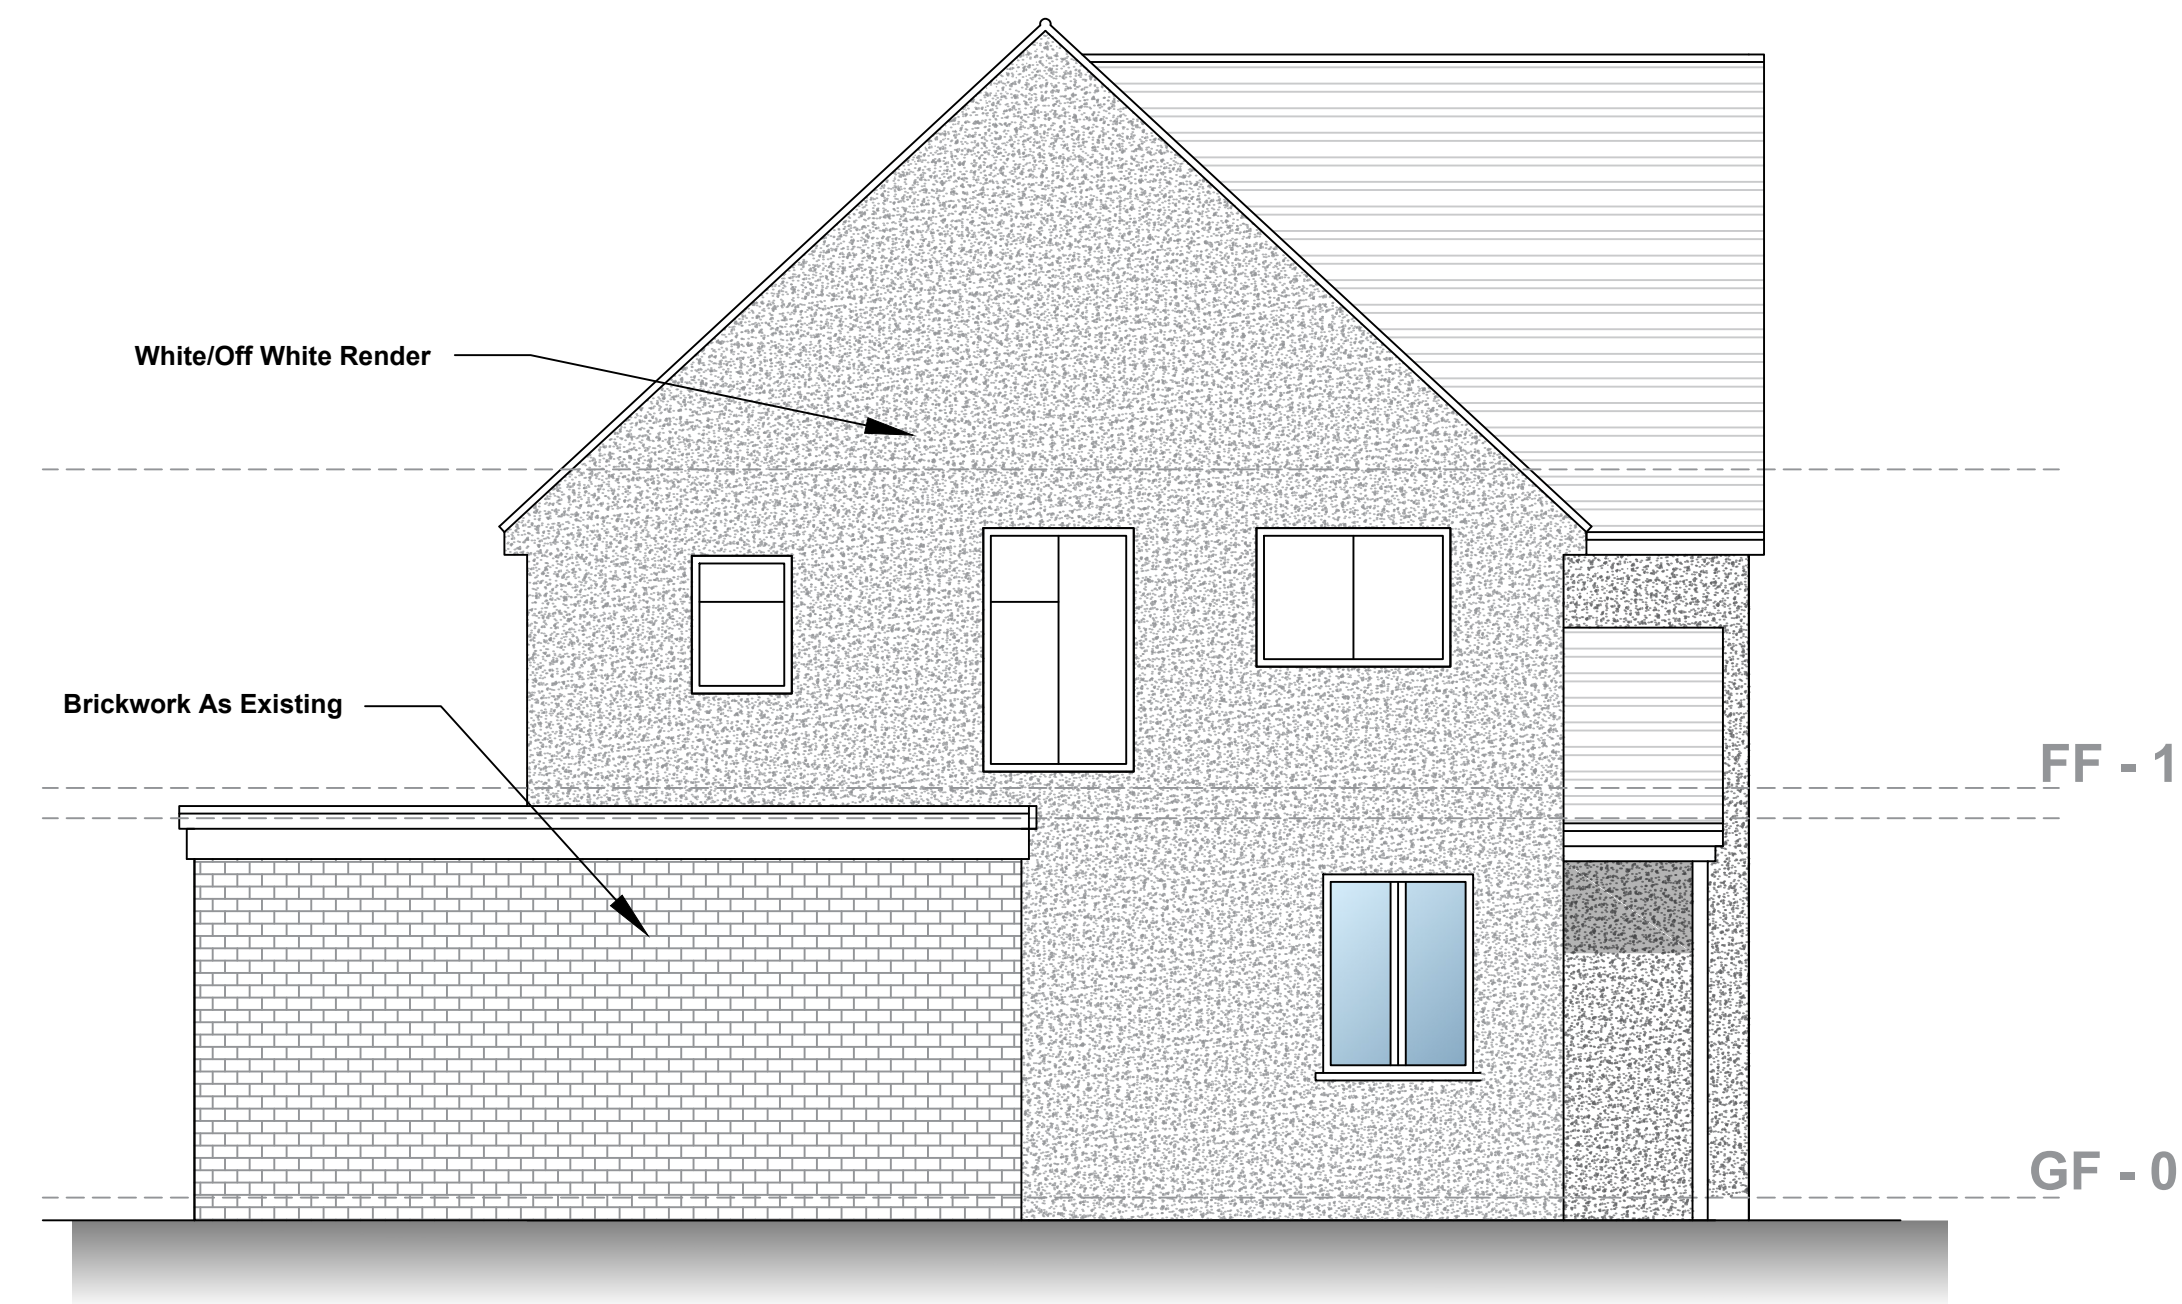


3 Beckett Avenue Proposed Side Elevation South

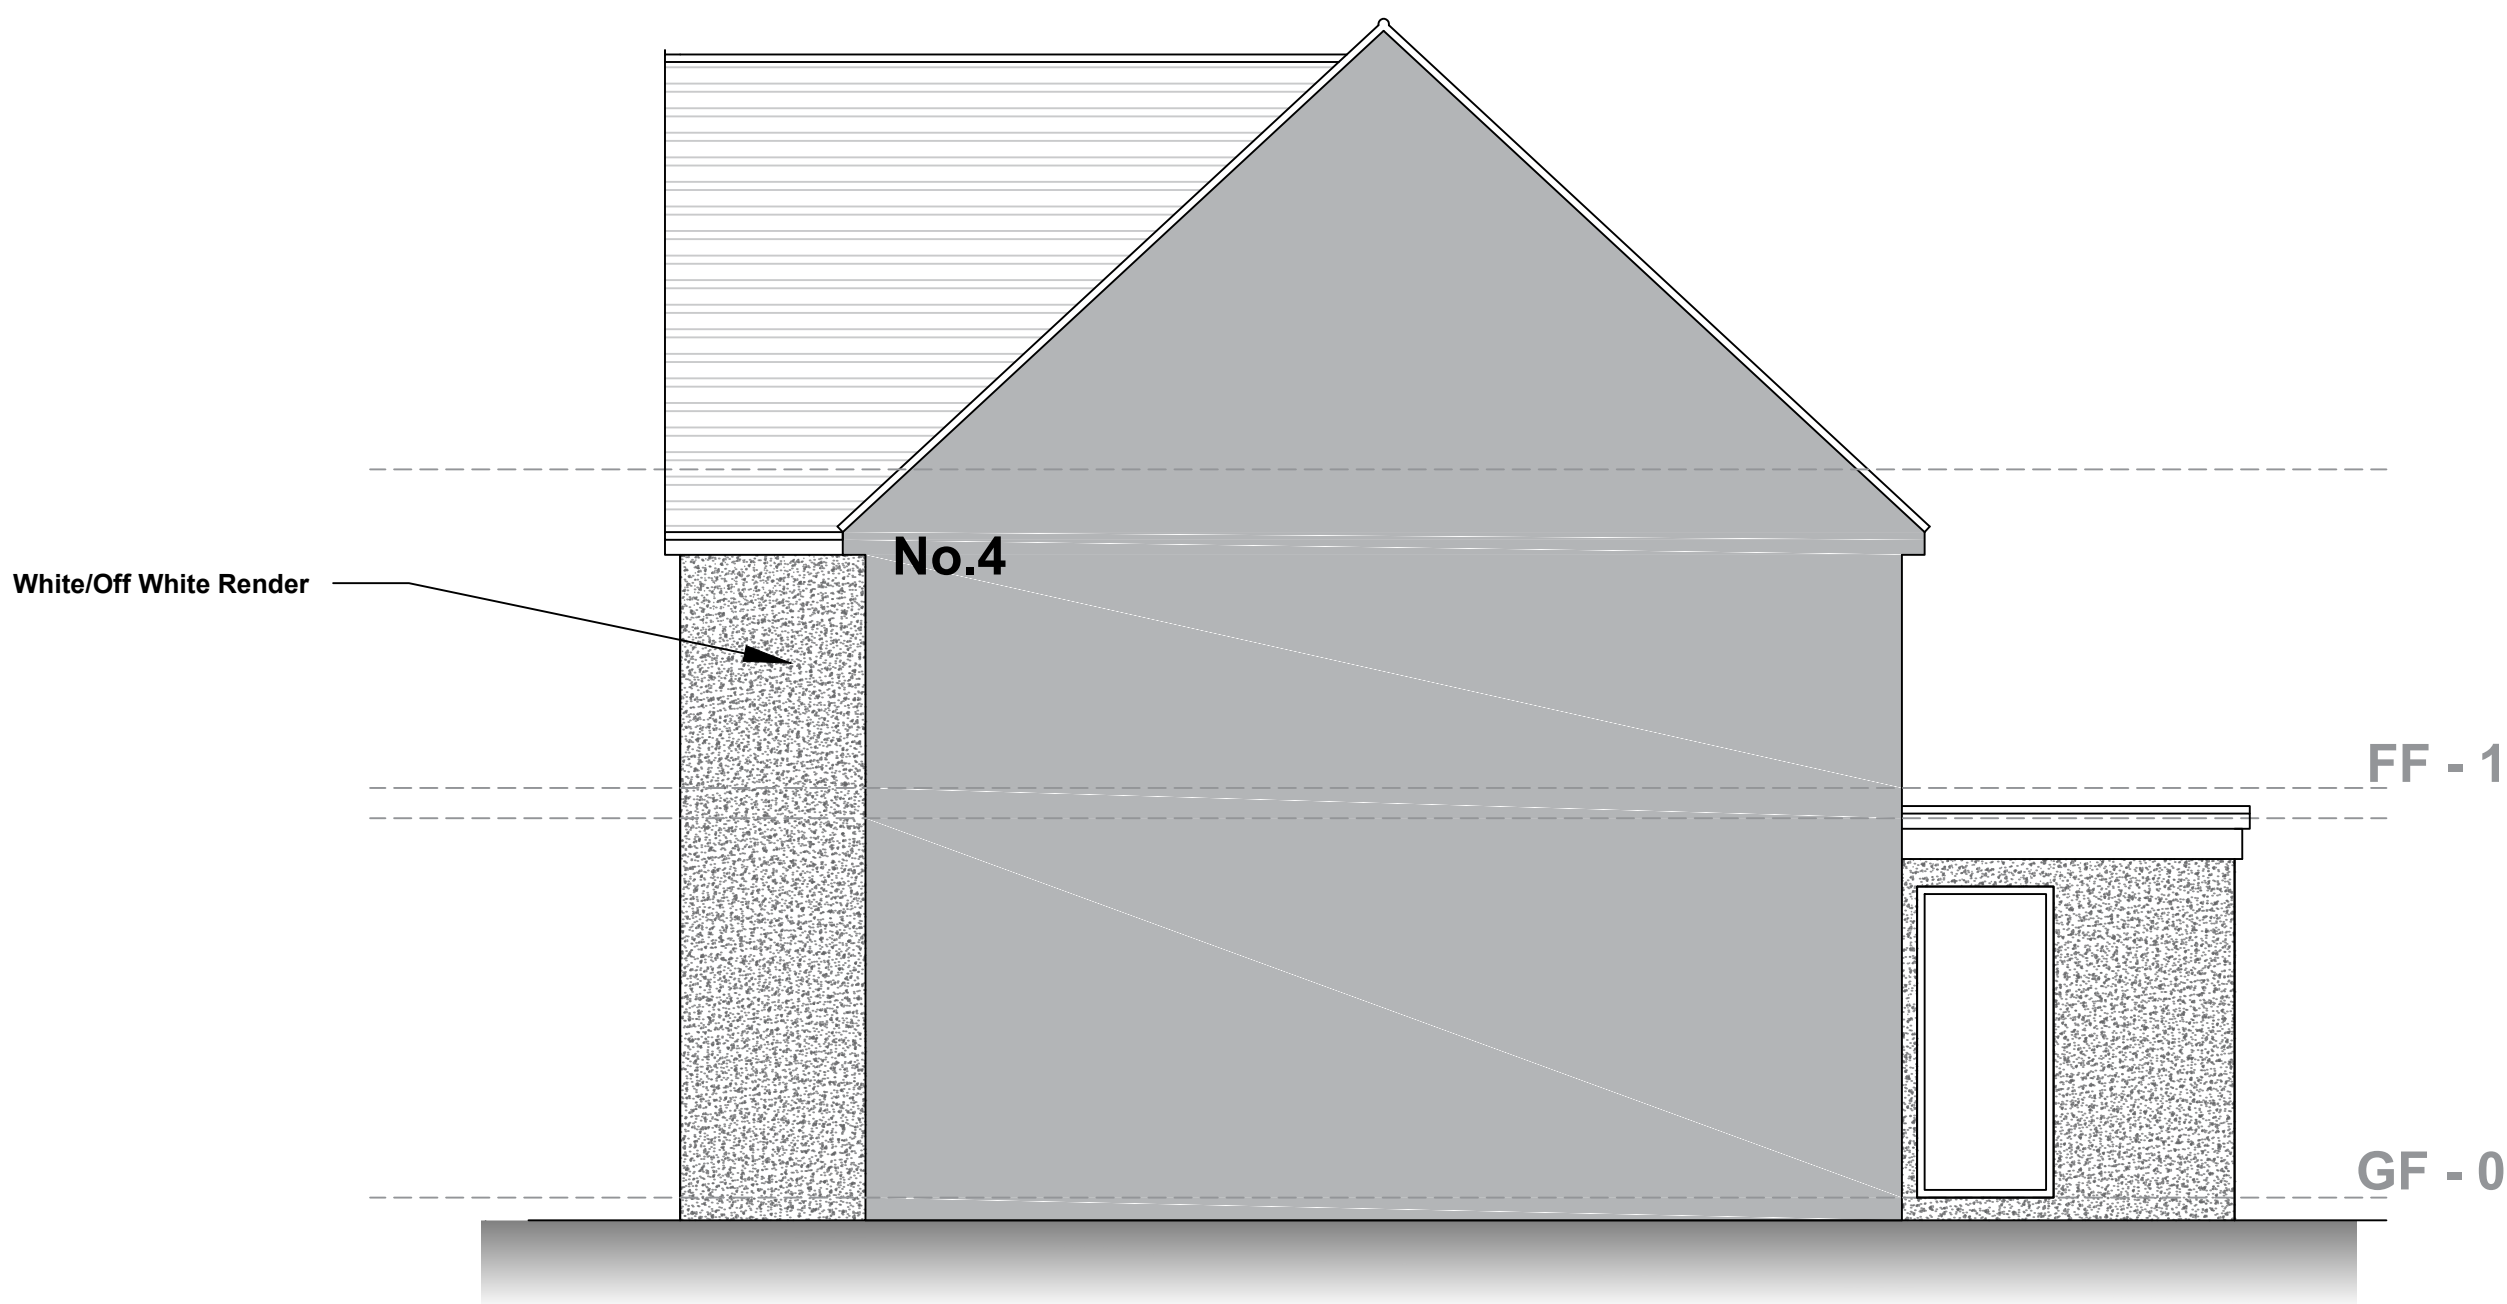

3 Beckett Avenue Proposed Side Elevation North

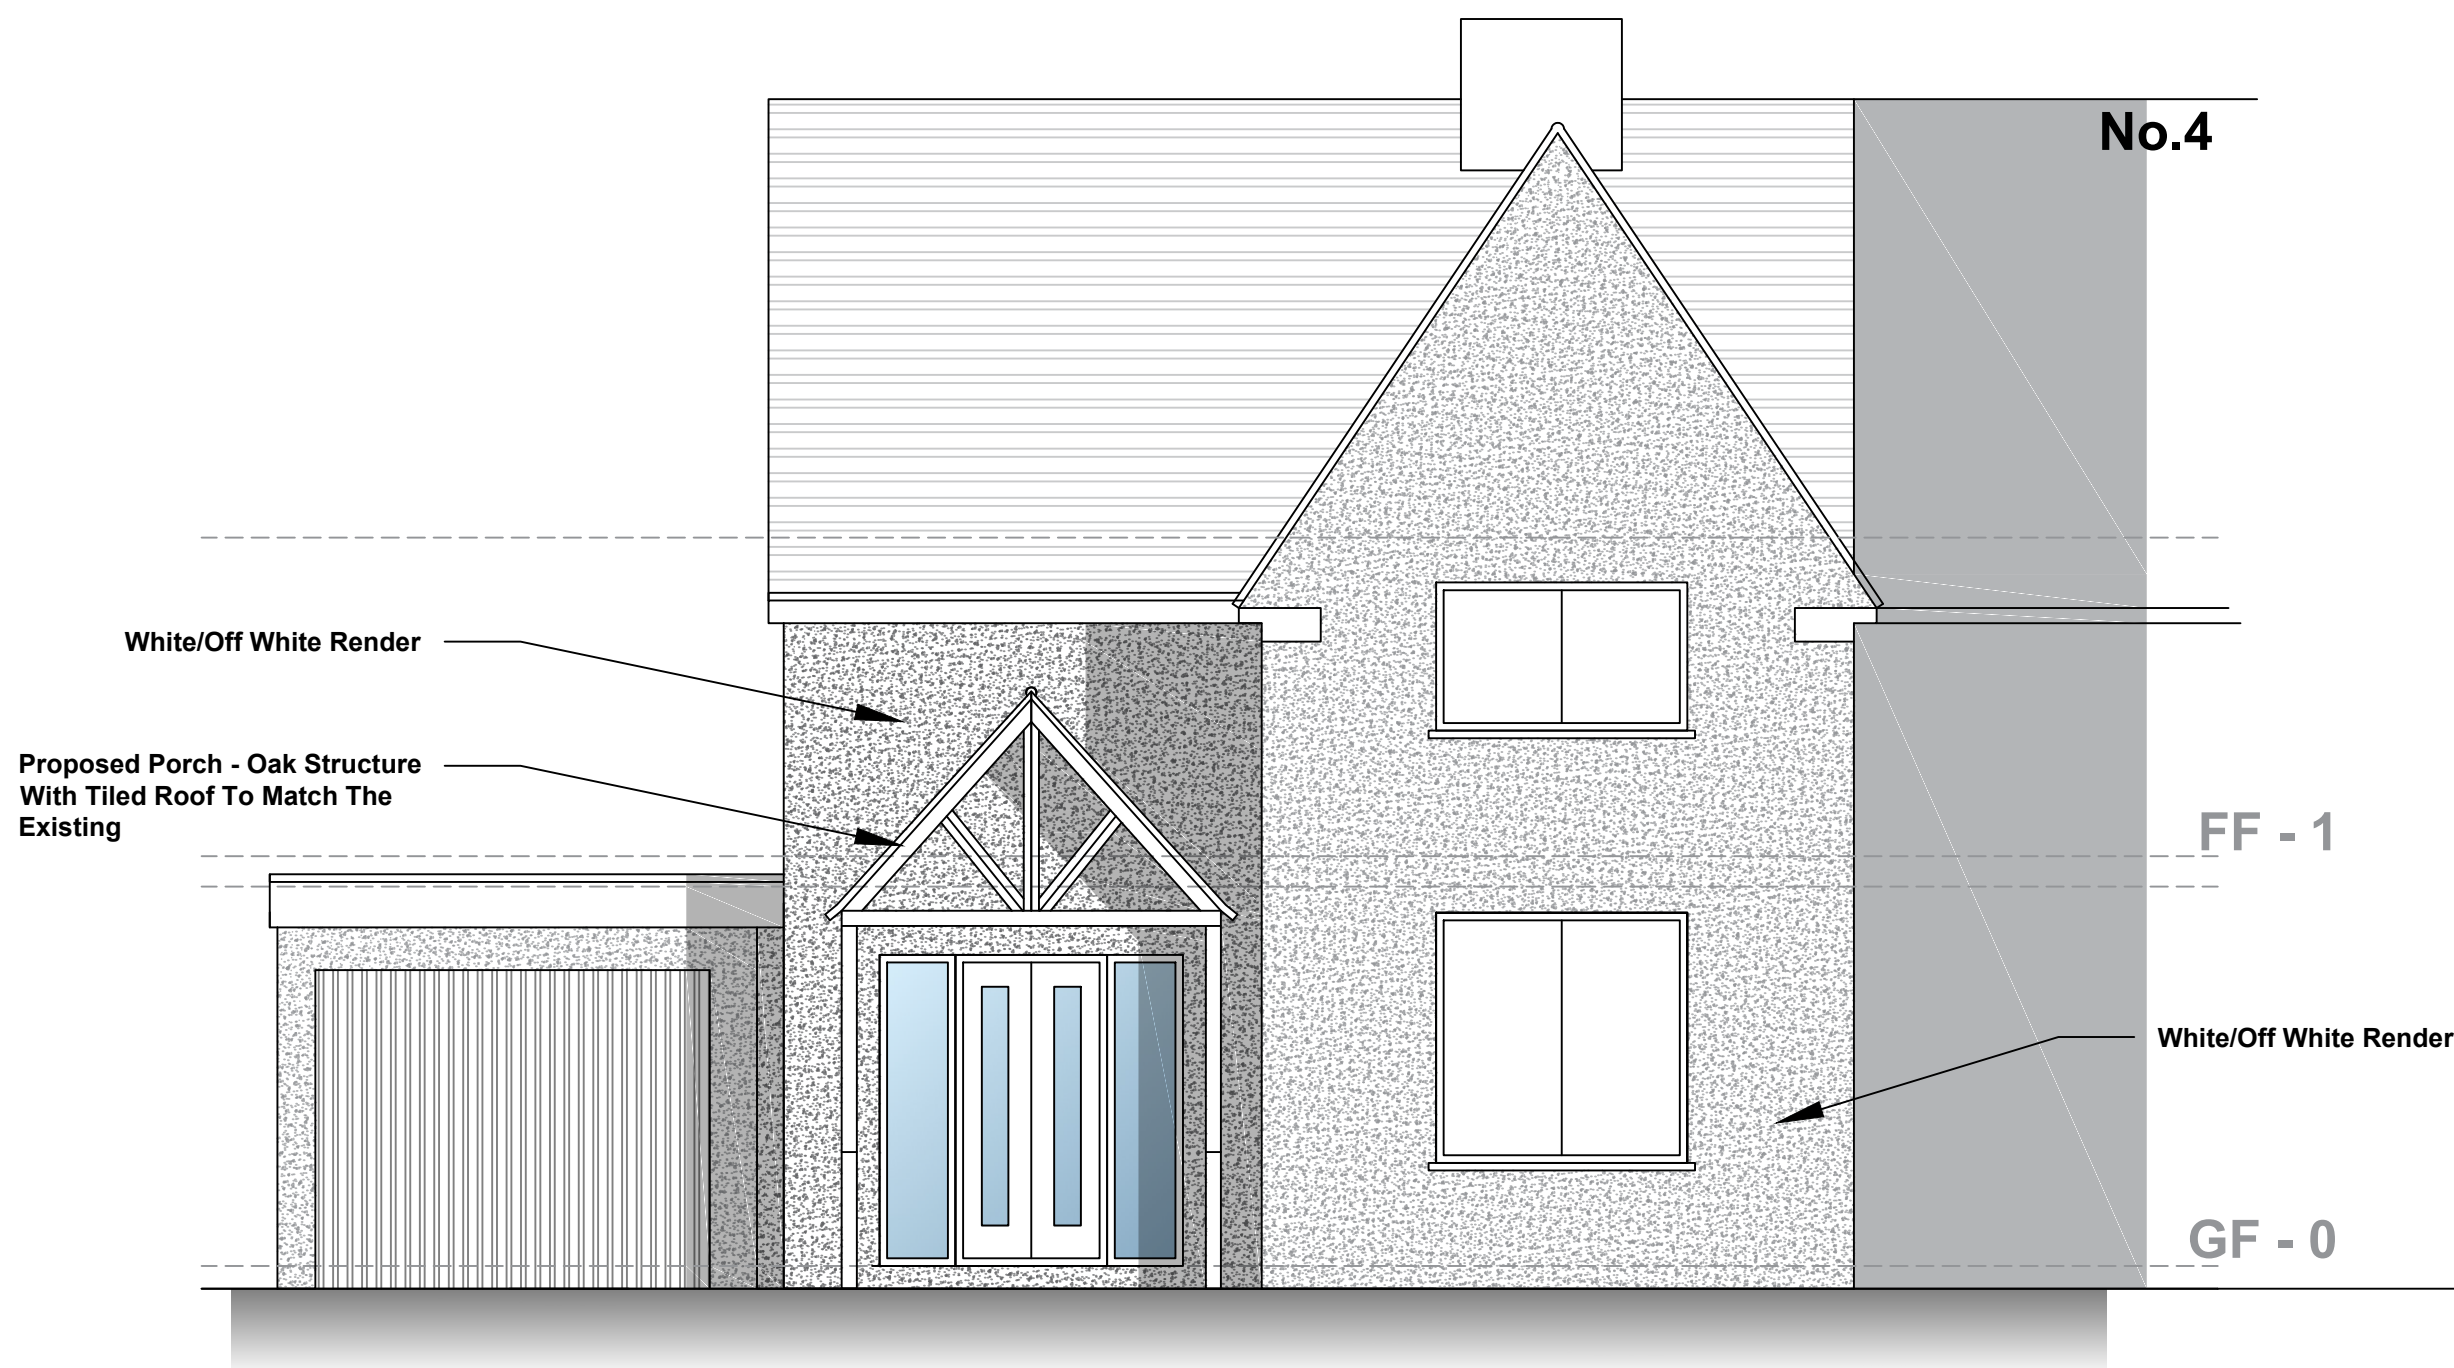

3 Beckett Avenue Proposed Front Elevation East

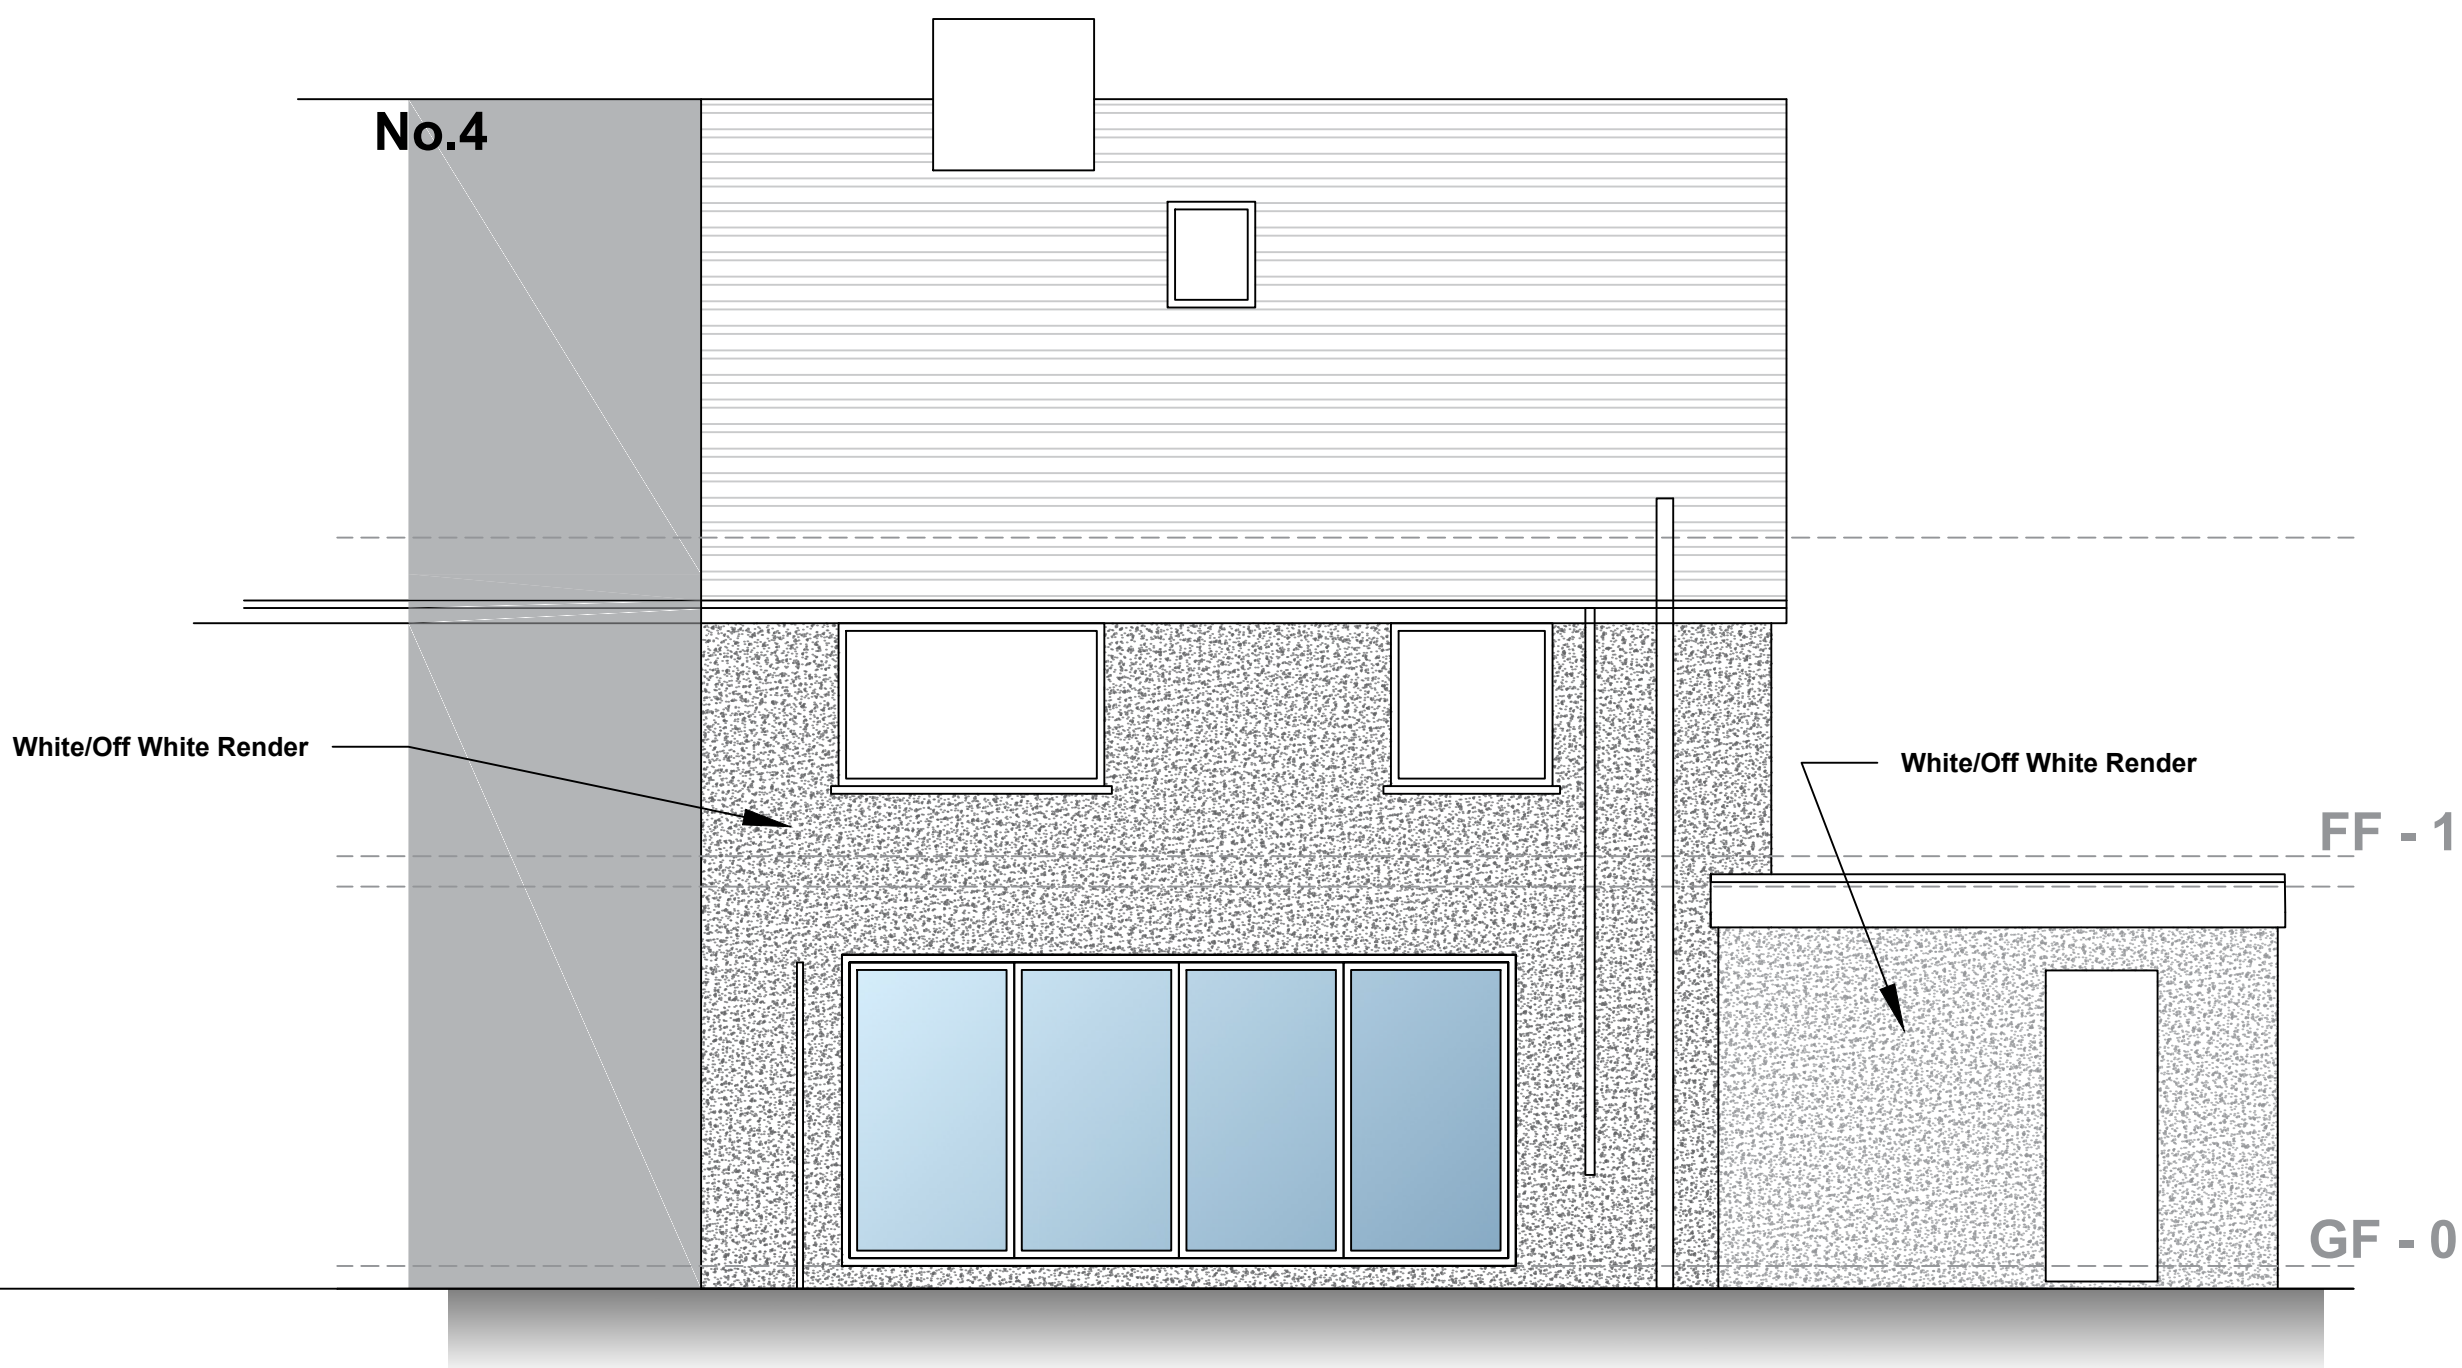

3 Beckett Avenue Proposed Rear Elevation West

A	WL	PORCH MATERIALS		TG
Rev	By	Date	Description	Chk'd
Ladbury Architectural Design WILLIAM LADBURY 6 HEReward WAY NUNEATON CV10 0FA TEL : 07841354894 william@ladburyad.com				
Project:				
3 BECKETT AVENUE MARKET BOSWORTH				
Drawing Title:				
PROPOSED ELEVATIONS				
A1				
Drawn	Chk'd	Appd	Status	Date
WLADBURY			PLANNING	11.09.24
			Scale @ A1 1:50	
Drawing No:				Rev
3BECK-PS24-4				A