
 
 


Site Plan

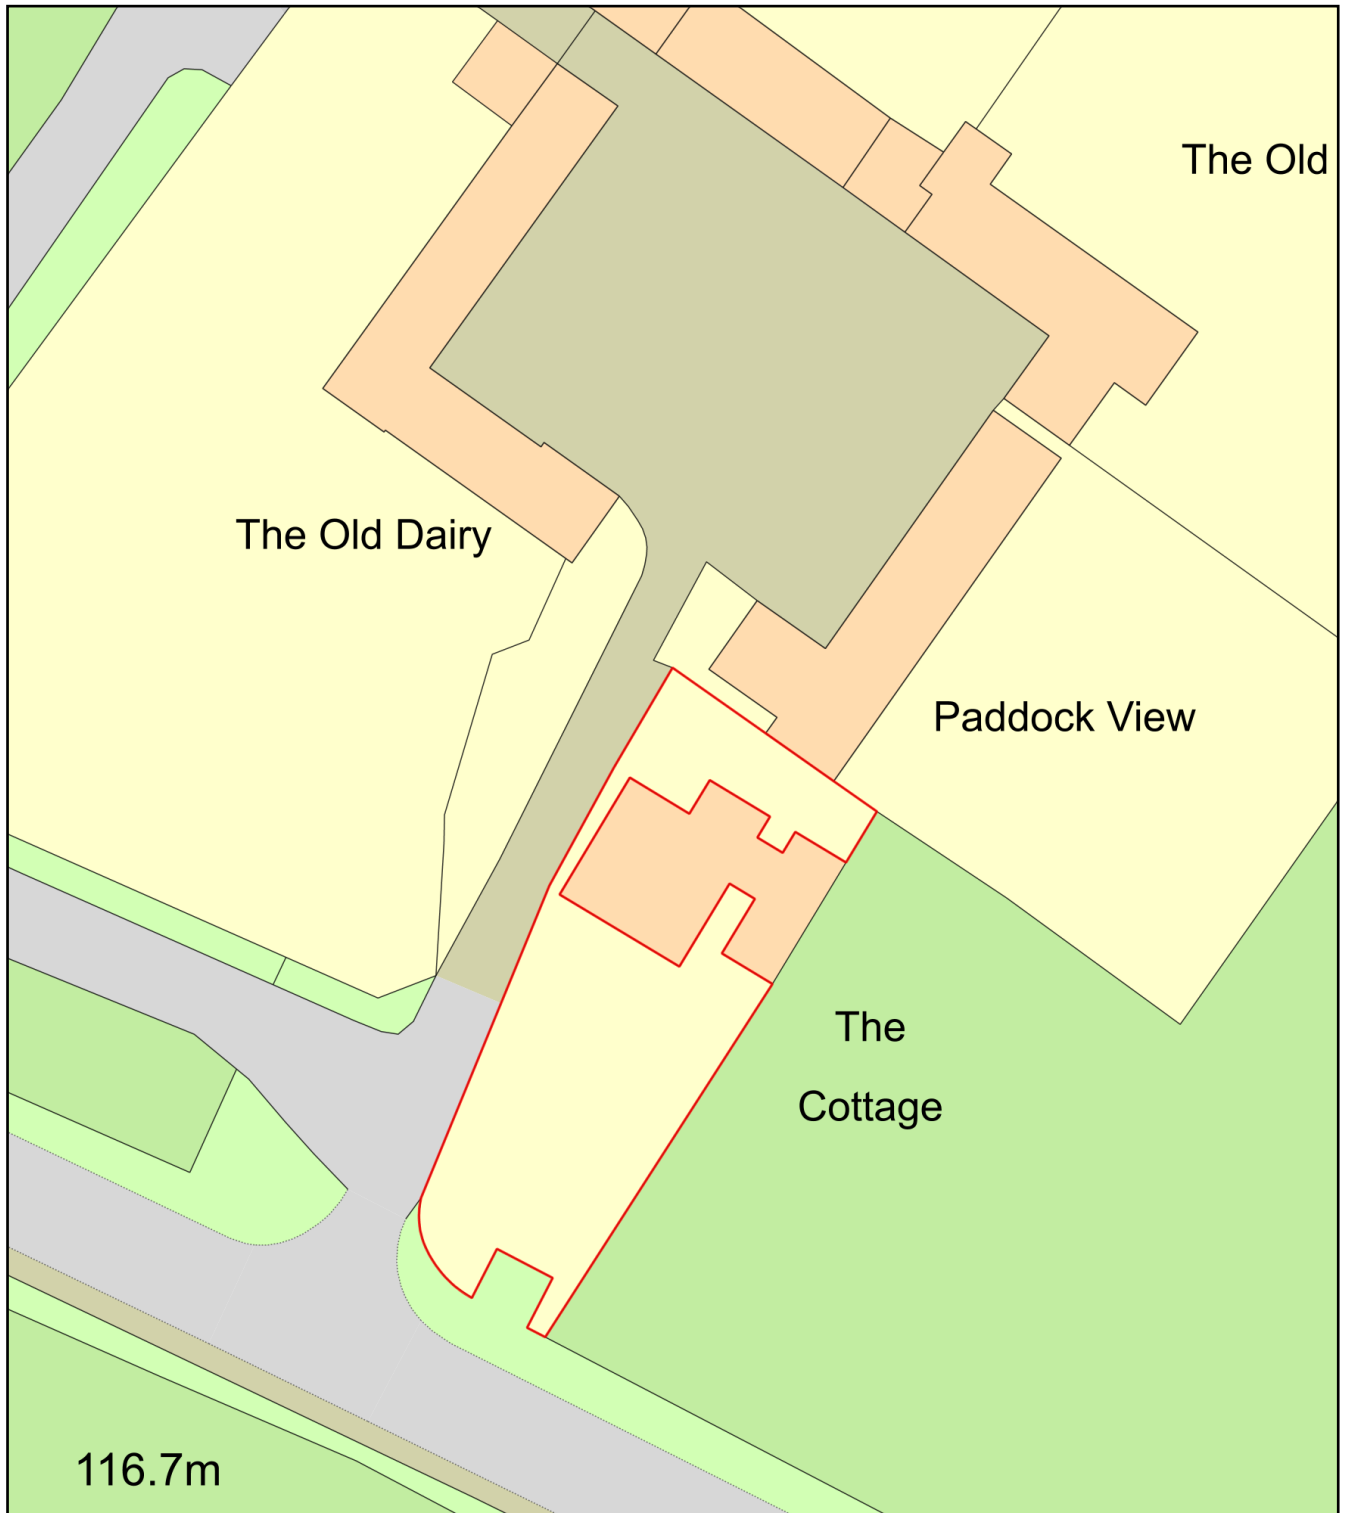

Plan Produced for: Rosalind Beresford

Date Produced: 20 Feb 2023

Plan Reference Number: TQRQM23051202940071

Scale: 1:500 @ A4