




Existing Front Elevation



Existing Rear Elevation

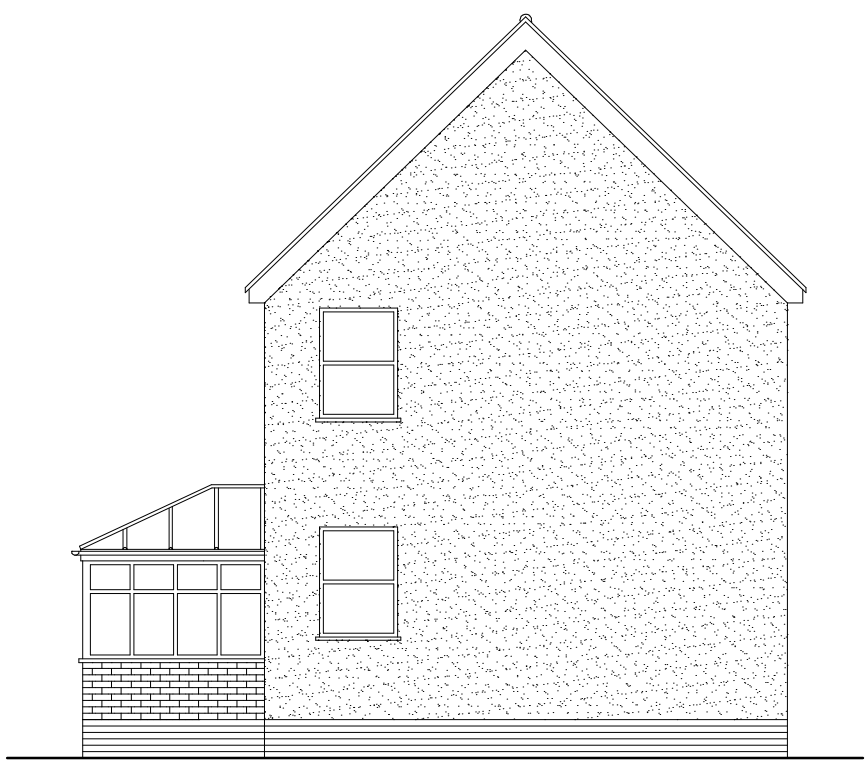

Existing Side Elevation

All Elevation Drawings Scale 1:100
0 1 2 3 4 5m

All Plan Drawings Scale 1:50
0 1 2 3 4 5m

Scale Bars




Proposed Front Elevation




Proposed Rear Elevation




Proposed Side Elevation

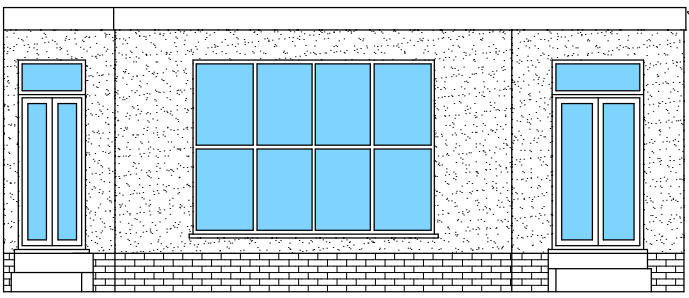


Elevation On Arrow A
Extension Only

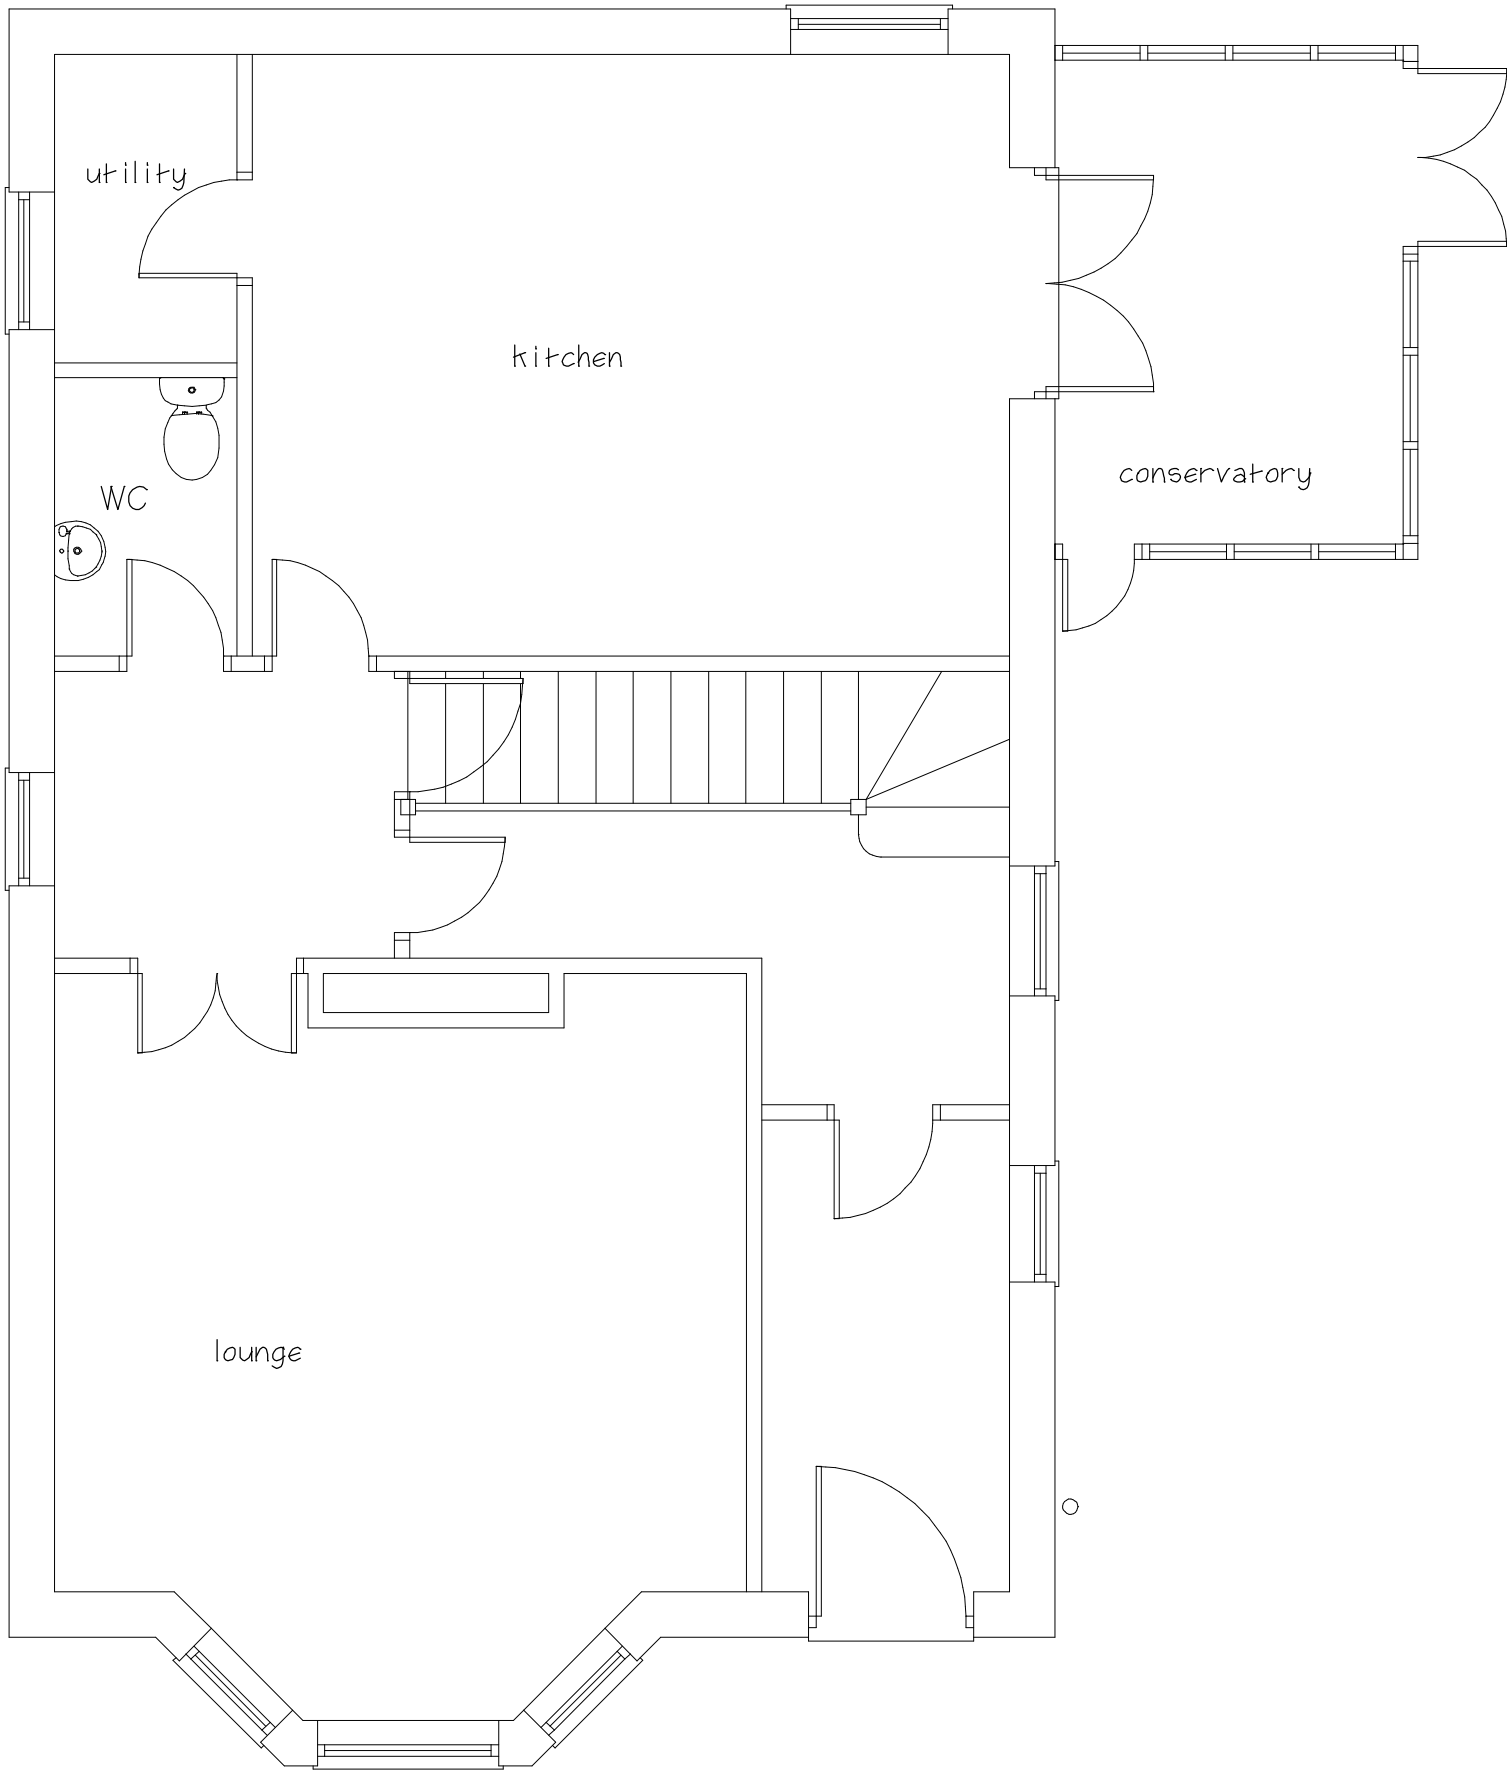

Existing Ground Floor Plan

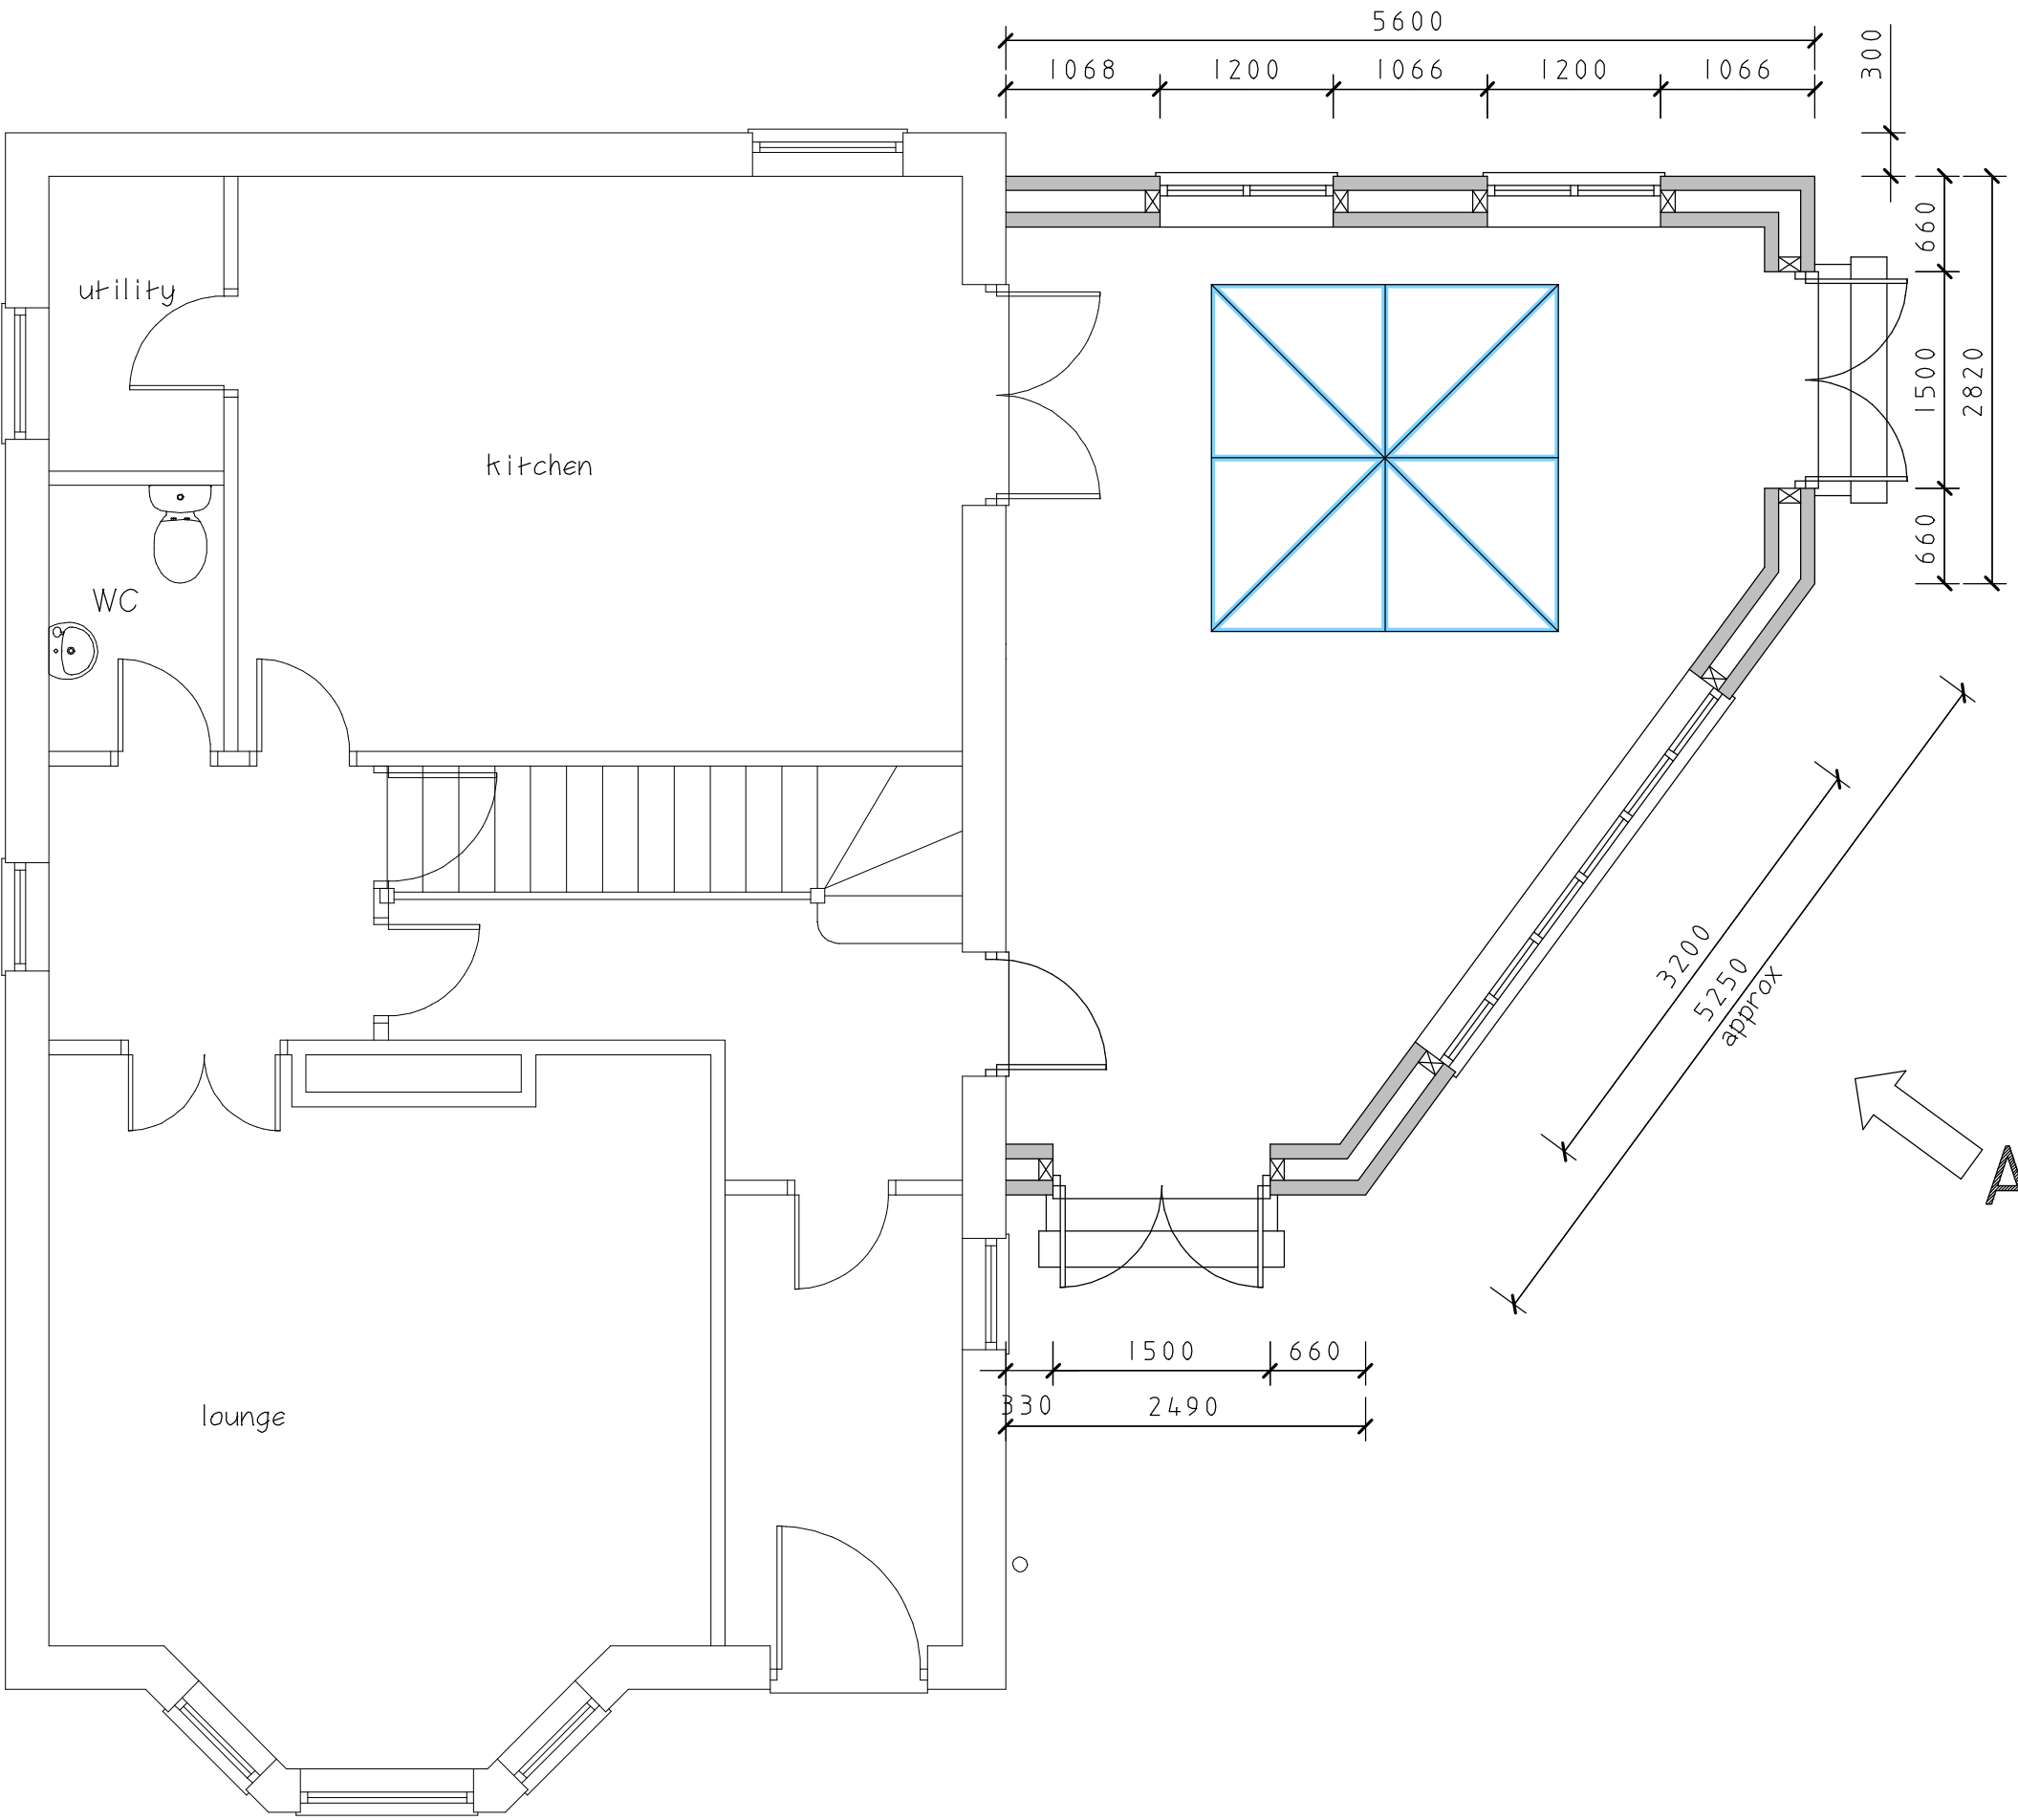

Proposed Ground Floor Plan

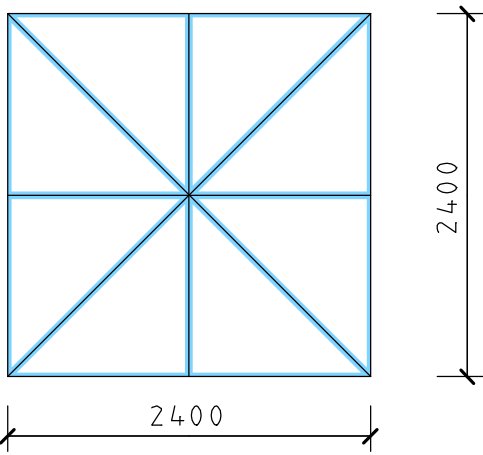

Lantern

CLIENT
Edward Dowling

JOB TITLE
**24 Butt Lane
Hinckley
Leics
LE10 1LD**

DRAWING TITLE
**Proposed Extension
To The Side Of
Link Detached House**

SCALE
1:50 & 1:100

SHEET
A1

DATE
Jan 2026

DRAWN BY
A Moore

ANDREW MOORE
ARCHITECTURAL SERVICES
Tel; 07973397765
Email;andrewmoore@workmail.com

DRG NO
1717

SHEET NO