




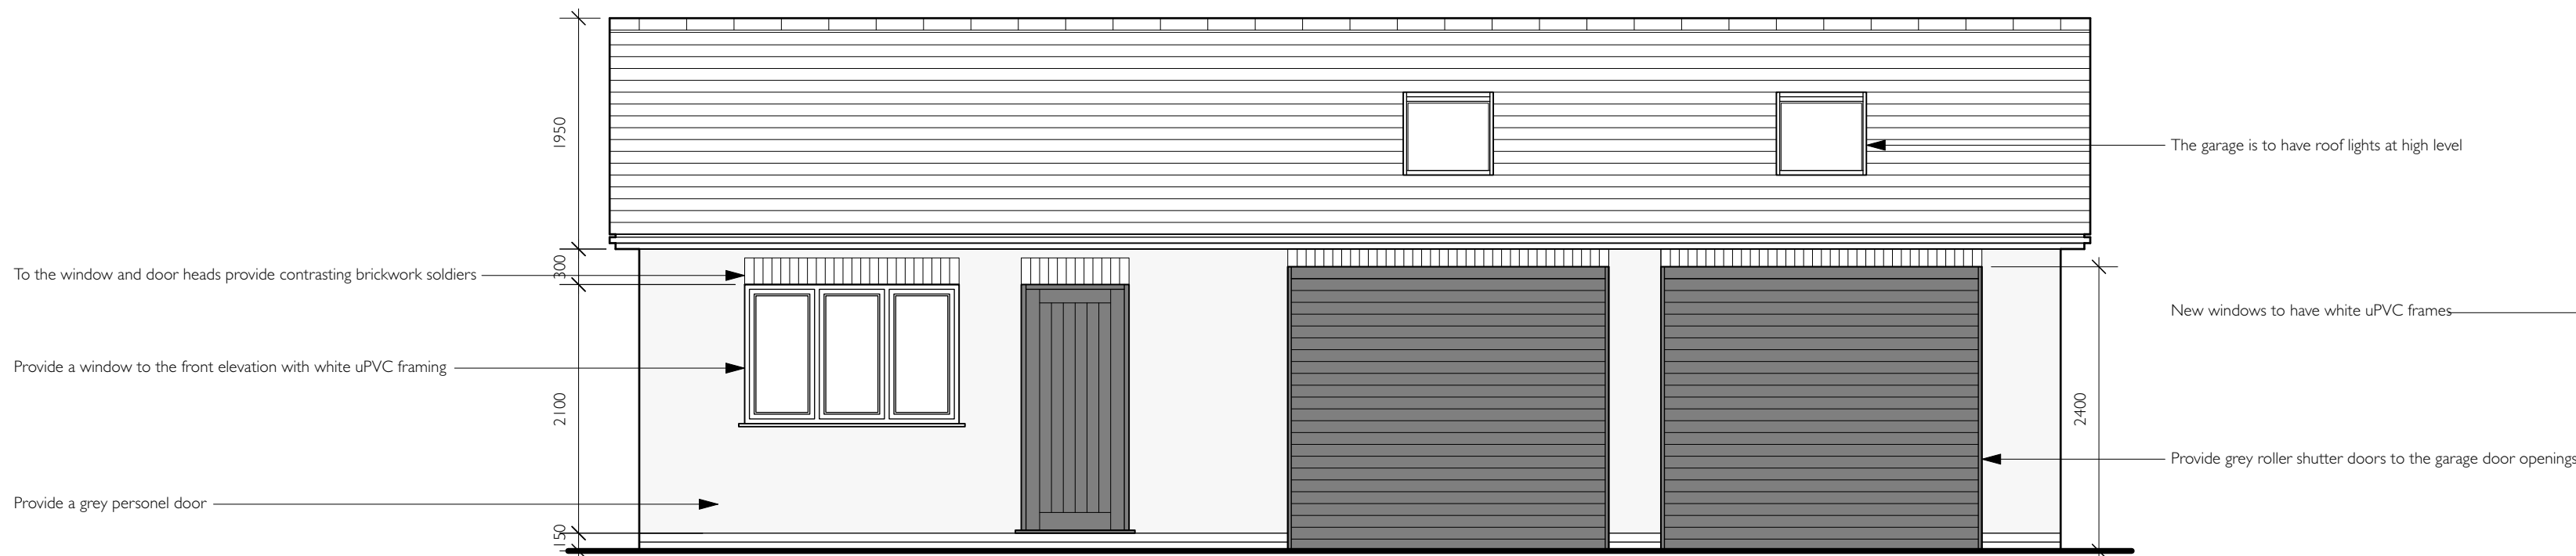


PROPOSED FRONT ELEVATION

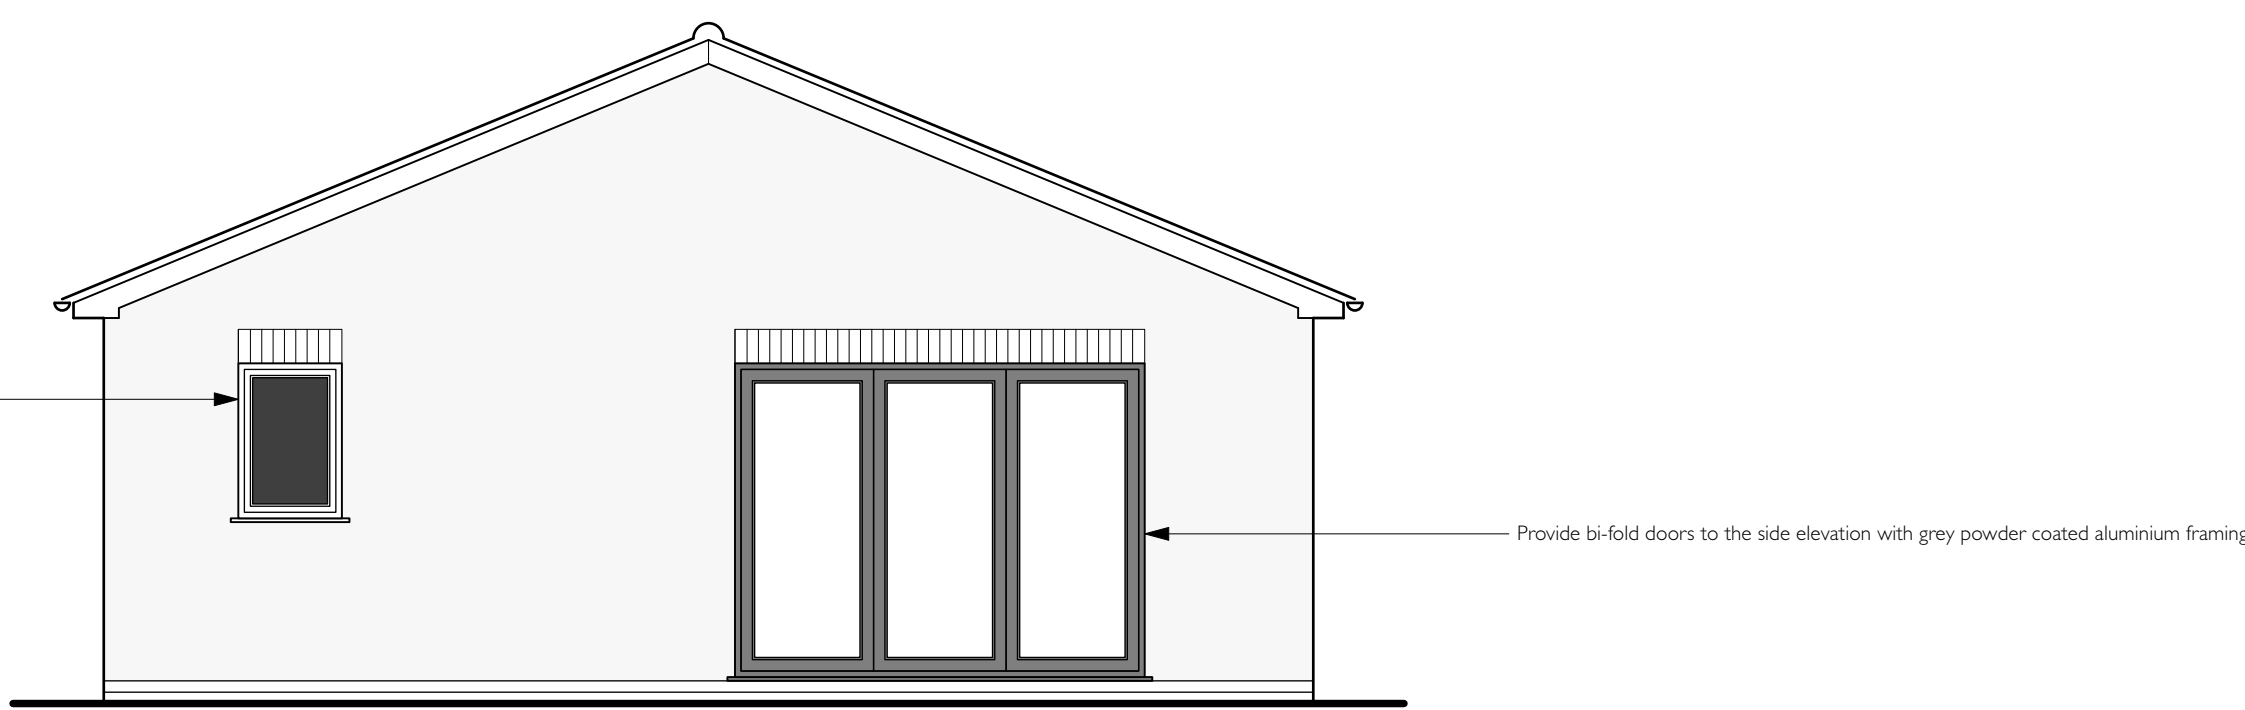


PROPOSED SIDE ELEVATION

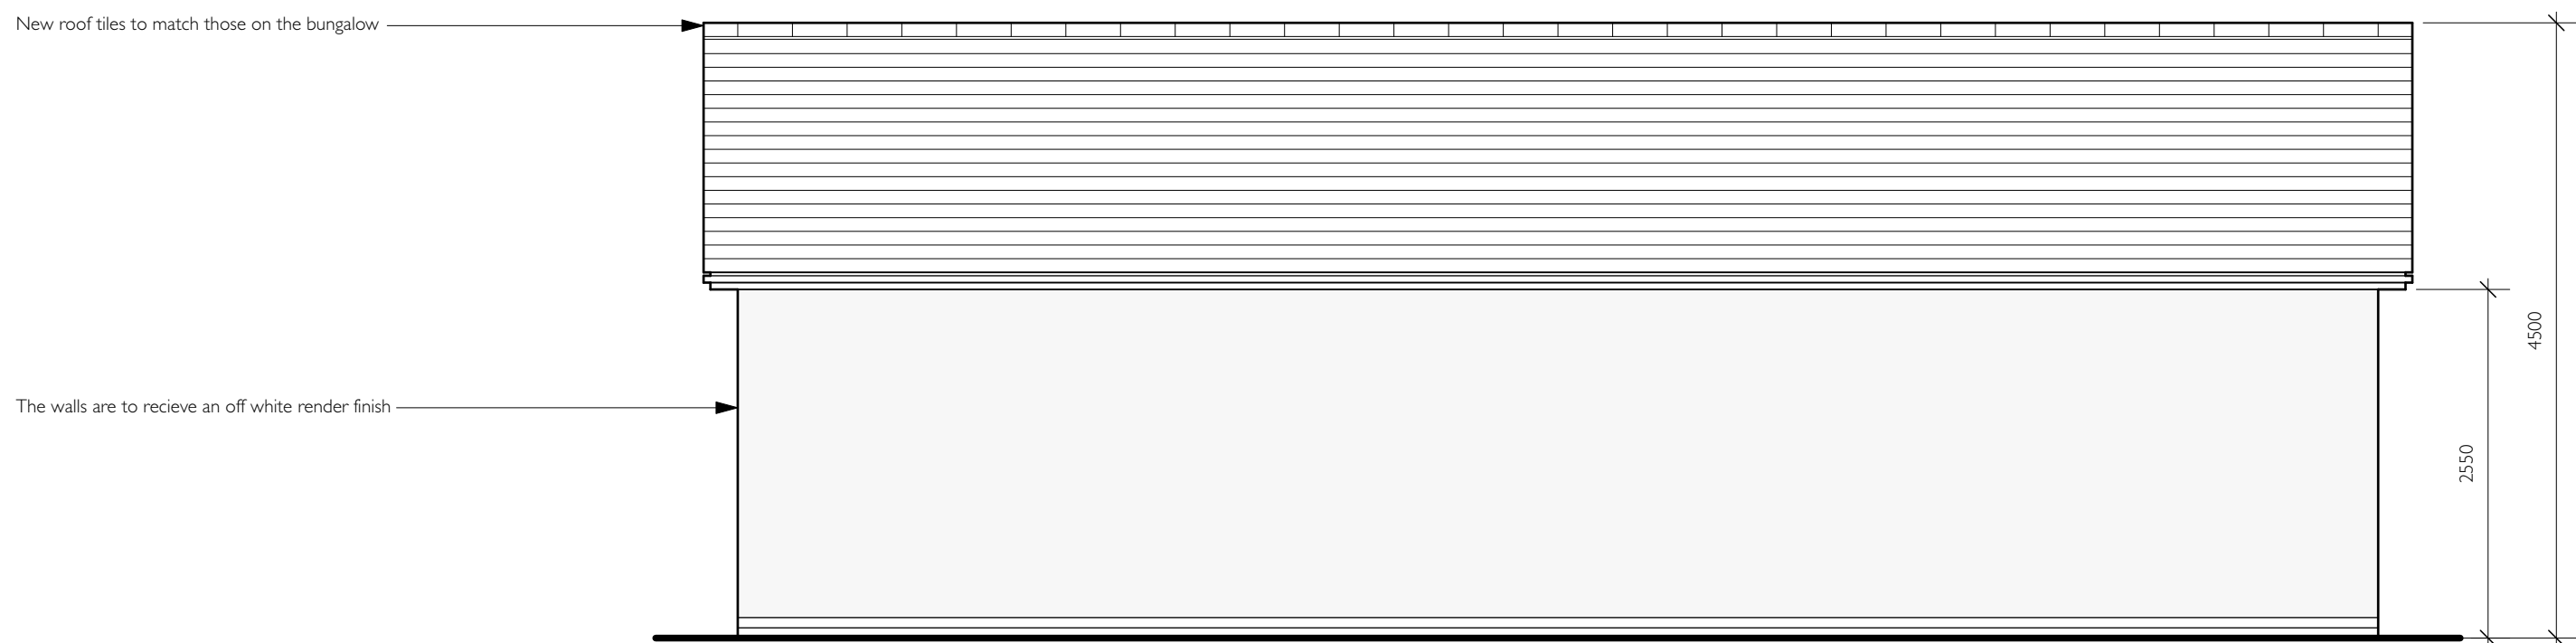

PROPOSED REAR ELEVATION

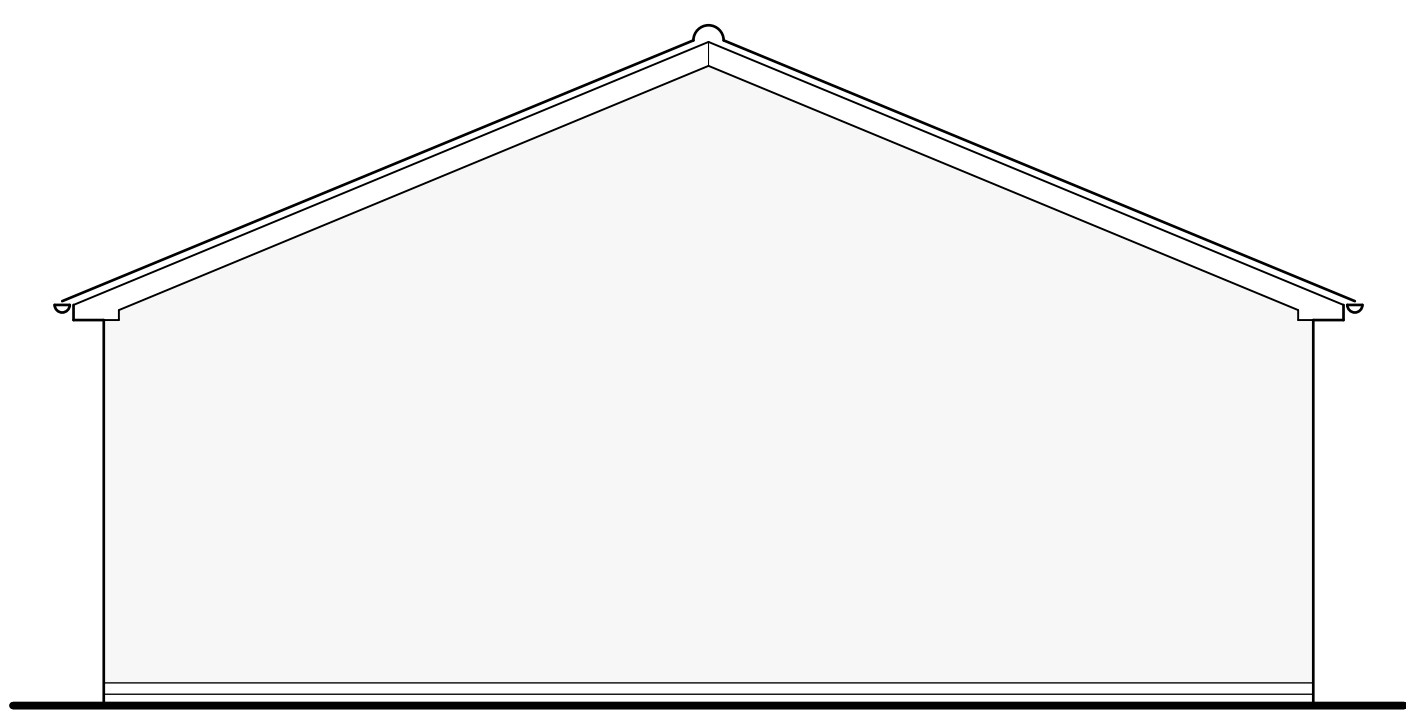

PROPOSED SIDE ELEVATION

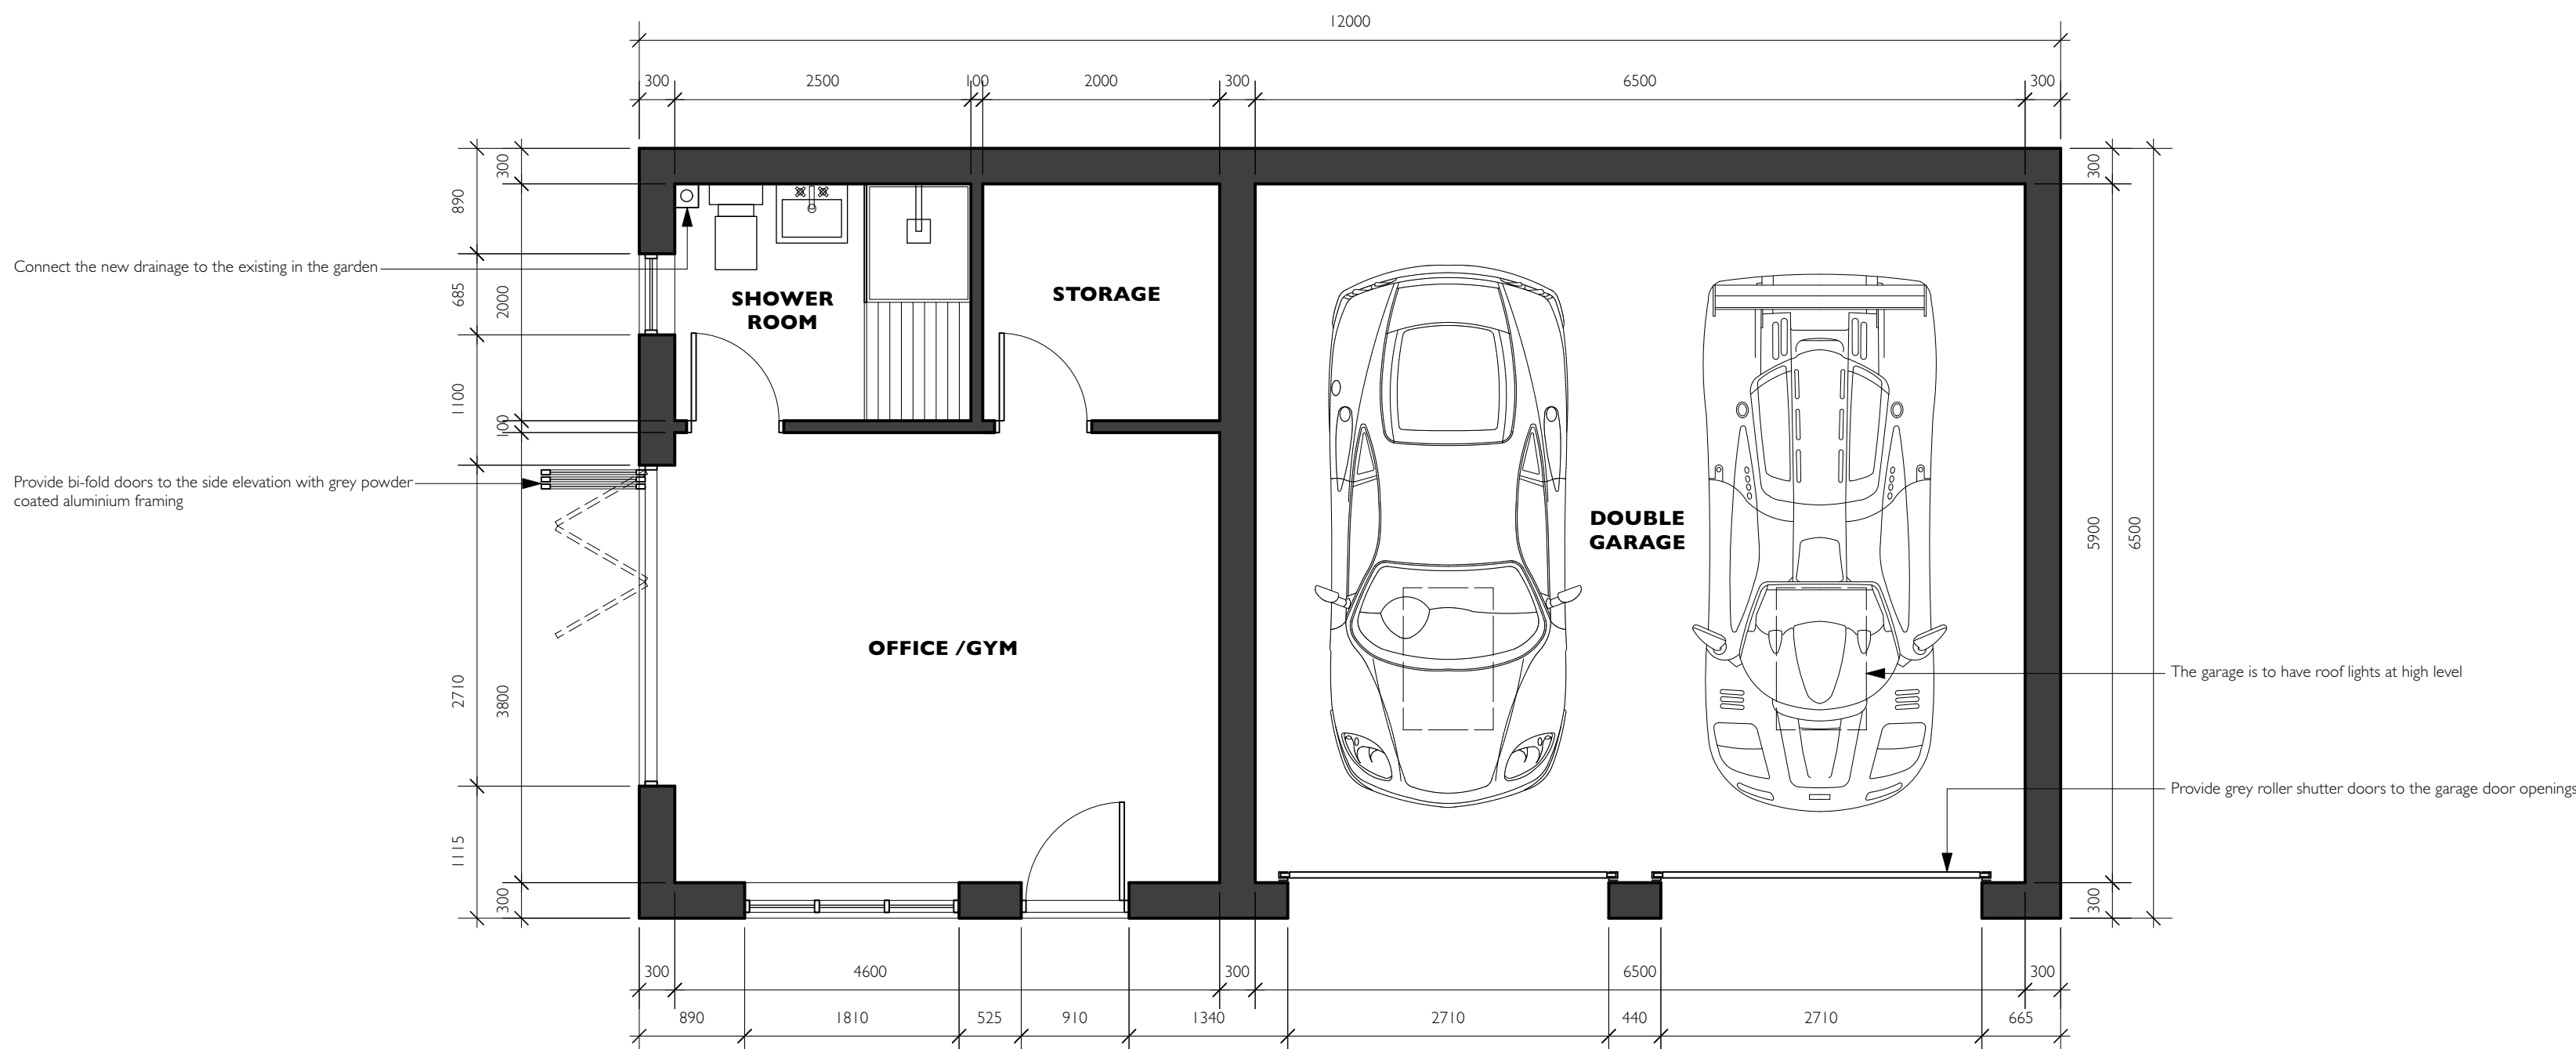

PROPOSED GROUND FLOOR PLAN



PROPOSED BLOCK PLAN SCALE 1:500

REVISIONS	REV B 06/07/2026 PLAN SIZE REVERTED BACK TO ORIGINAL, HEIGHT REDUCED TO 4.5m. REV A 01/07/2026 BUILDING REDUCE BY 1m WIDTH, 0.5m HEIGHT & 2m TO BOUNDARY		
DRAWING TITLE	PROPOSED PLANS, ELEVATIONS & SITE PLAN PLANNING DRAWING		
PROJECT TITLE	PROPOSED GARAGE/OFFICE BUILDING 44 PARK AVENUE, MARKFIELD, LEICS. LE67 9WA		
DRAWING NUMBER	26021-02B		
SCALE	A1:1:50 A3:1:100	DATE	18.05.2026
PETER THOMPSON ARCHITECTURAL SERVICES			
T 01 455 284921 E MAIL@PETERTHOMPSONADT.CO.UK W PETERTHOMPSONADT.CO.UK A PROVIDENCE HOUSE 49 LEICESTER RD BROUGHTON ASTLEY LEICESTERSHIRE LE19 6QE			
Figured dimensions must be taken in preference to scaled dimensions and any discrepancies or errors are to be referred to PTADT. Contractors, sub-contractors and suppliers must verify all dimensions on site before commencing work or producing any workshop drawings. Copyright Reserved®			
SCALE BAR AT 1:50 0 1m 2m 3m 4m 5m			