




PLANNING APPLICATION

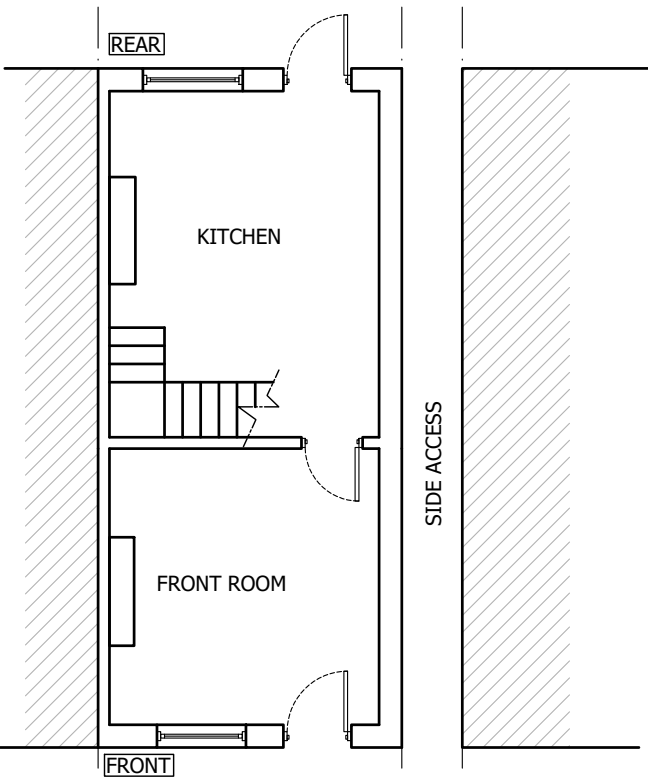


EXISTING GROUND FLOOR PLAN
SCALE 1:100

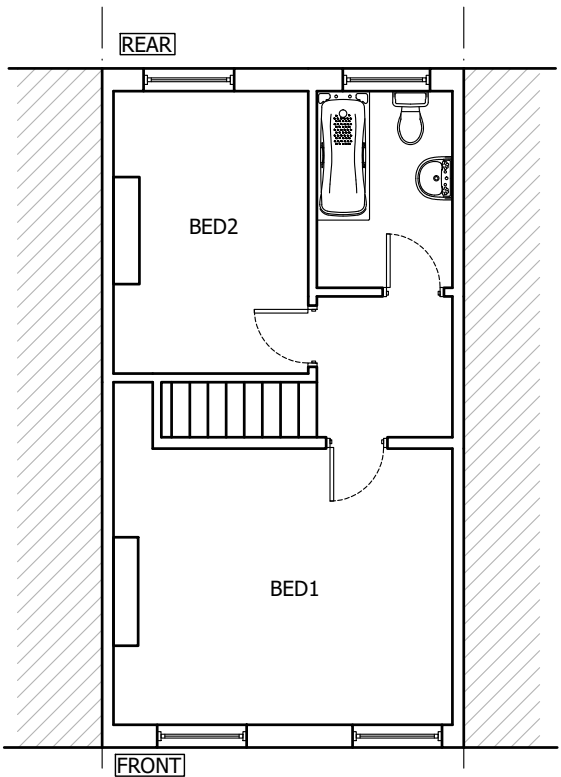


EXISTING FIRST FLOOR PLAN
SCALE 1:100

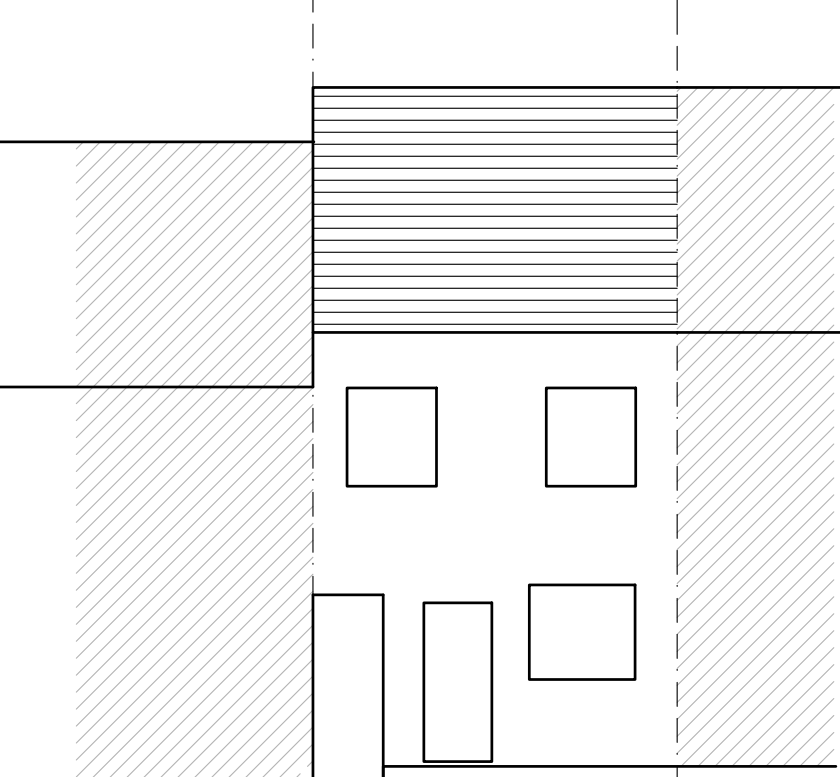


EXISTING REAR ELEVATION
SCALE 1:100

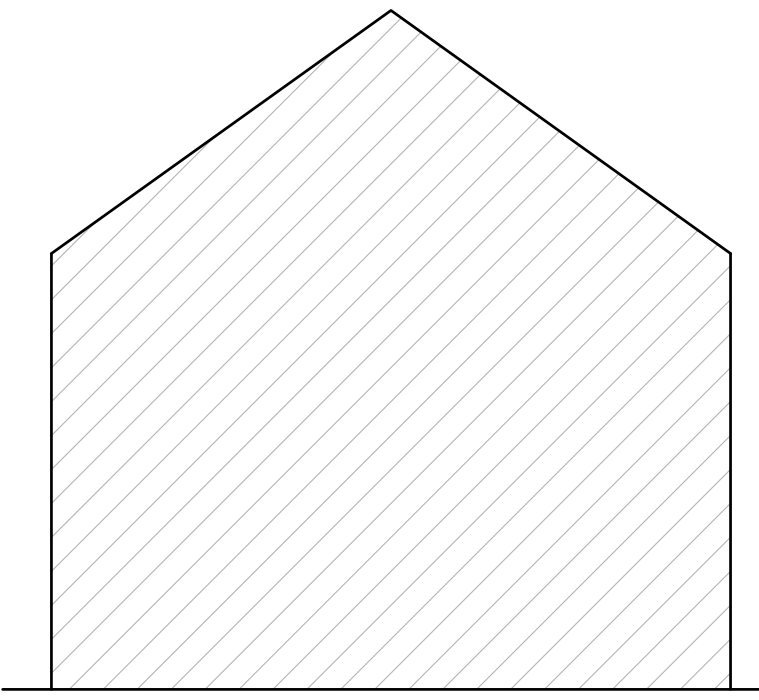


EXISTING SIDE ELEVATION
SCALE 1:100

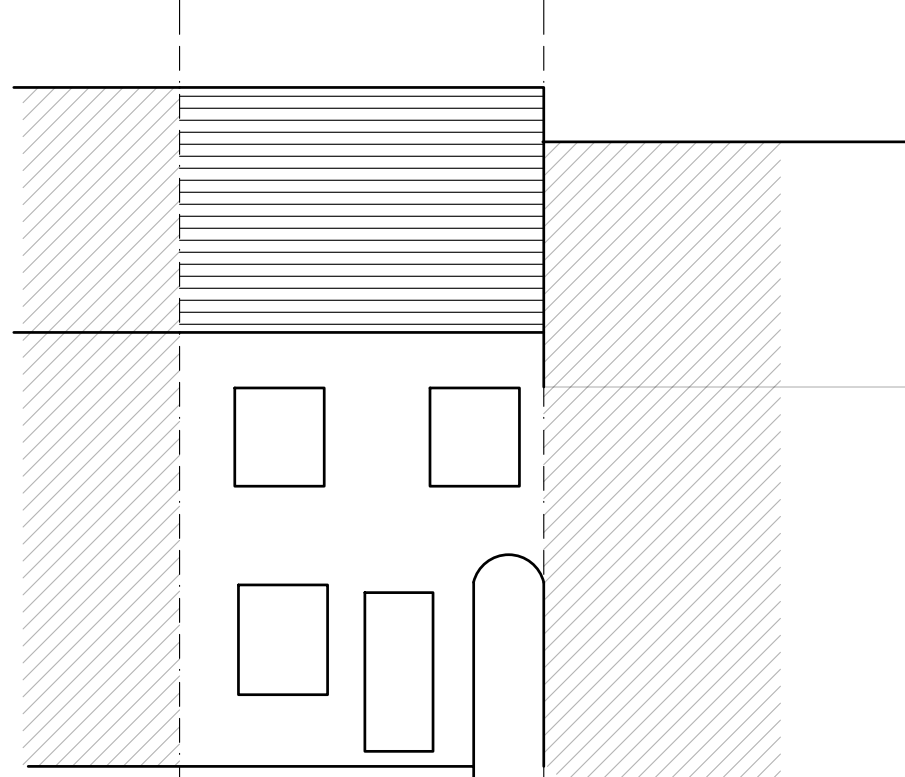


EXISTING FRONT ELEVATION
SCALE 1:100

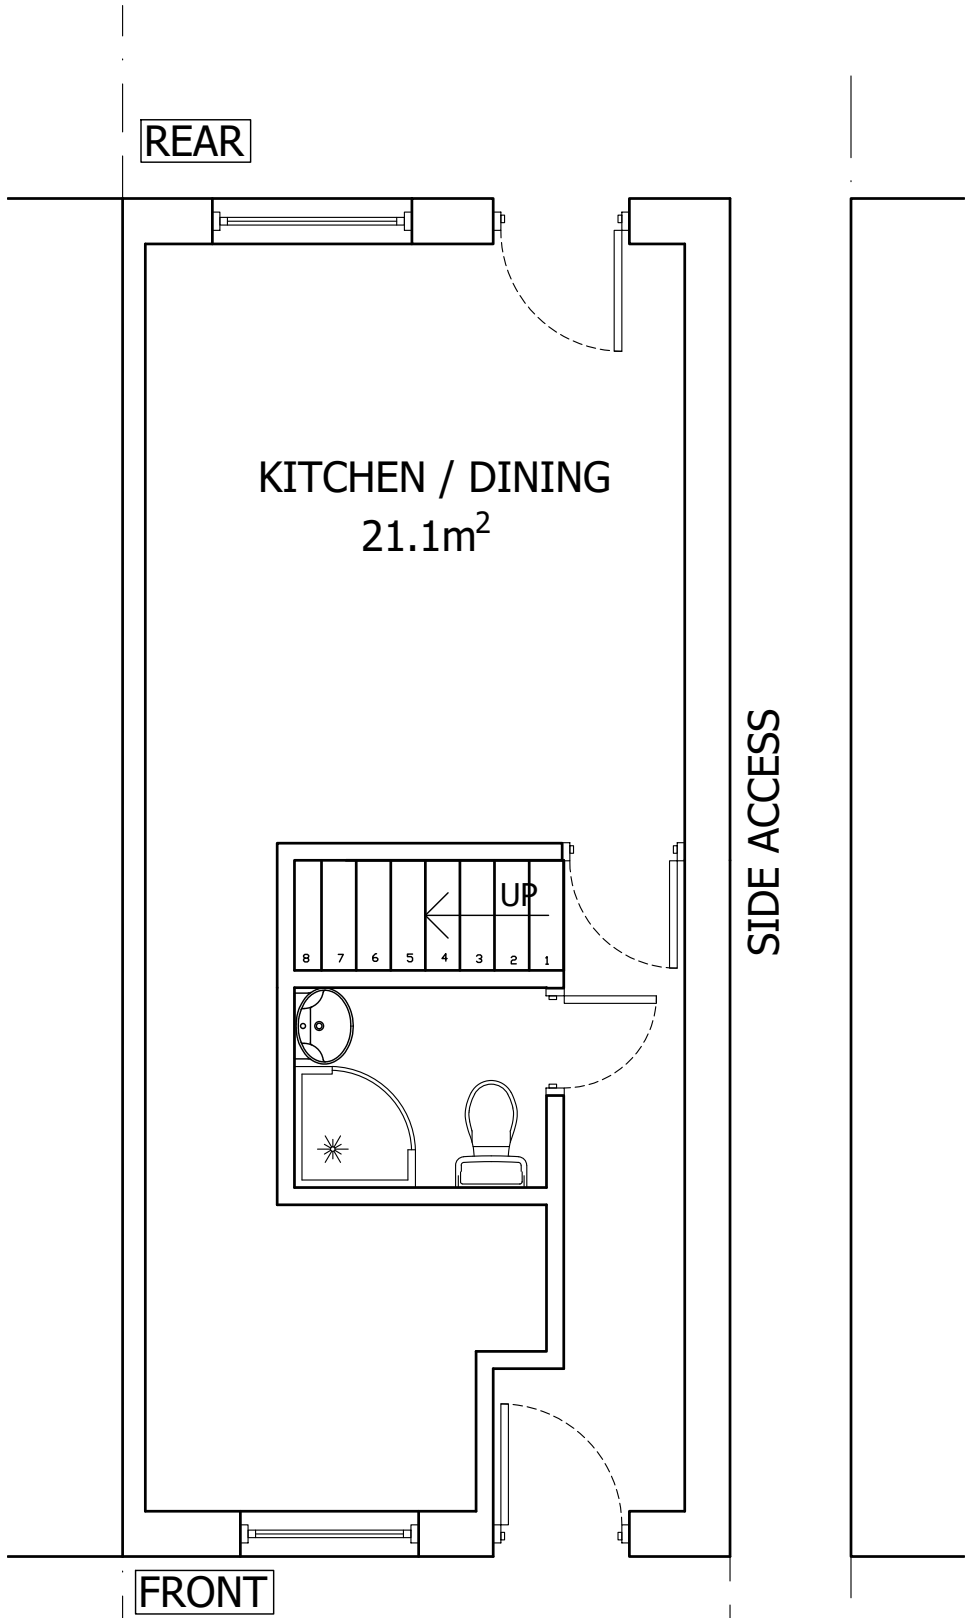


PROPOSED GROUND FLOOR PLAN
SCALE 1:50

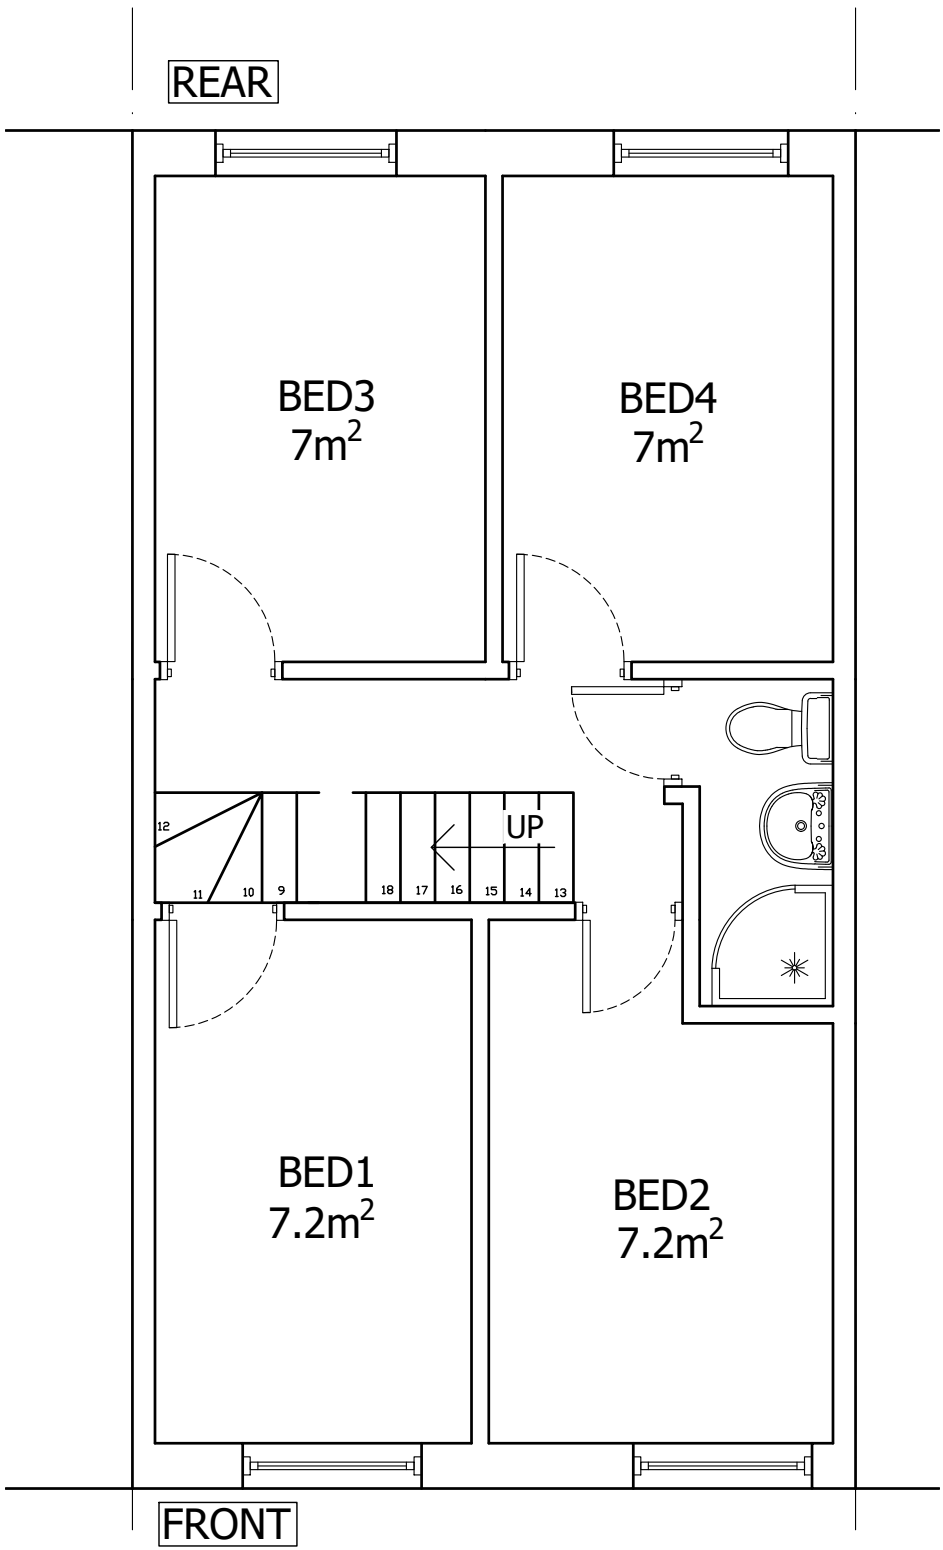



PROPOSED FIRST FLOOR PLAN
SCALE 1:50

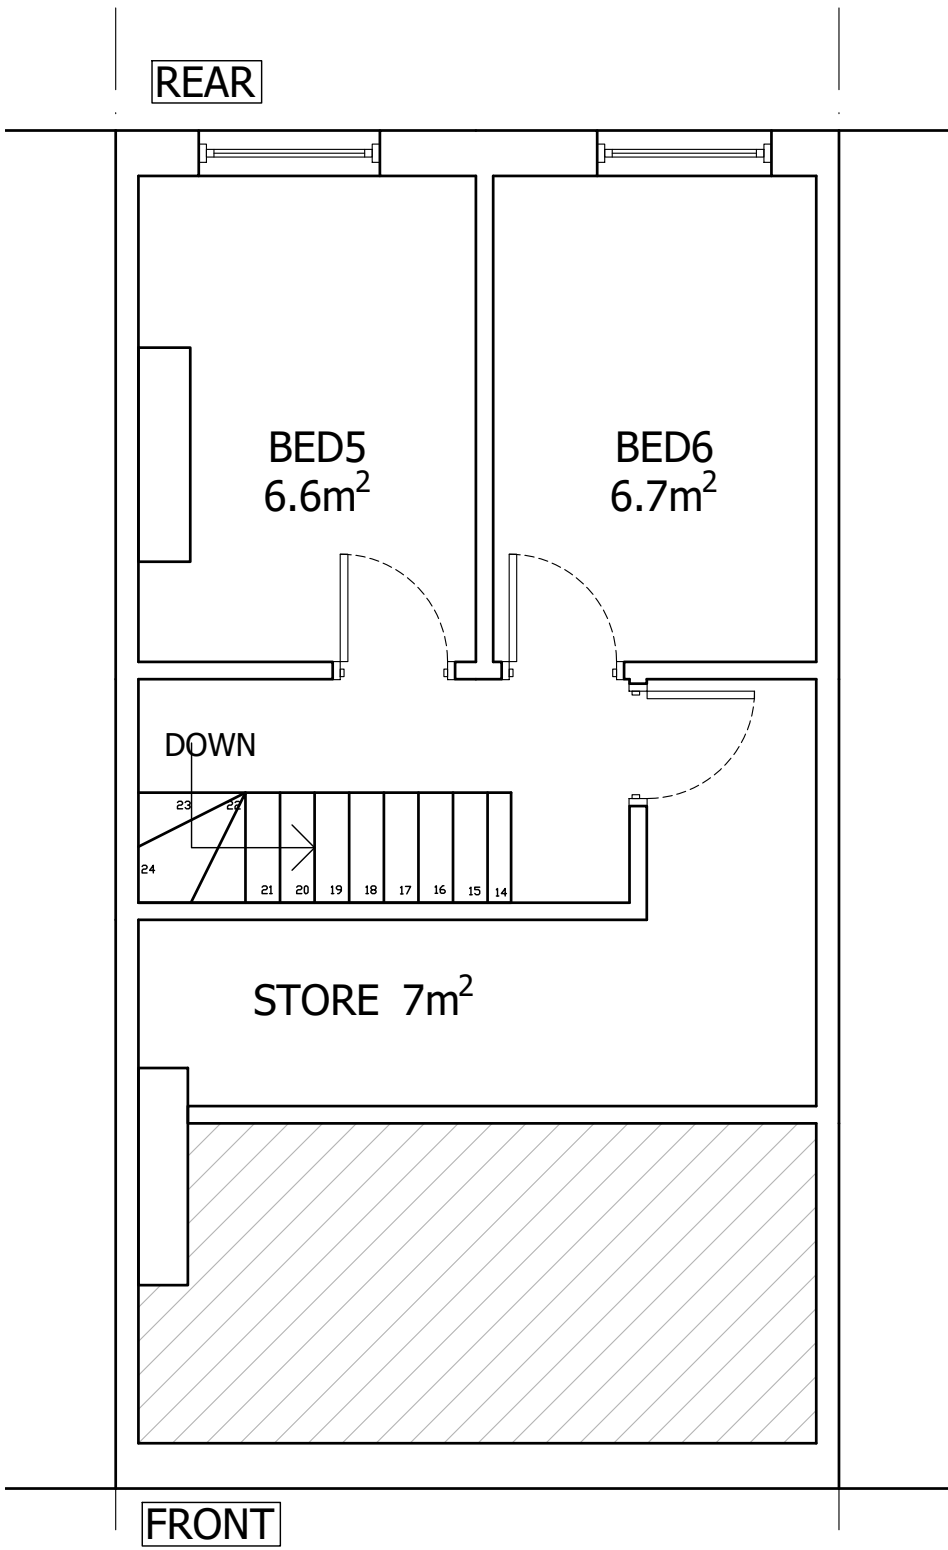

PROPOSED SECOND FLOOR PLAN
SCALE 1:50

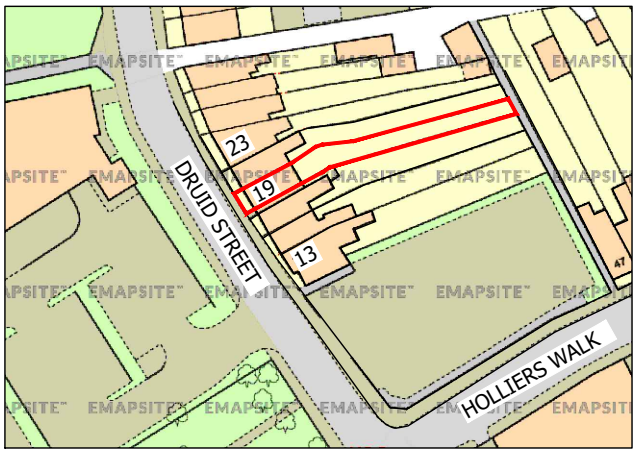


EXISTING AREA LOCATION
(SCALE 1:1250)

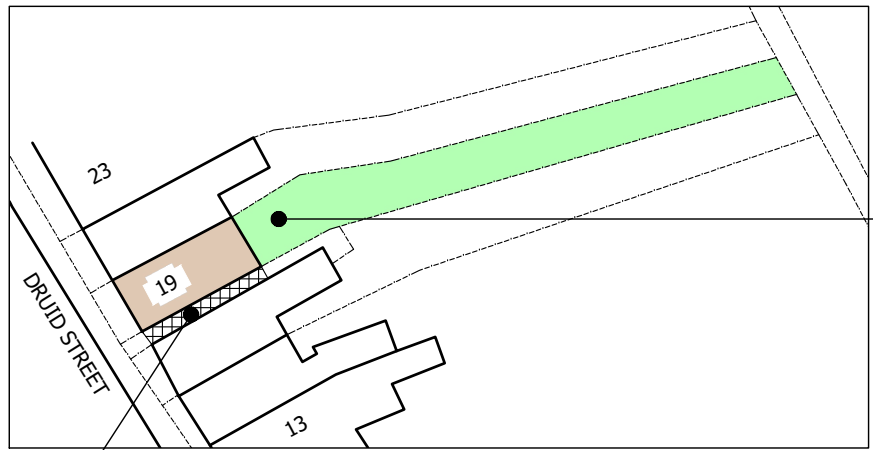 


PROPOSED SITE LOCATION
(SCALE 1:500)


PROPOSED BIN STORE
AND 6-SPACE SHEFFIELD
STAND BIKE PARKING

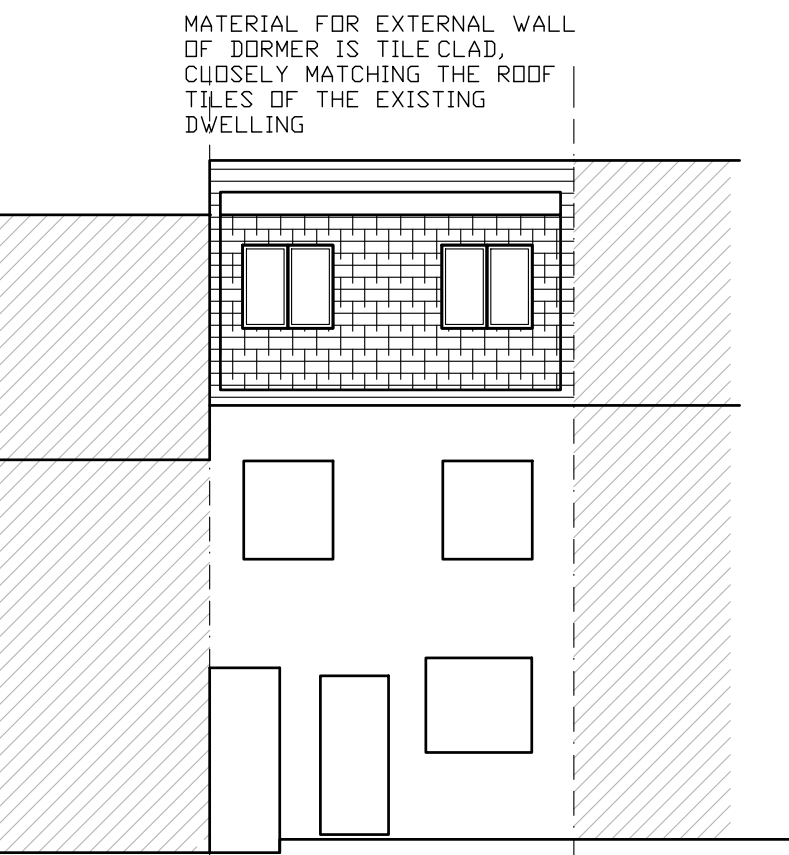


PROPOSED REAR ELEVATION
SCALE 1:100

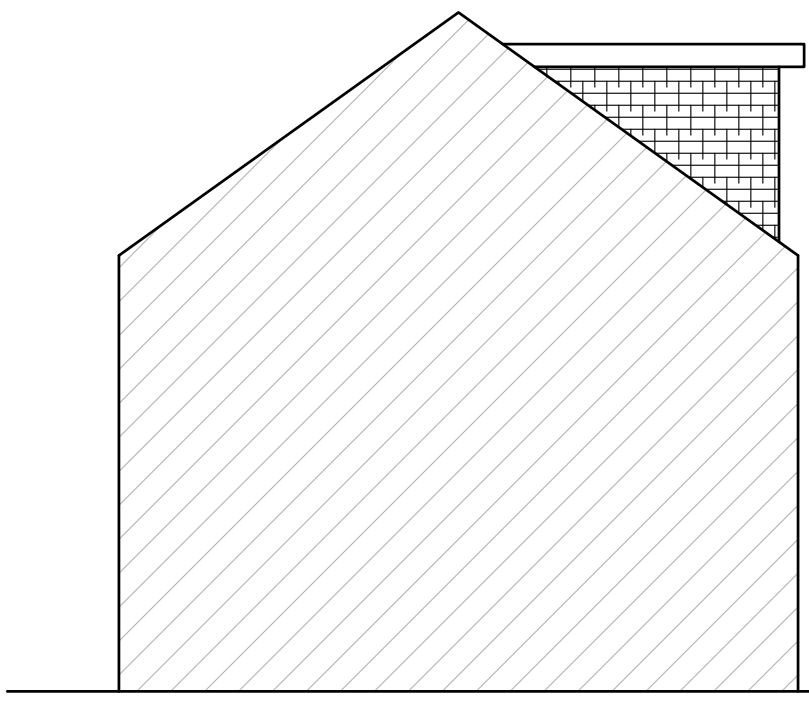


PROPOSED SIDE ELEVATION
SCALE 1:100

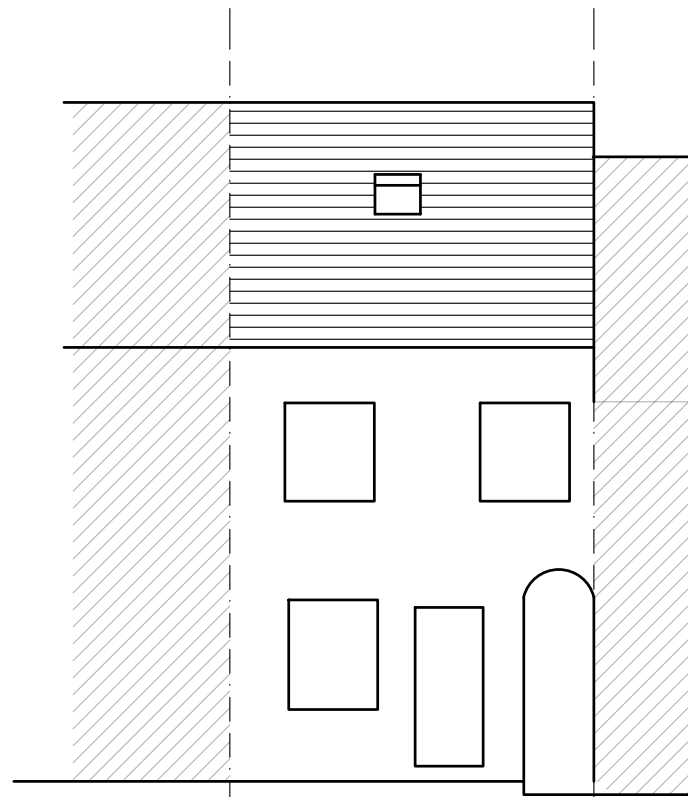

PROPOSED FRONT ELEVATION
SCALE 1:100

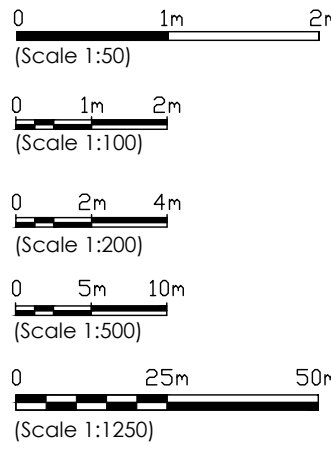

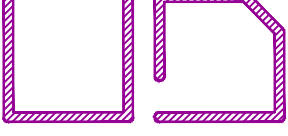			 UDDIN DESIGN RESPOKE BUILDING PLANNING 3 Morney Building, Holyhead Road Wolverbury, West Midlands B610 7PY Tel: 07968 734443 Email: info@uddindesign.co.uk		Client 19 Druid Street Hinckley Leicestershire LE10 1QG	
			Project Change of use of two bedroom dwellinghouse (Use Class C3) to six bedroom House in Multiple Occupation (Use Class C4) and Rear Dormer		Scale: 1:100(UNO) Date: 29/11/25	
			Drawn: SU Revision: C		Revision	
			Sheet: 1 OF 1		Revision	
			Sheet: 1 OF 1		Revision	