




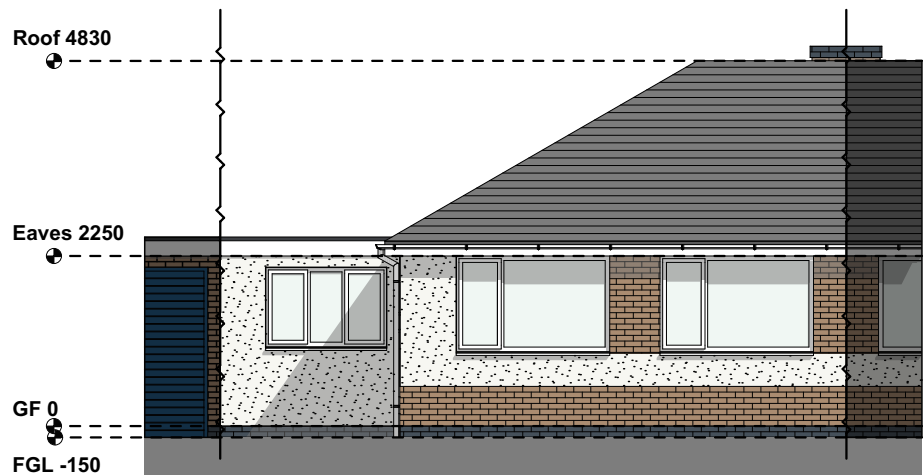


Front Elevation

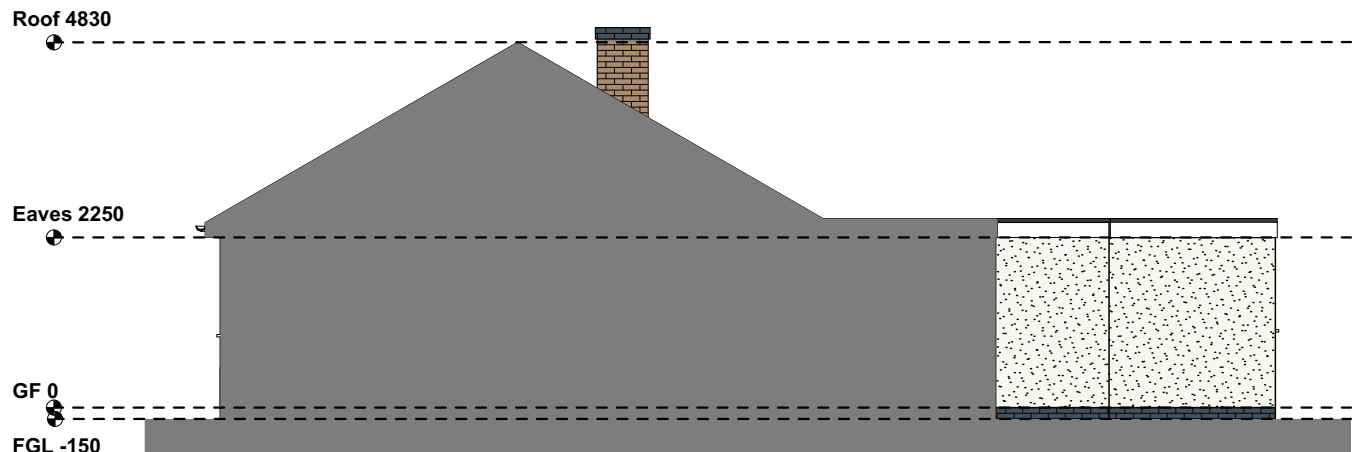


Side Elevation

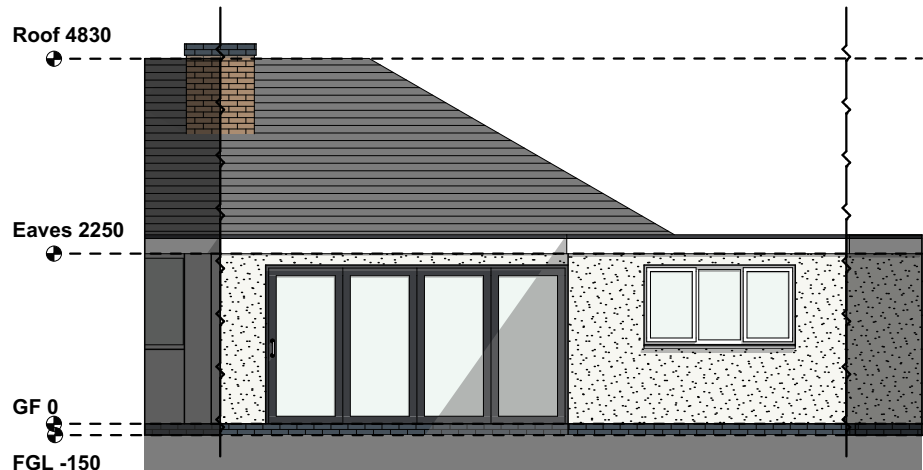



Rear Elevation

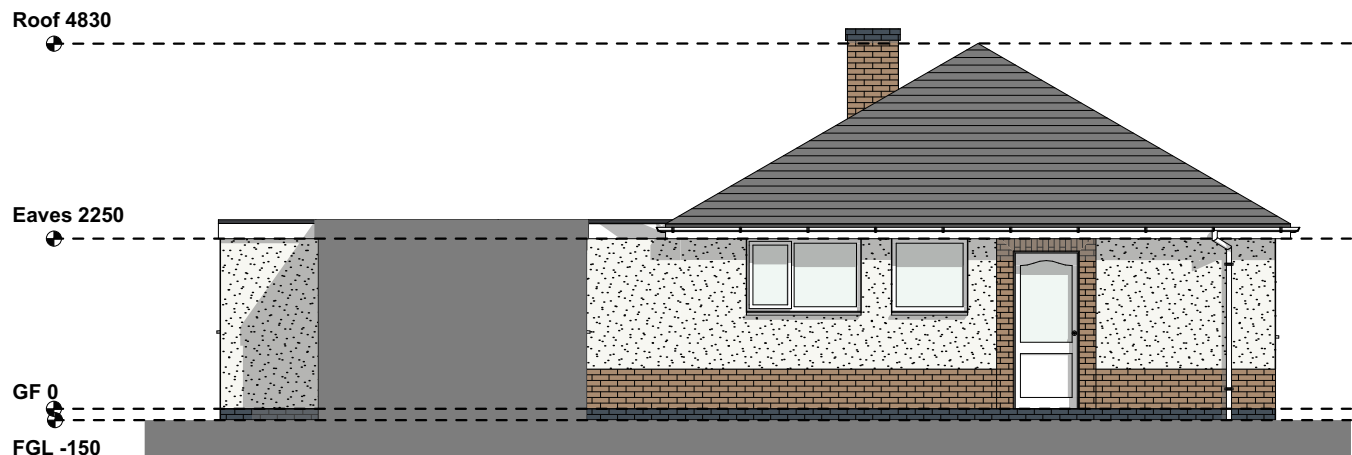

Side Elevation

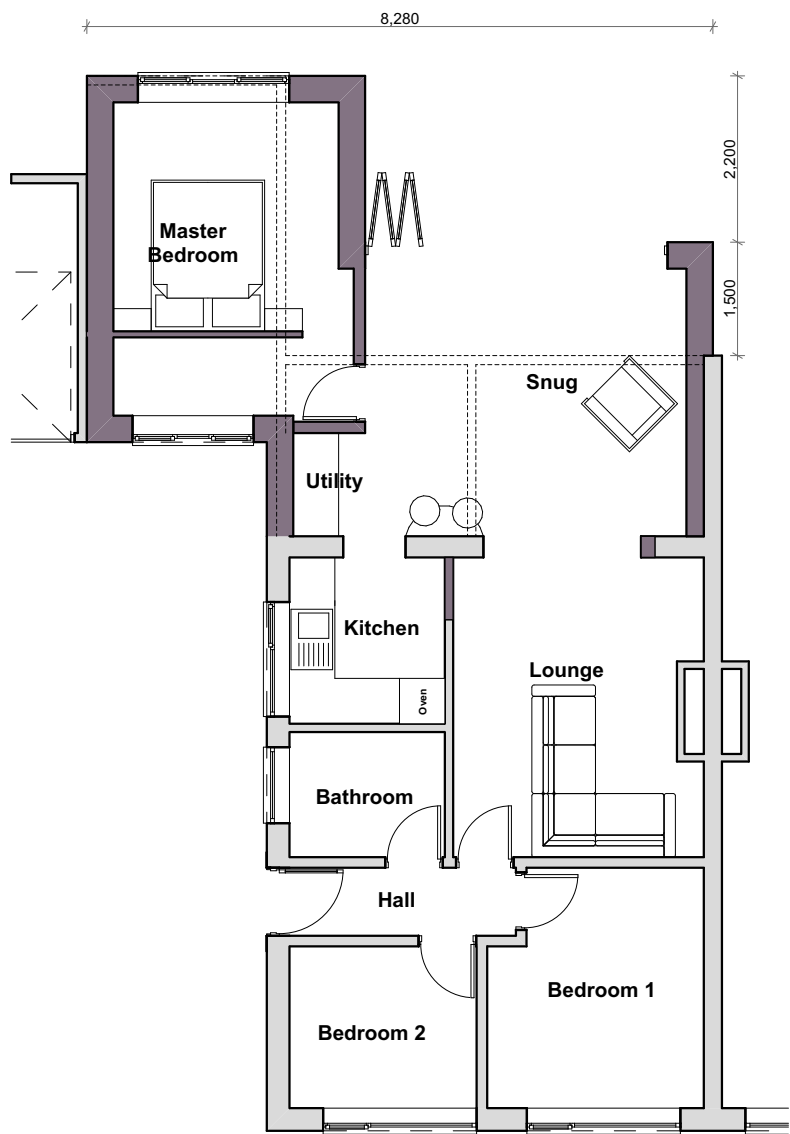

Ground Floor

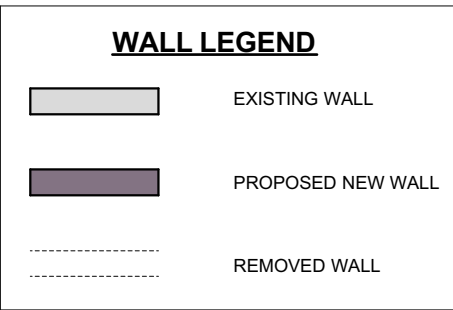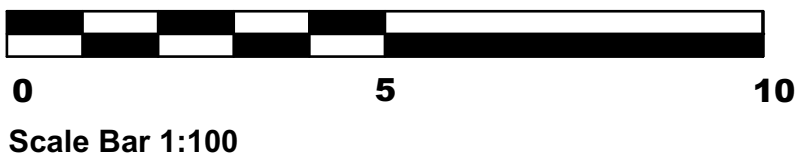

Please Note:

- This drawing may be printed and scaled FOR PLANNING PURPOSES.
- All dimensions to be CHECKED ON SITE and any DISCREPANCY reported to Design Three Sixty.
- The site boundary shown is the best assumed from available data & does NOT represent legal ownership.
- All dimensions in mm unless otherwise stated.

Revisions.

DESIGN THREE SIXTY

E: info@designthreesixty.co.uk
T: +44 (0) 7904 224864
W: www.designthreesixty.co.uk

Project:
Single storey side and rear extension

10 Lawnwood Road,
Groby
Leicester,
LE6 0BH

Client:
Samuel Driver

Drawing Title:
Proposed Layouts and Elevations

Drawing by: IG / KF / SK	Checked by: IG / KF / SK
Date: 18-04-2025	Scale: 1:100 @A2
Drawing Number: 214-02	Revision: 0 / A / B / C / D / E F / G / H / I / J / K