



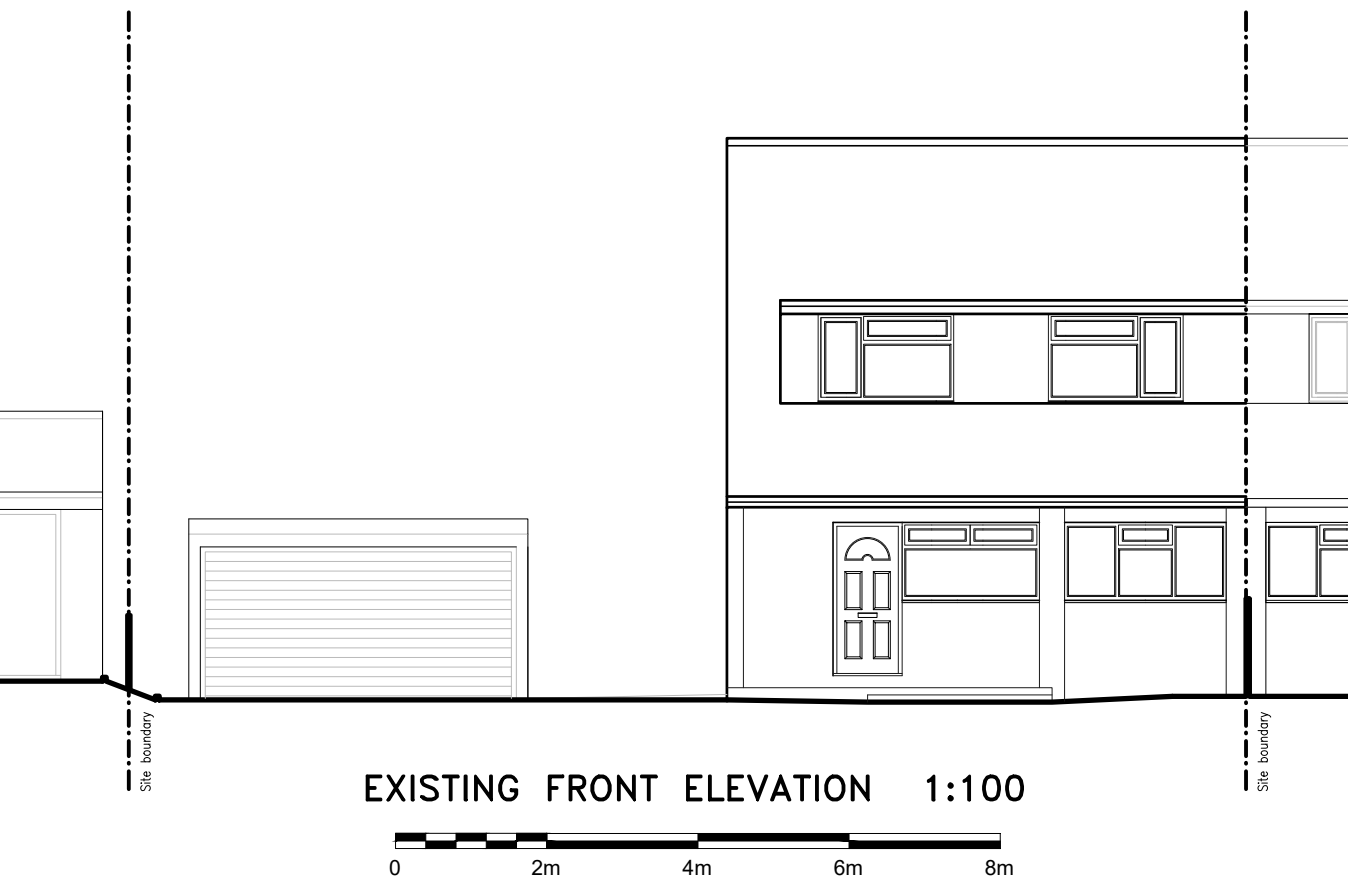

EXISTING FRONT ELEVATION 1:100




EXISTING SIDE ELEVATION 1:100

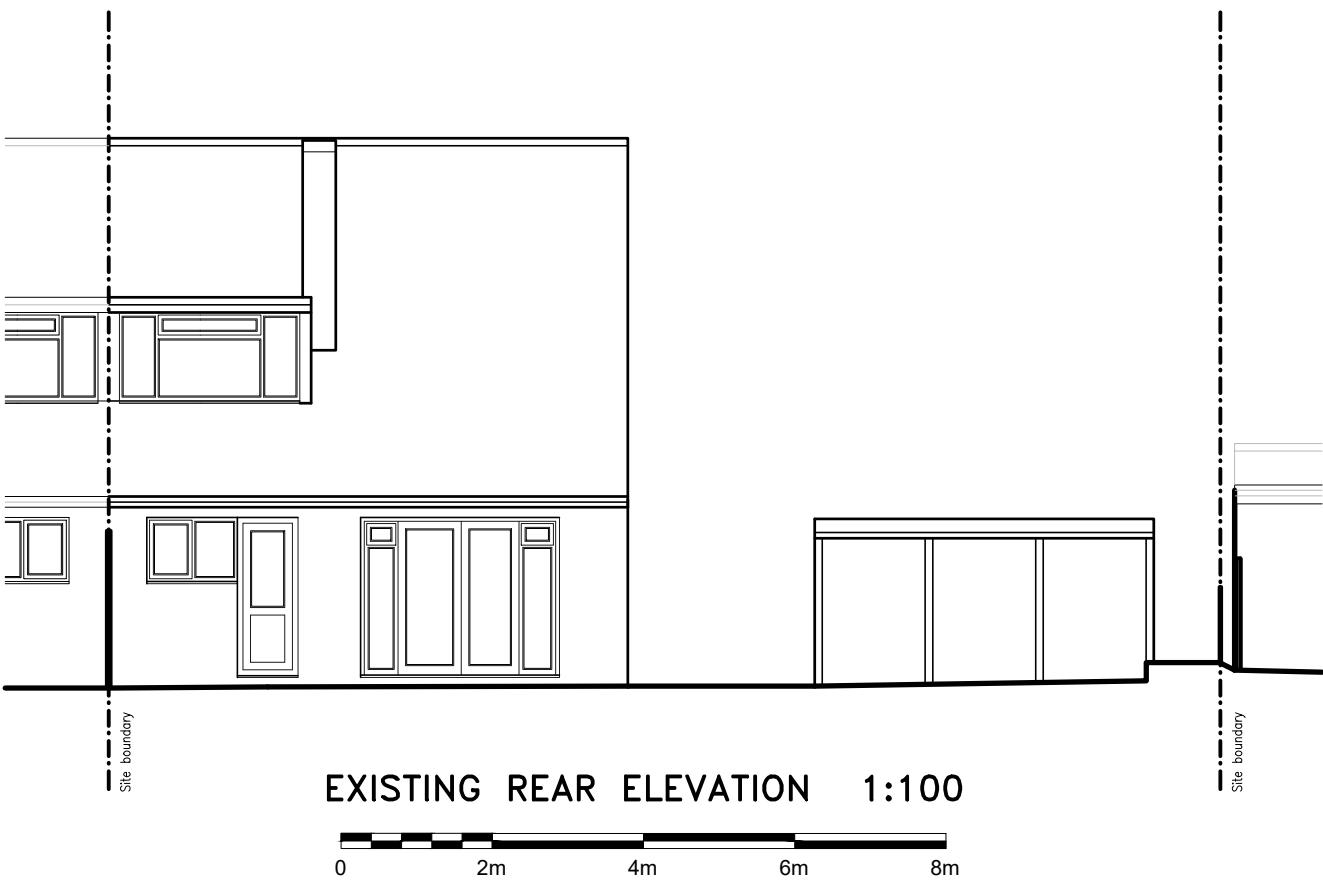


EXISTING REAR ELEVATION 1:100




EXISTING SECTION A-A 1:100

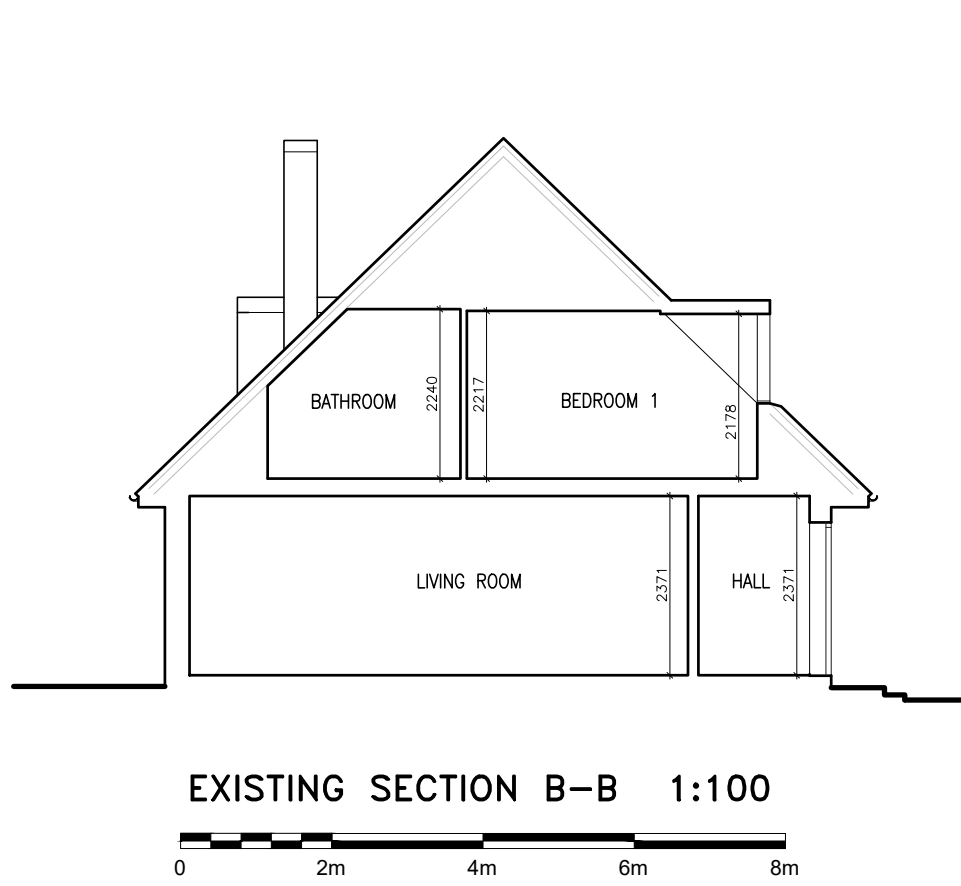

EXISTING SECTION B-B 1:100

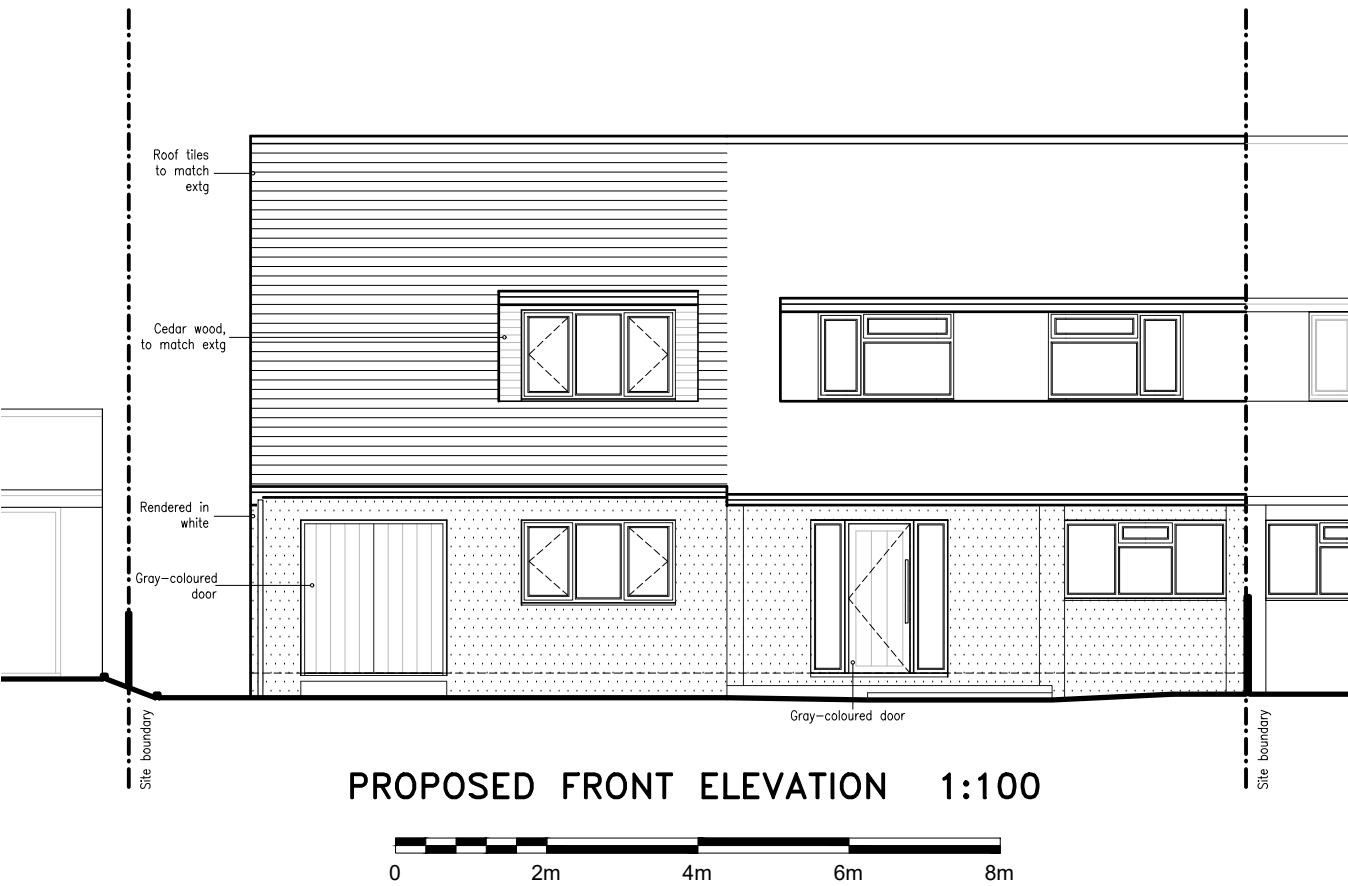


PROPOSED FRONT ELEVATION 1:100

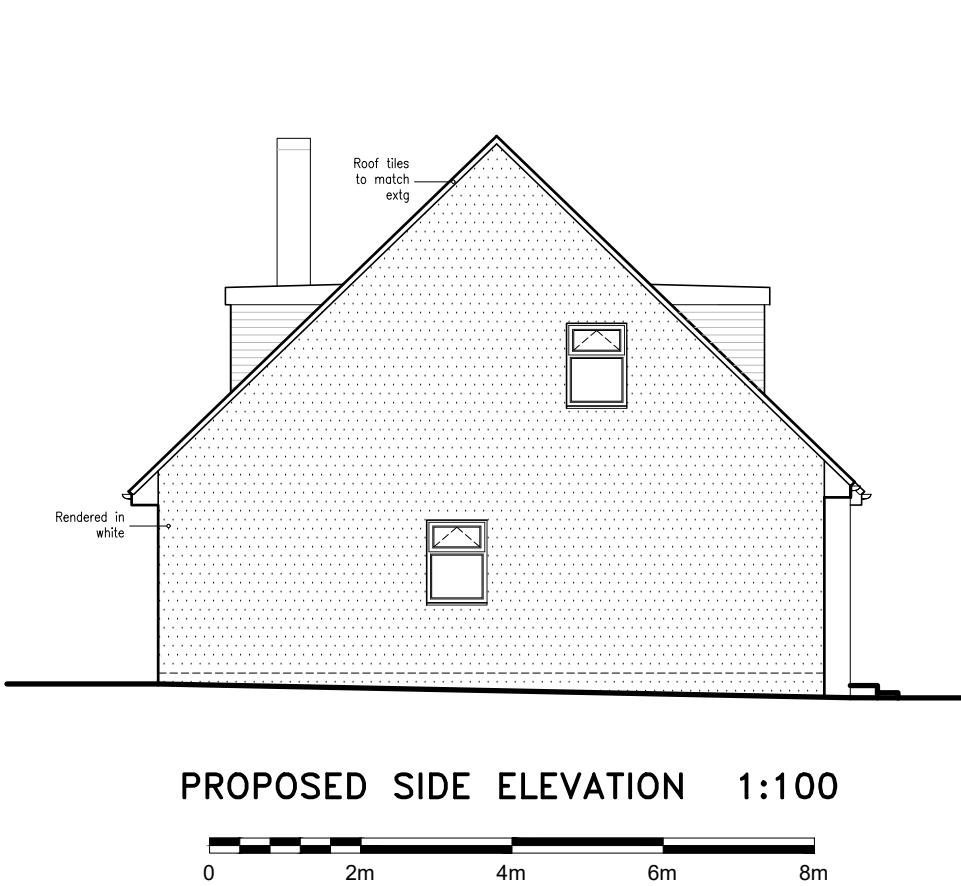


PROPOSED SIDE ELEVATION 1:100




PROPOSED REAR ELEVATION 1:100

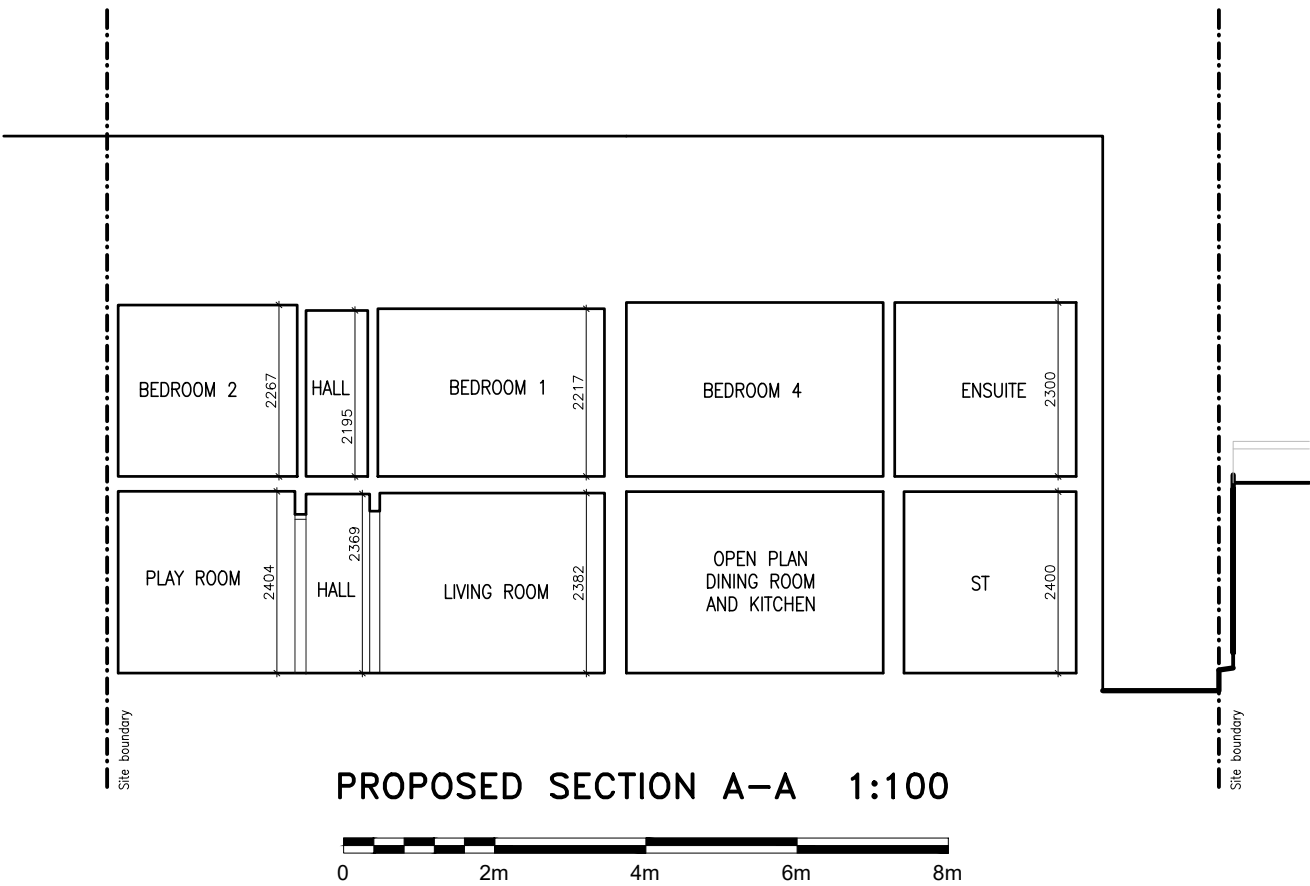


PROPOSED SECTION A-A 1:100

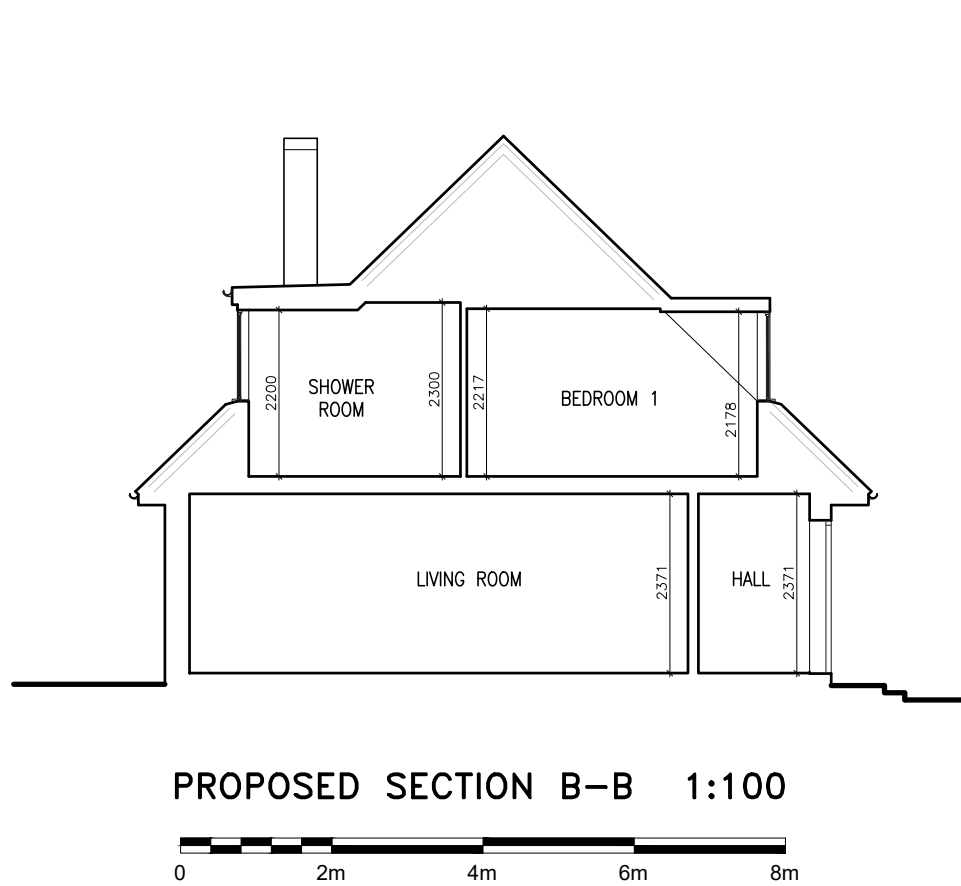

PROPOSED SECTION B-B 1:100

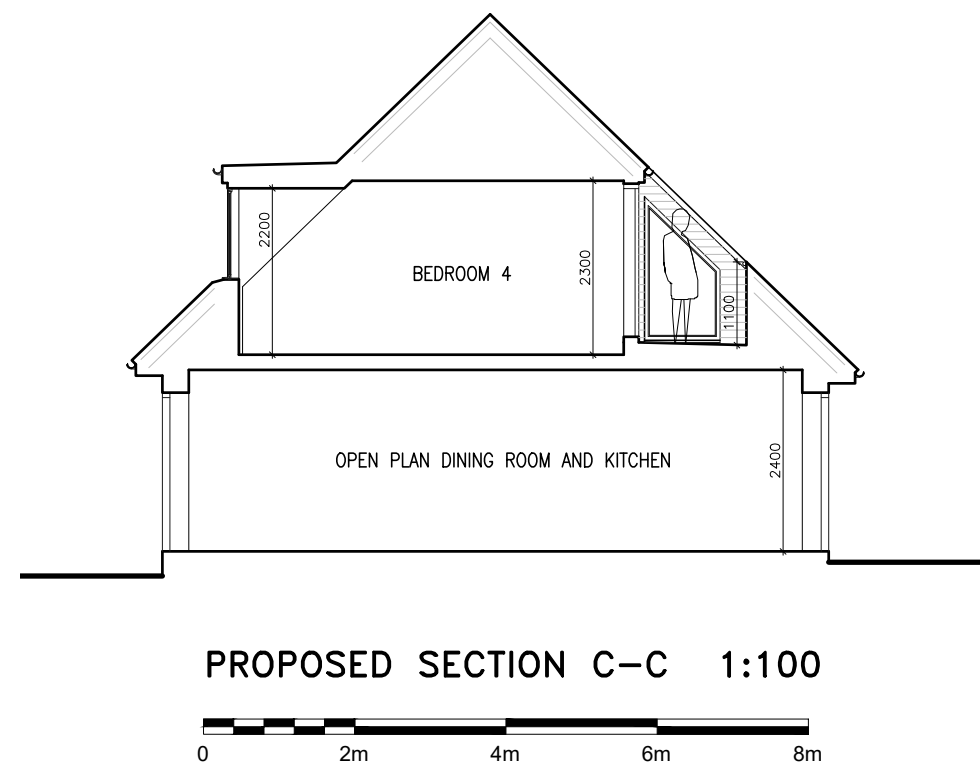

PROPOSED SECTION C-C 1:100

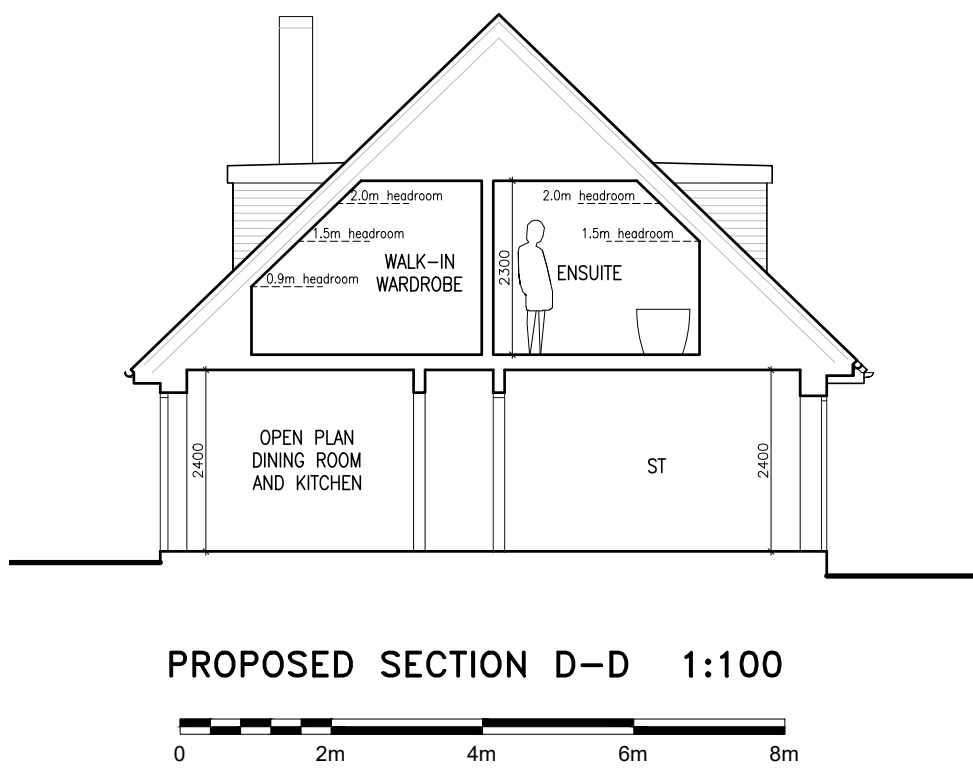

PROPOSED SECTION D-D 1:100

Minor amendments		A	17.06.25
Revision:		Issue:	Date:
Drawn By: HA	Scale: AS SHOWN	Date: JUNE 2025	
Brophy Riaz & Partners CHARTERED ARCHITECTS 48A HYLTON STREET, JEWELLERY QUARTER, B'HAM B18 6HN TEL:0121-507-1616 FAX:0121-507-1177 e-mail: info ● brp.uk.net			
client: MISS ADRIENN TOLLI & MR DAMON KENT			
job: 49 MAIN STREET ATHERSTONE CV9 3NN			
drawing: PROPOSED ELEVATIONS AND SECTIONS			
Job No: 3969	Drq No: 02	Issue: A	