

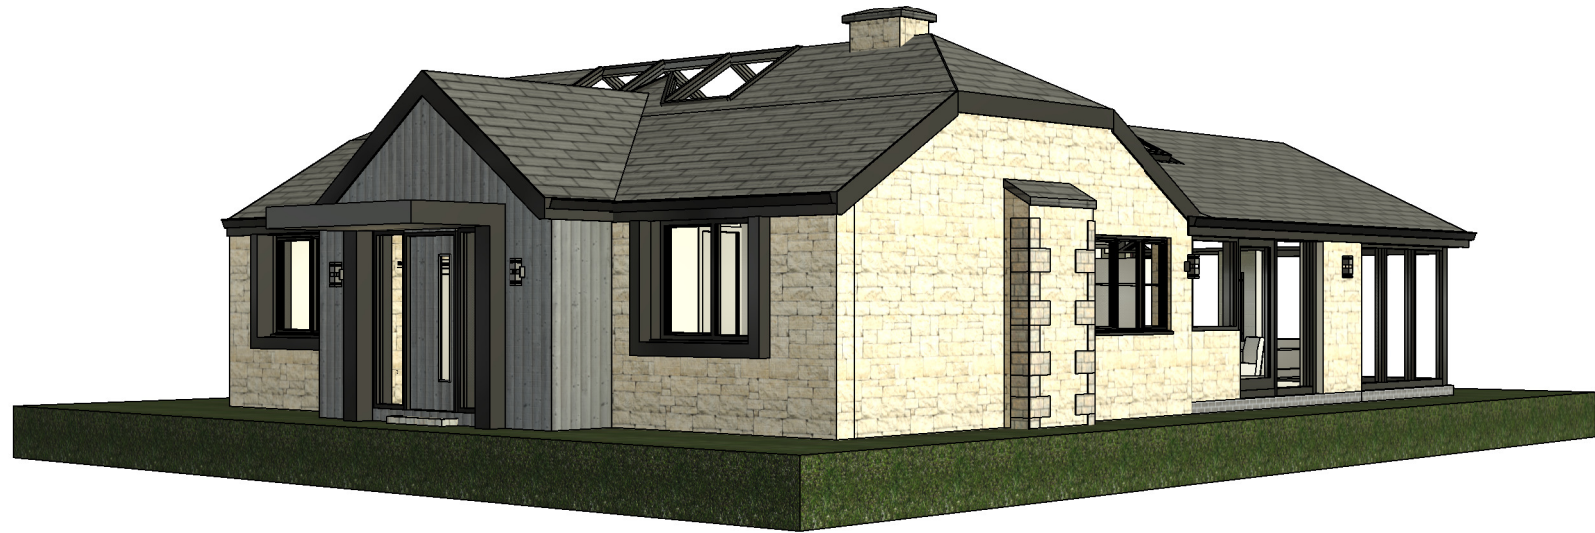


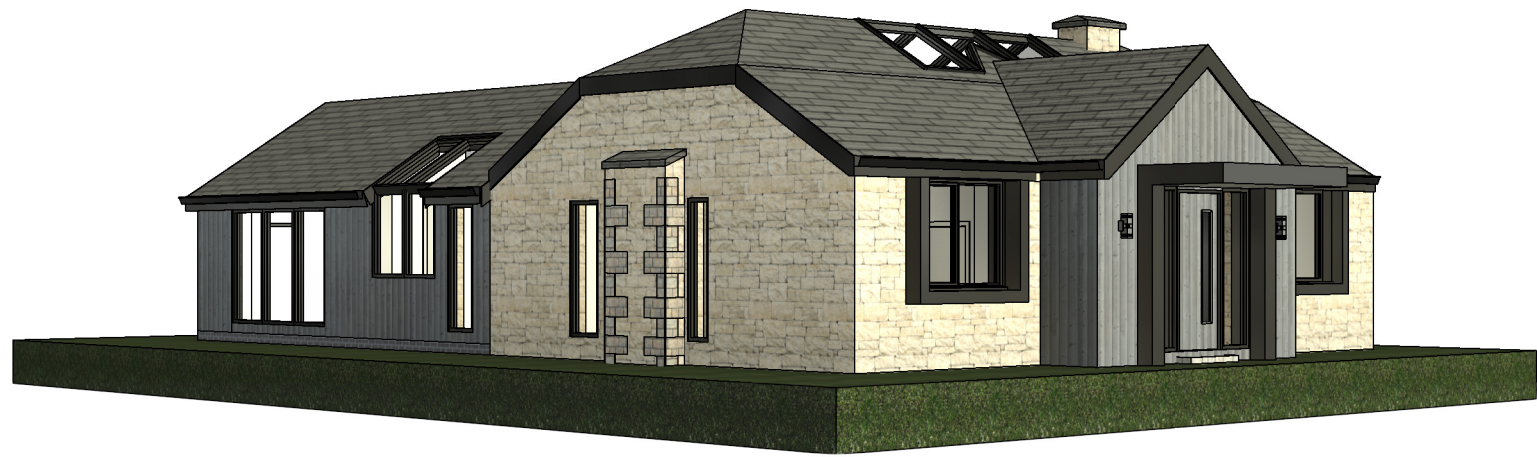

3D VIEWS - SCALE N/A

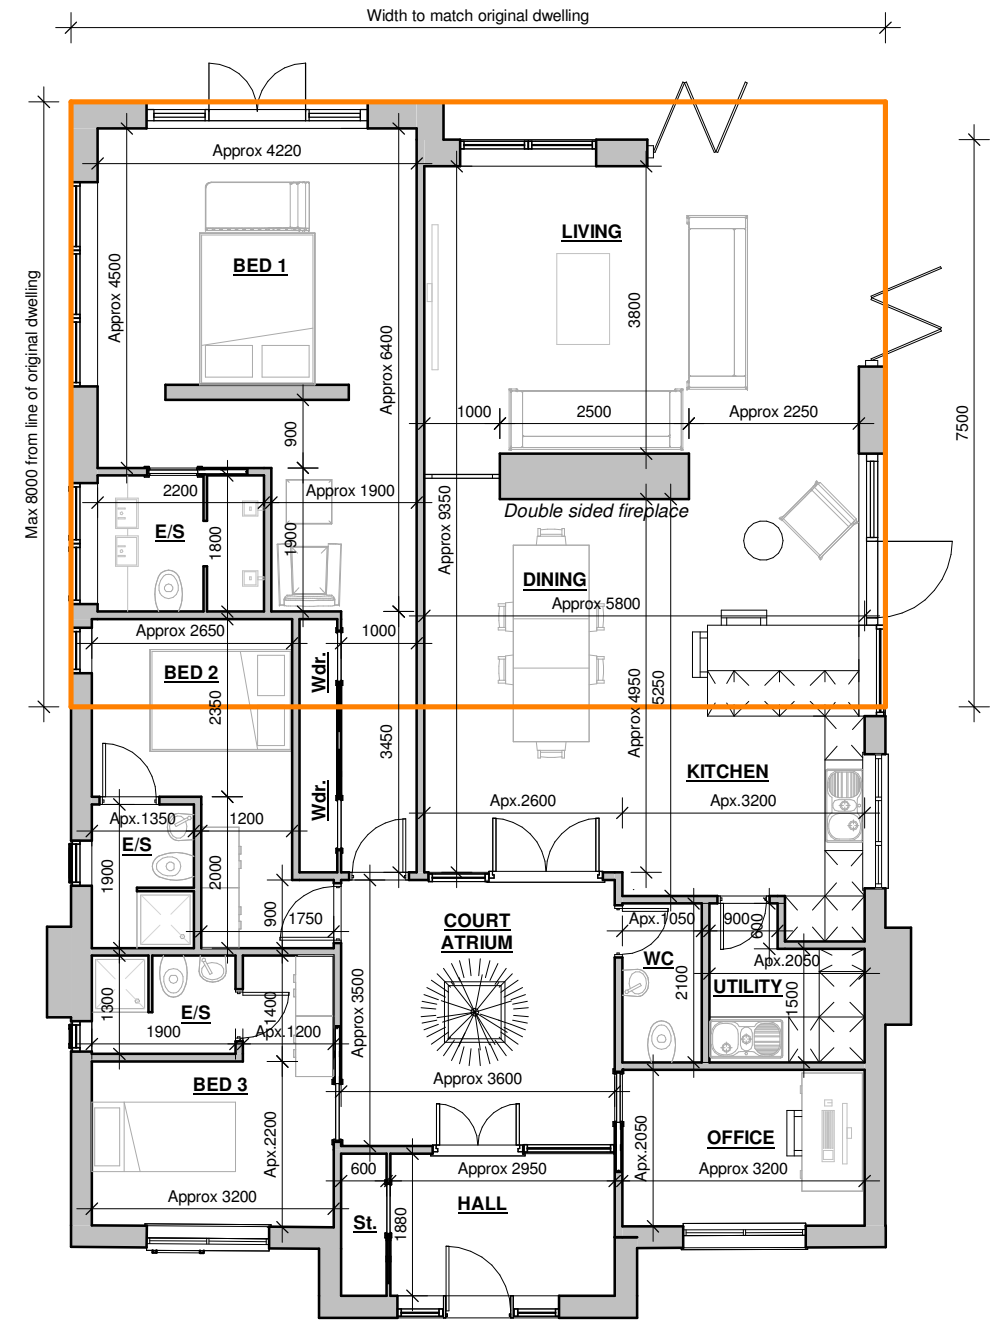

**GROUND FLOOR PLAN
- 1:100**

KEY

Denotes maximum allowed under Prior Approval

Client Talbott and Cockerill				HAYWARD architects		19 Station Road Hinckley Leicestershire LE10 1AW		Tel: 01455 635 665 www.haywardarchitects.co.uk	
Project Alterations The Fulford Bosworth Road		Scale As Indicated							
		Date Nov 2024		23/85		Drawing No. 15E			
Drawing Proposed Plan & 3D Views		Author CB							
THE COPYRIGHT OF THIS DRAWING IS VESTED IN HAYWARD ARCHITECTS LTD. REPRODUCTION IN ANY FORM, EITHER IN WHOLE OR IN PART IS FORBIDDEN WITHOUT THE PRIOR WRITTEN PERMISSION OF THE COPYRIGHT HOLDER. DO NOT SCALE FROM DRAWING AND ONLY FIGURED DIMENSIONS ARE TO BE USED						Drawing Status Sketch			