






PROPOSED FRONT ELEVATION
- 1:100

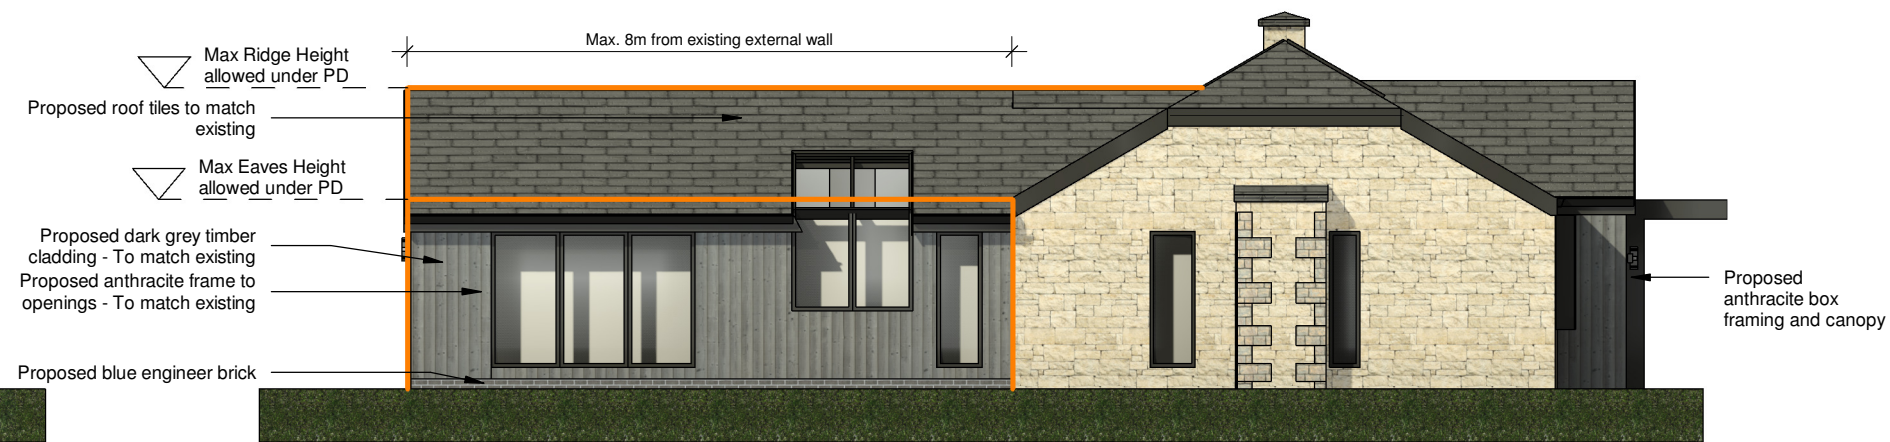


PROPOSED SIDE ELEVATION 1
- 1:100

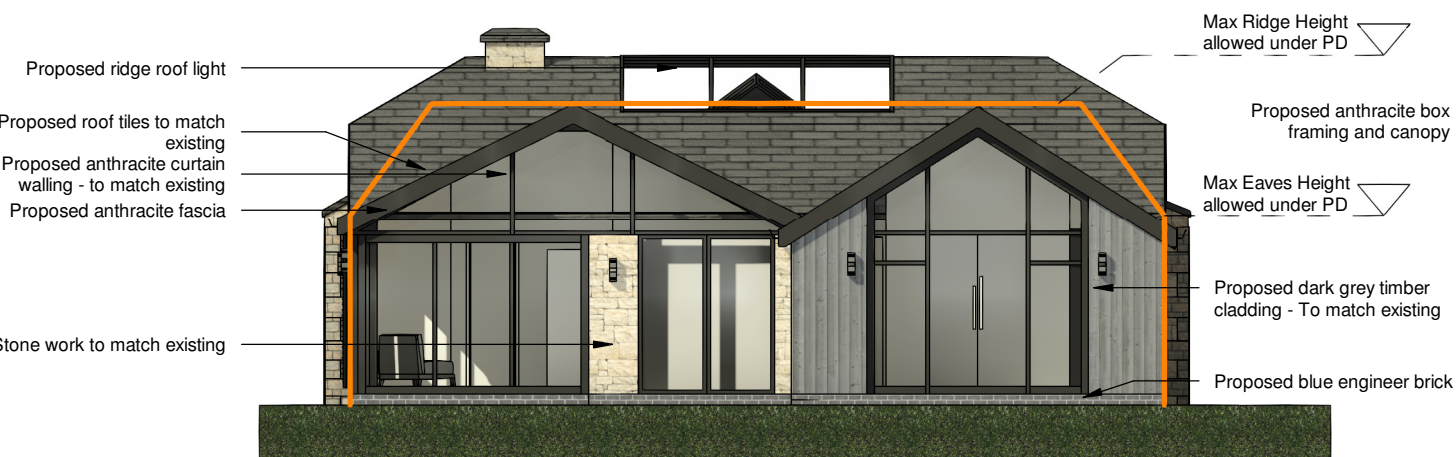

PROPOSED REAR ELEVATION
- 1:100

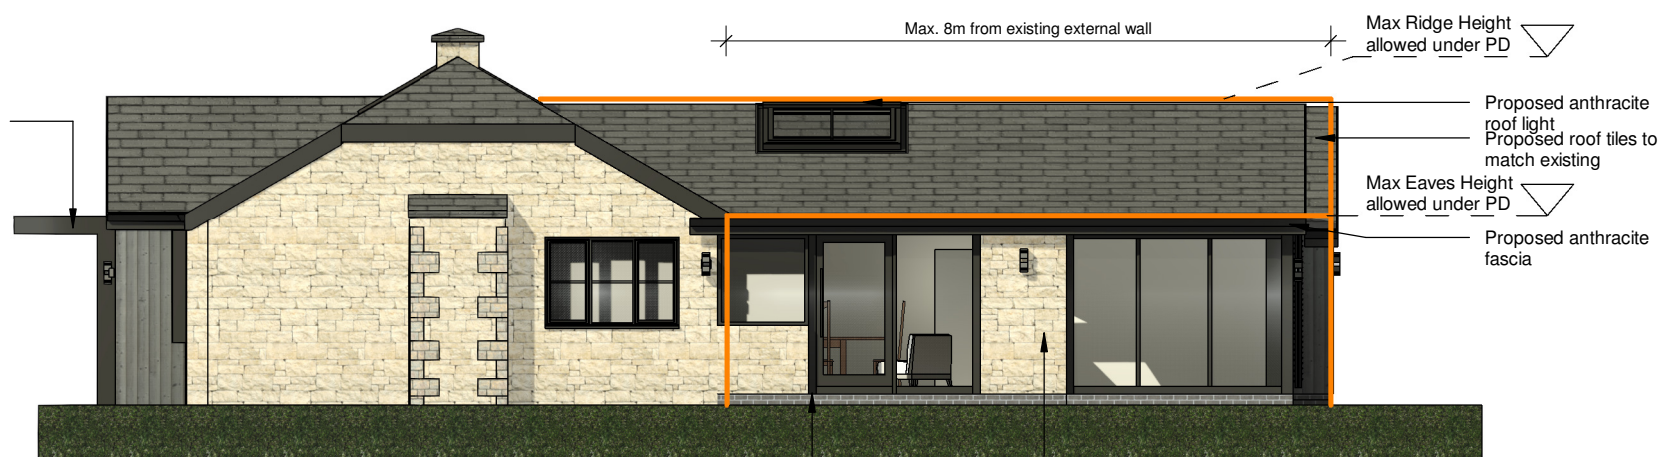

PROPOSED SIDE ELEVATION 2
- 1:100

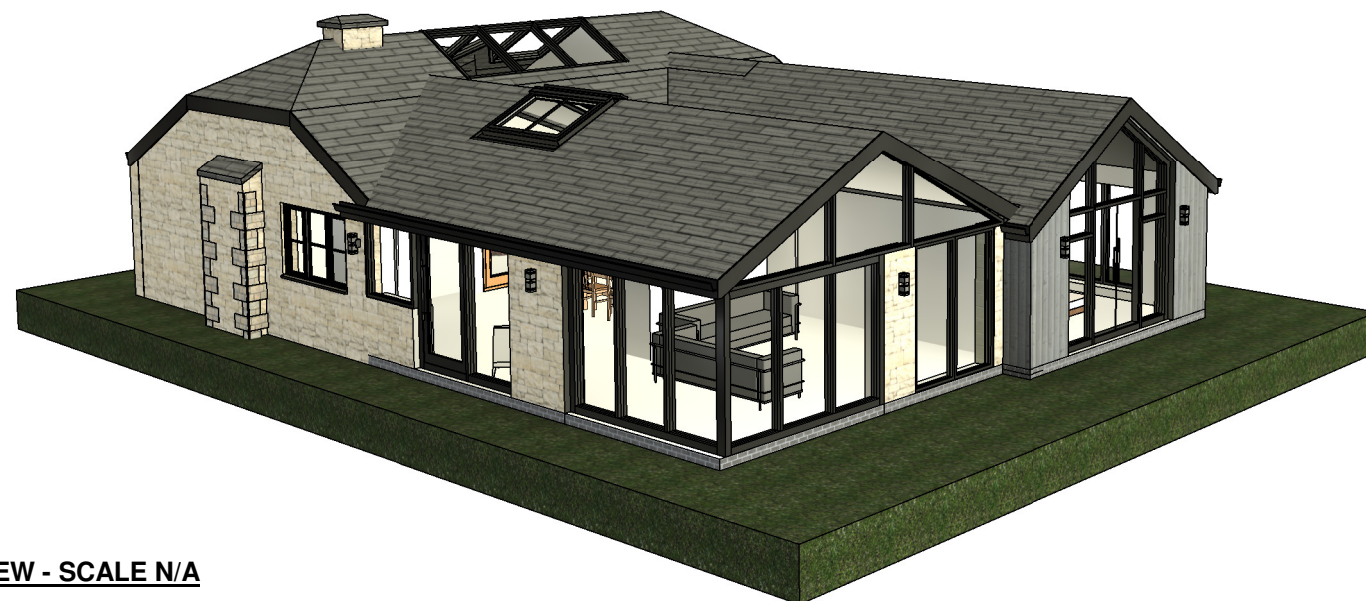

3D VIEW - SCALE N/A

KEY

— Denotes maximum allowed under Prior Approval

Note:

Proposed eaves to be no higher than existing eaves

Client Talbott and Cockerill			
Project Alterations The Fulford Bosworth Road	Scale As Indicated	Sheet A3	Job No. 23/85
	Date Nov 2024		Drawing No. 16F
Drawing Proposed Elevations	Author CB	Checked by LW	
THE COPYRIGHT OF THIS DRAWING IS VESTED IN HAYWARD ARCHITECTS LTD. REPRODUCTION IN ANY FORM, EITHER IN WHOLE OR IN PART IS FORBIDDEN WITHOUT THE PRIOR WRITTEN PERMISSION OF THE COPYRIGHT HOLDER. DO NOT SCALE FROM DRAWING AND ONLY FIGURED DIMENSIONS ARE TO BE USED			

HAYWARD
architects

19 Station Road
Hinckley
Leicestershire
LE10 1AW

Tel: 01455 635 665

www.haywardarchitects.co.uk

Drawing Status
Sketch