



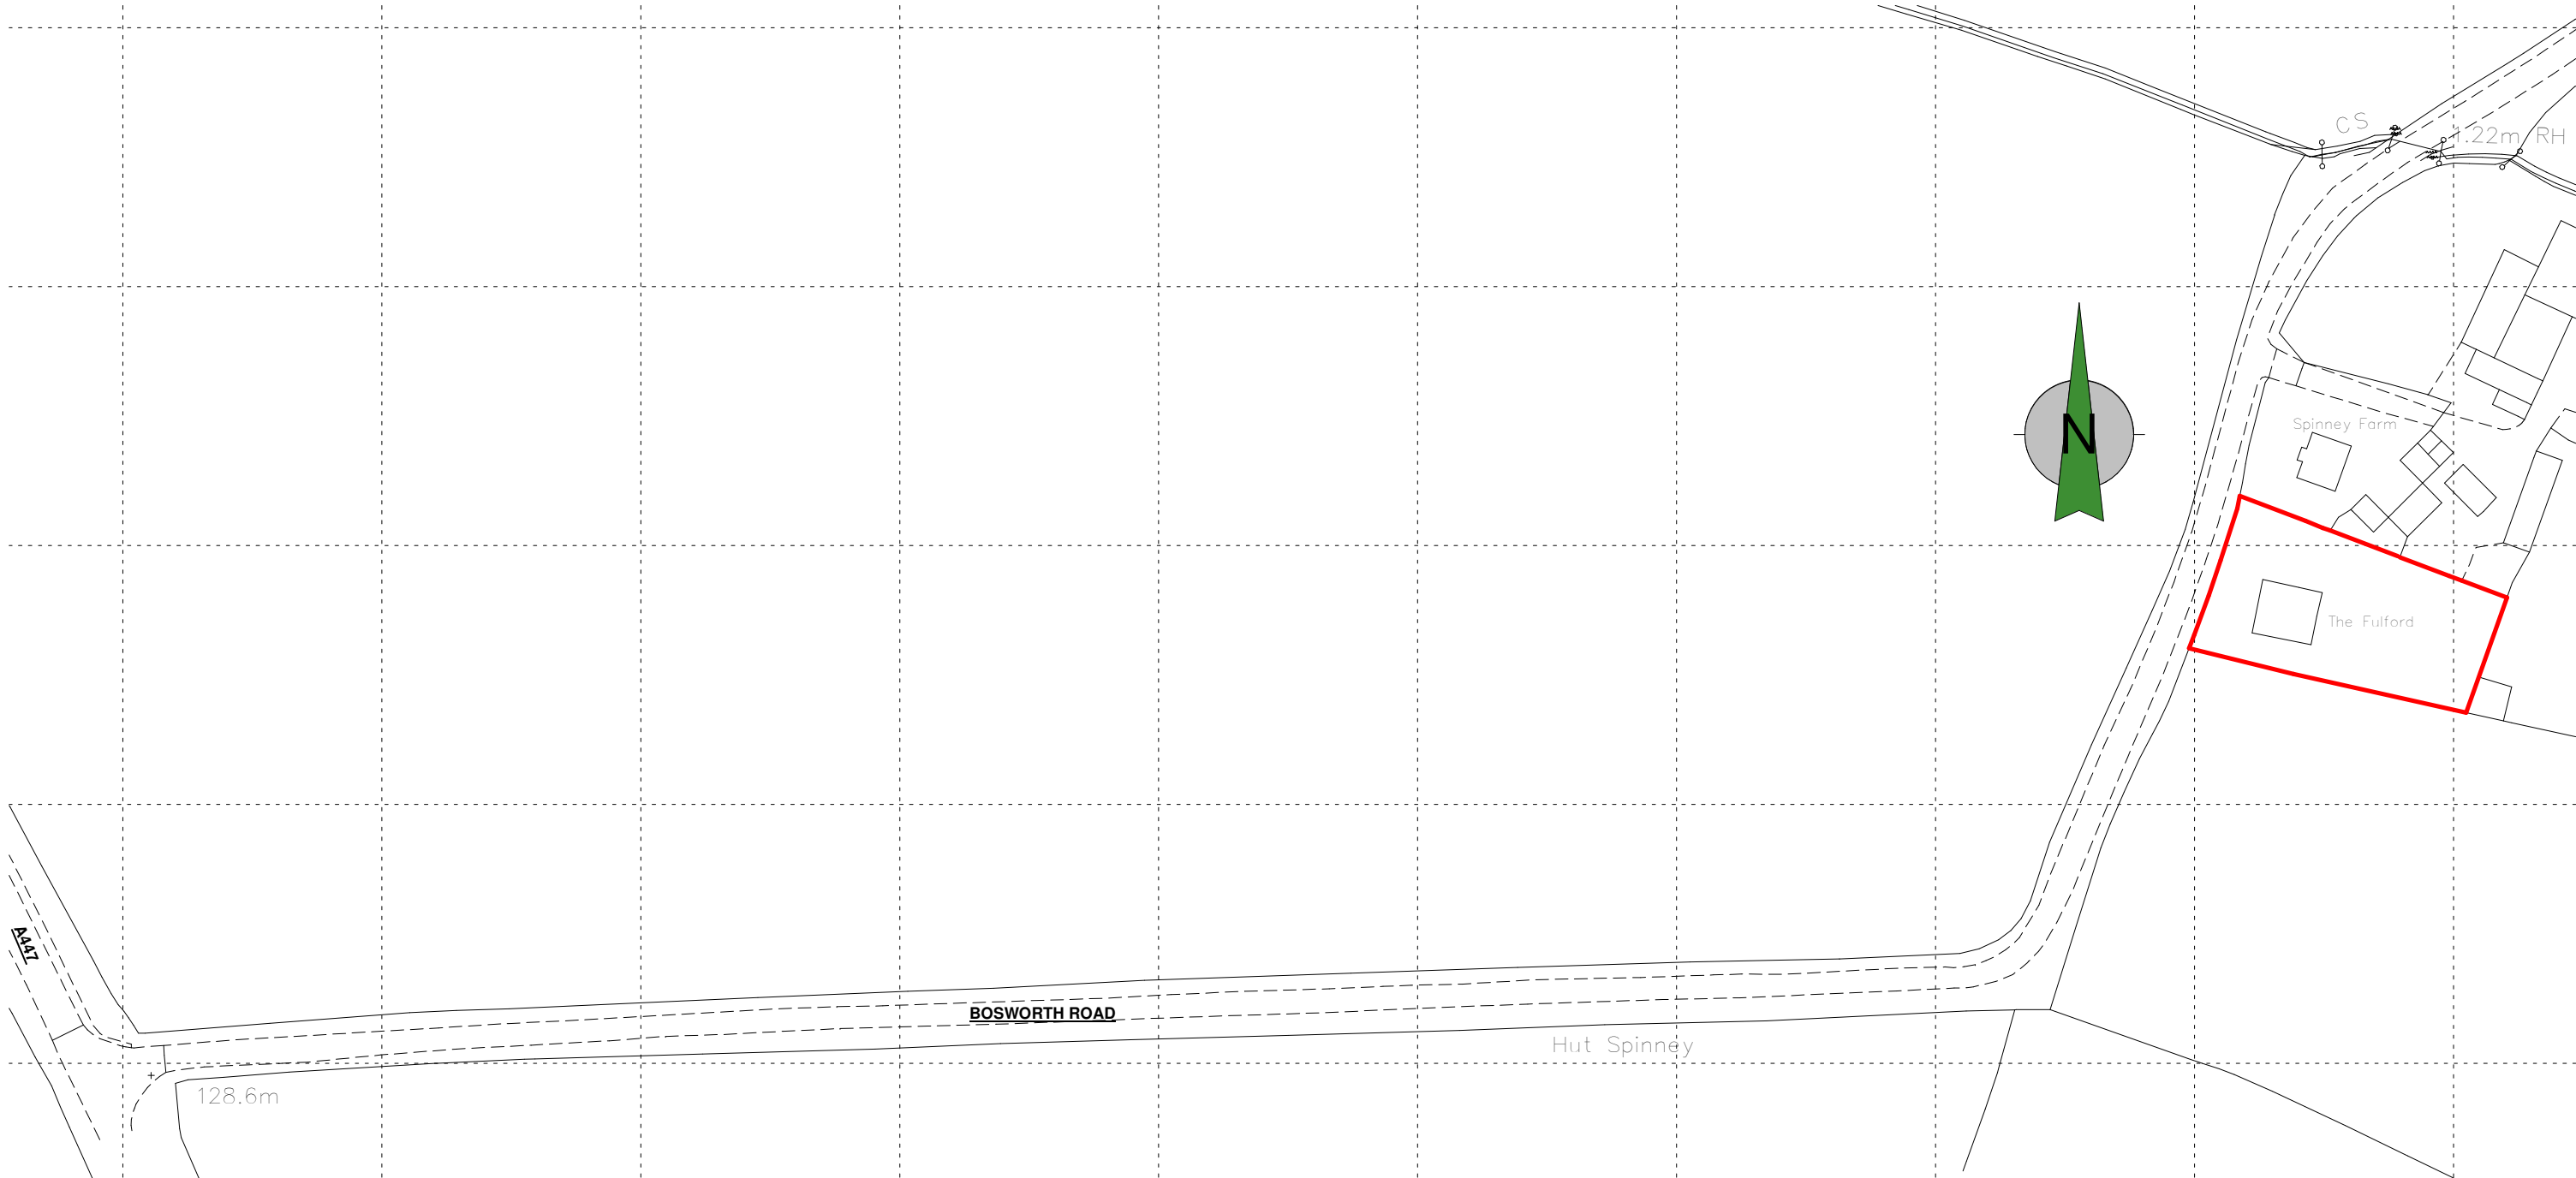

Ordnance Survey (c) Crown Copyright 2023. All rights reserved. Licence number 100022432

EXISTING SITE LOCATION PLAN - 1:1250

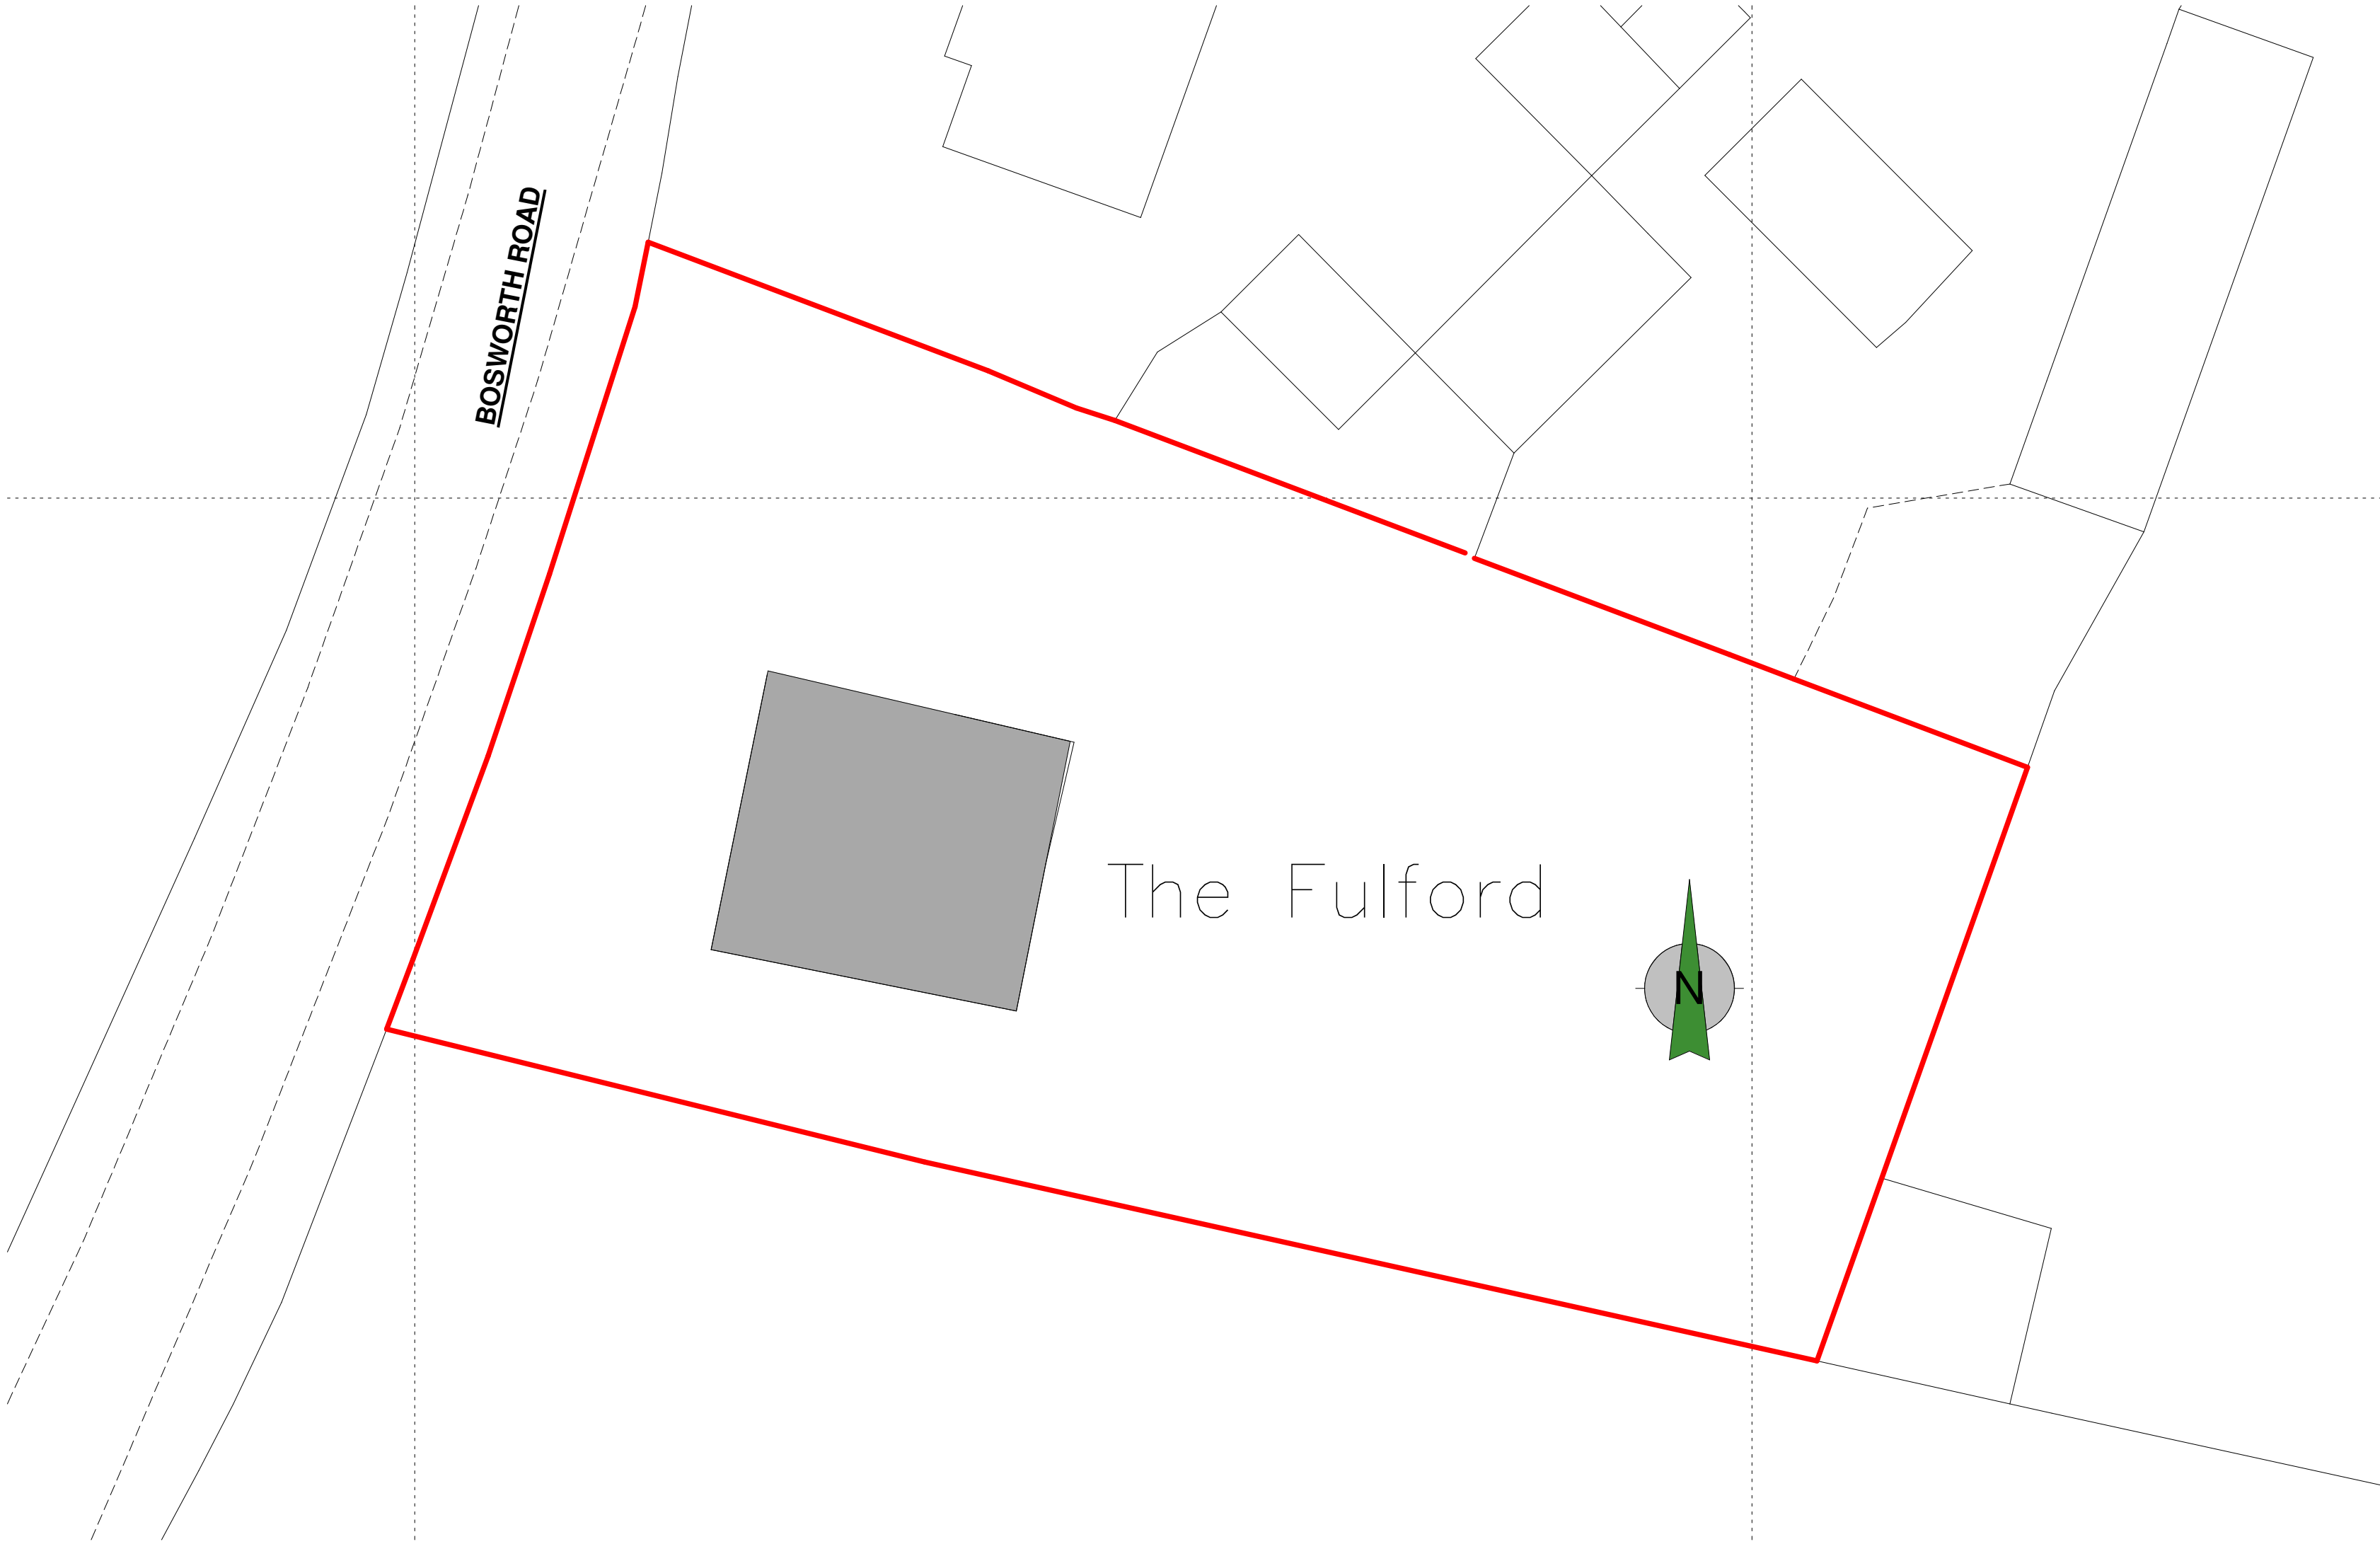

EXISTING SITE PLAN - 1:1200

Client		Talbot and Cockerill		HAYWARD architects 19 Station Road Hinckley Leicestershire LE10 1AW Tel: 01455 635 665 www.haywardarchitects.co.uk	
Project Title		Alterations The Fulford Bosworth Road			
Drawing Title				Job No.	
Existing Site Plans		Sheet		A1	
Scale	As Indicated	Date	May 2025	23/85	Drawing No. 17
Author	CB	Checked by	LW		
THE COPYRIGHT OF THIS DRAWING IS RESERVED BY HAYWARD ARCHITECTS LTD. REPRODUCTION IN ANY FORM OR BY ANY MEANS IS FORBIDDEN WITHOUT THE PRIOR WRITTEN PERMISSION OF THE COPYRIGHT HOLDER. DO NOT SCALE FROM DRAWINGS AND ONLY FOLLOW DIMENSIONS AND TOLERANCES				Status	planning