



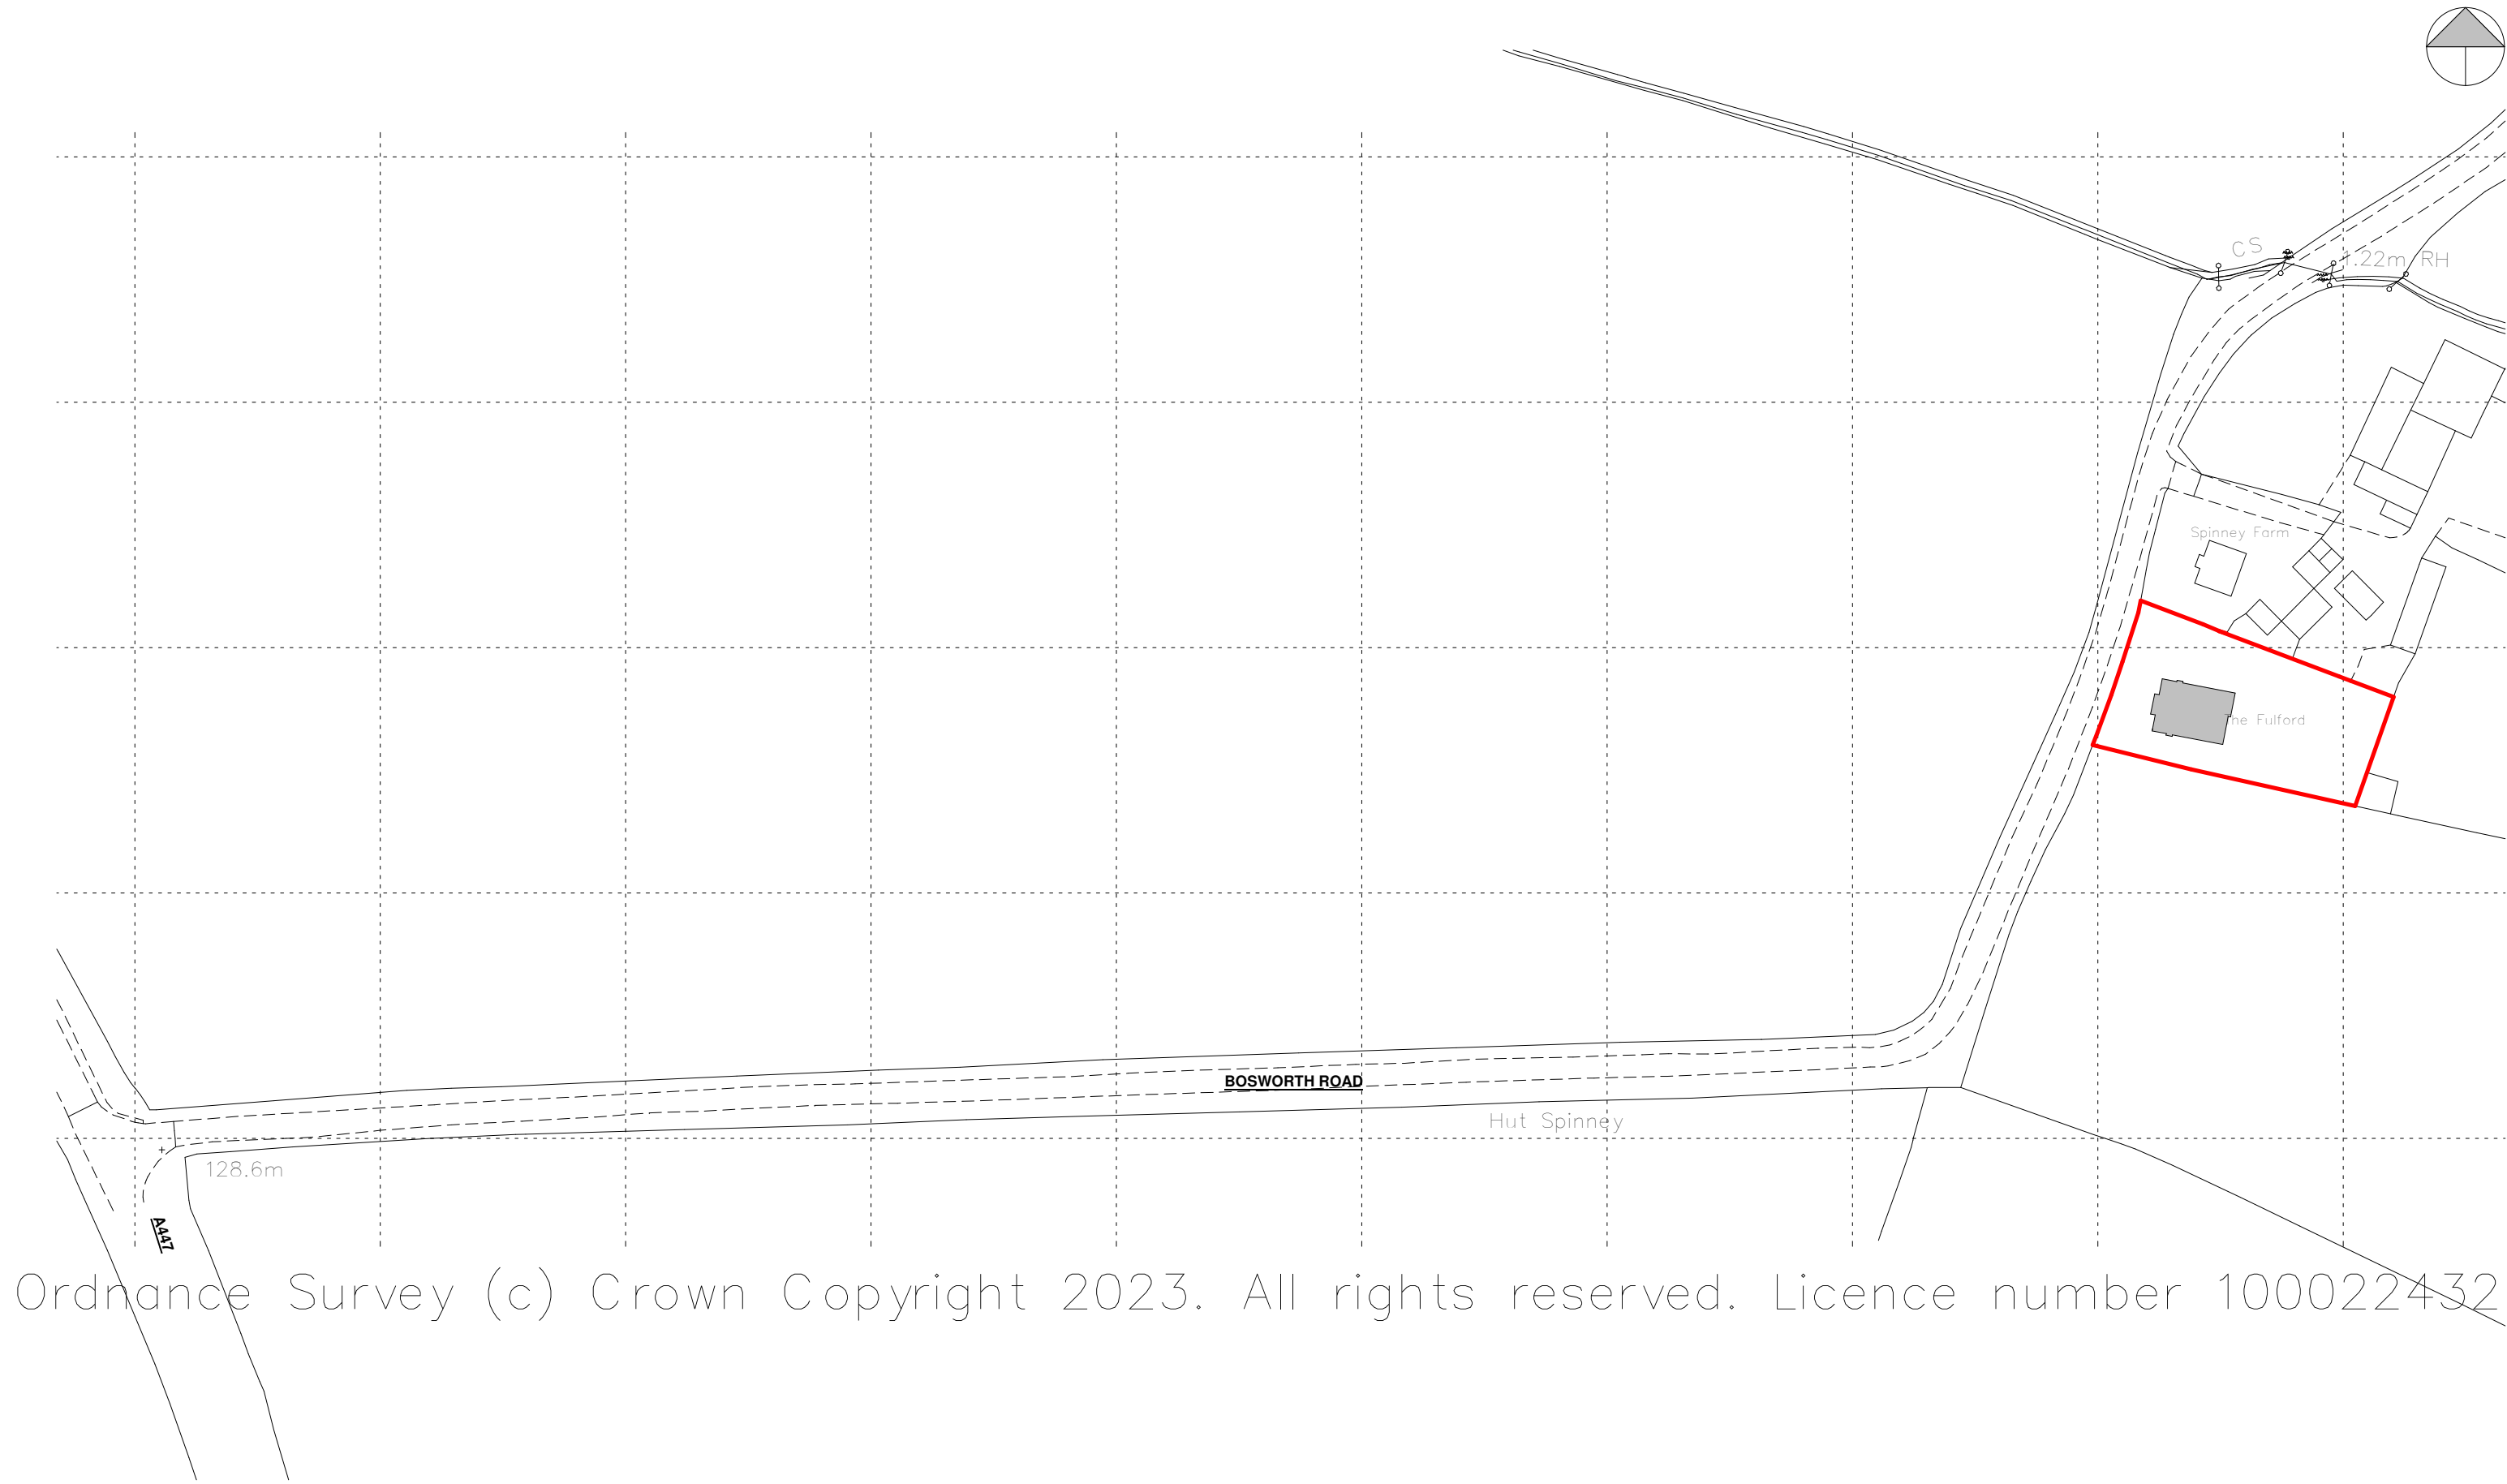

Ordnance Survey (c) Crown Copyright 2023. All rights reserved. Licence number 100022432

PROPOSED SITE LOCATION PLAN - 1:1250

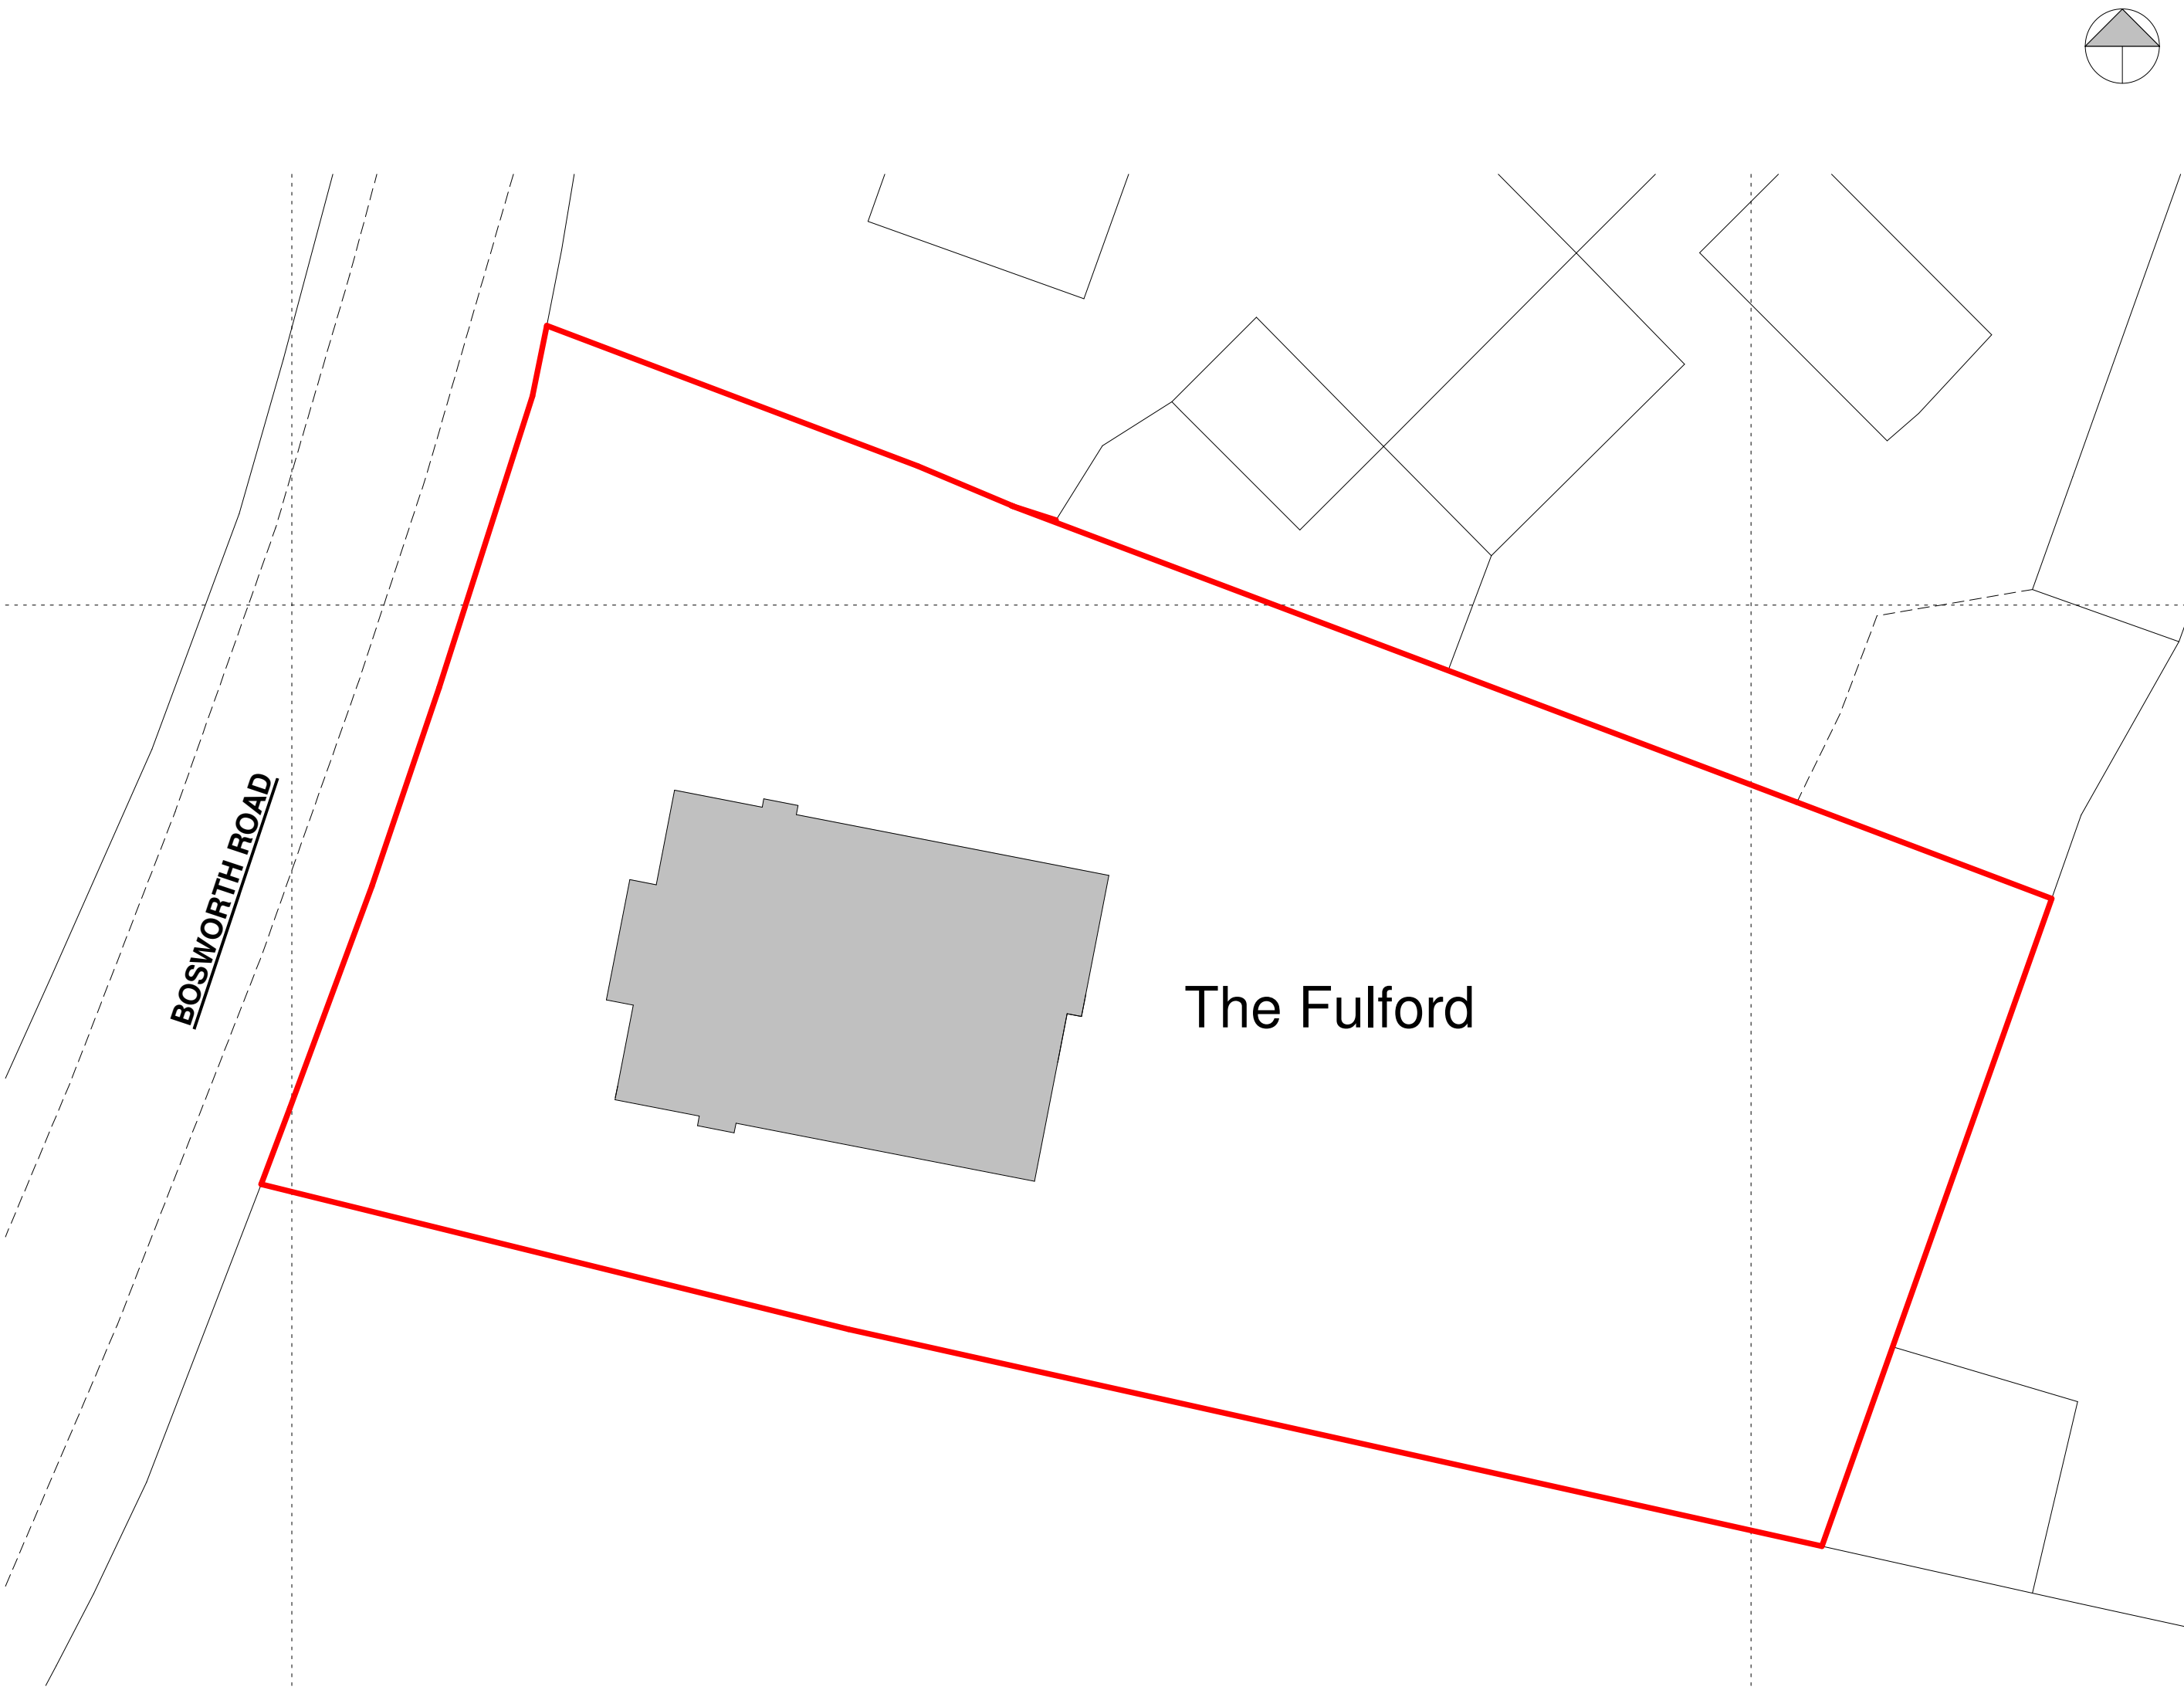

PROPOSED SITE PLAN - 1:200

Client		Talbott and Cockerill		HAYWARD architects 19 Station Road Hinckley Leicestershire LE10 1AW Tel: 01455 635 665 www.haywardarchitects.co.uk	
Project Title		Alterations The Fulford Bosworth Road			
Drawing Title		Proposed Site Plans			
Scale	As Indicated	Date	May 2025	Sheet	Job No.
Author	CB	Checked by	LW	A1	23/85
Status				Drawing No.	18
Planning					

THE COPYRIGHT OF THIS DRAWING IS VESTED IN HAYWARD ARCHITECTS LTD.

NO REPRODUCTION OR FURTHER ISSUANCE OF THIS DRAWING WITHOUT THE PRIOR WRITTEN PERMISSION OF THE COPYRIGHT HOLDER. DO NOT SCALE FROM OVERHEADS AND ONLY FOLLOW DIMENSIONS AND TO BE USED