





Existing Front Elevation




Existing Rear Elevation

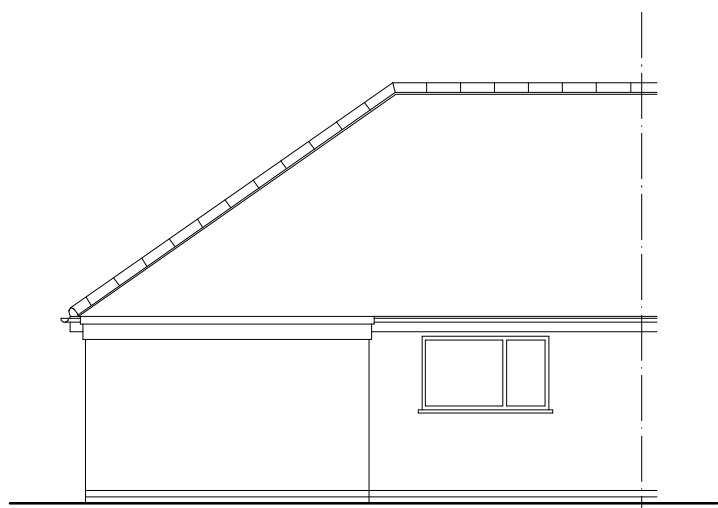


Existing Elevation To No 65

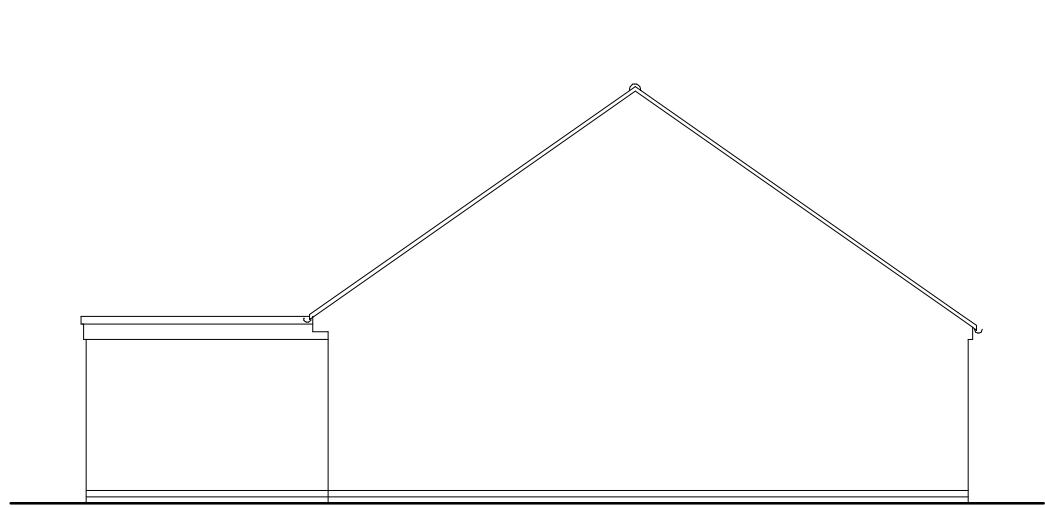

Existing Elevation To No 61

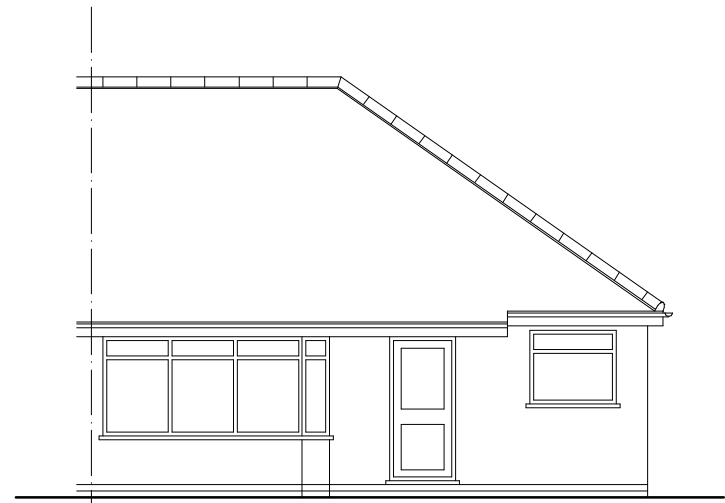


Proposed Front Elevation

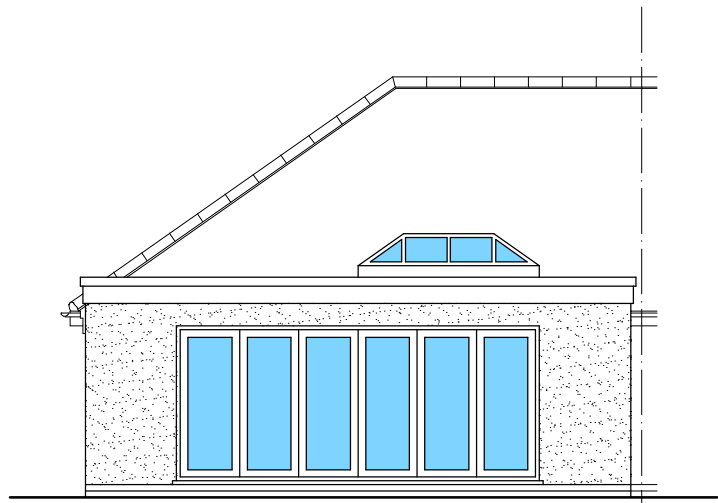


Proposed Rear Elevation




Proposed Elevation To No 65

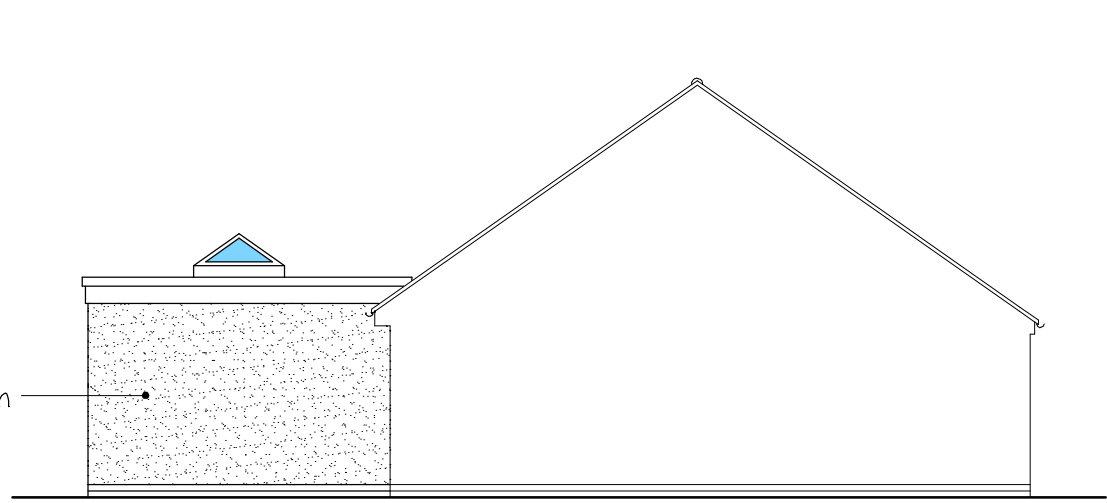

Proposed Elevation To No 61

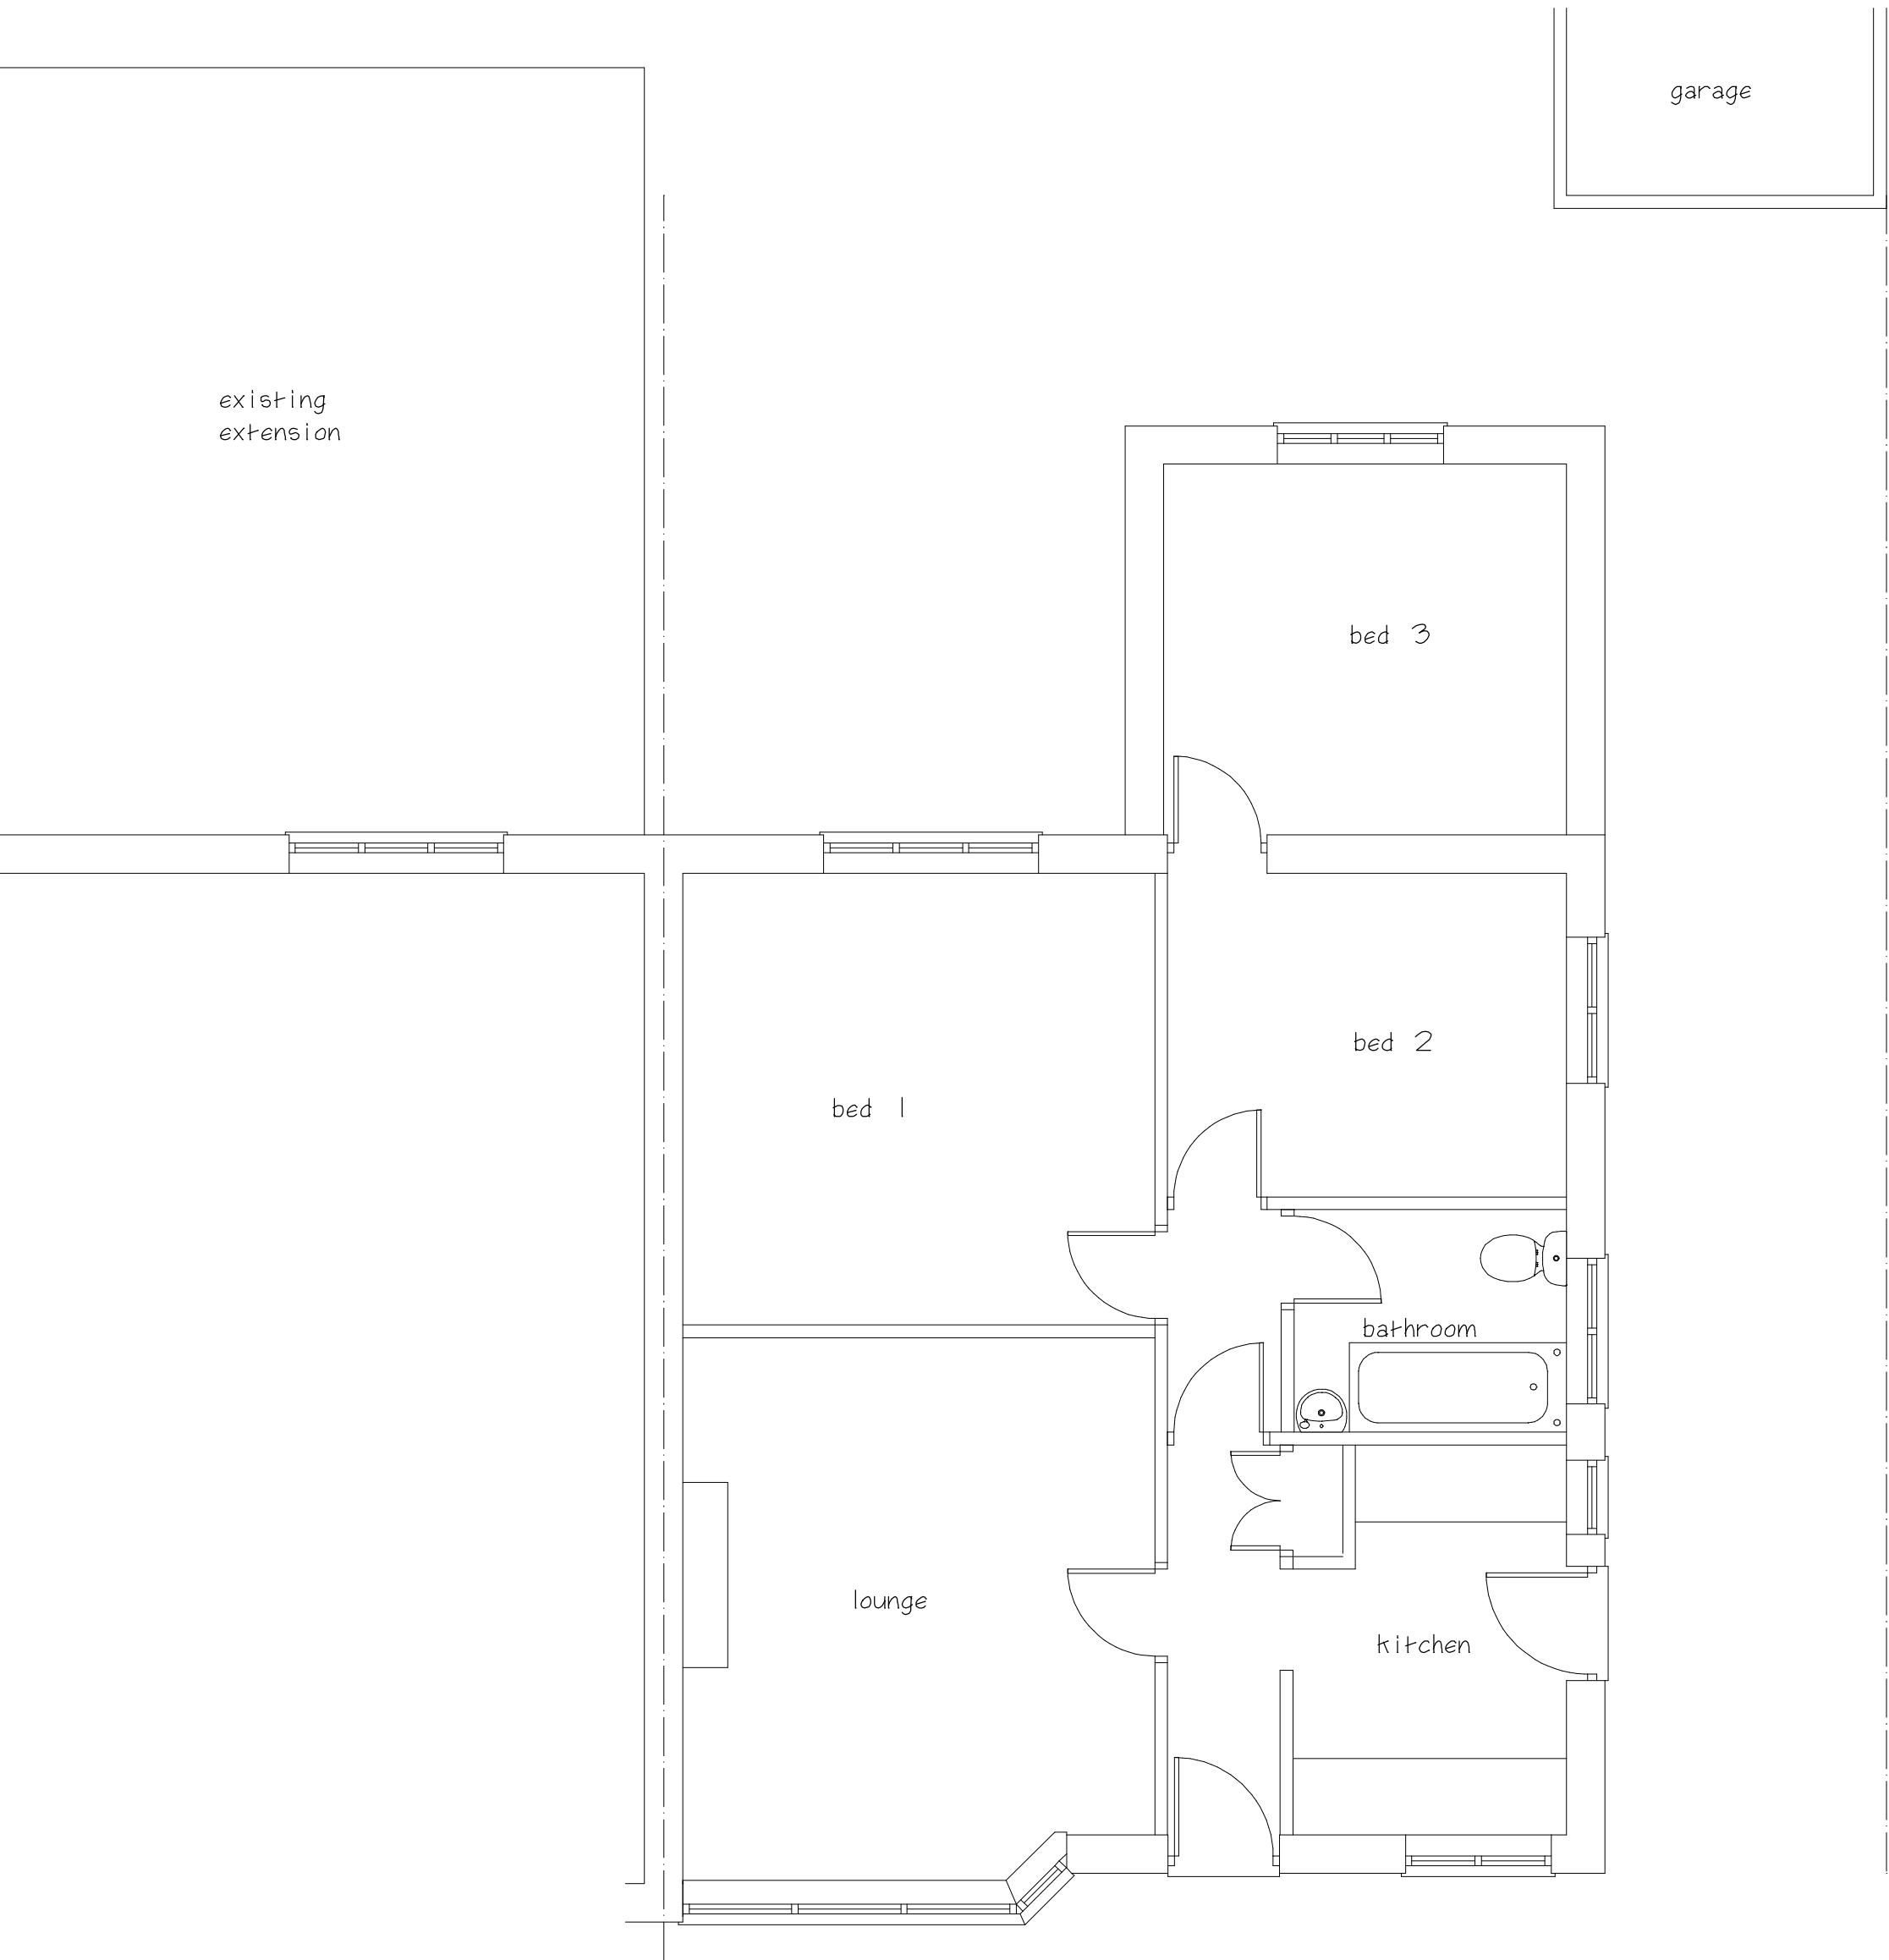

Existing Ground Floor Plan

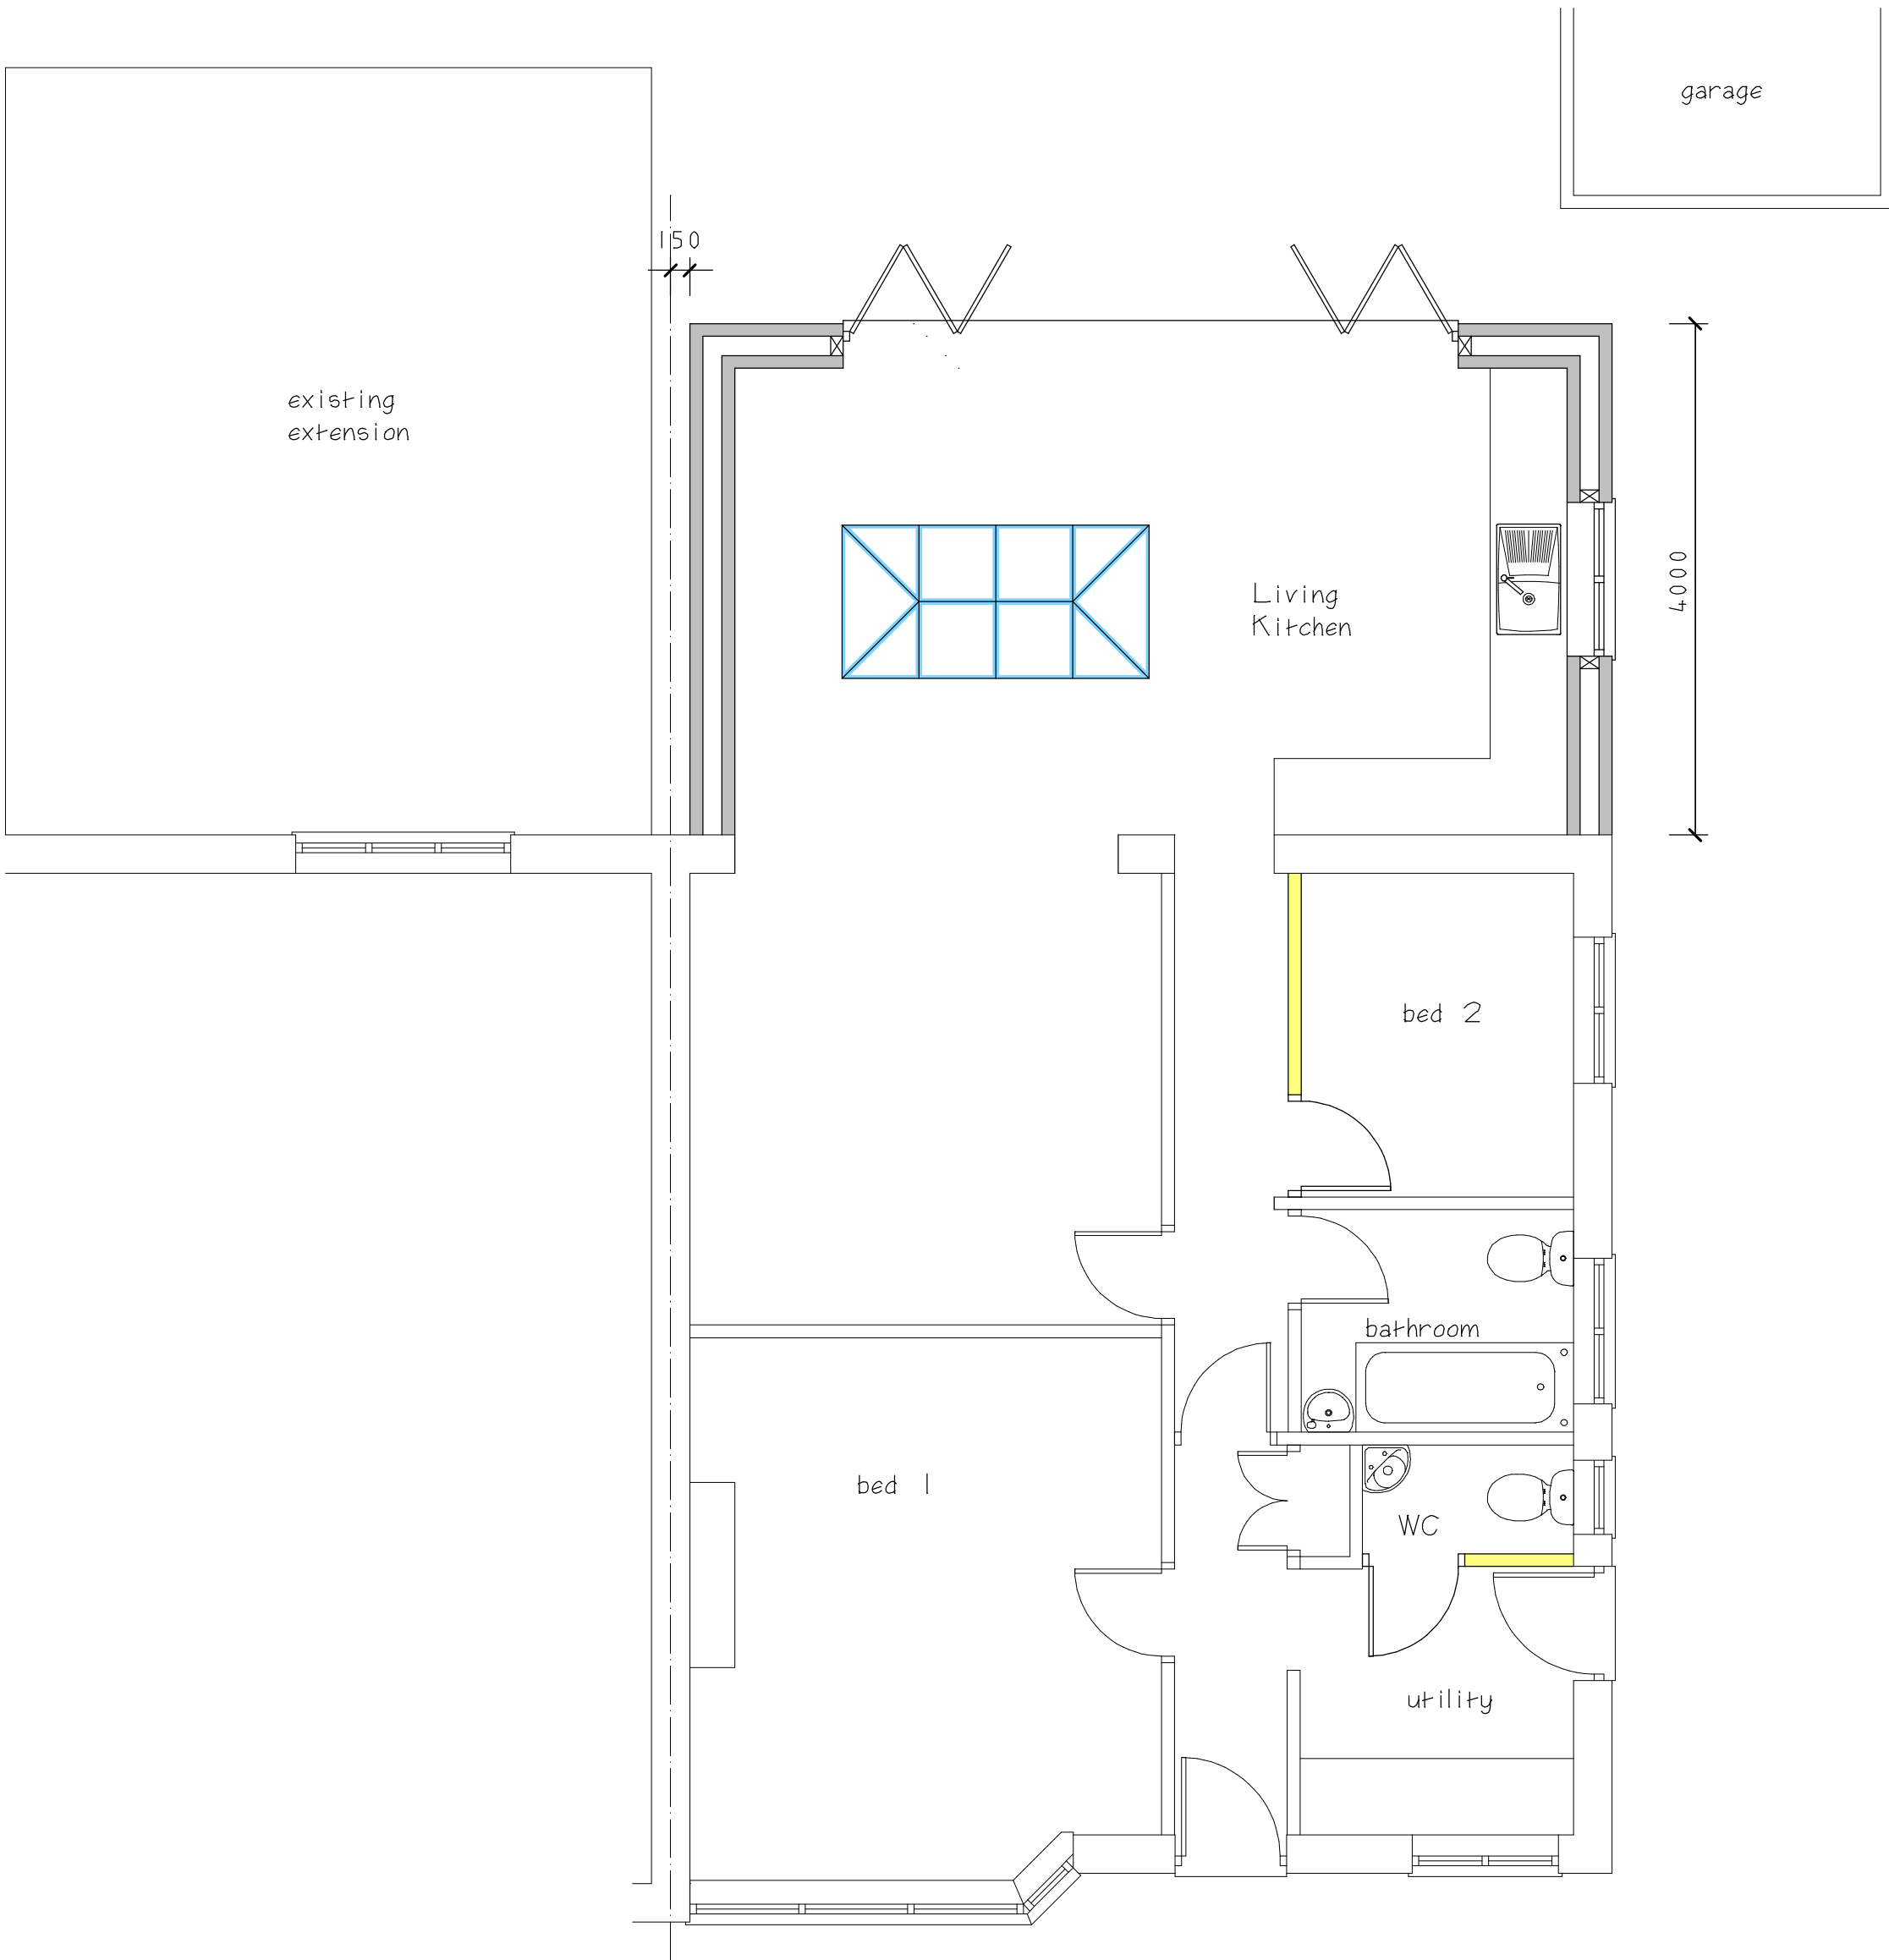

Proposed Ground Floor Plan

CLIENT			
Jane Rowley			
JOB TITLE			
63 Sherwood Road Stoke Golding Nuneaton CV13 6EE			
DRAWING TITLE			
Proposed Extension To The Rear Of Detached Bungalow			
SCALE	SHEET	DATE	DRAWN BY
1:50 & 1:100	A1	May 2024	A Moore
ANDREW MOORE ARCHITECTURAL SERVICES Tel; 07973397765 Email;andrewmoore@workmail.com			
DRG NO		SHEET NO	
1650			