


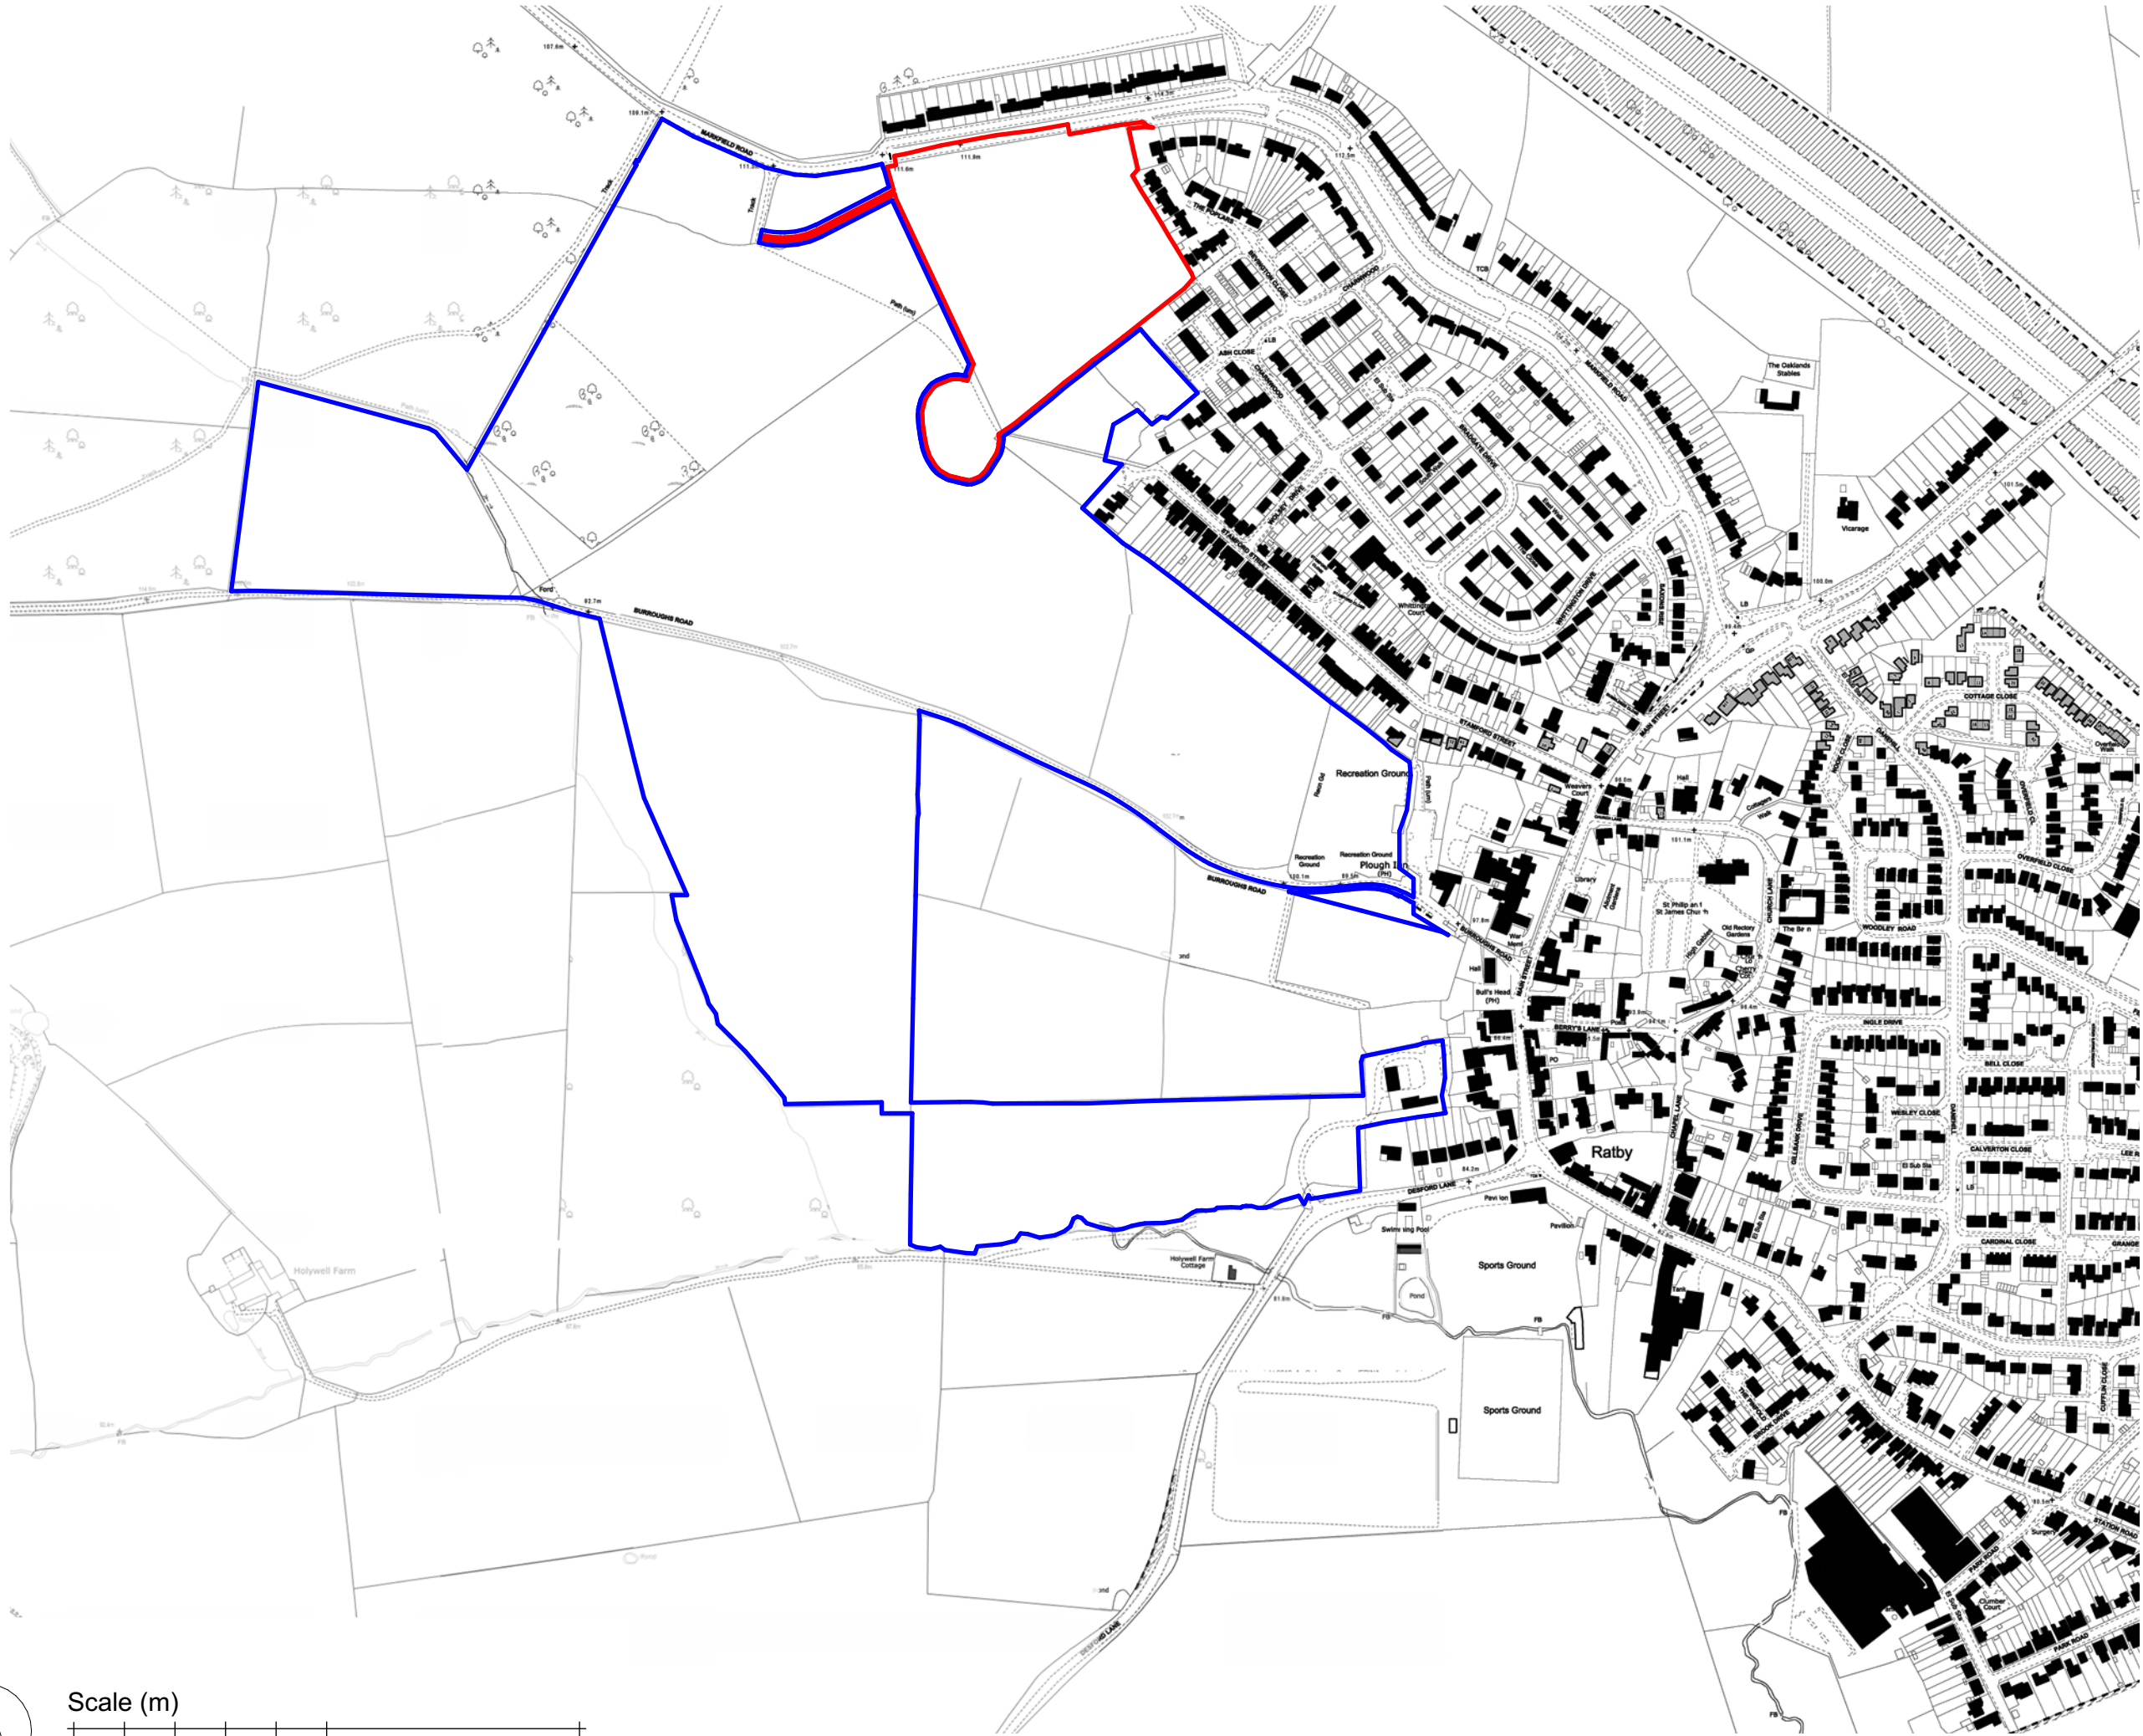

Disclaimer: brp architects ltd. accept no responsibility for work not undertaken fully in accordance with the contents of this drawing and related specifications. This document and its design content is copyright protected ©. It shall be read in conjunction with all other associated project information including models, specifications, schedules and related consultants documents. Do not scale from documents. All scales noted correct at original paper size. All dimensions to be checked on site. Immediately report any discrepancies, errors or omissions on this document to the originator. If in doubt ask.

Source File:
C170-B-23 Detailed Scheme 200724.pln

Rev	Date	Drawn	Note
P02	11/05/2020	MW	Line of land ownership amended. Drawing status changed to Planning. Ownership line amended.
P03	20/08/2020	MRC	Site plan and red line boundary amended.
P04	08/12/2022	MRC	Blue line updated to reflect revised ownership.



1 Millers Yard
Roman Way
Market Harborough
Leicestershire
LE16 7PW
t : 01858 464986
brp-architects.com



Client
Cawrey Homes

Project Title
Proposed Development
Land off Markfield Road,
Ratby, Leicestershire

Drawing Title
Location Plan

Drawing Status
Planning

Scale(s): 1:5000	Original Paper Size A3
Drawn By MRC	Checked By (File copy only) Date 24.04.20

Document Reference:
C170-BR-00-00-DR-A-0199-P04