



Do not scale off this drawing, except for Planning Purposes. Always use dimensions provided in preference. If in doubt please consult the architect. Notify the architect if any discrepancies are found.

No responsibility can be taken with any errors found by measuring off this drawing.


This drawing is copyright.

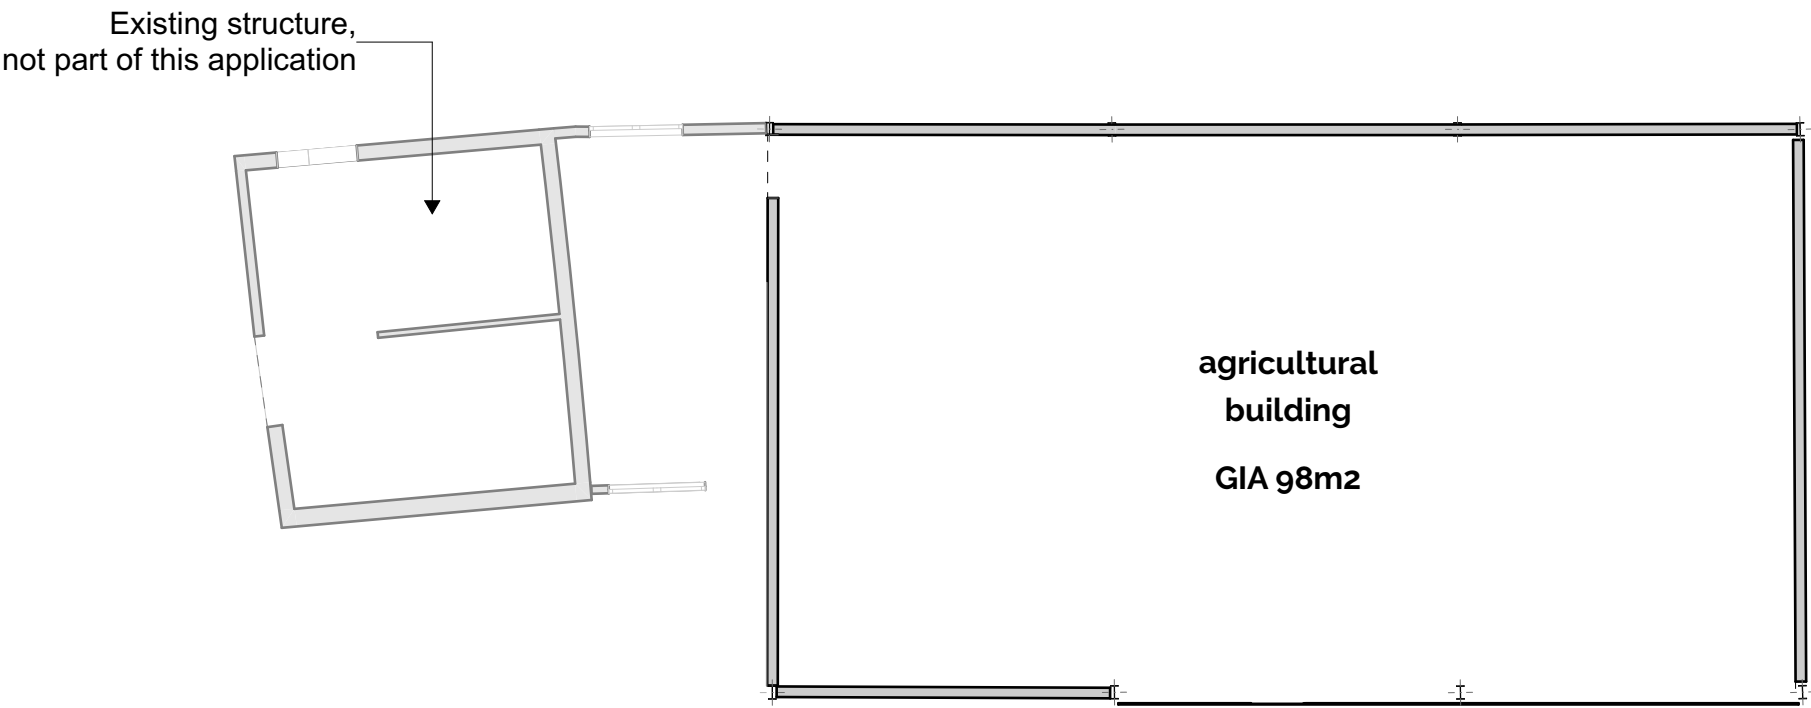


Ground Floor - Scale 1:100

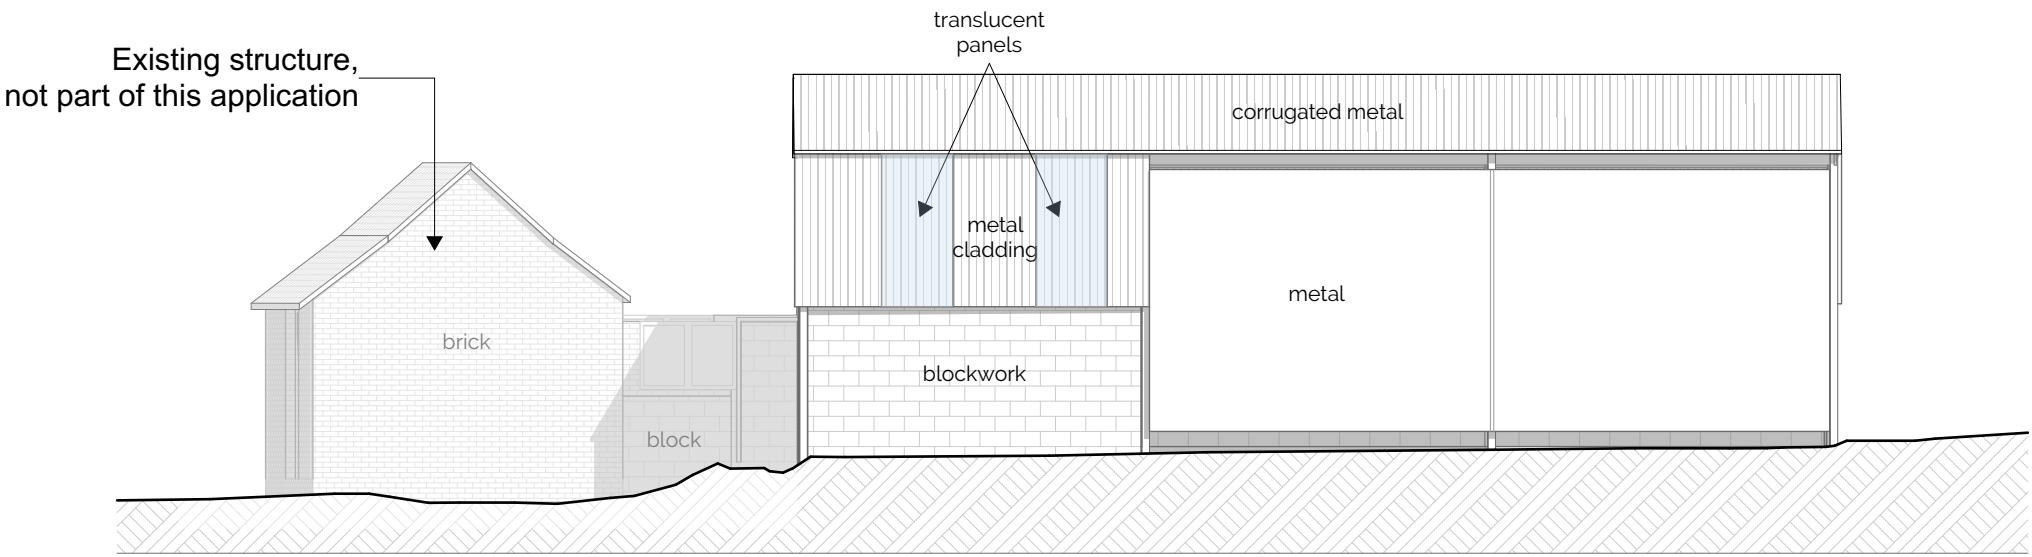


Front Elevation - Scale 1:100

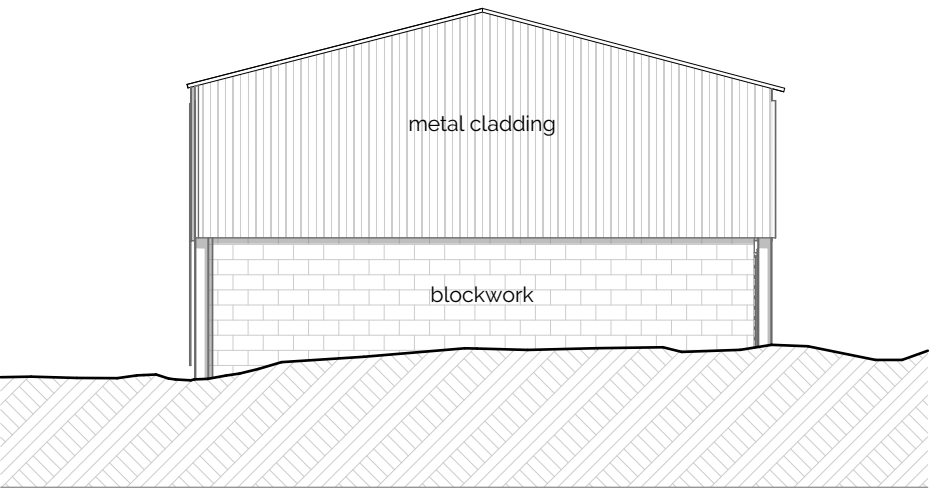

Side Elevation - Scale 1:100

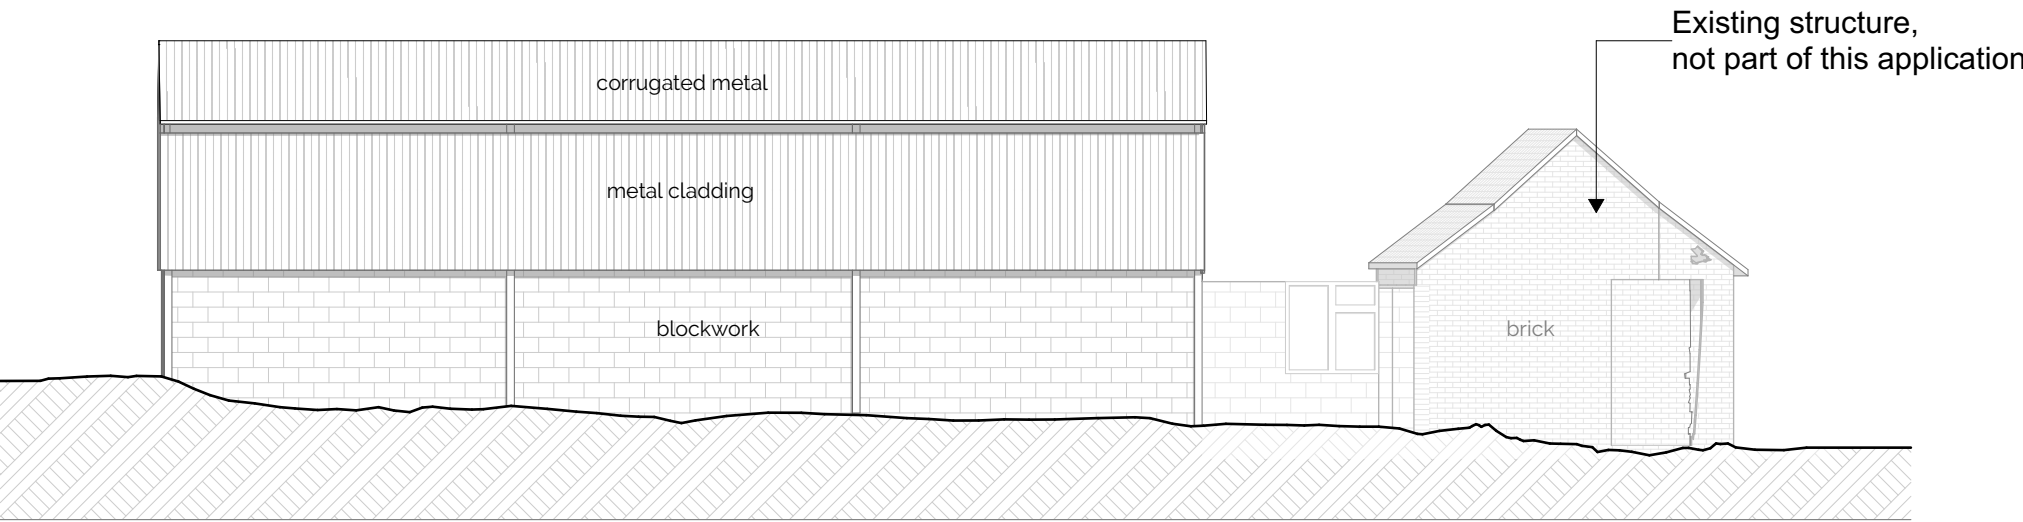

Rear Elevation - Scale 1:100

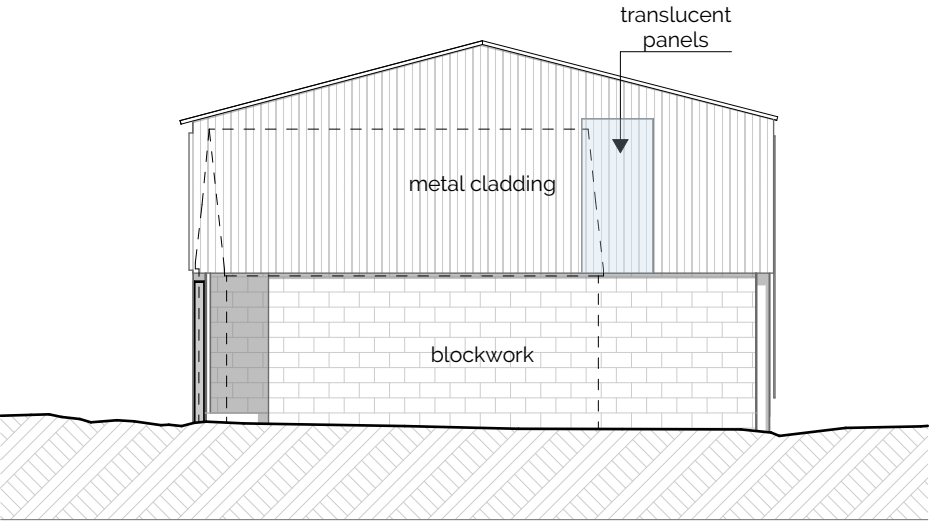

Side Elevation - Scale 1:100

The Rural
PlanningCo

Millridge Farm, Parsons Lane, Hartlebury, Worcs. DY11 7YQ
www.theruralplanningco.co.uk team@theruralplanningco.co.uk

Client

Mr E Herrick

Project

Folly Farm

Shilton Road
Kirkby Mallory
LE9 7QL

Project Description

Class Q Application

Drawing Title

Survey - Plans Elevations

Drawn by: **NA** Checked by: **SM**
Date: **January 2026** Date: **January 2026**

Layout ID Drawing Scale Revision
J1009094-03 1:100 @ A2 Landscape