


Do not scale off this drawing, except for Planning Purposes. Always use dimensions provided in preference. If in doubt please consult the architect. Notify the architect if any discrepancies are found.

No responsibility can be taken with any errors found by measuring off this drawing.

This drawing is copyright.


Existing structure,
not part of this application

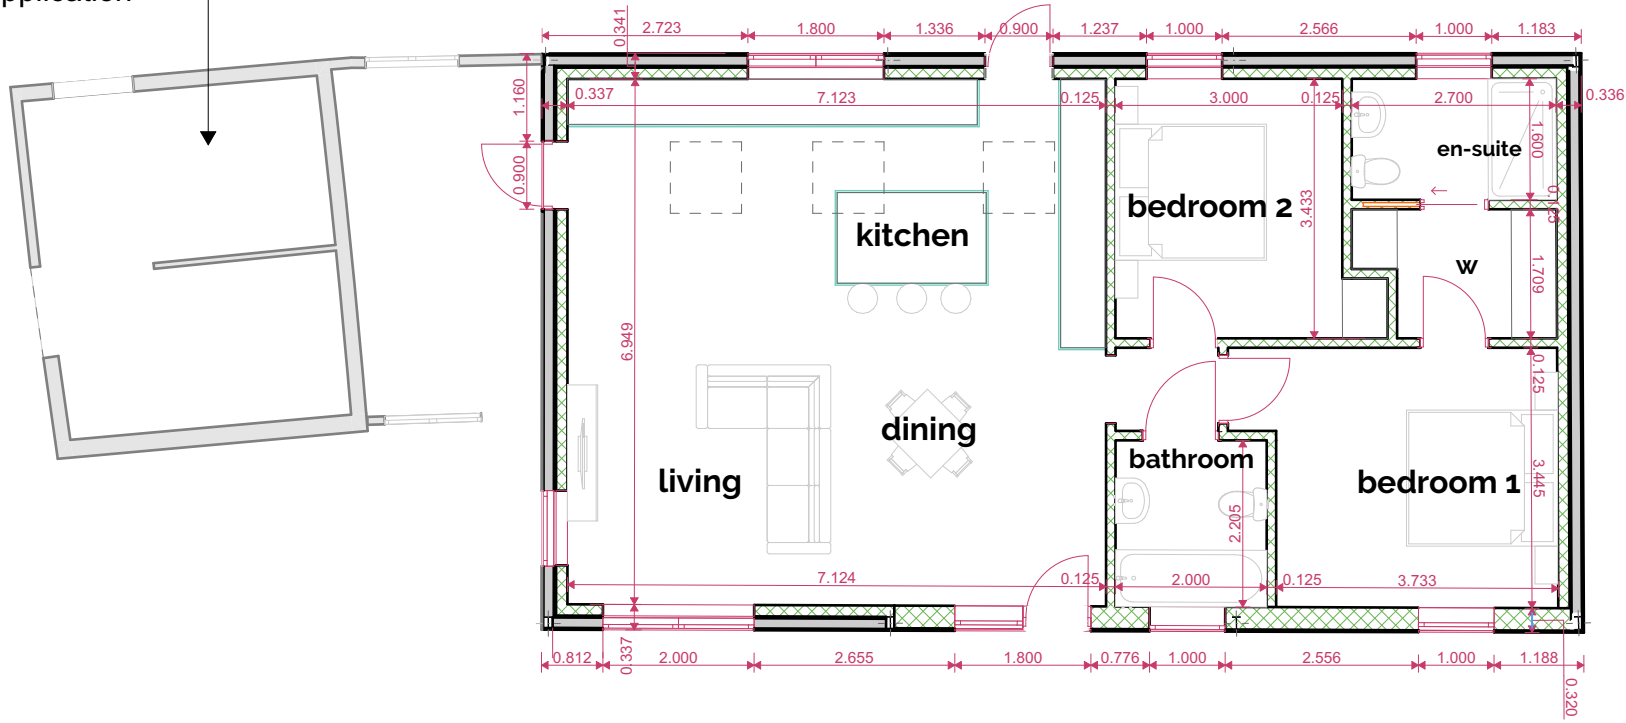

Ground Floor - Scale 1:100




Existing structure,
not part of this application

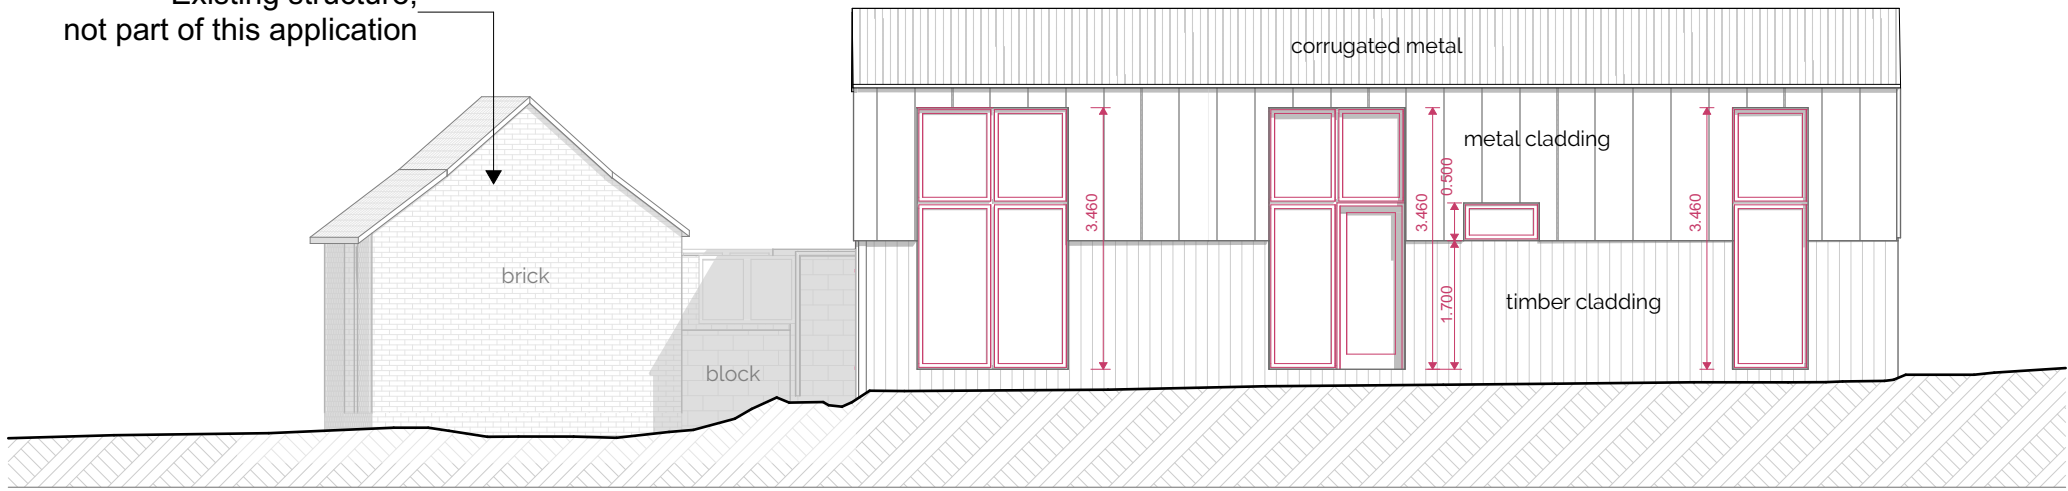


Front Elevation - Scale 1:100



Side Elevation - Scale 1:100

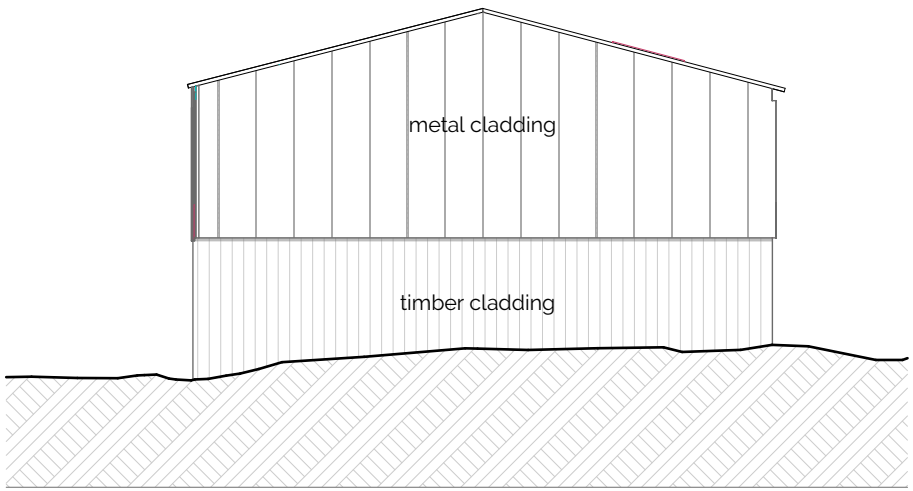


Rear Elevation - Scale 1:100

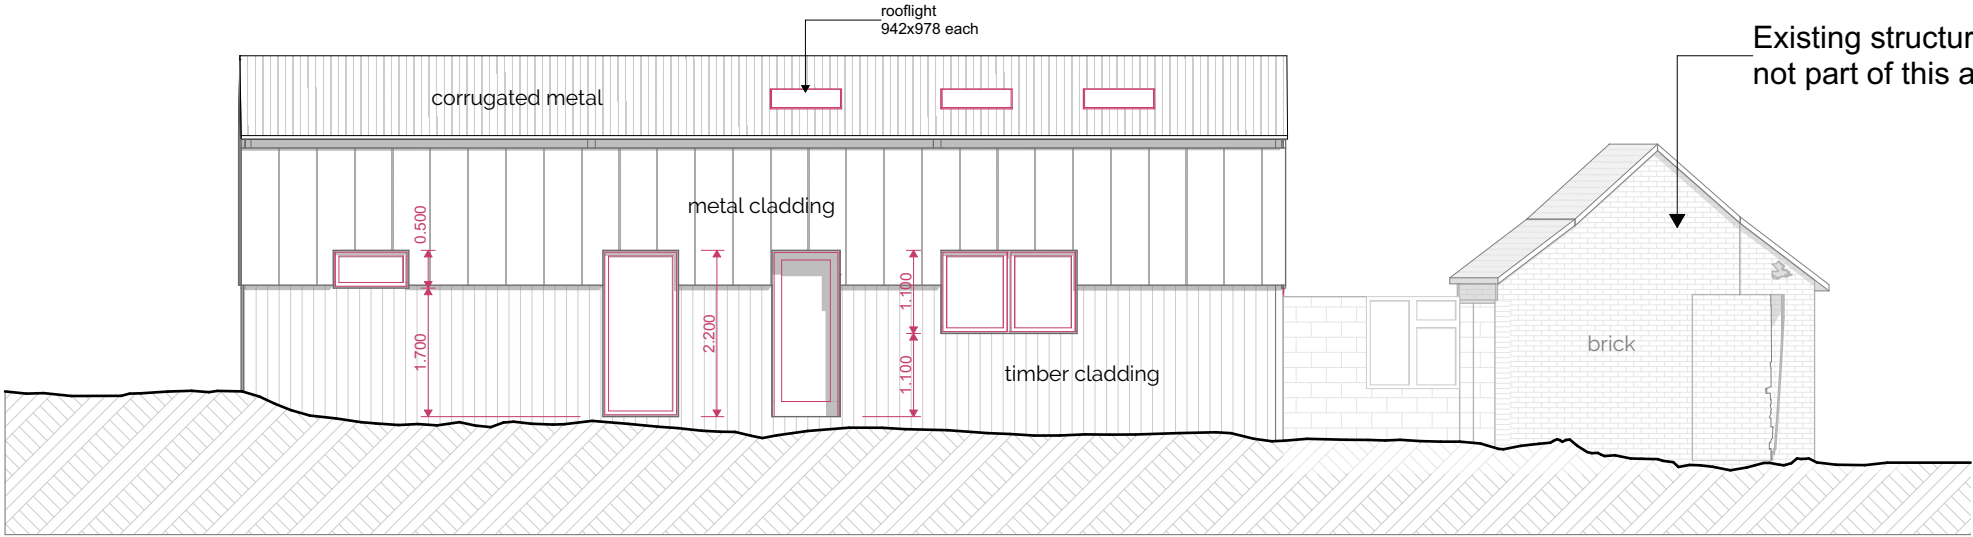

Existing structure,
not part of this application

Side Elevation - Scale 1:100

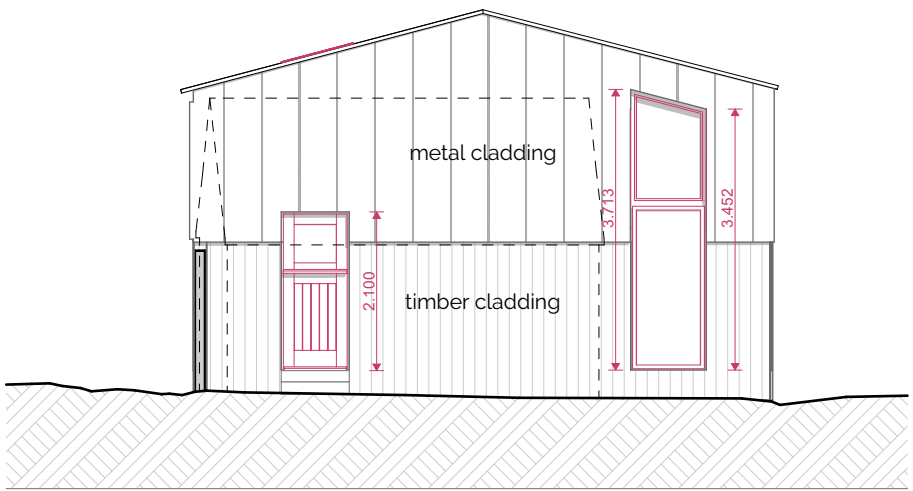

GIA		91m2	
The Rural Planning Co			
Millridge Farm, Parsons Lane, Hartlebury, Worcs. DY11 7YQ www.theruralplanningco.co.uk team@theruralplanningco.co.uk			
Client			
Mr E Herrick			
Project			
Folly Farm Shilton Road Kirkby Mallory LE9 7QL			
Project Description			
Class Q Application			
Drawing Title			
Planning - Plans Elevations			
Drawn by: NA		Checked by: SM	
Date: February 2026		Date: February 2026	
Layout ID	Drawing Scale	Revision	
J1009094-12	1:100 @ A2 Landscape		