




FRONT ELEVATION



SIDE ELEVATION




REAR ELEVATION

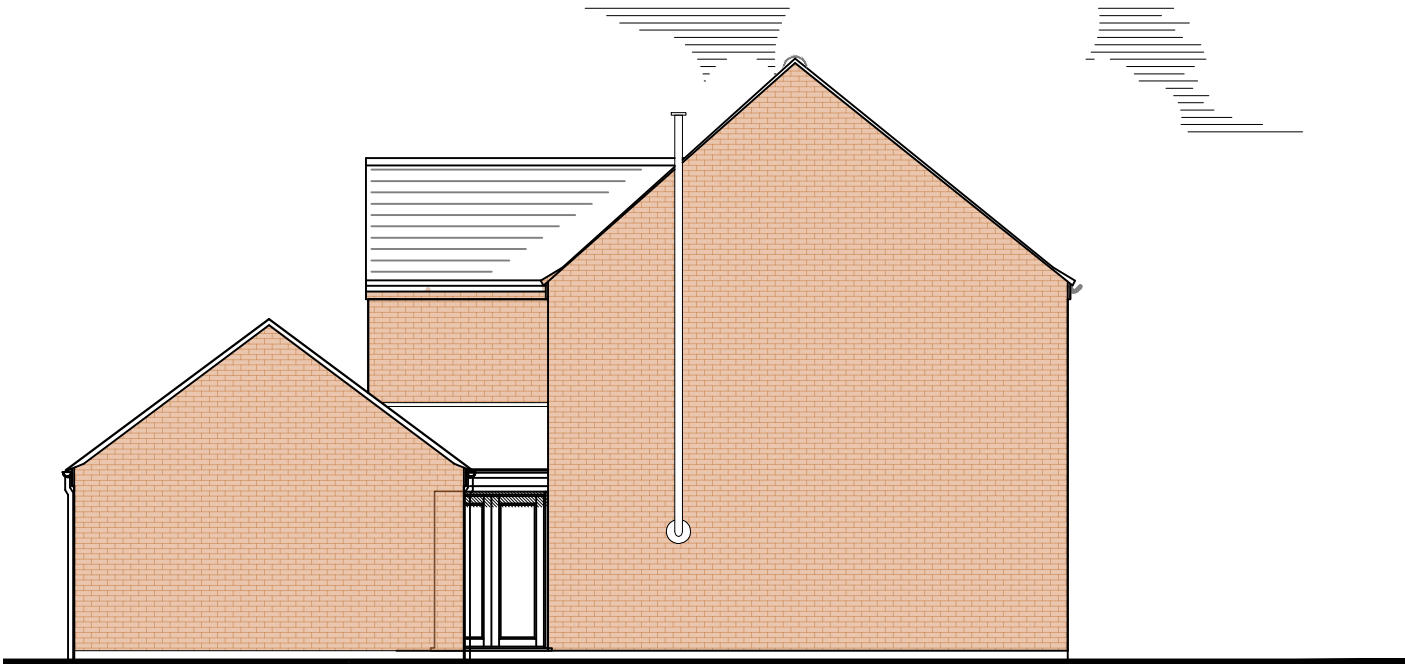

SIDE ELEVATION

EXISTING FLOOR AREA		
	GARAGE	
GROUND	24.1m ²	259.41sq.ft
TOTAL	24.1m ²	259.41sq.ft

 

- Client submission

**AS EXISTING
ELEVATIONS**

CLIENT/COMPANY: Shaun Bradley	
JOB DESCRIPTION: PROPOSED Garage Conversion into Annex 20 Oaklands Avenue LE9 7JX	
SCALE 1:100 @ A3	DATE 02.05.25
DRAWN BY JTC	DRAWING No: 001.5
ALL DIMENSIONS TO BE CHECKED ON SITE BEFORE CONSTRUCTION. ANY DISCREPANCIES TO BE DISCUSSED AND AGREED WITH JC PRIOR TO PROCEEDING.	
THIS DRAWING IS THE PROPERTY OF JC AND MUST NOT BE COPIED OR REPRODUCED WITHOUT PRIOR WRITTEN CONSENT.	
HEALTH AND SAFETY EXECUTIVE (HSE) WILL NEED TO BE NOTIFIED PRIOR TO COMMENCEMENT OF THE PROJECT	