


Hinckley URC Elevations 2

The title, copyright and confidential information in this document belongs to Mark Goodwill-Hodgson Ltd. ©2012. All rights reserved.

No dimensions to be scaled off this drawing.


All dimensions to be checked on site before work commences and any discrepancies reported to the architect.

This drawing to be read in conjunction with other drawings issued by the architect.

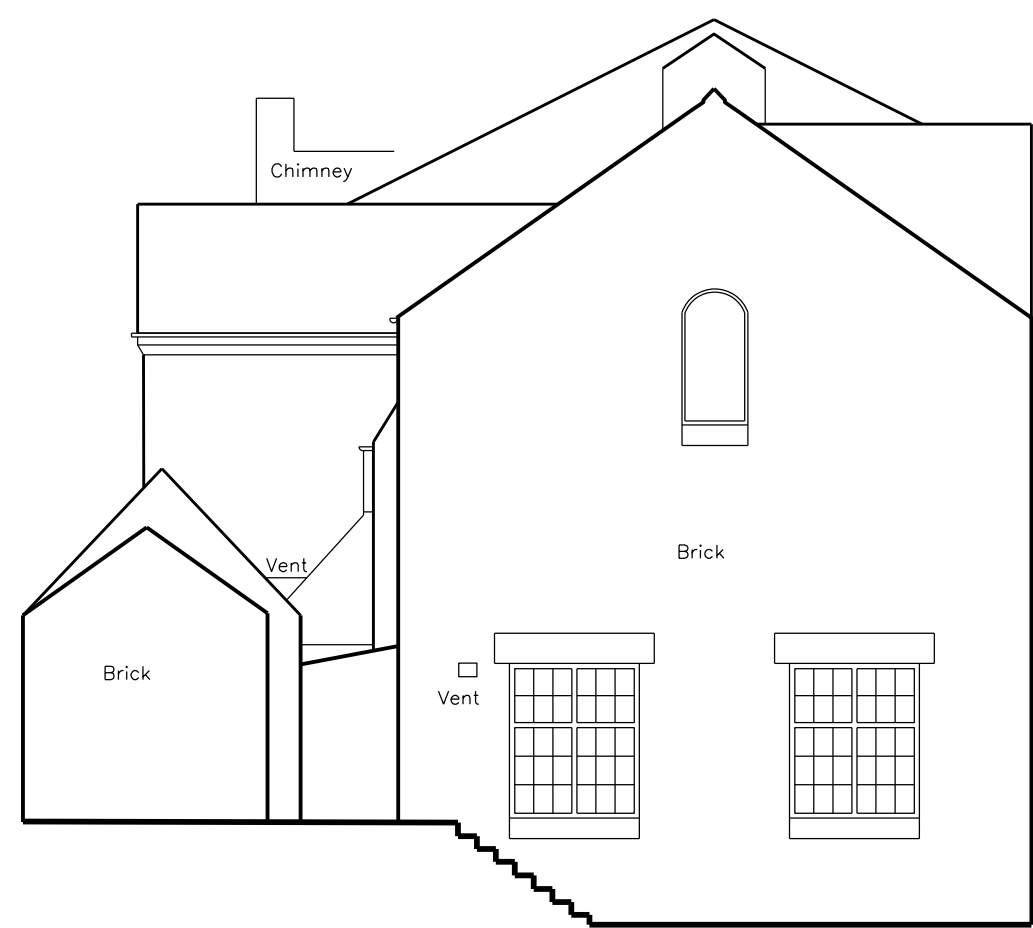

Elevation C
110.00m
0 1 2 3 4 5 10m
Scale 1:100 @ A1

Existing Rear

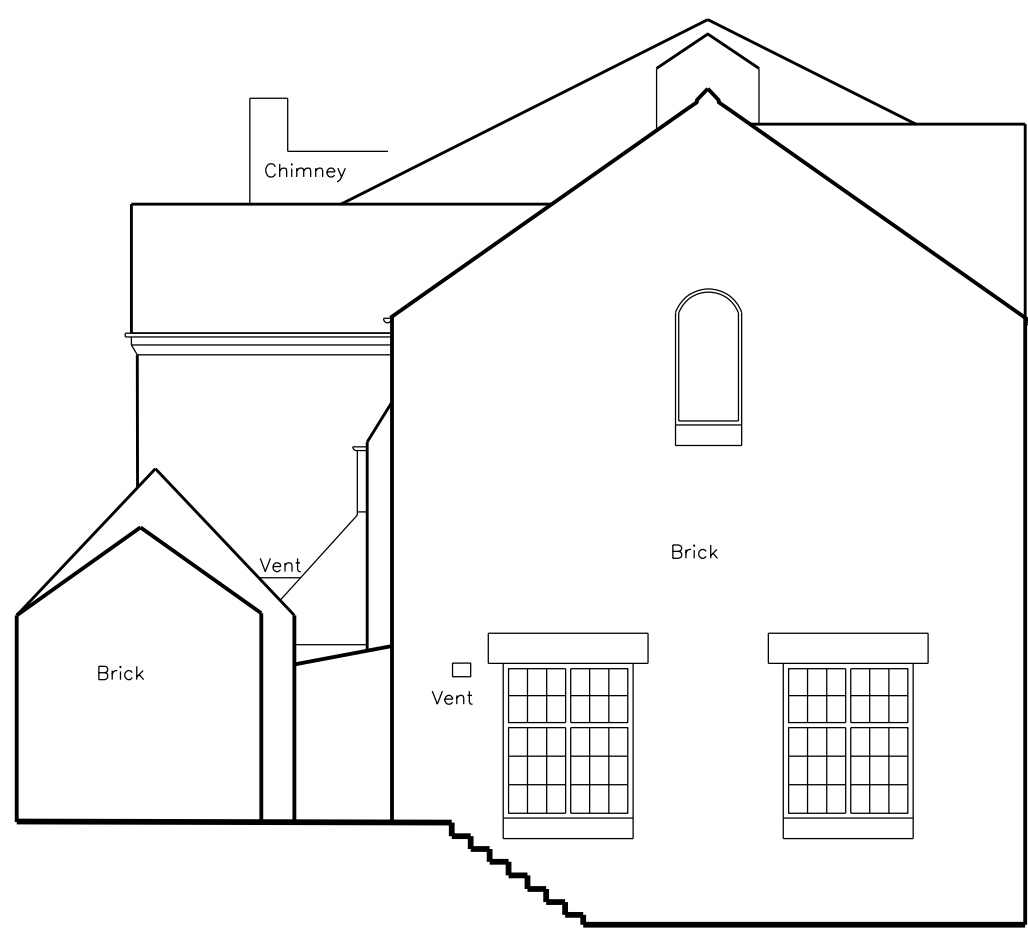

Elevation C
110.00m
0 1 2 3 4 5 10m
Scale 1:100 @ A1

Proposed Rear

Rev.	Date	Initials
Notes		

MARK GOODWILL-HODGSON LTD

Specialist Conservation Architect
1 Highfield Road West Bridgford
Nottingham NG2 6DR 07970 692 887
markgoodwillhodgson@gmail.com

Client
Hinckley URC

Job
Hall's Entrance

Drawing
Rear elevations
Existing and proposed

Job Number	Drawing Number	Revision
pr1691	L(20)04	
Scale	Status	Date
1:100	Proposal	08.11.23