



Existing Elevation To Footpath




Existing Elevation To Eales Yard




Proposed Elevation To Footpath



Proposed Elevation To Eales Yard

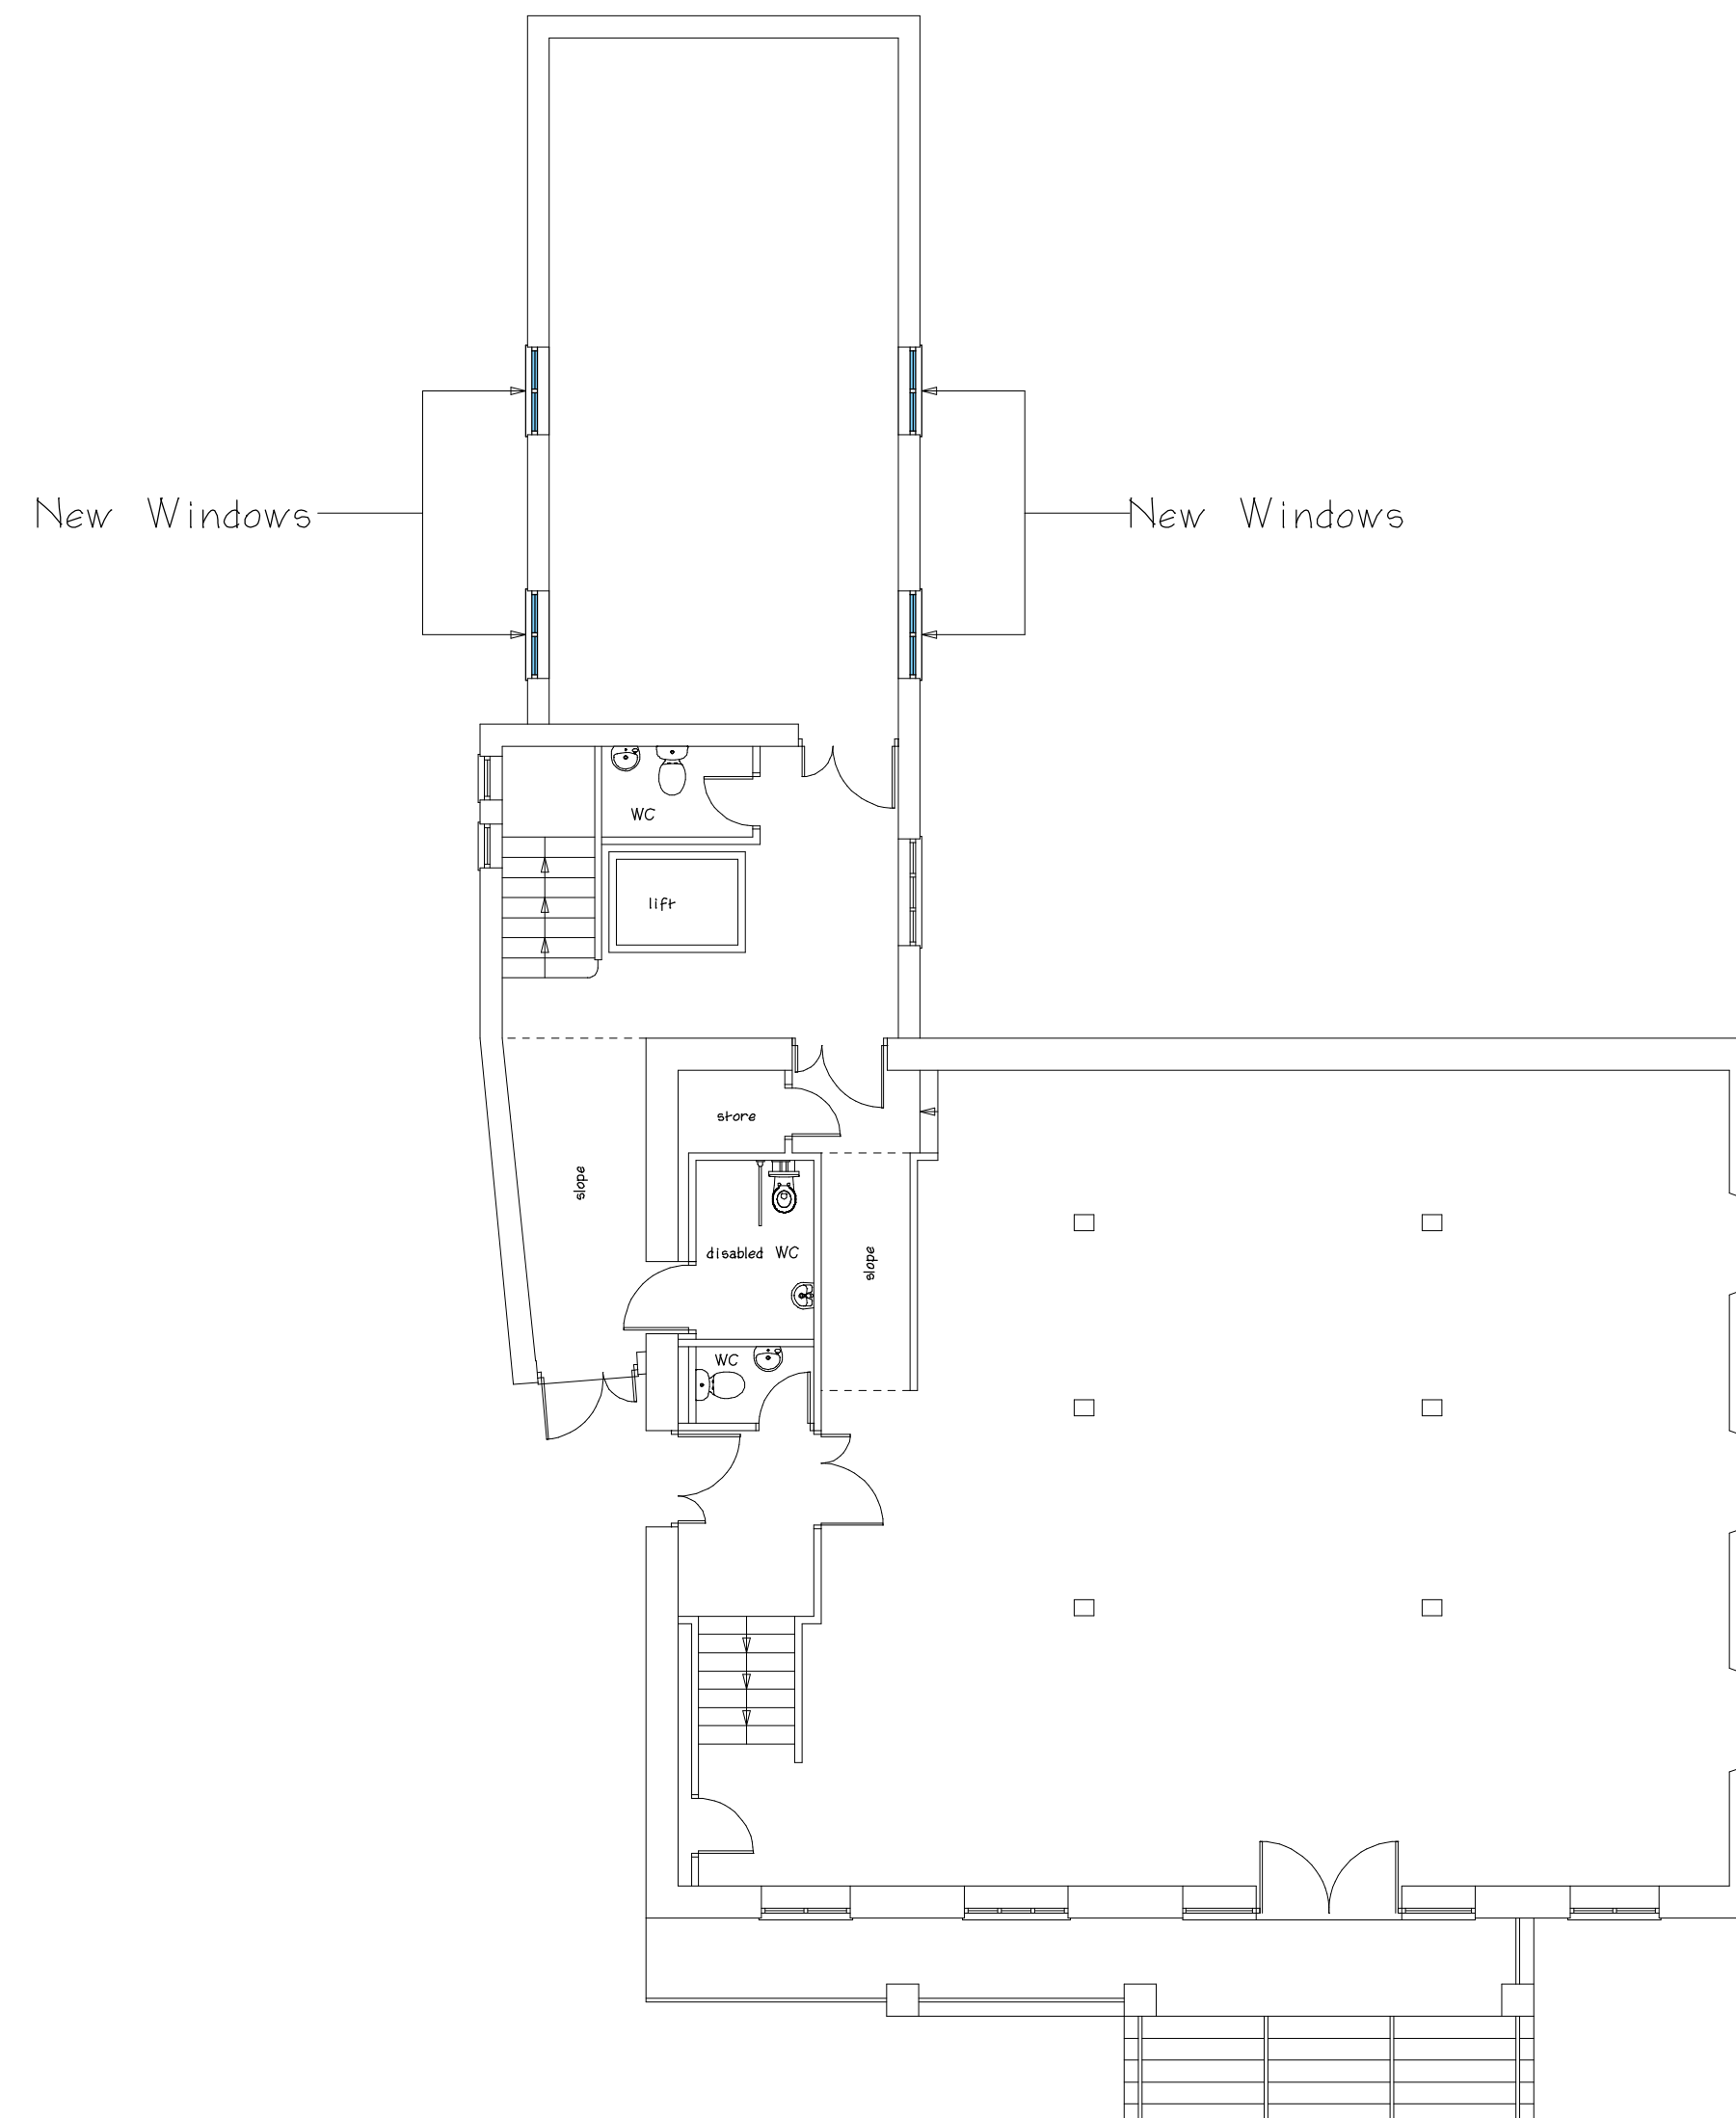

Ground Floor Plan

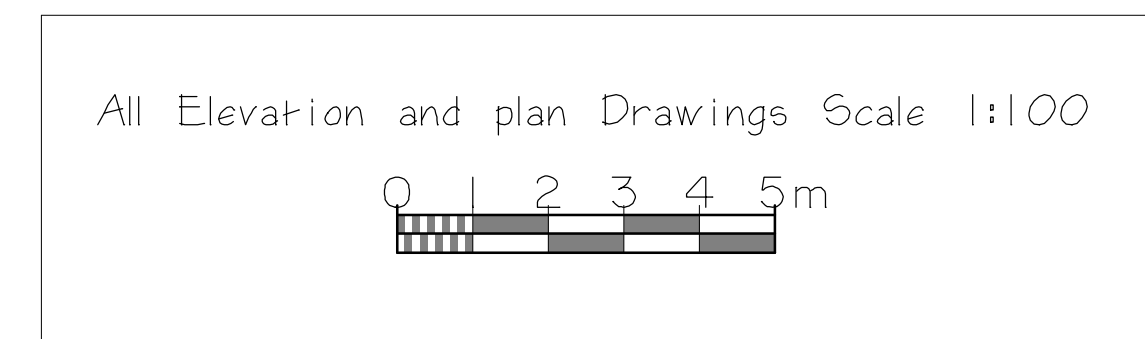

Scale Bar

CLIENT			
Trinity Community Church			
JOB TITLE			
Wesley House			
61 Stockwell Head			
Hinckley			
Leicester			
LE10 1RD			
DRAWING TITLE			
Proposed Four New Windows			
SCALE	SHEET	DATE	DRAWN BY
1:100	A1	Nov 2023	A Moore
ANDREW MOORE			
ARCHITECTURAL SERVICES			
Tel; 07973397765			
Email;andrewmoore@workmail.com			
DRG NO	SHEET NO		
1632			