



rev A_Planning Drawing 01 – New Park Farm Stapleton Lane

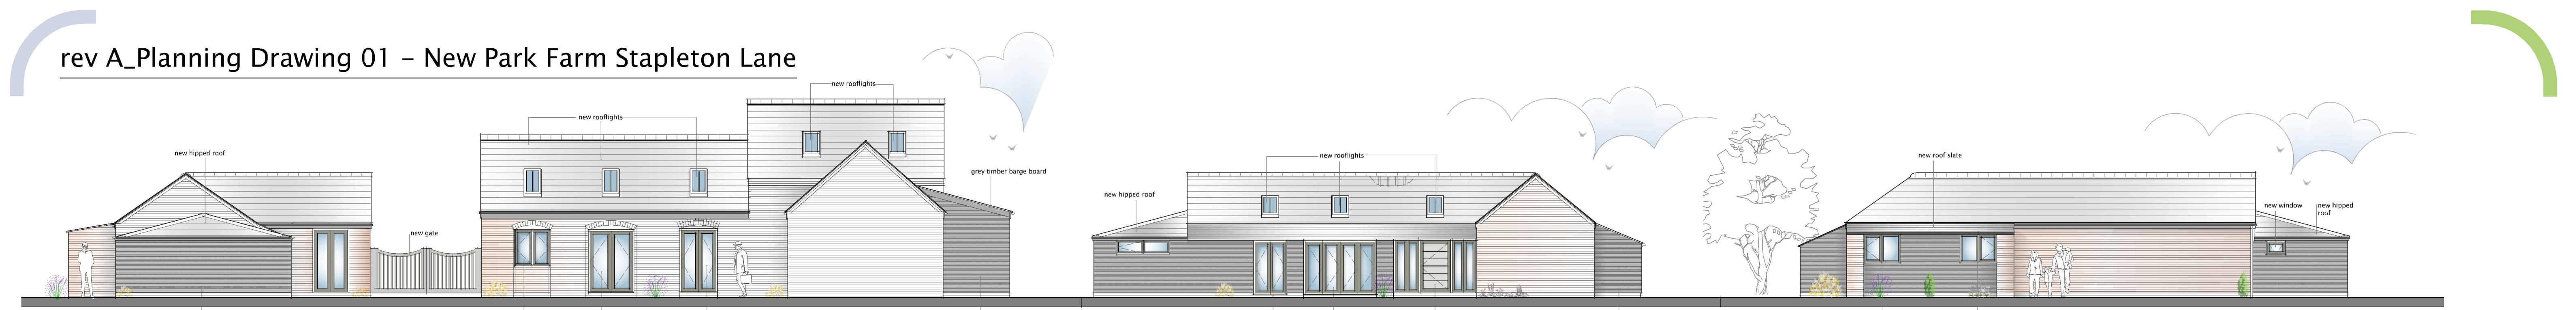

rev A_Planning Drawing 01 – New Park Farm Stapleton Lane

rear elevation / C,C

side elevation / D,D

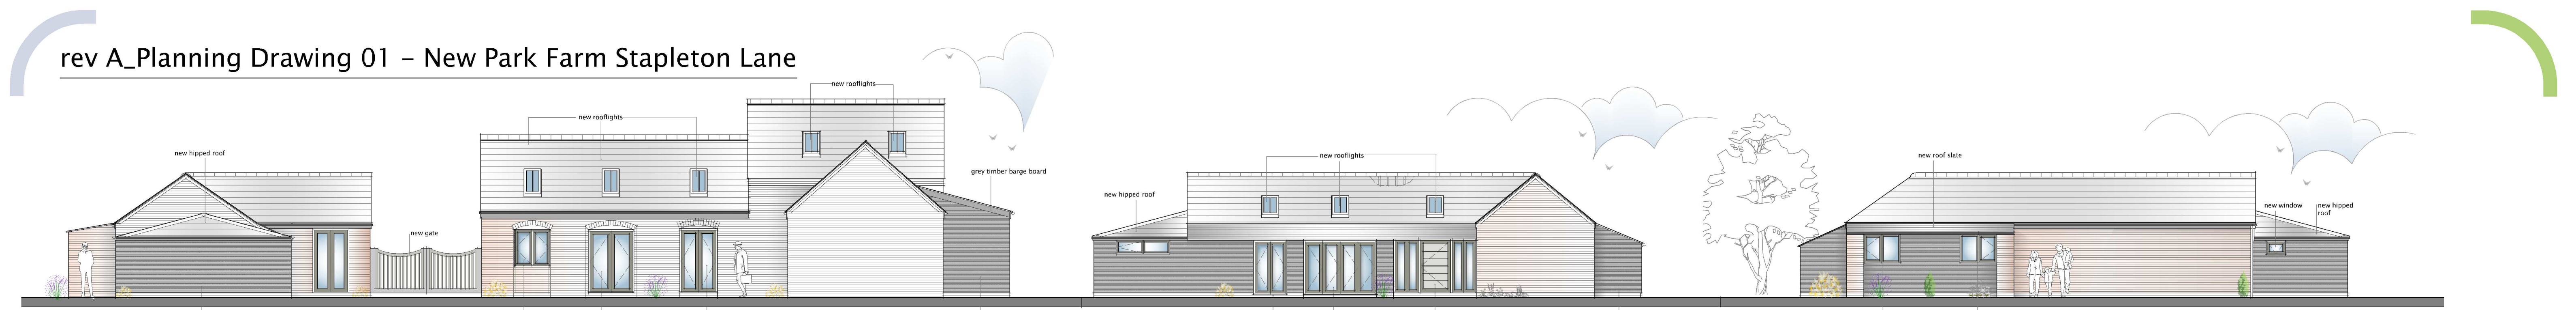

rev A_Planning Drawing 01 – New Park Farm Stapleton Lane

new hipped roof

new rooflights

new gate

new window

new double doors

new rooflights

grey timber barge board

new hipped roof

new rooflights

new roof slate

new window

new hipped roof

new windows

rear elevation / C,C

rear elevation / F,F

side elevation / D,D

[illegible][illegible]

rev A_Planning Drawing 01 – New Park Farm Stapleton Lane

rear elevation / C,C

rear elevation / F,F

side elevation / D,D

side elevation / E,E

front elevation / A,A

side elevation / B,B

ground floor plan

first floor plan

scale bar 1:100

DCI ARCHITECTURE
The Rural Design Office
Barns Heath Farm,
Snarestone Road,
Appleby Magna
Derbyshire
DE12 7AJ
Tel: 01530 588141
Email: dciarch@me.com
Website: dciarch.co.uk

project:
Barn Conversion
New Park Farm, Stapleton Lane

client:
Mr. Rutter



rev A_Planning Drawing 01 – New Park Farm Stapleton Lane

rear elevation / C,C

rear elevation / F,F

side elevation / D,D

side elevation / E,E

front elevation / A,A

side elevation / B,B

first floor plan

scale bar 1:100



rev A_Planning Drawing 01 – New Park Farm Stapleton Lane

The architectural drawings for New Park Farm Stapleton Lane include the following views and details:

- rear elevation / C,C:** Shows the rear of the property with a new hipped roof, shipclapped cladding, a new gate, new windows, new double doors, and shipclapped timber cladding. Labels include: new hipped roof, shipclapped cladding, new gate, new window, new double doors, shipclapped timber cladding, new rooflights, and grey timber barge board.
- rear elevation / F,F:** Shows the rear of the property with a new hipped roof, new rooflights, double doors, folding sliding doors, entrance with side lights, and shipclapped cladding. Labels include: new hipped roof, new rooflights, double doors, folding sliding doors, entrance with side lights, and shipclapped cladding.
- side elevation / D,D:** Shows the side of the property with a new roof slate, new windows, and a new hipped roof. Labels include: new roof slate, new windows, and new hipped roof.
- side elevation / E,E:** Shows the side of the property with a new window, parapet wall, new rooflights, brick up opening, fit new fixed glazed panel, new window, new double door, and new windows. Labels include: new window, parapet wall, new rooflights, brick up opening, fit new fixed glazed panel, new window, new double door, and new windows.
- front elevation / A,A:** Shows the front of the property with a new rooflights, new slate roof, new gate, and new roof slate. Labels include: new rooflights, new slate roof, new gate, and new roof slate.
- side elevation / B,B:** Shows the side of the property with grey fascia & black gutters, new roof slate, glass balustrade, external door, double door, entrance, timber post, and carport. Labels include: grey fascia & black gutters, new roof slate, glass balustrade, external door, double door, entrance, timber post, and carport.
- Floor Plan:** Shows the layout of the property, including a home office, utility room, units, carport, entrance, and flat roof. Labels include: home office, utility room, units, carport, entrance, and flat roof.

[illegible]

rev A_Planning Drawing 01 – New Park Farm Stapleton Lane

Elevations:

- rear elevation / C,C
- rear elevation / F,F
- side elevation / D,D
- side elevation / E,E
- front elevation / A,A
- side elevation / B,B

Floor Plans:

- ground floor plan
- first floor plan

Site Location Plans:

- 1:1250 site location plan
- 1:500 site plan

Scale bar 1:100

Legend:

- = woodcrete bat boxes

Project Information:

project:
Barn Conversion
New Park Farm, Stapleton Lane

client:
Mr. Rutter

drawing:
Planning Drawing 01

drawing no.
794.R.03A

date:
October 2016


scale:
1:100, 1:500, 1:1250

DCI ARCHITECTURE
The Rural Design Office
Barns Heath Farm,
Snaresone Road,
Appley Magna
Derbyshire
DE12 7AJ

Tel: 01530 588141
Email: dciarch@me.com
Website: dciarch.co.uk

drawing by:
Robert Bannerman
Darren Insley

revision:
rev A_Bat mitigation strategy 27.02.18

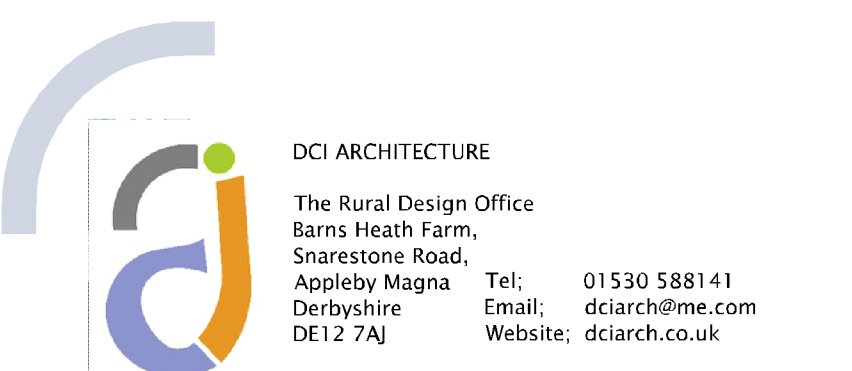

project:
Barn Conversion
New Park Farm, Stapleton Lane

client
Mr. Rutter

drawing
Planning Drawing 01
drawing no.
794.R.03A

revision:
rev A_Bat mitigation strategy 27.02.18

date:
October 2016

drawing by.
Robert Bannerman
Darren Insley

scale
1:100, 1:500, 1:1250