



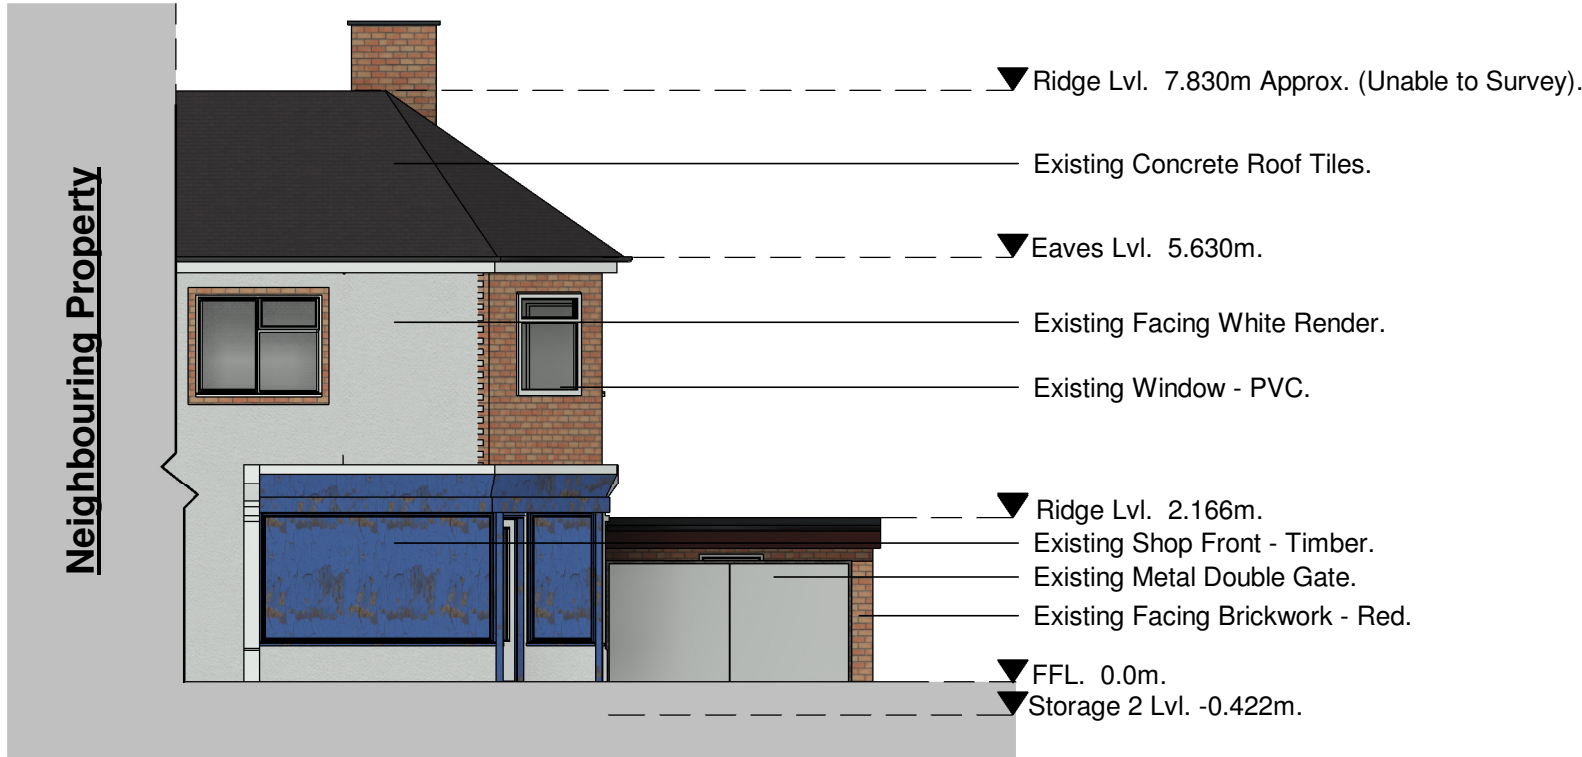

South Existing Elevation @ Scale 1:100

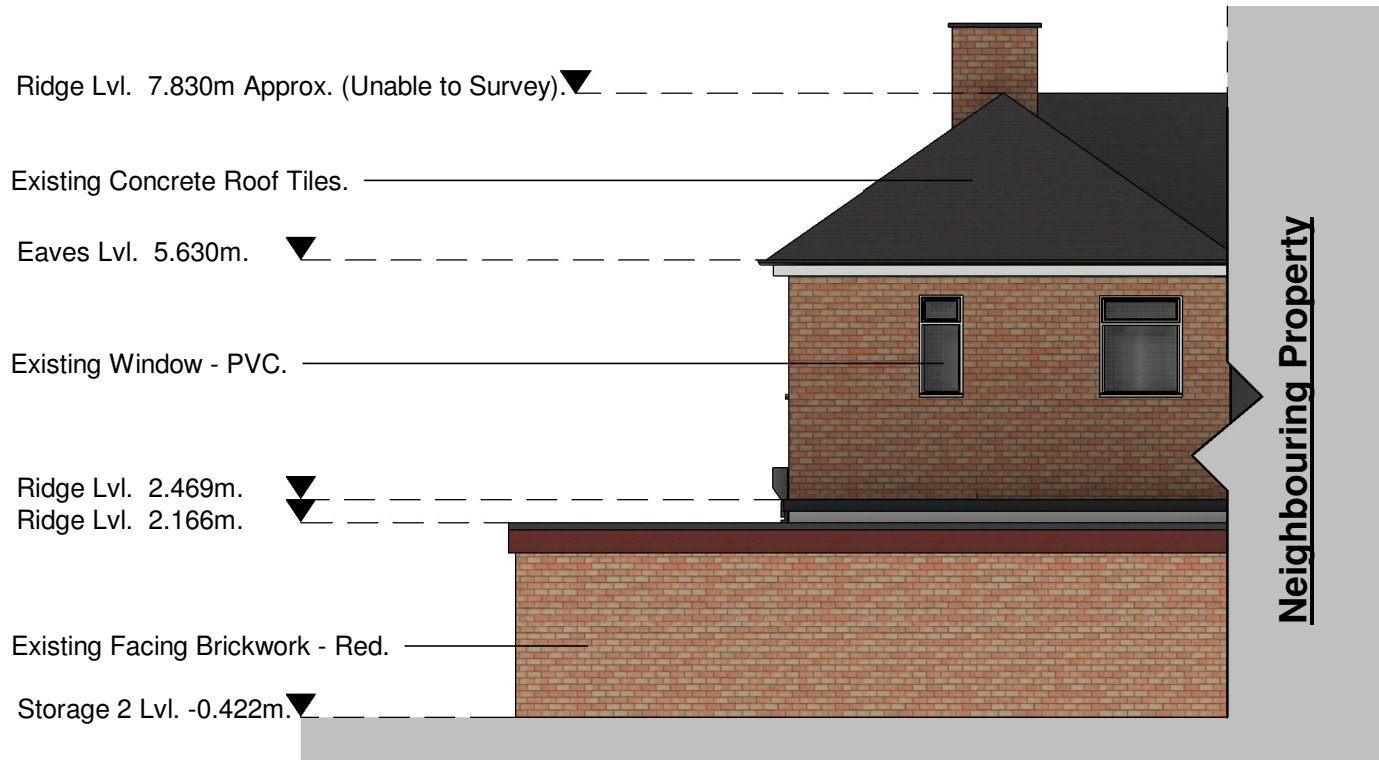

East Existing Elevation @ Scale 1:100




North Existing Elevation @ Scale 1:100


Scale 1:100



**Existing S/E 3D View
Not To Scale**

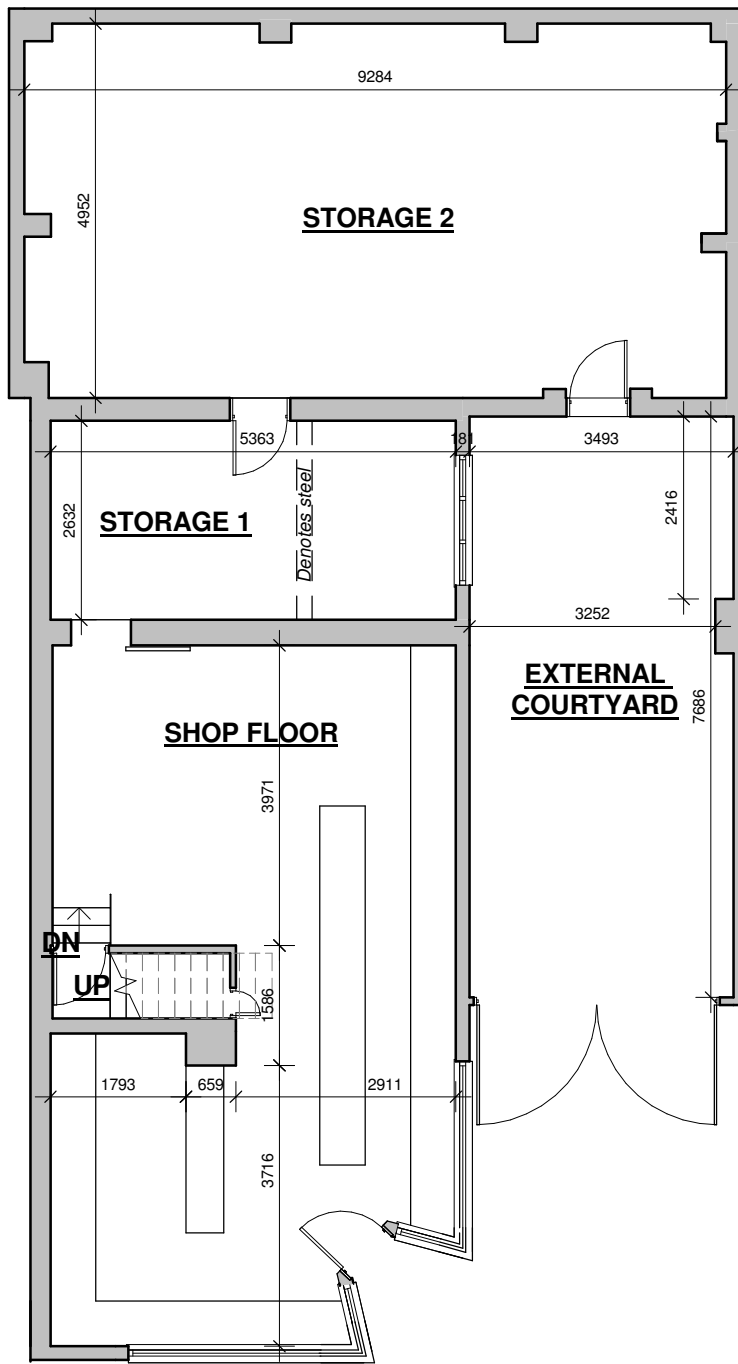

**Existing Ground Floor Plan
@ Scale 1:100**

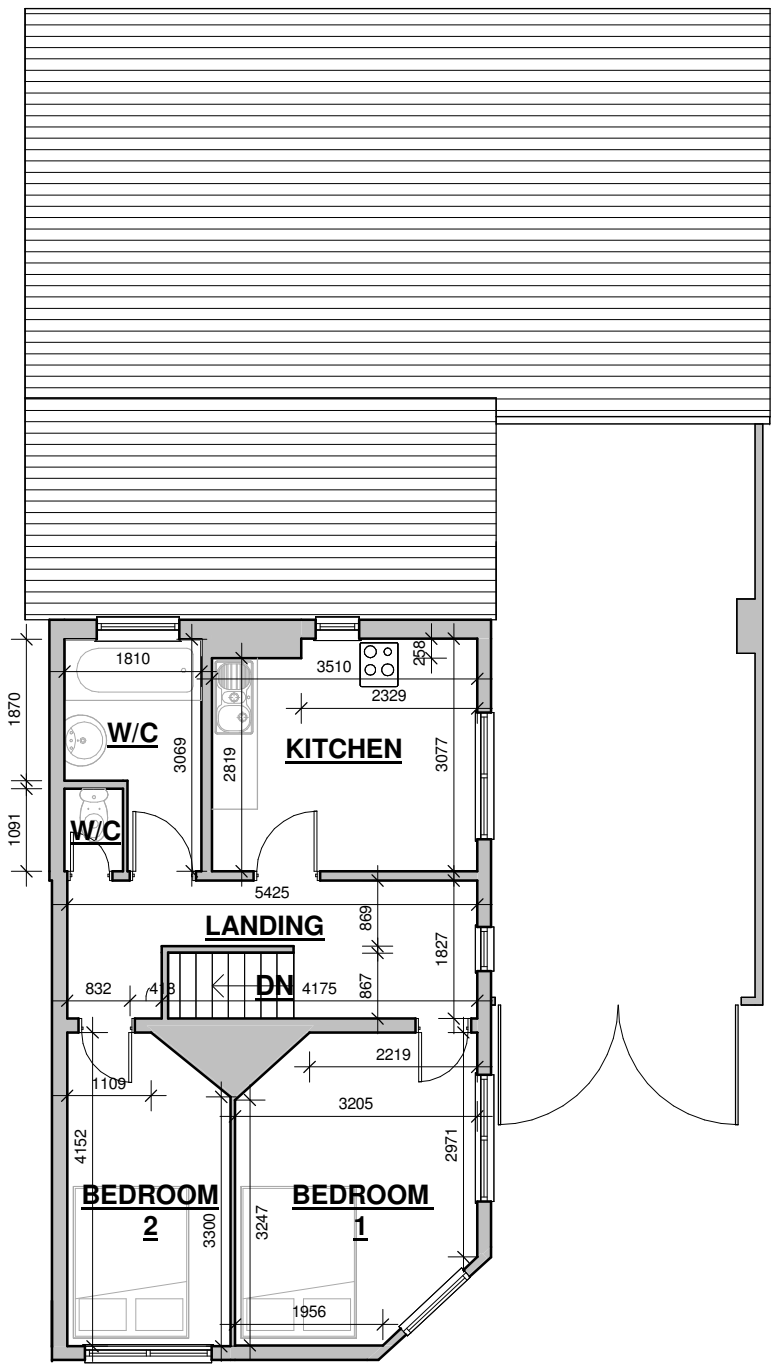

**Existing First Floor Plan
@ Scale 1:100**

Client Mr Sankaran			hayward ARCHITECTS LTD 19 Station Road Hinckley Leicestershire LE10 1AW Tel: 01455 635 665 Fax: 01455 618 971 www.hayward-architects.co.uk	
Project Title Alterations and Extensions Factory Road Hinckley				
Drawing Title As Existing				
Scale As Indicated	Date JAN 2024	Sheet A2	Job No. 23/114	Drawing No. 01
Author MS	Checked by CB			
THE COPYRIGHT OF THIS DRAWING IS VESTED IN HAYWARD ARCHITECTS LTD. REPRODUCTION IN ANY FORM, EITHER IN WHOLE OR IN PART IS FORBIDDEN WITHOUT THE PRIOR WRITTEN PERMISSION OF THE COPYRIGHT HOLDER. DO NOT SCALE FROM DRAWINGS AND ONLY FIGURED DIMENSIONS ARE TO BE USED			Status Planning	