



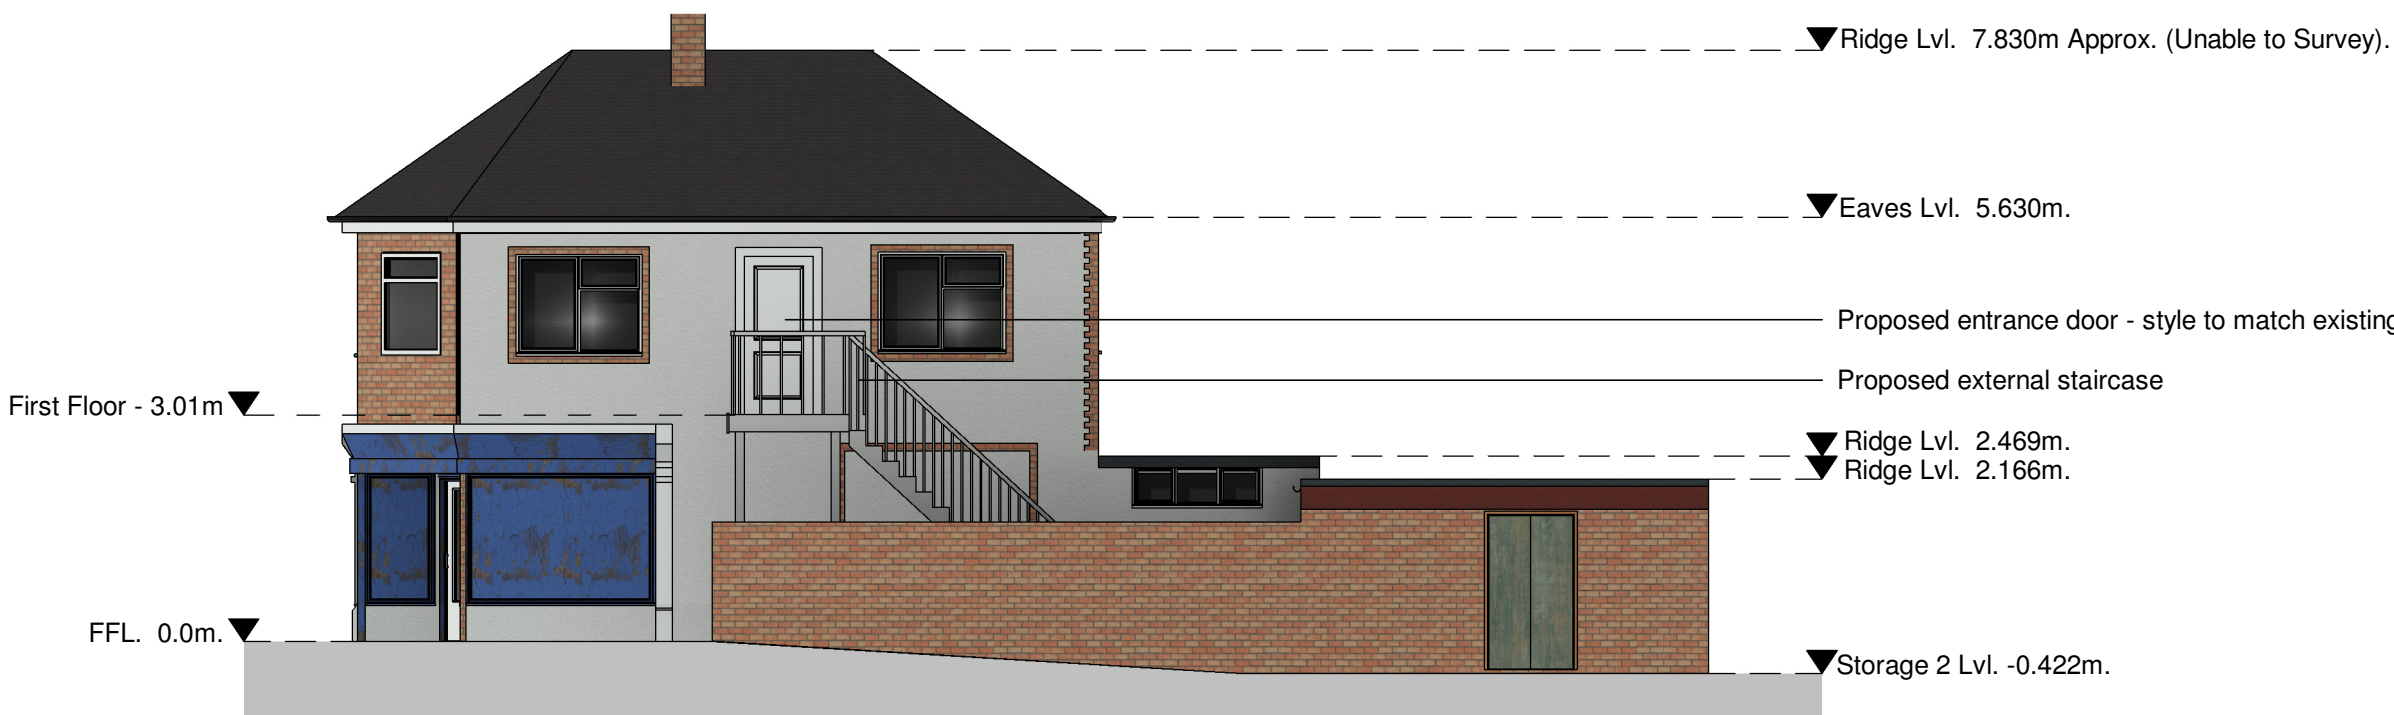


Proposed Side Elevation - 1:100

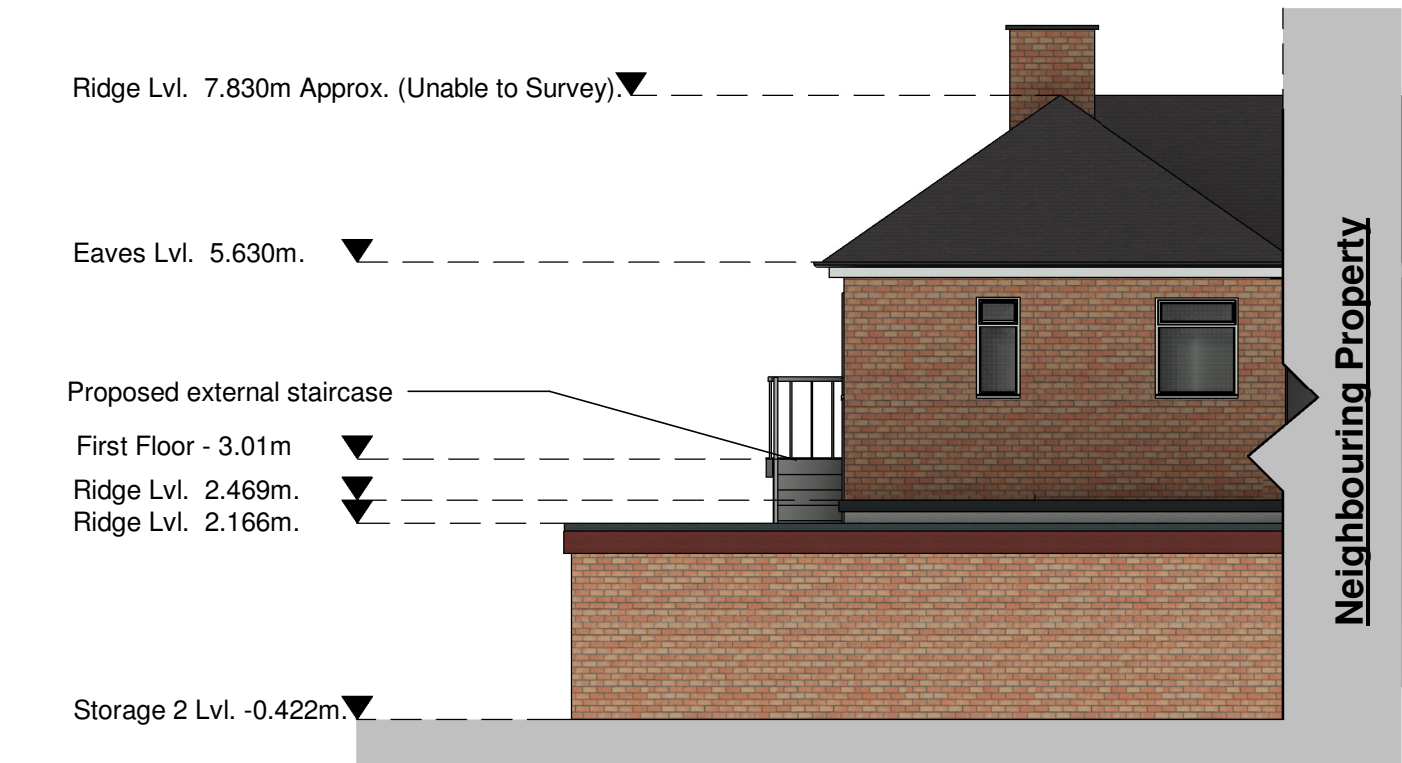

Proposed Rear Elevation - 1:100




Proposed 3D View 1 - Scale N/A

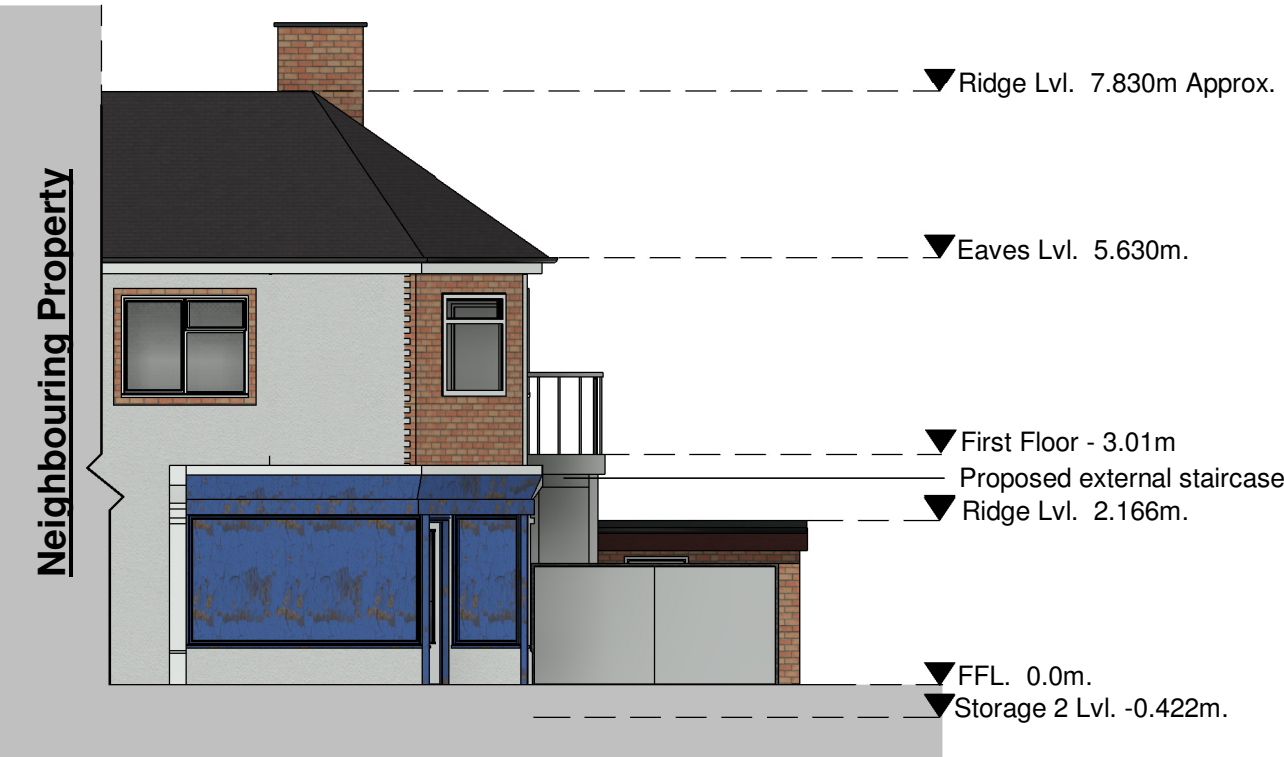


Proposed Front Elevation - 1:100



Proposed 3D View 2 - Scale N/A

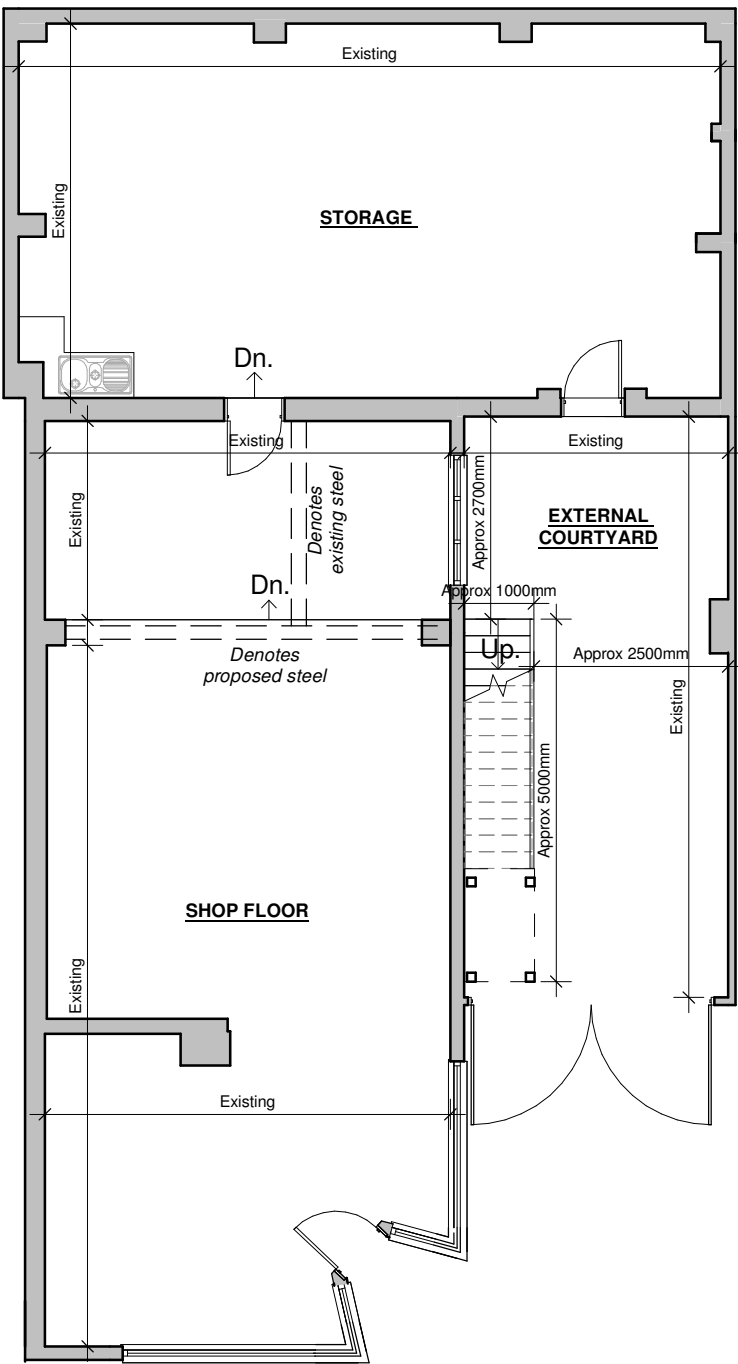

Proposed GF Plan - 1:100

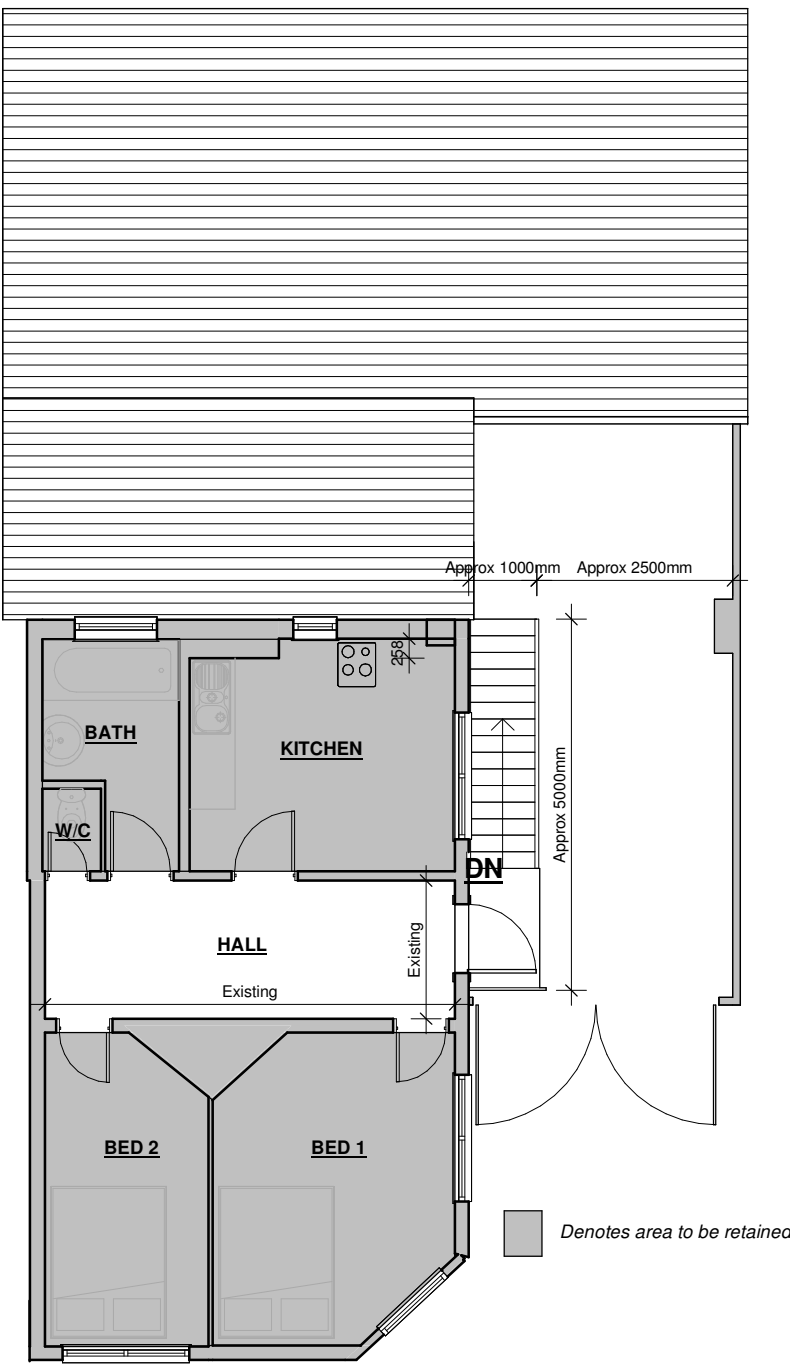

Proposed FF Plan - 1:100

Scale 1:100



Client Mr Sankaran			hayward ARCHITECTS LTD 	
Project Title Alterations and Extensions Factory Road Hinckley			19 Station Road Hinckley Leicestershire LE10 1AW Tel: 01455 635 665 Fax: 01455 618 971 www.hayward-architects.co.uk	
Drawing Title Scheme 1				
Scale As Indicated	Date FEB 2024	Sheet A2	Job No. 23/114	Drawing No. 02
Author CB	Checked by ZLW			
THE COPYRIGHT OF THIS DRAWING IS VESTED IN HAYWARD ARCHITECTS LTD. REPRODUCTION IN ANY FORM, EITHER IN WHOLE OR IN PART IS FORBIDDEN WITHOUT THE PRIOR WRITTEN PERMISSION OF THE COPYRIGHT HOLDER. DO NOT SCALE FROM DRAWINGS AND ONLY FIGURED DIMENSIONS ARE TO BE USED			Status Planning	

THE COPYRIGHT OF THIS DRAWING IS VESTED IN HAYWARD ARCHITECTS LTD.
REPRODUCTION IN ANY FORM, EITHER IN WHOLE OR IN PART IS FORBIDDEN WITHOUT THE PRIOR WRITTEN PERMISSION
OF THE COPYRIGHT HOLDER. DO NOT SCALE FROM DRAWING AND ONLY FIGURED DIMENSIONS ARE TO BE USED