




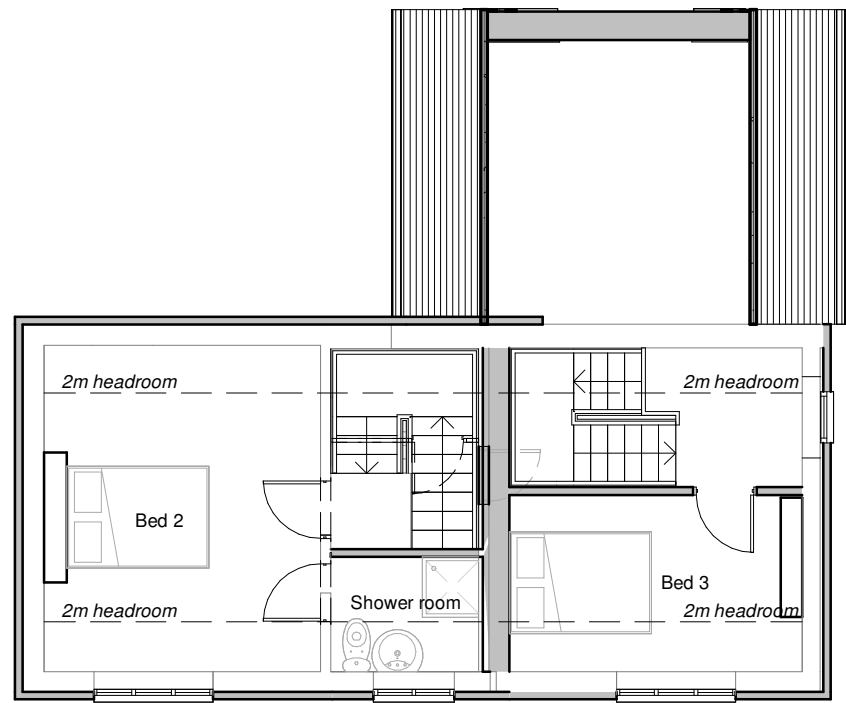

Second Floor

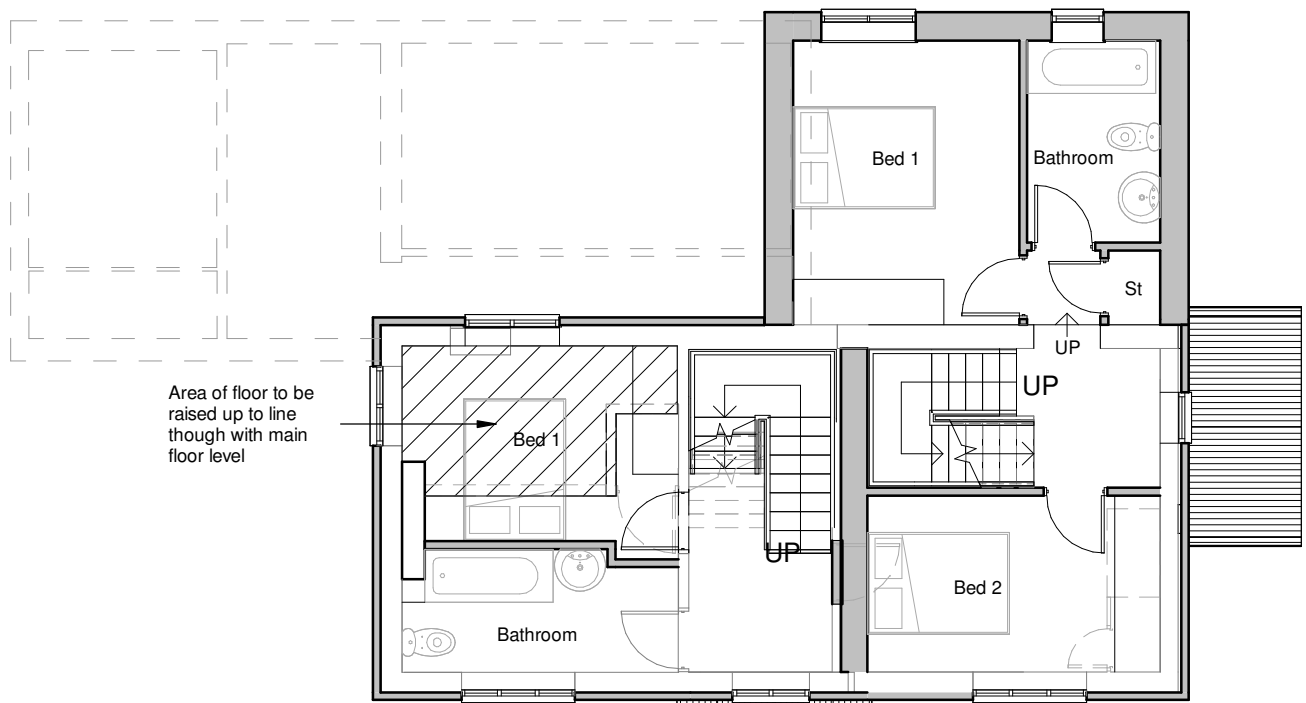

First Floor

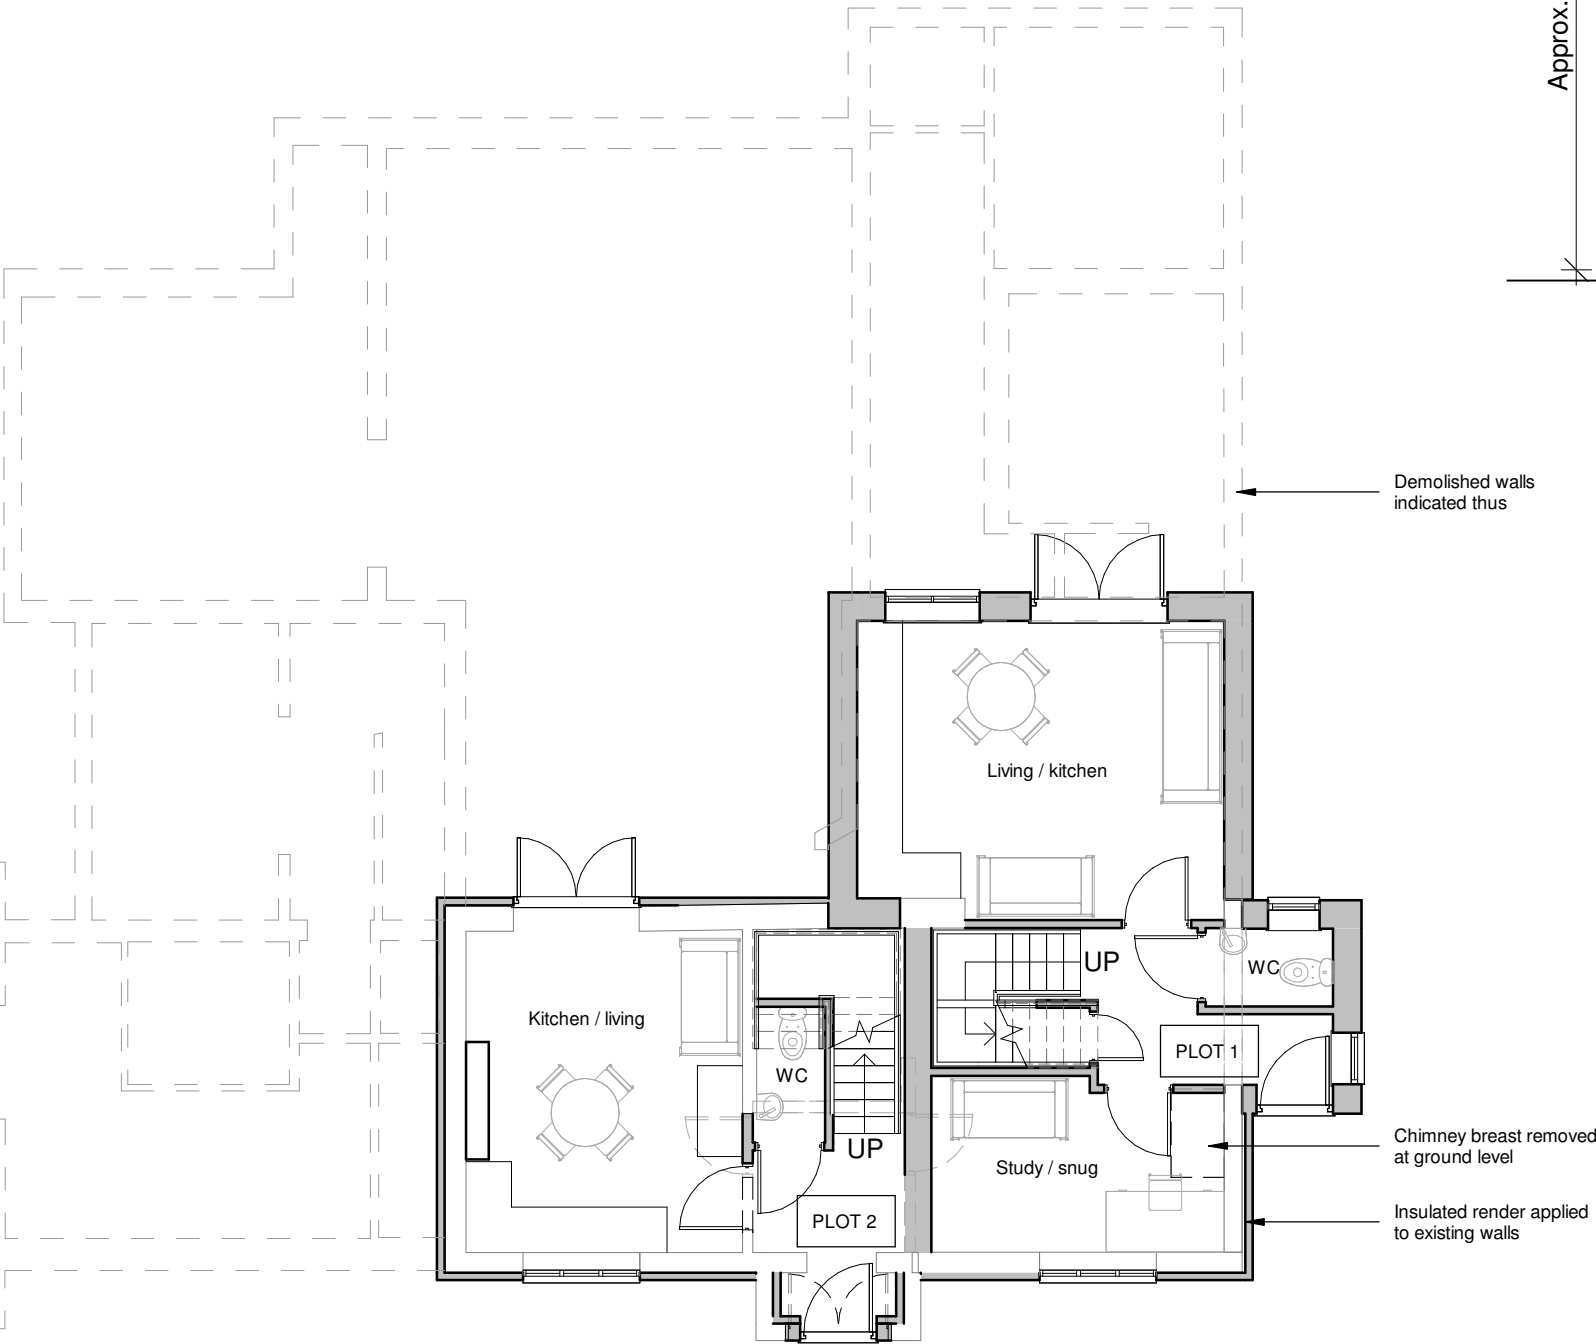

Ground Floor



Front elevation



Rear elevation



Side elevation




Side elevation



PLOT 2
Floor Area - 76 sqm
- 818sqft

PLOT 1
Floor Area - 91.4 sqm
- 983sqft

**Conversion
Plots 1 & 2**

 

Rev.	Date	Description	By

Client Cartwright Homes Ltd.			hayward ARCHITECTS LTD 19 Station Road Hinckley Leicestershire LE10 1AW Tel: 01455 635 665 Fax: 01455 618 971 www.hayward-architects.co.uk			
Project Title Proposed redevelopment Oddfellows Arms Higham on the Hill						
Drawing Title Pub conversion - As Proposed						
Scale	1:100	Date	February 2024	Sheet A2	Job No.	Drawing No.
Author	ZLM	Checked by	-		22/85	51
THE COPYRIGHT OF THIS DRAWING IS VESTED IN HAYWARD ARCHITECTS LTD. REPRODUCTION IN ANY FORM, EITHER IN WHOLE OR IN PART IS FORBIDDEN WITHOUT THE PRIOR WRITTEN PERMISSION OF THE COPYRIGHT HOLDER. DO NOT SCALE FROM DRAWINGS AND ONLY FIGURED DIMENSIONS ARE TO BE USED.				Status PLANNING		