





Front elevation

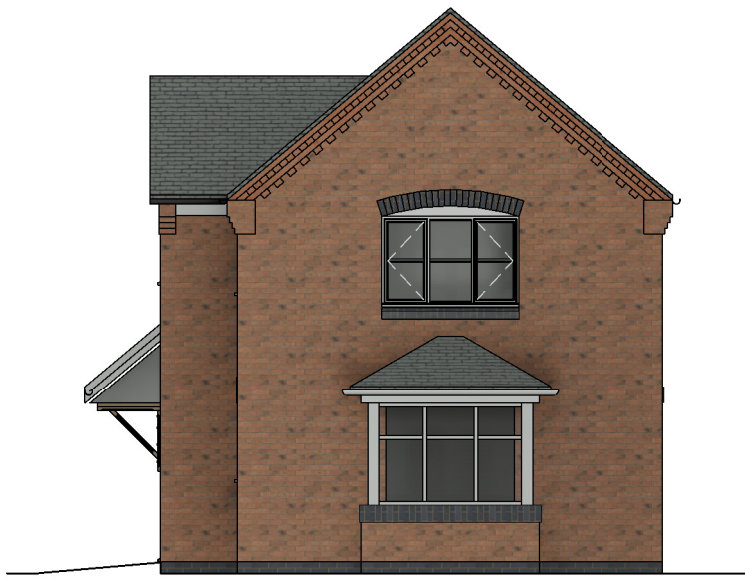

Front / side elevation

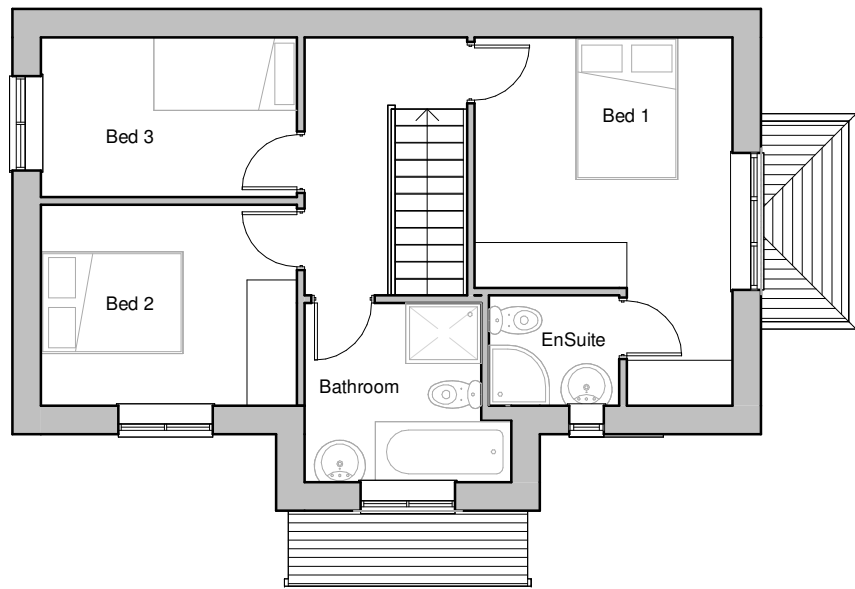


First floor plan



Side elevation



Rear elevation

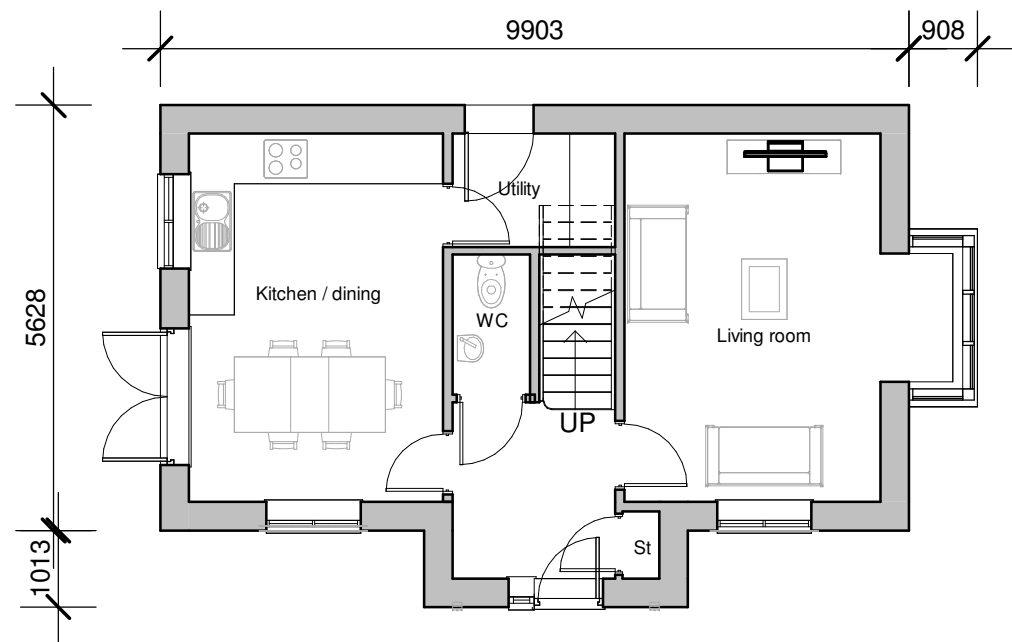

Ground floor plan

Floor Area - 96 sqm
- 1033sqft



**Kenilworth
Plots 4 & 5**



Rev.	Date	Description	By

Client Cartwright Homes			hayward ARCHITECTS LTD  19 Station Road Hinckley Leicestershire LE10 1AW Tel: 01455 635 665 Fax: 01455 618 971 www.hayward-architects.co.uk		
Project Title Proposed development Oddfellows Arms Higham on the Hill					
Drawing Title Planning drawing			A2	Job No. 22/85	Drawing No. 53
Scale 1:100	Date Jan 2024	Sheet			
Author ZLM	Checked by -				
THE COPYRIGHT OF THIS DRAWING IS VESTED IN HAYWARD ARCHITECTS LTD. REPRODUCTION IN ANY FORM, EITHER IN WHOLE OR IN PART IS FORGIDDEN WITHOUT THE PRIOR WRITTEN PERMISSION OF THE COPYRIGHT HOLDER. DO NOT SCALE FROM DRAWING AND ONLY FIGURED DIMENSIONS ARE TO BE USED			Status PLANNING		