






Front elevation

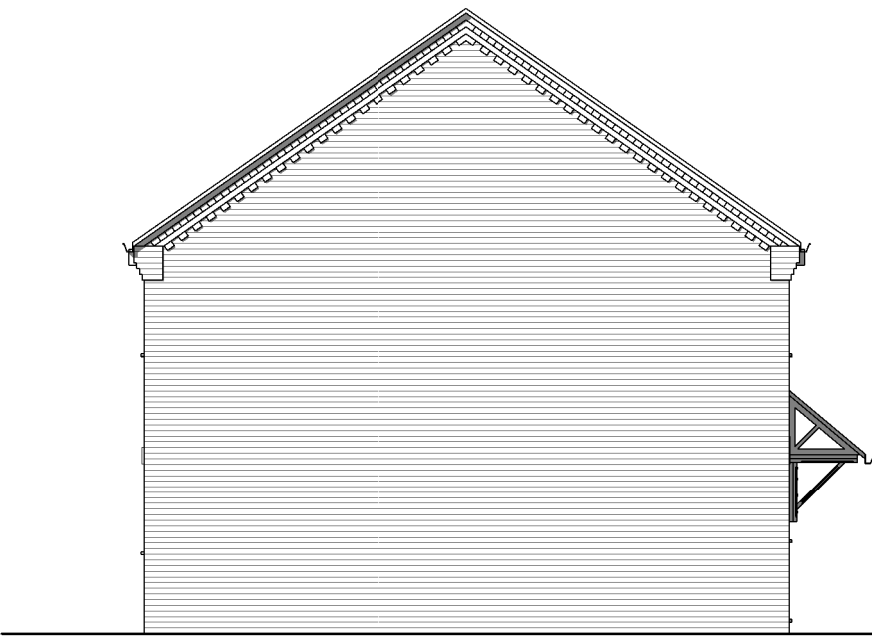

Side elevation

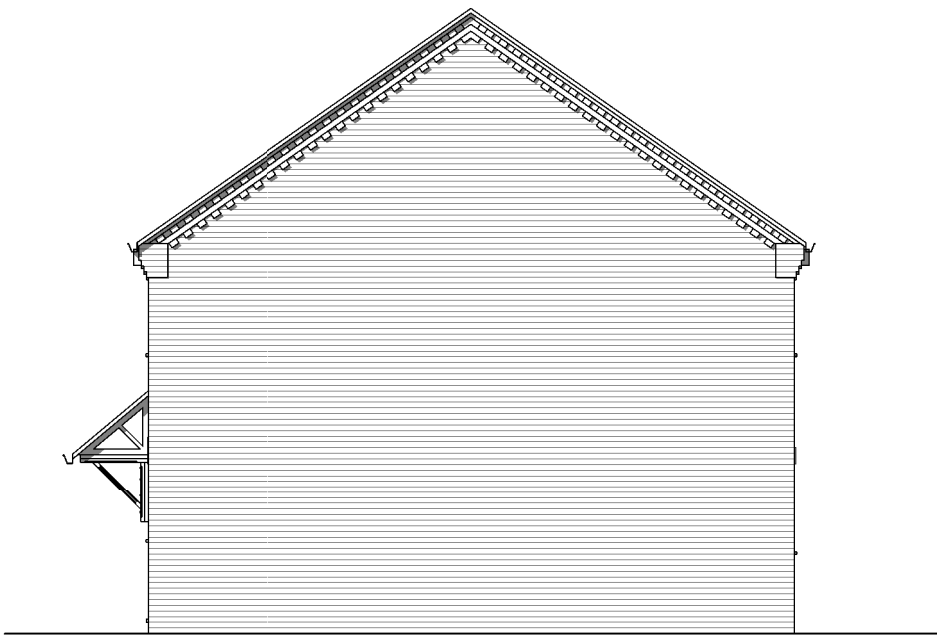


Side elevation

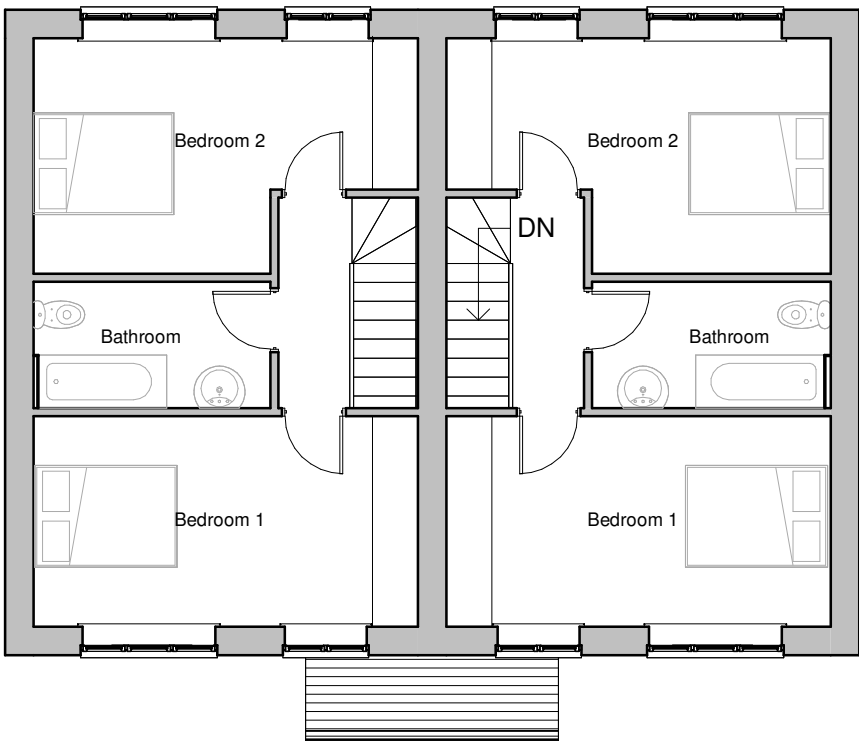

First floor plan



Rear elevation

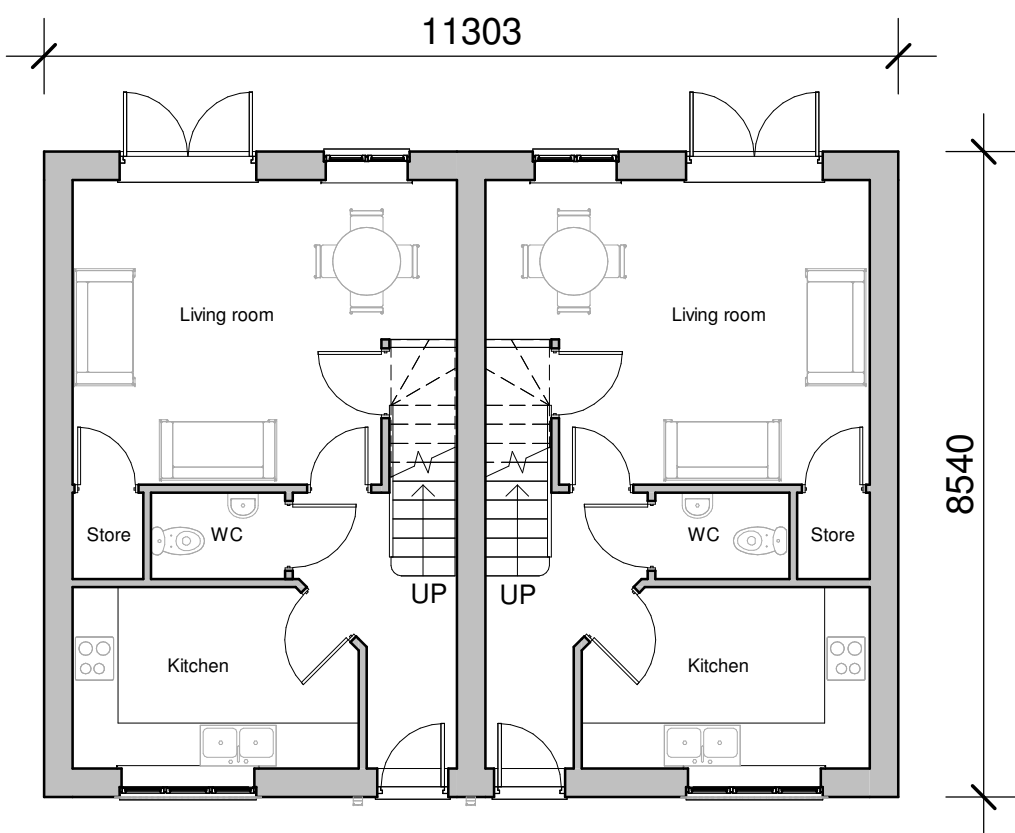

Ground floor plan

Floor Area - 96 sqm
- 1033sqft



**Hartshill semi
Plots 6 & 7**



Rev.	Date	Description	By

Client Cartwright Homes			hayward ARCHITECTS LTD 19 Station Road Hinckley Leicestershire LE10 1AW Tel: 01455 635 665 Fax: 01455 618 971 www.hayward-architects.co.uk		
Project Title New Housetypes Proposed Development Proposed Location					
Drawing Title Planning drawing					
Scale 1:100		Sheet A2	Job No. 22/85		Drawing No. 54
Author ZLM		Date Jan 2024			
THE COPYRIGHT OF THIS DRAWING IS VESTED IN HAYWARD ARCHITECTS LTD. REPRODUCTION IN ANY FORM EITHER IN WHOLE OR IN PART IS FORBIDDEN WITHOUT THE PRIOR WRITTEN PERMISSION OF THE COPYRIGHT HOLDER. IF NOT SCALE FROM DRAWING AND ONLY FIGURED DIMENSIONS ARE TO BE USED			Status PLANNING		