






Front elevation

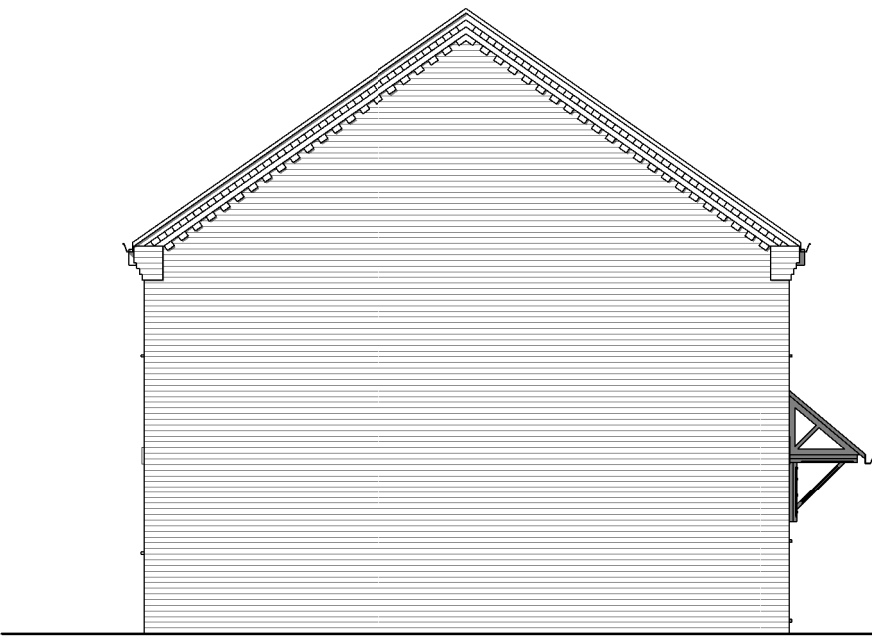

Side elevation

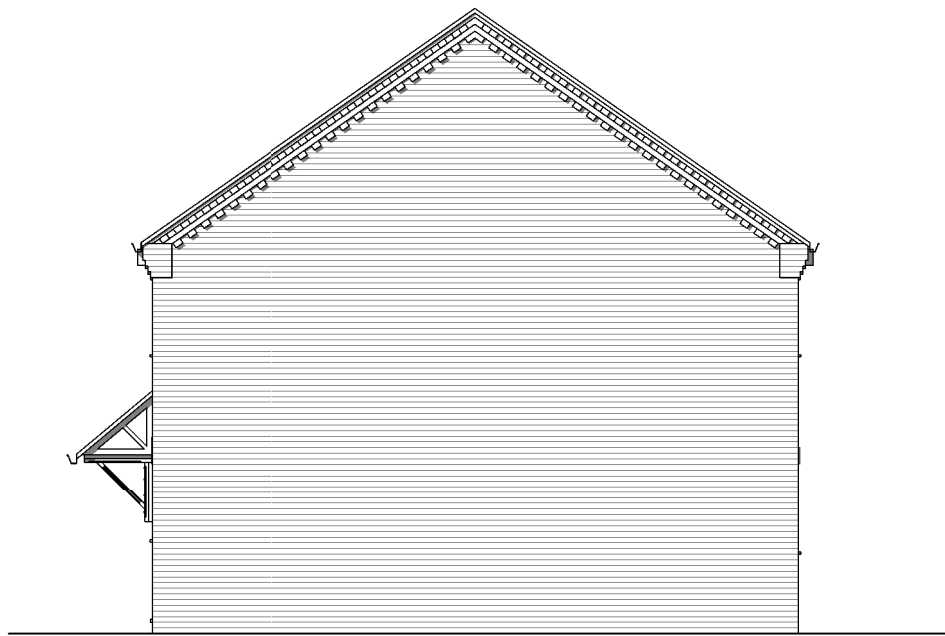


Side elevation

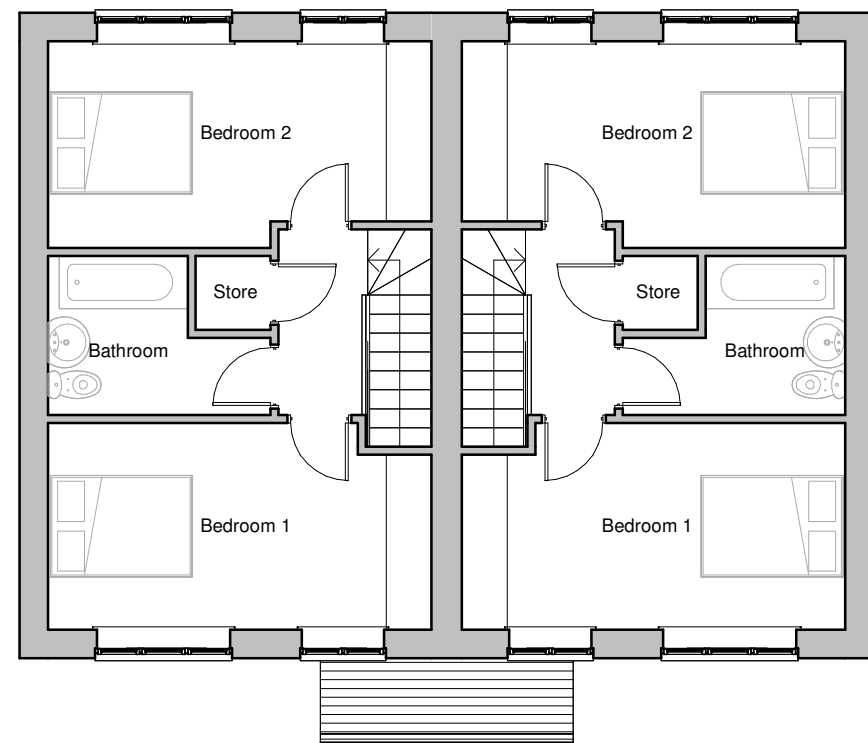

First floor plan



Rear elevation

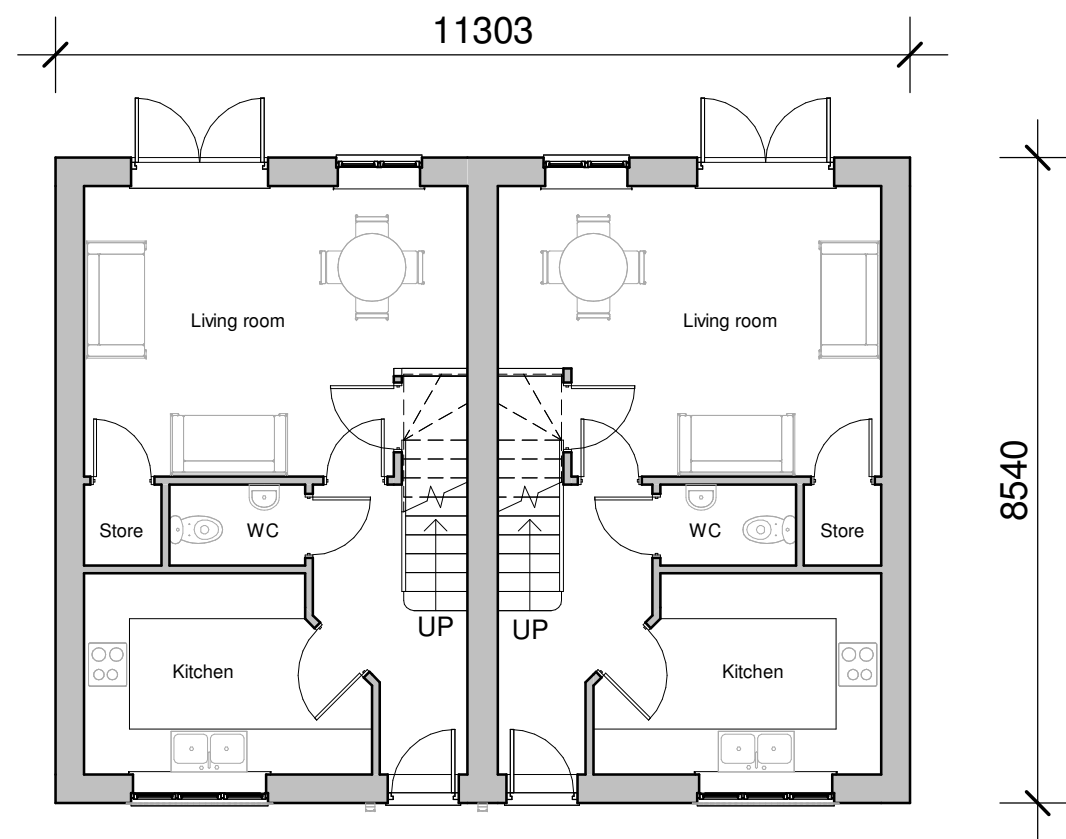

Ground floor plan



Floor Area - 79 sqm
- 850sqft



**Hartshill semi
Plots 6 & 7**

Rev.	Date	Description	By
A	08.02.24	Size reduced to 2B 3P	ZLM
B	13.02.24	Size reverted back to 2B 4P	ZLM

Client Cartwright Homes		Project Title New Housetypes Proposed Development Proposed Location		hayward ARCHITECTS LTD			
Drawing Title Planning drawing				19 Station Road Hinckley Leicestershire LE10 1AW		Tel: 01455 635 665 Fax: 01455 618 971 www.hayward-architects.co.uk	
Scale 1:100	Date Jan 2024		Sheet A2	Job No. 22/85	Drawing No. 54b		
Author ZLM			Status PLANNING				
THE COPYRIGHT OF THIS DRAWING IS VESTED IN HAYWARD ARCHITECTS LTD. REPRODUCTION IN ANY FORM, EITHER IN WHOLE OR IN PART IS FORBIDDEN WITHOUT THE PRIOR WRITTEN PERMISSION OF THE COPYRIGHT HOLDER. DO NOT SCALE FROM DRAWING AND ONLY FIGURED DIMENSIONS ARE TO BE USED							