



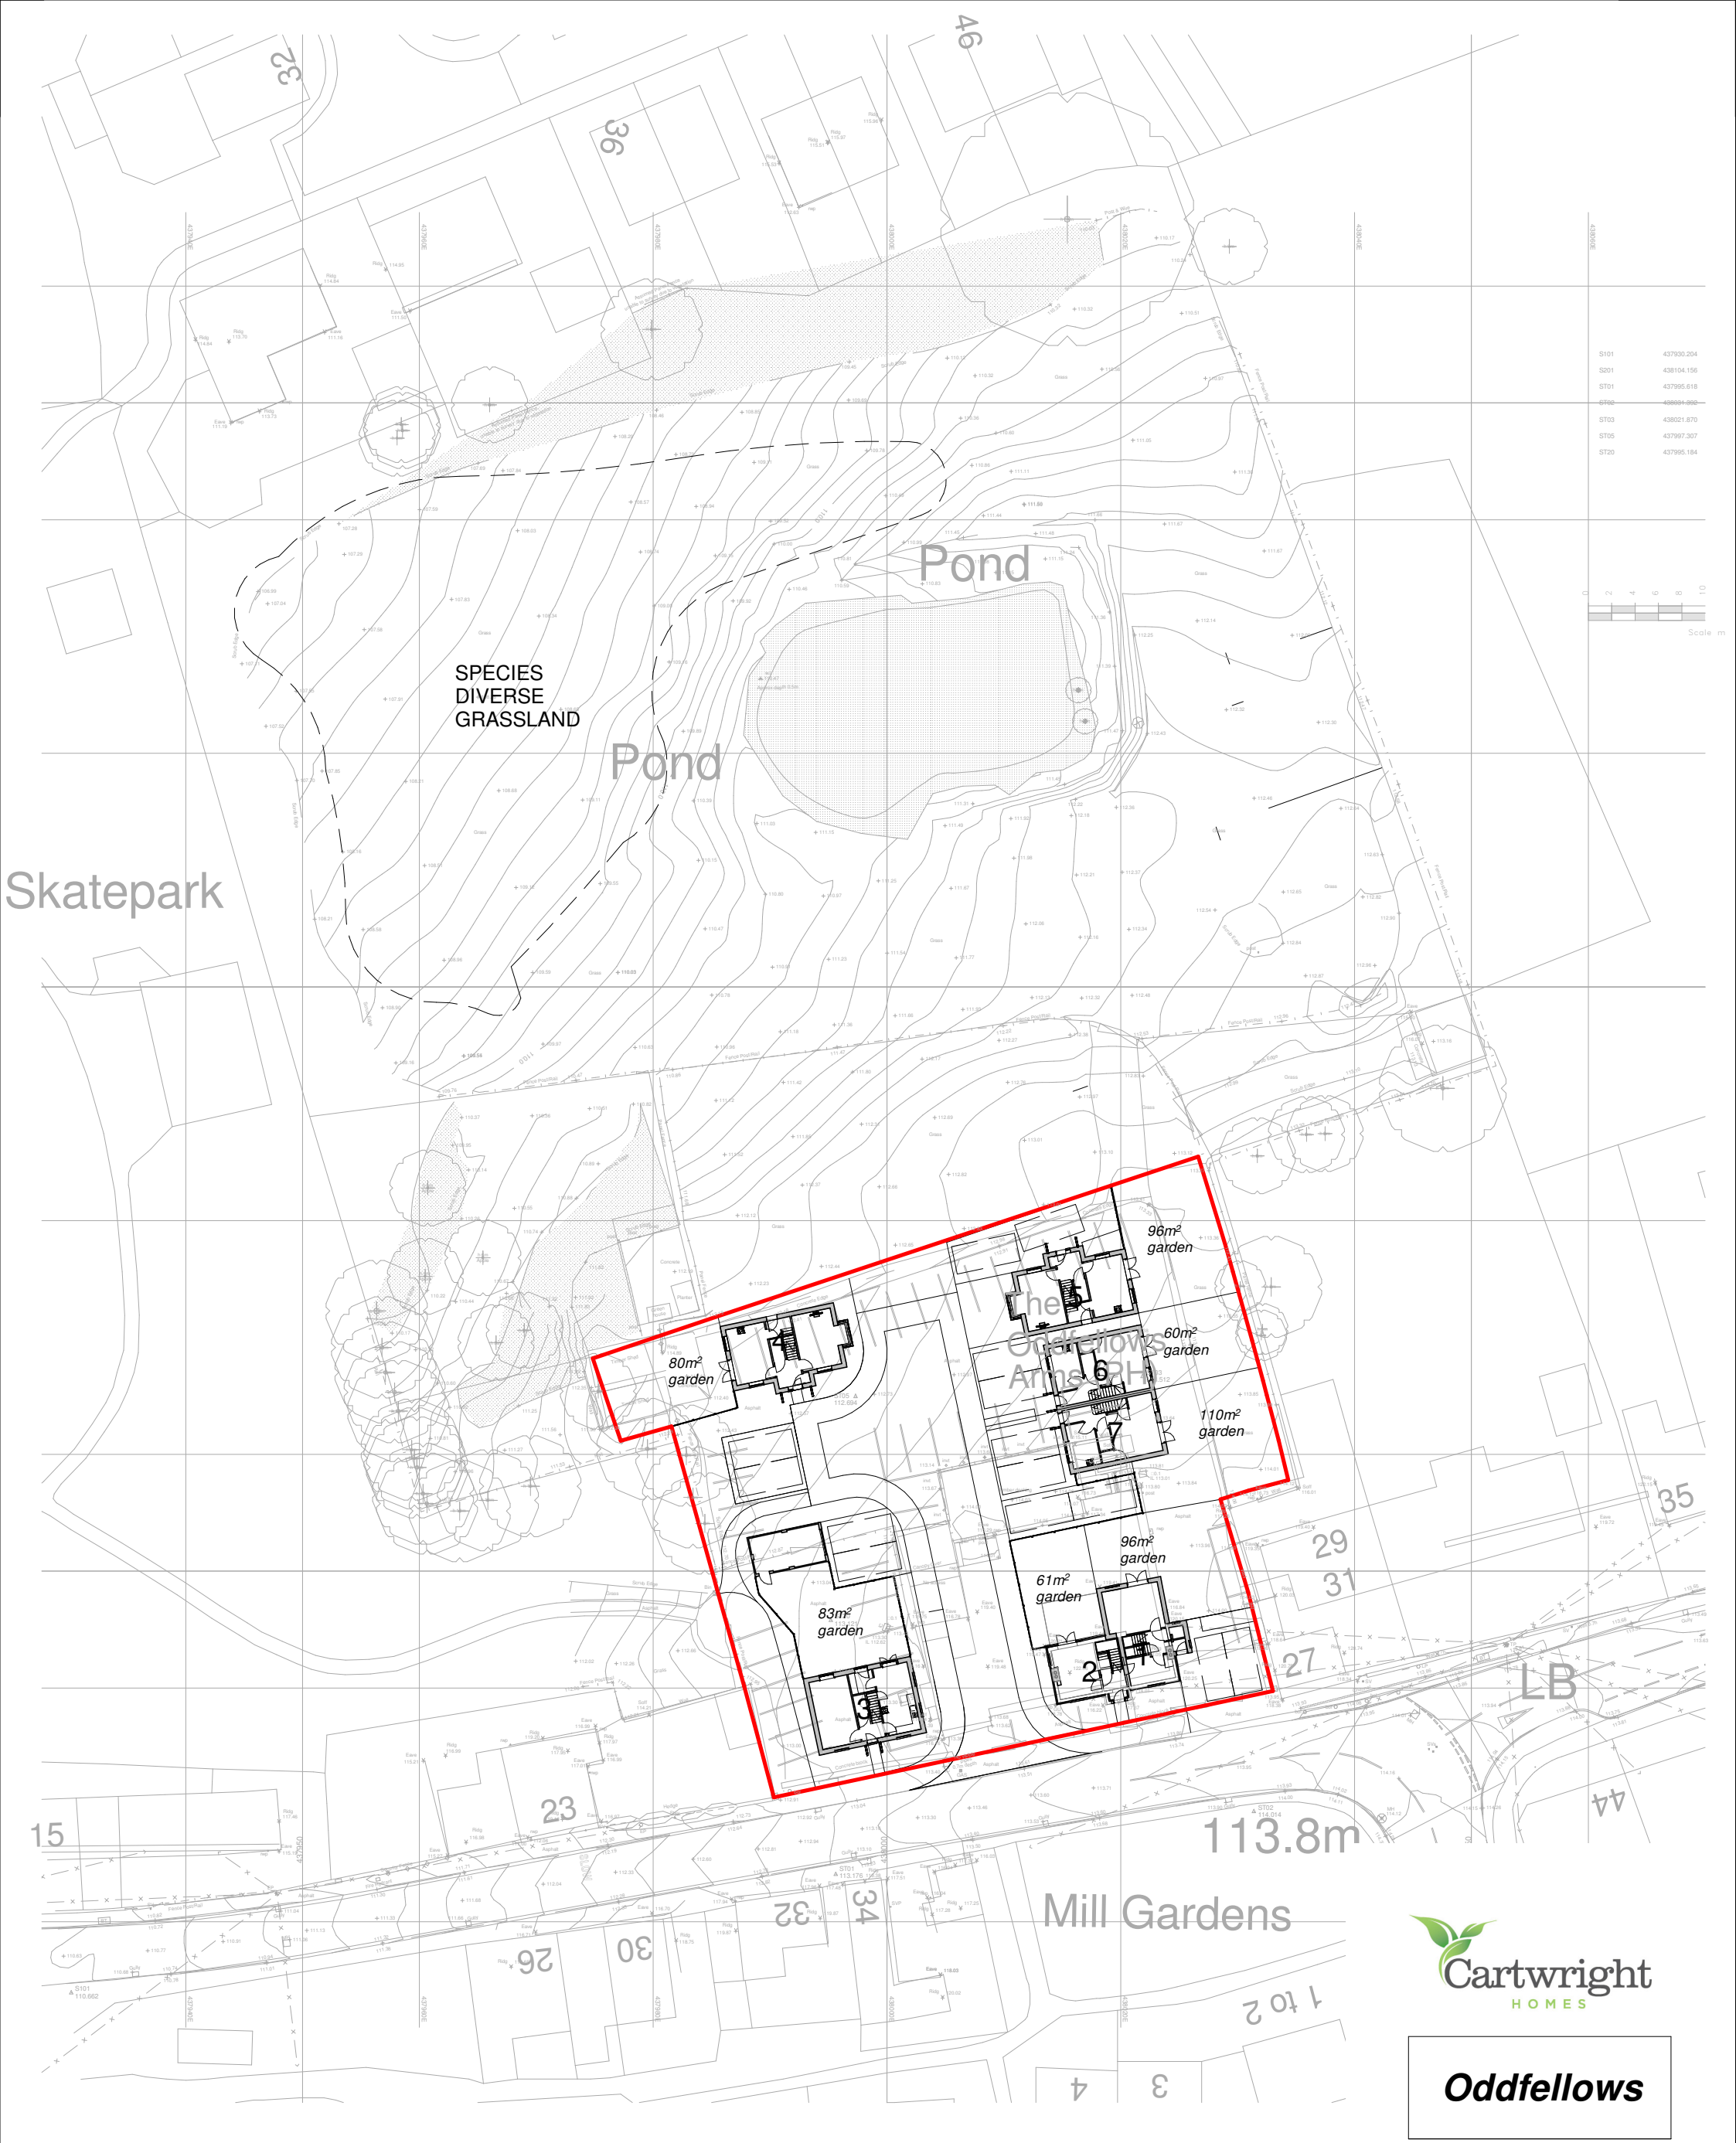

S101	437930.204
S201	438104.156
ST01	437995.618
ST02	438094.896
ST03	438021.870
ST05	437997.307
ST20	437995.184

 

Client Cartwright Homes			
Project Proposed redevelopment Oddfellows Arms Higham on the Hill	Scale 1:500	Sheet A3	Job No. 22/85
	Date Feb 2024	Drawing No. 55	
Drawing Site plan	Author ZLM	Checked by -	
THE COPYRIGHT OF THIS DRAWING IS VESTED IN HAYWARD ARCHITECTS LTD. REPRODUCTION IN ANY FORM, EITHER IN WHOLE OR IN PART IS FORBIDDEN WITHOUT THE PRIOR WRITTEN PERMISSION OF THE COPYRIGHT HOLDER. DO NOT SCALE FROM DRAWING AND ONLY FIGURED DIMENSIONS ARE TO BE USED			

hayward
ARCHITECTS LTD

19 Station Road
Hinckley
Leicestershire
LE10 1AW

Tel: 01455 635 665
Fax: 01455 618 971
www.hayward-architects.co.uk

Drawing Status
PLANNING