



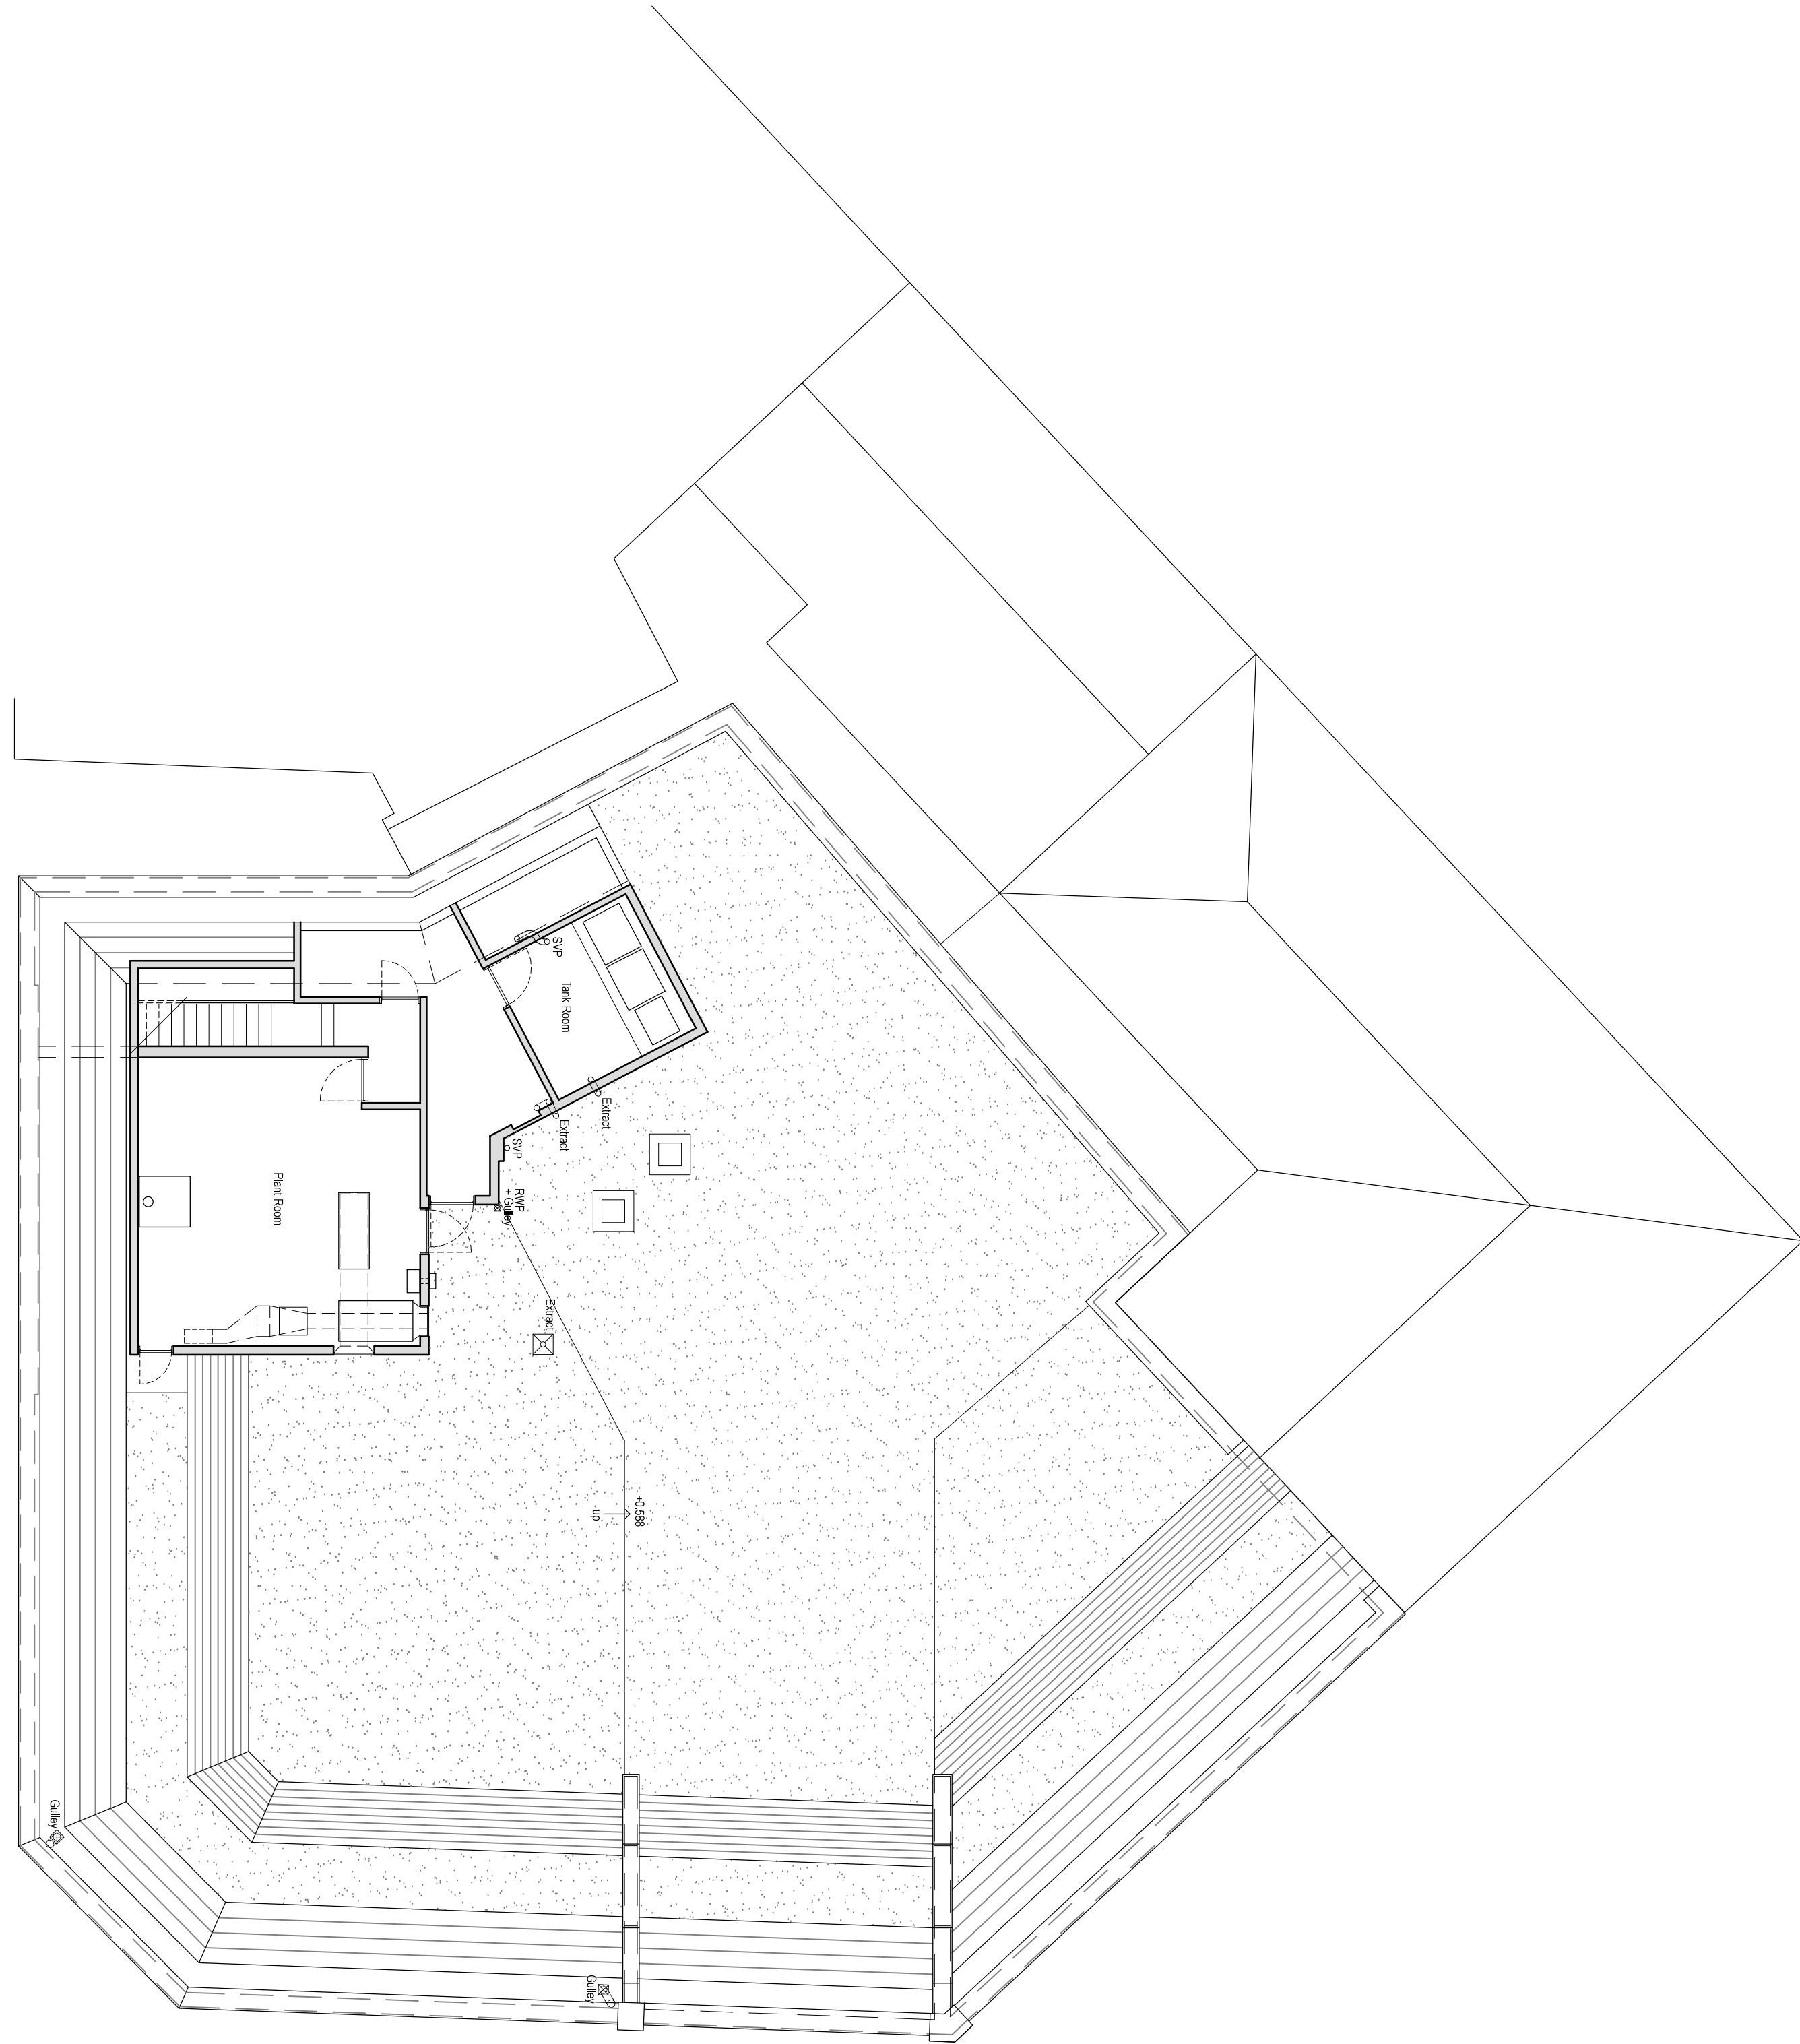

1 Existing Roof Plan
PL_200

NOTE: UNLESS INDICATED, THIS DRAWING IS FOR INFORMATION ONLY. DO NOT SCALE. USE FIGURED DIMENSIONS ONLY. ALL DIMENSIONS TO BE CHECKED ON SITE. IF IN DOUBT ASK	REVISION					
	REV	DATE	NOTE	REV	DATE	NOTE
	P1	15.02.23	ISSUED FOR PLANNING			
PLANNING						
Drawing original size A1						

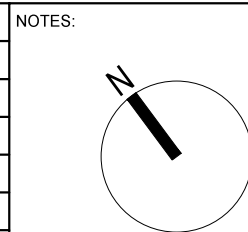

CLIENT:	
Dr Raghu Ramaiah	

 BUKIN LETT ARCHITECTURE	PROJECT NAME: The Clarence Building, Hinckley	
	DRAWING TITLE: Existing Roof Plan	
	SCALE: 1:100	DATE: Feb 23
	DRAWN: P Bukin	REV: P1