





1 Proposed Roof Top Plan
PL_201

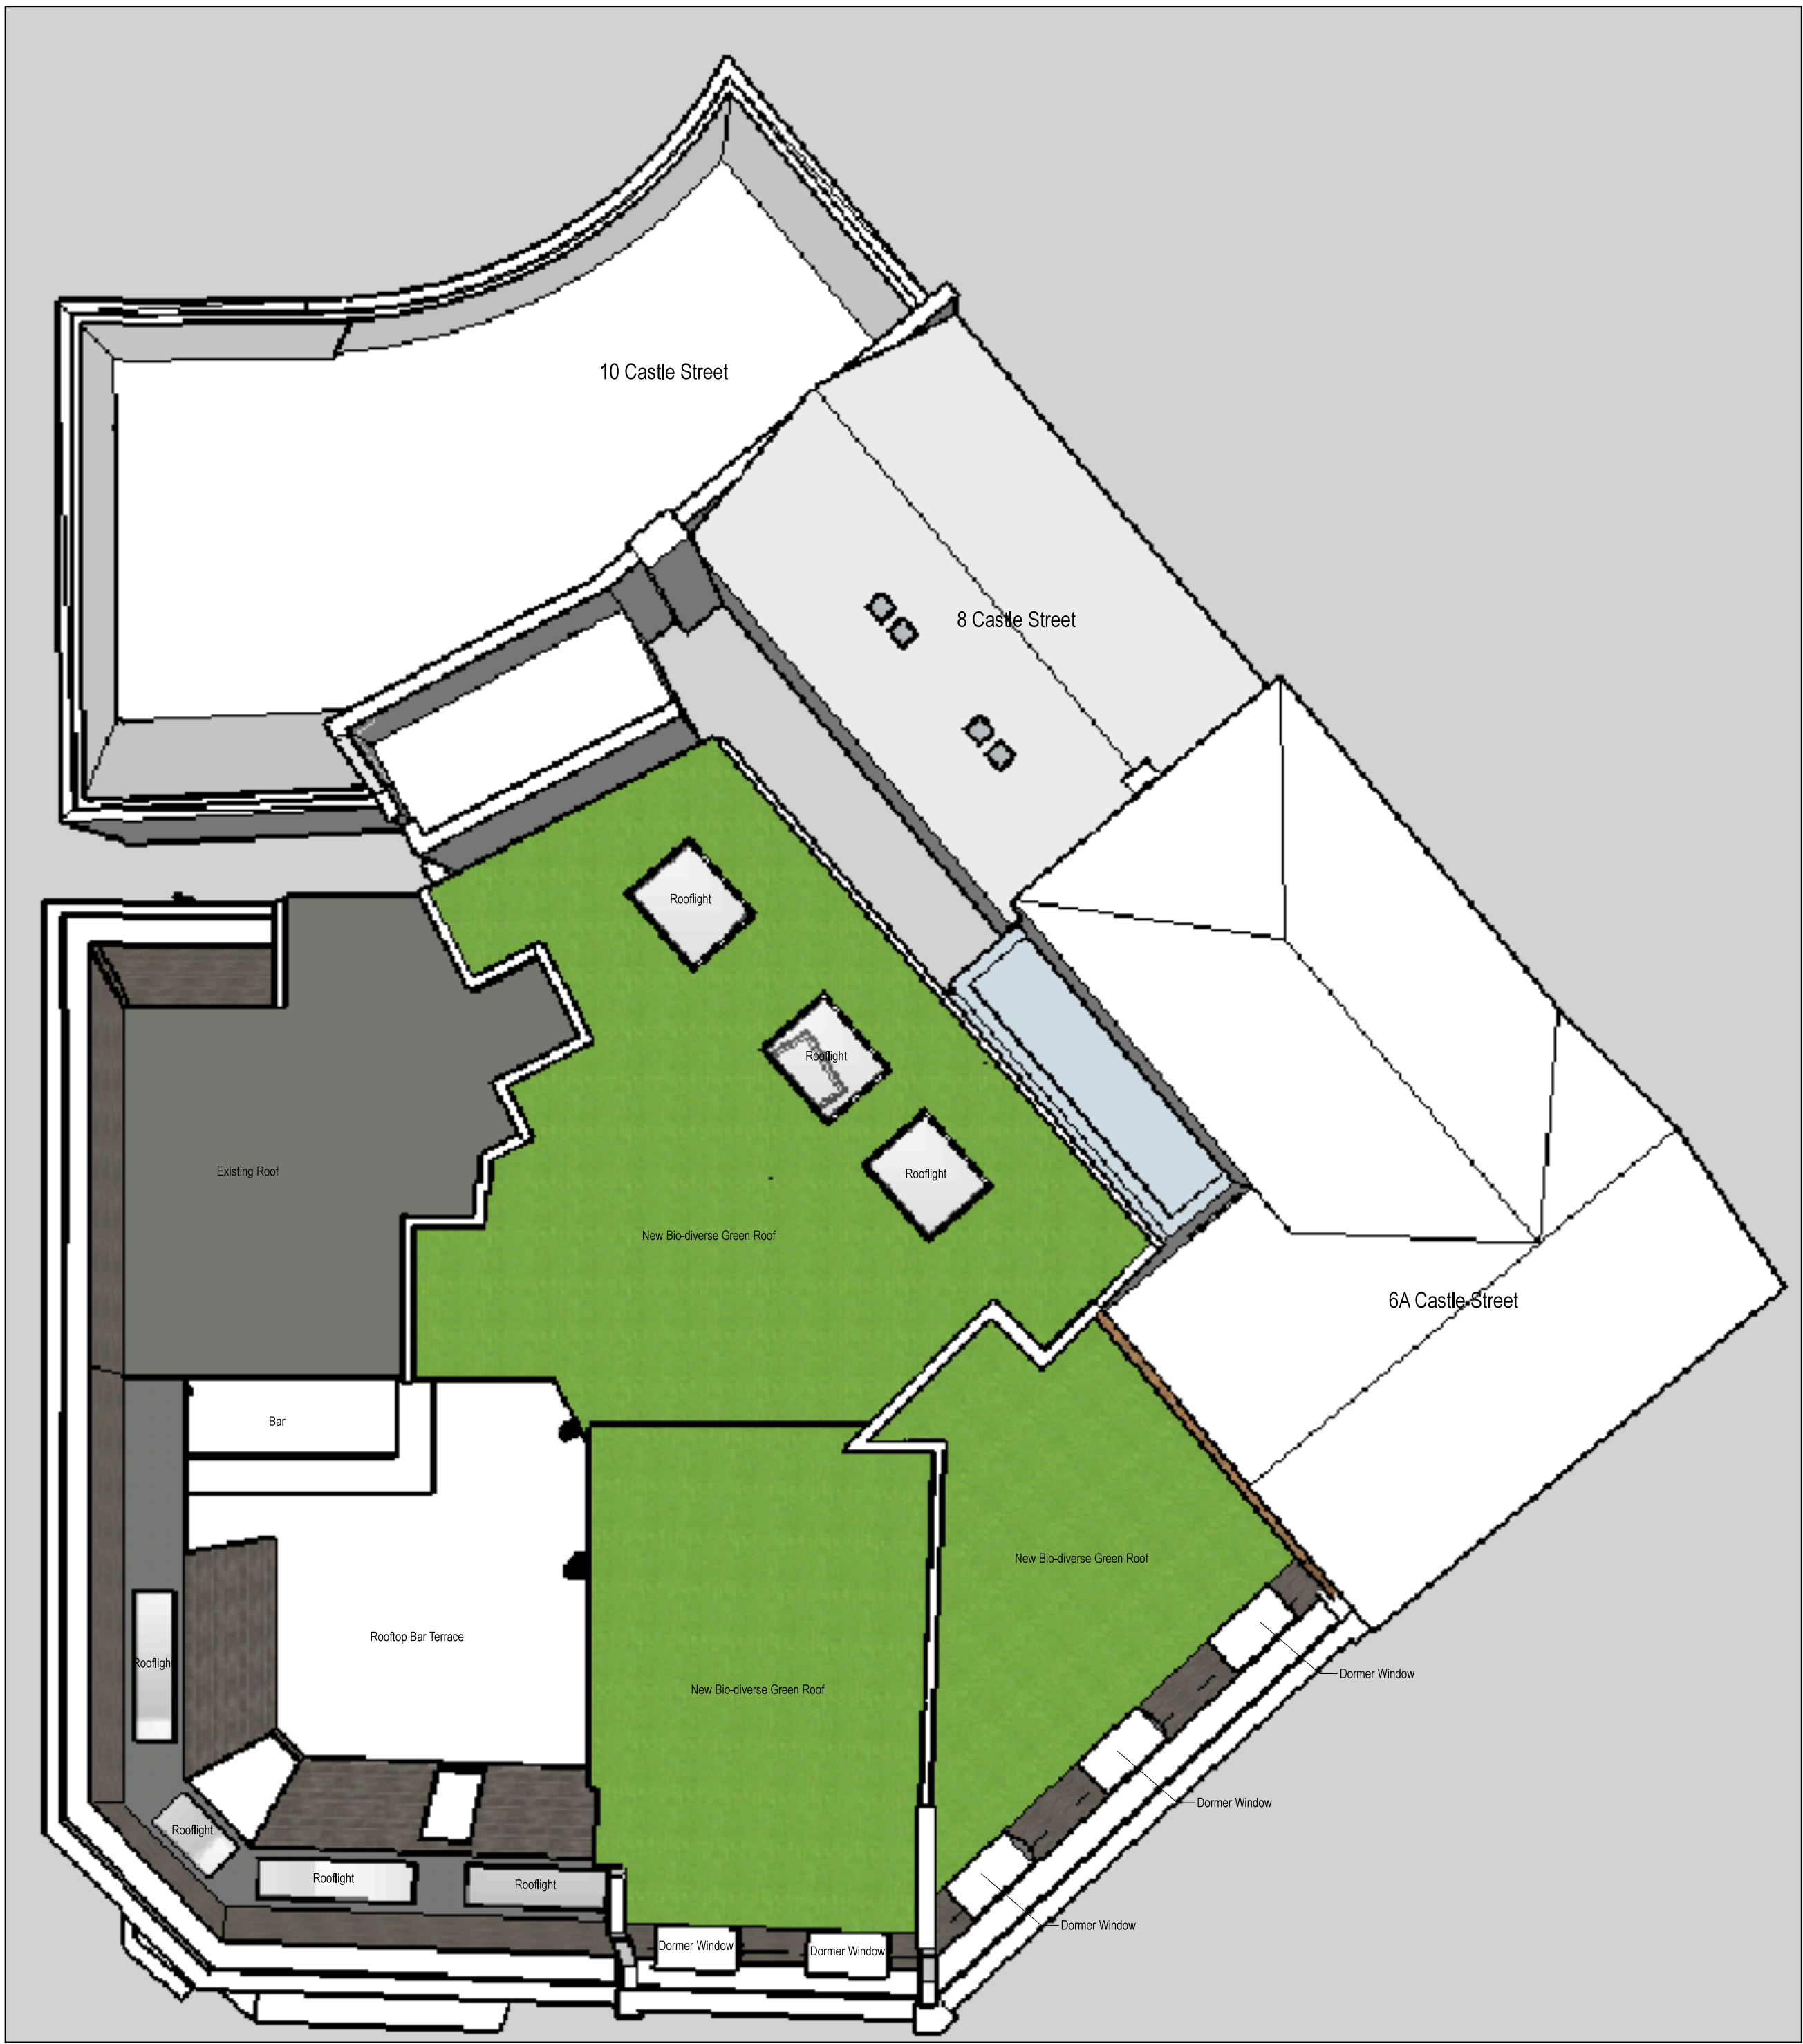

2 Proposed Roof Plan
PL_201

NOTE: UNLESS INDICATED, THIS DRAWING IS FOR INFORMATION ONLY. DO NOT SCALE. USE FIGURED DIMENSIONS ONLY. ALL DIMENSIONS TO BE CHECKED ON SITE. IF IN DOUBT ASK	REVISION			NOTES:		
	REV	DATE	NOTE	REV	DATE	NOTE
	-	16.02.23	ISSUED FOR PLANNING			
PLANNING						
Drawing original size A1						

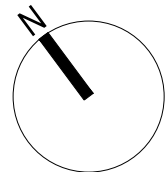

CLIENT: Dr Raghu Ramaiah	 BUKIN LETT ARCHITECTURE	PROJECT NAME: The Clarence, 5 Market Place, Hinckley	
		DRAWING TITLE: Proposed Roof Top Plans	
		SCALE: 1:100	DATE: Feb 23
		DRAWN: P Bukin	REV: P1
		DRAWINGS: 22021_PL_201	