
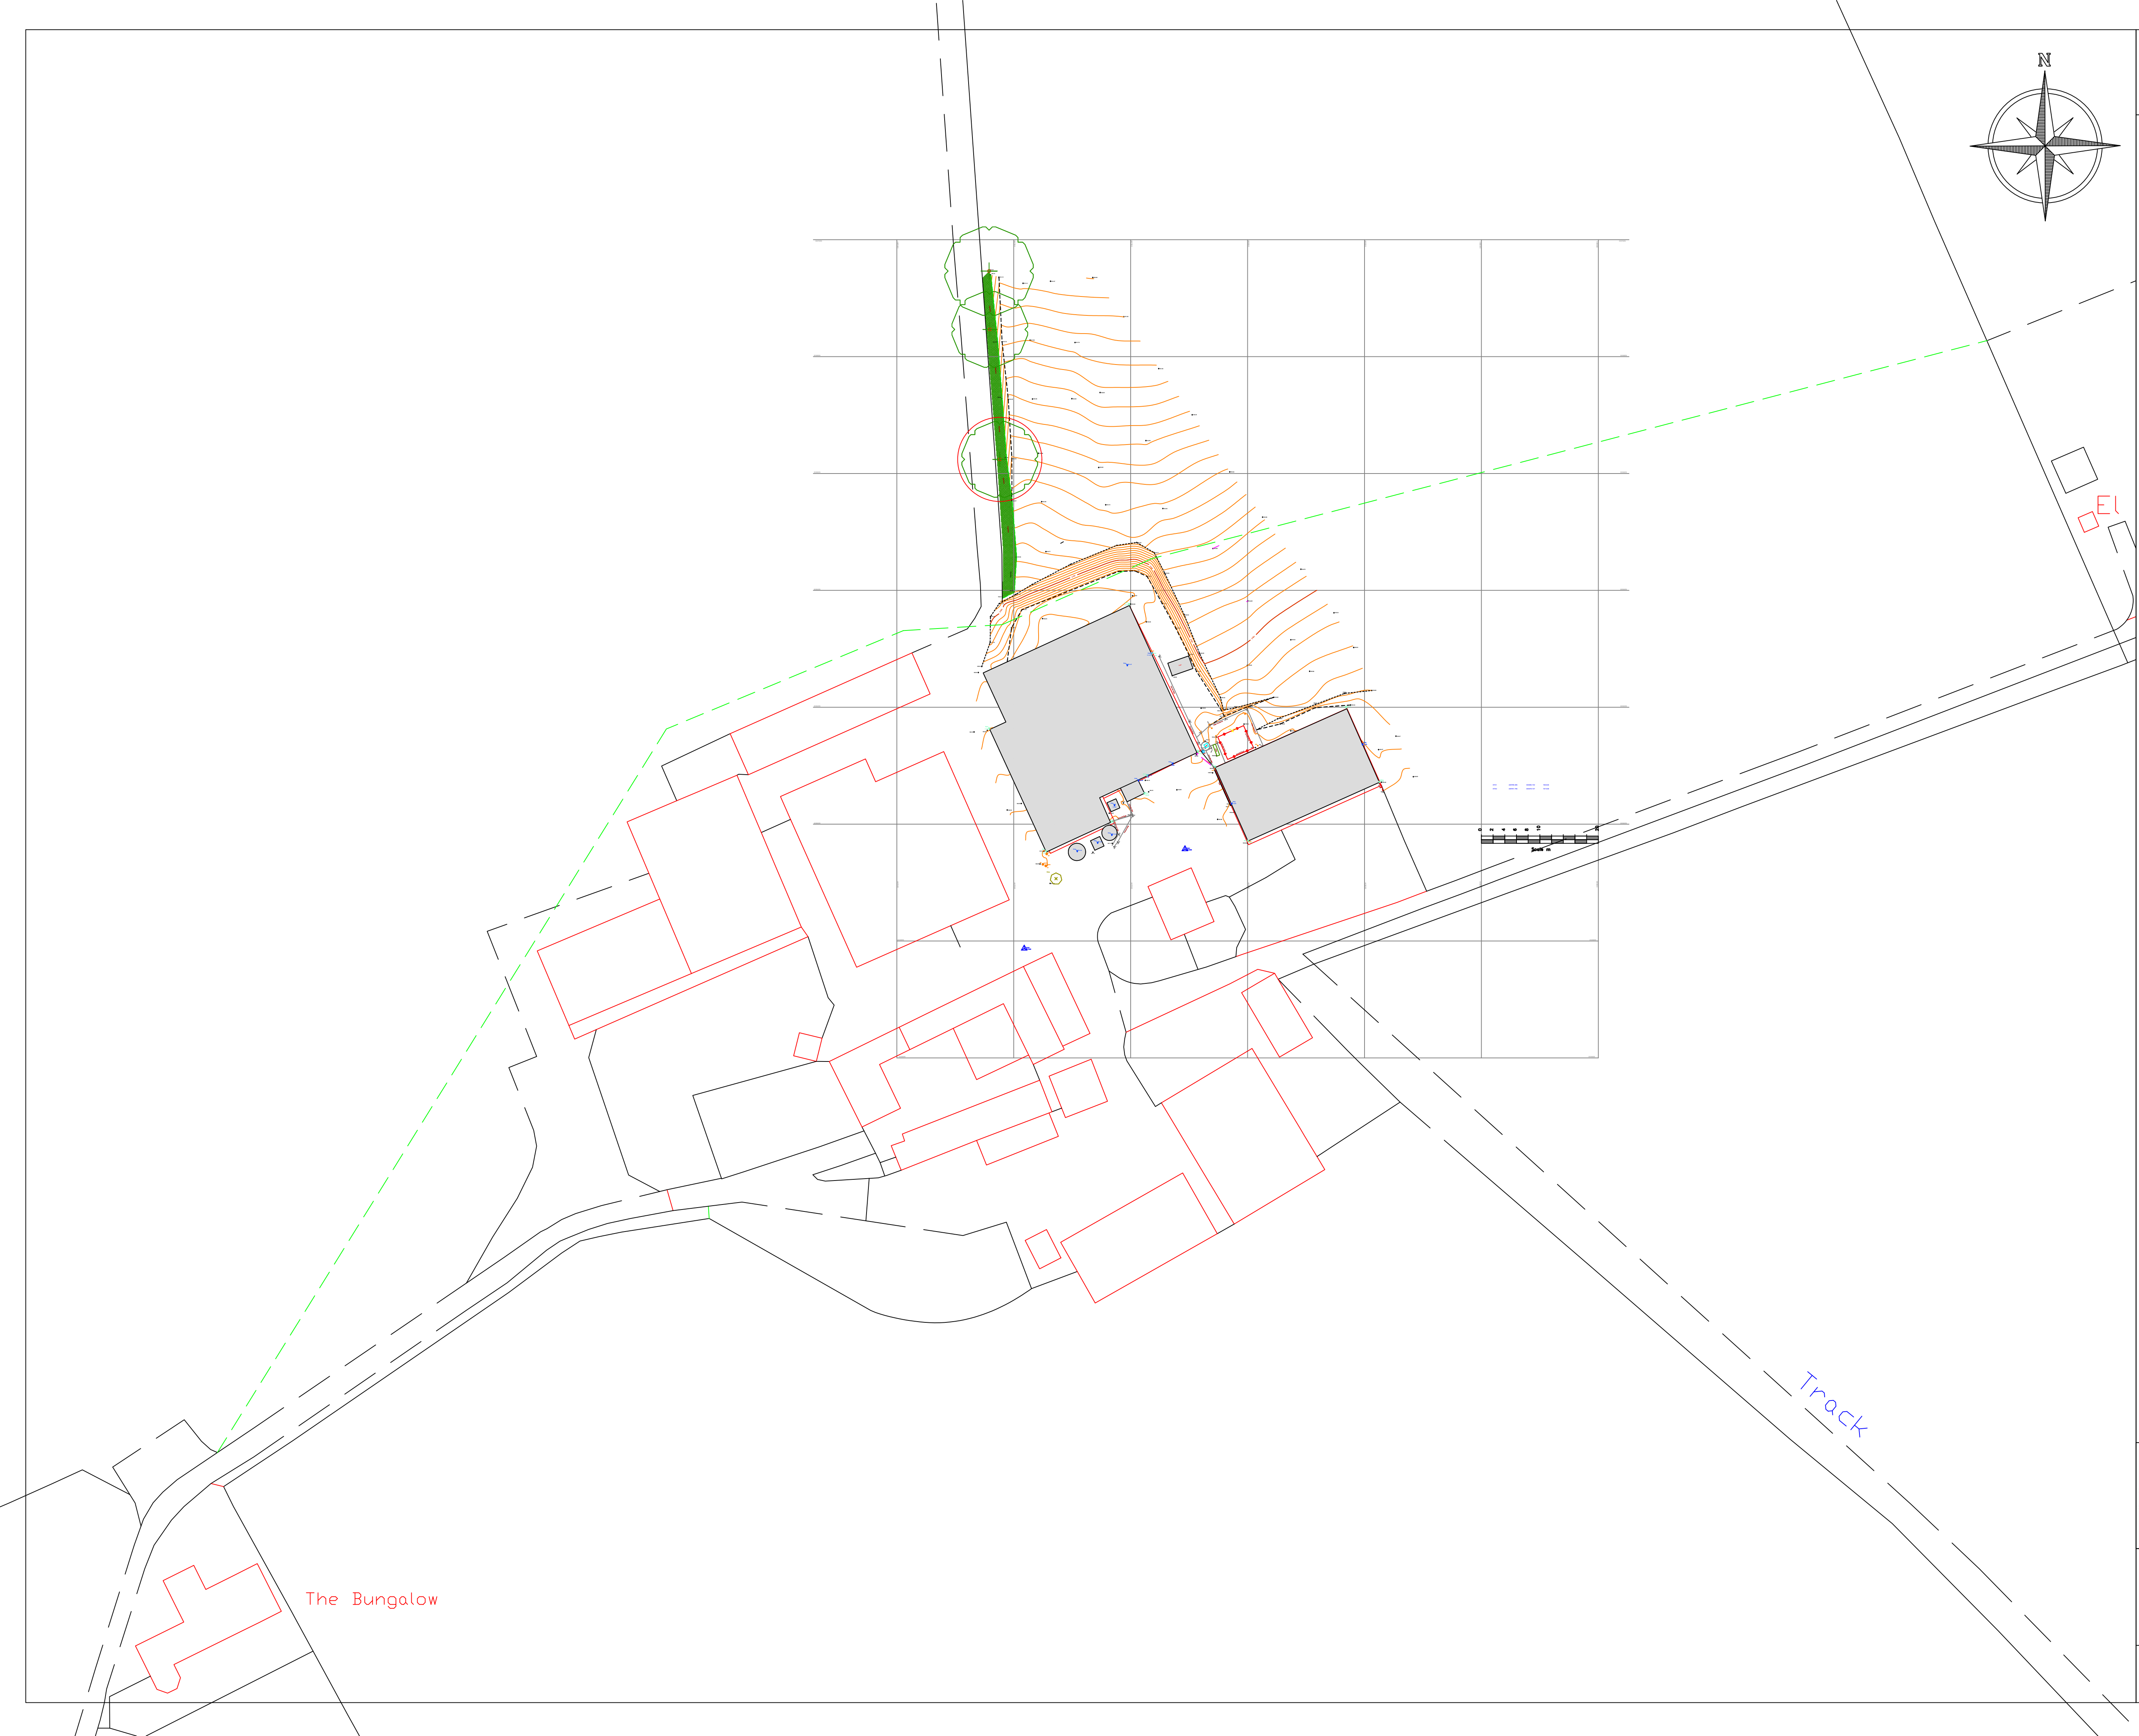


ALL DRAWINGS PREPARED BY ANDREW
LARGE SURVEYORS LTD ARE TO BE
UTILISED FOR PLANNING PURPOSES
ONLY

NOTES:

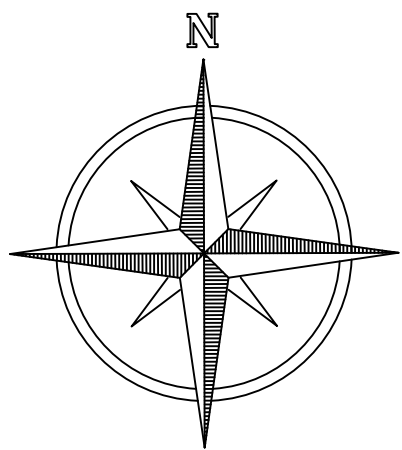

AndrewLarge
surveyors LTD

PARK HOUSE FARM
LEICESTER LANE
DESFORD
LEICESTERSHIRE
LE9 9JJ
EXISTING SITE PLAN
SCALE: 1:500@A1