





Existing Rear Elevation

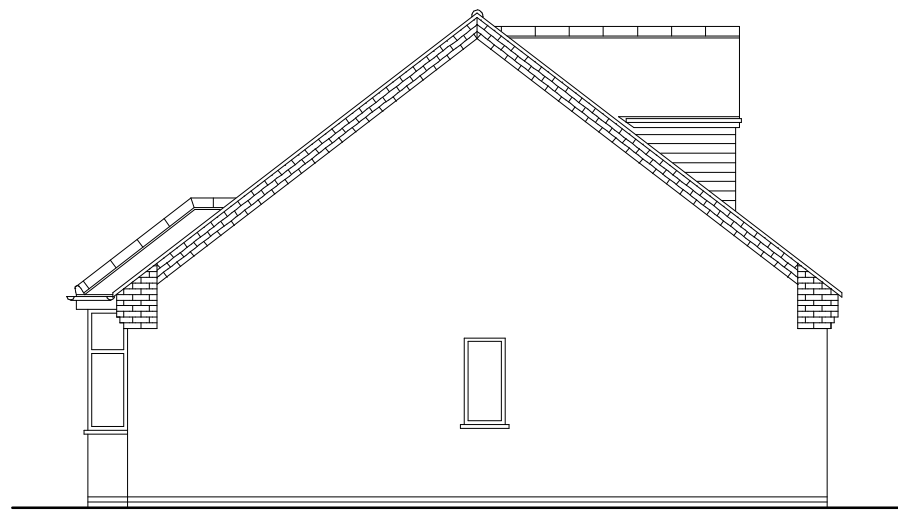


Existing Elevation To Drive

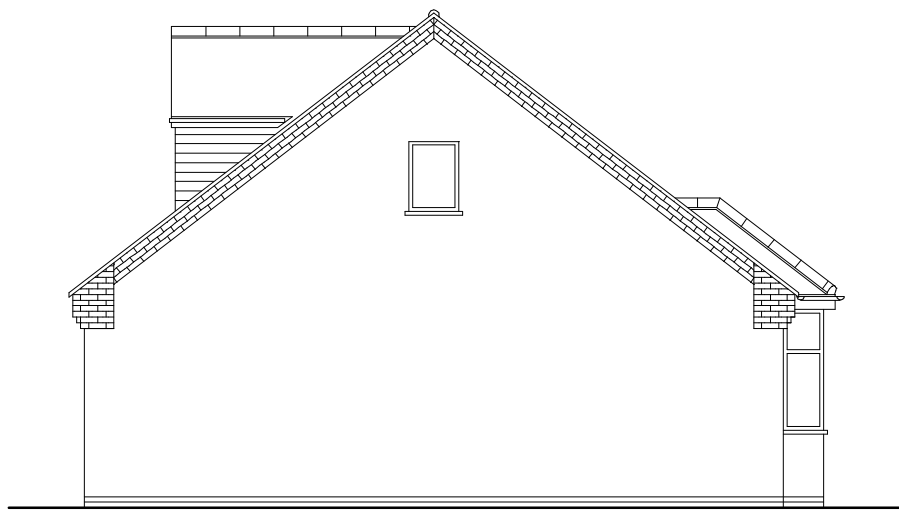


Existing Elevation To Boundary




Proposed Rear Elevation

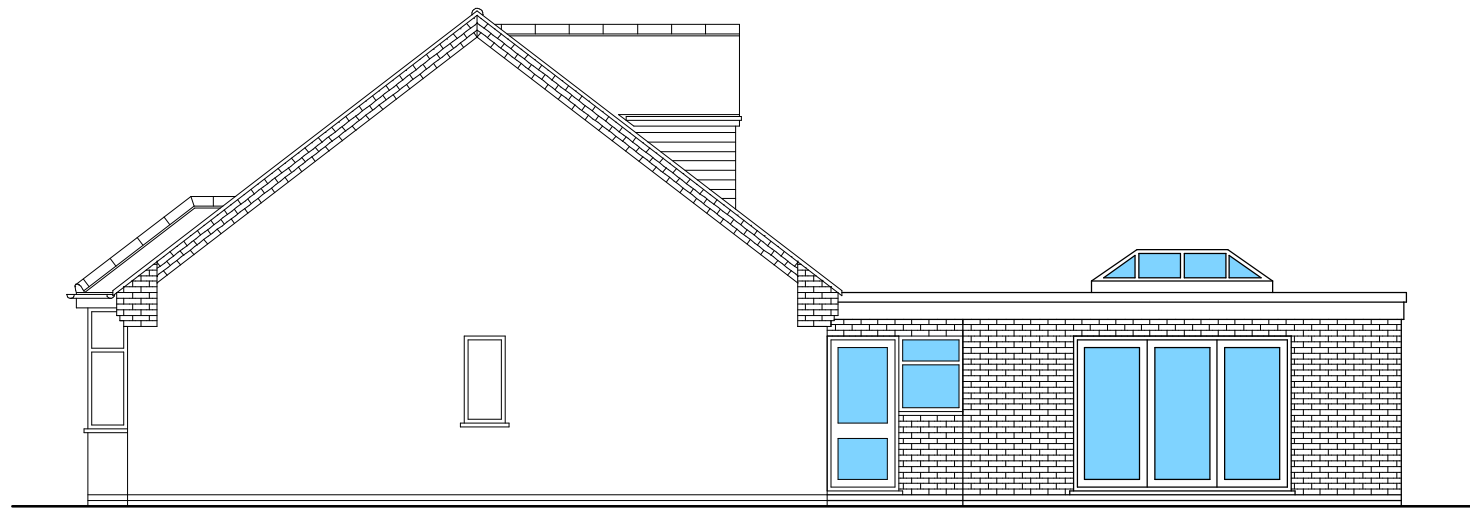


Proposed Elevation To Drive

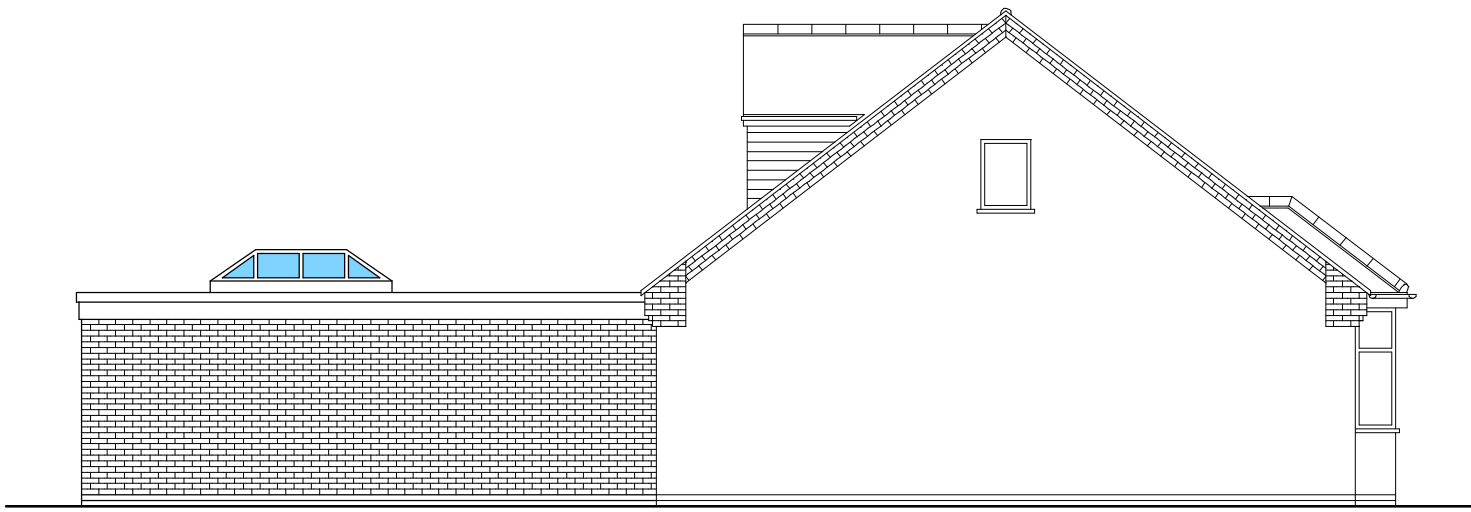


Proposed Elevation To Boundary

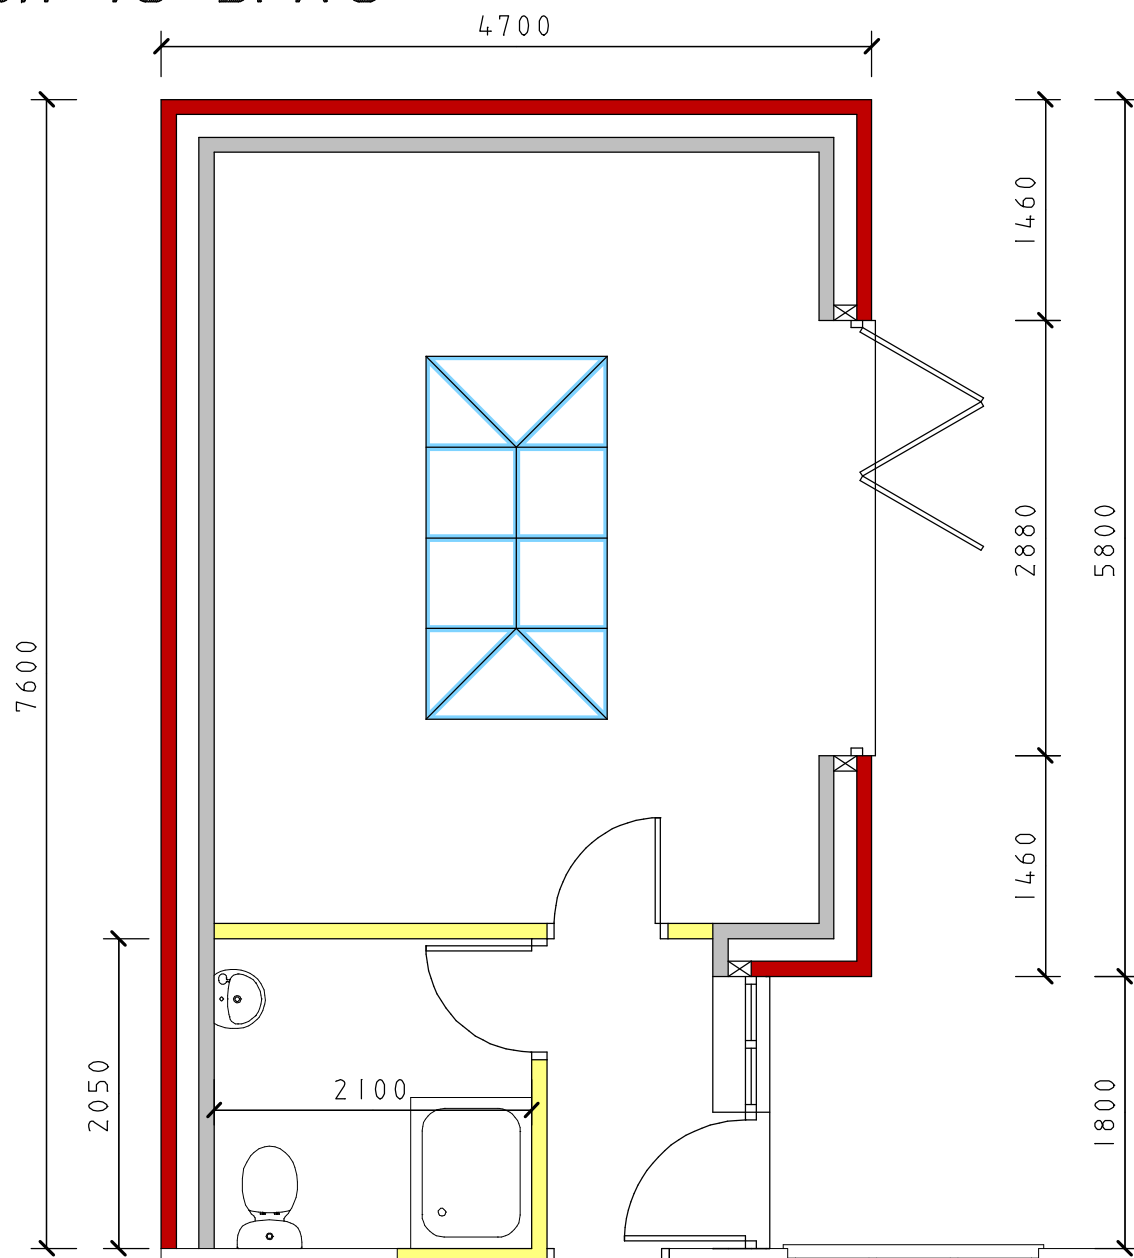


NOTE:
Internal Dimensions Are For Guidance Only
and do not include plaster

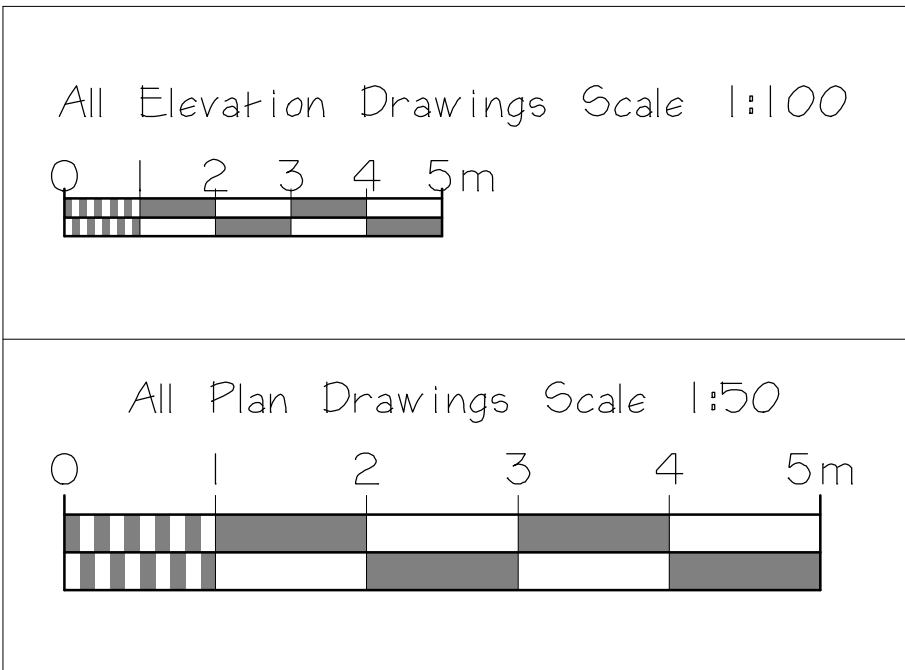

Scale Bars

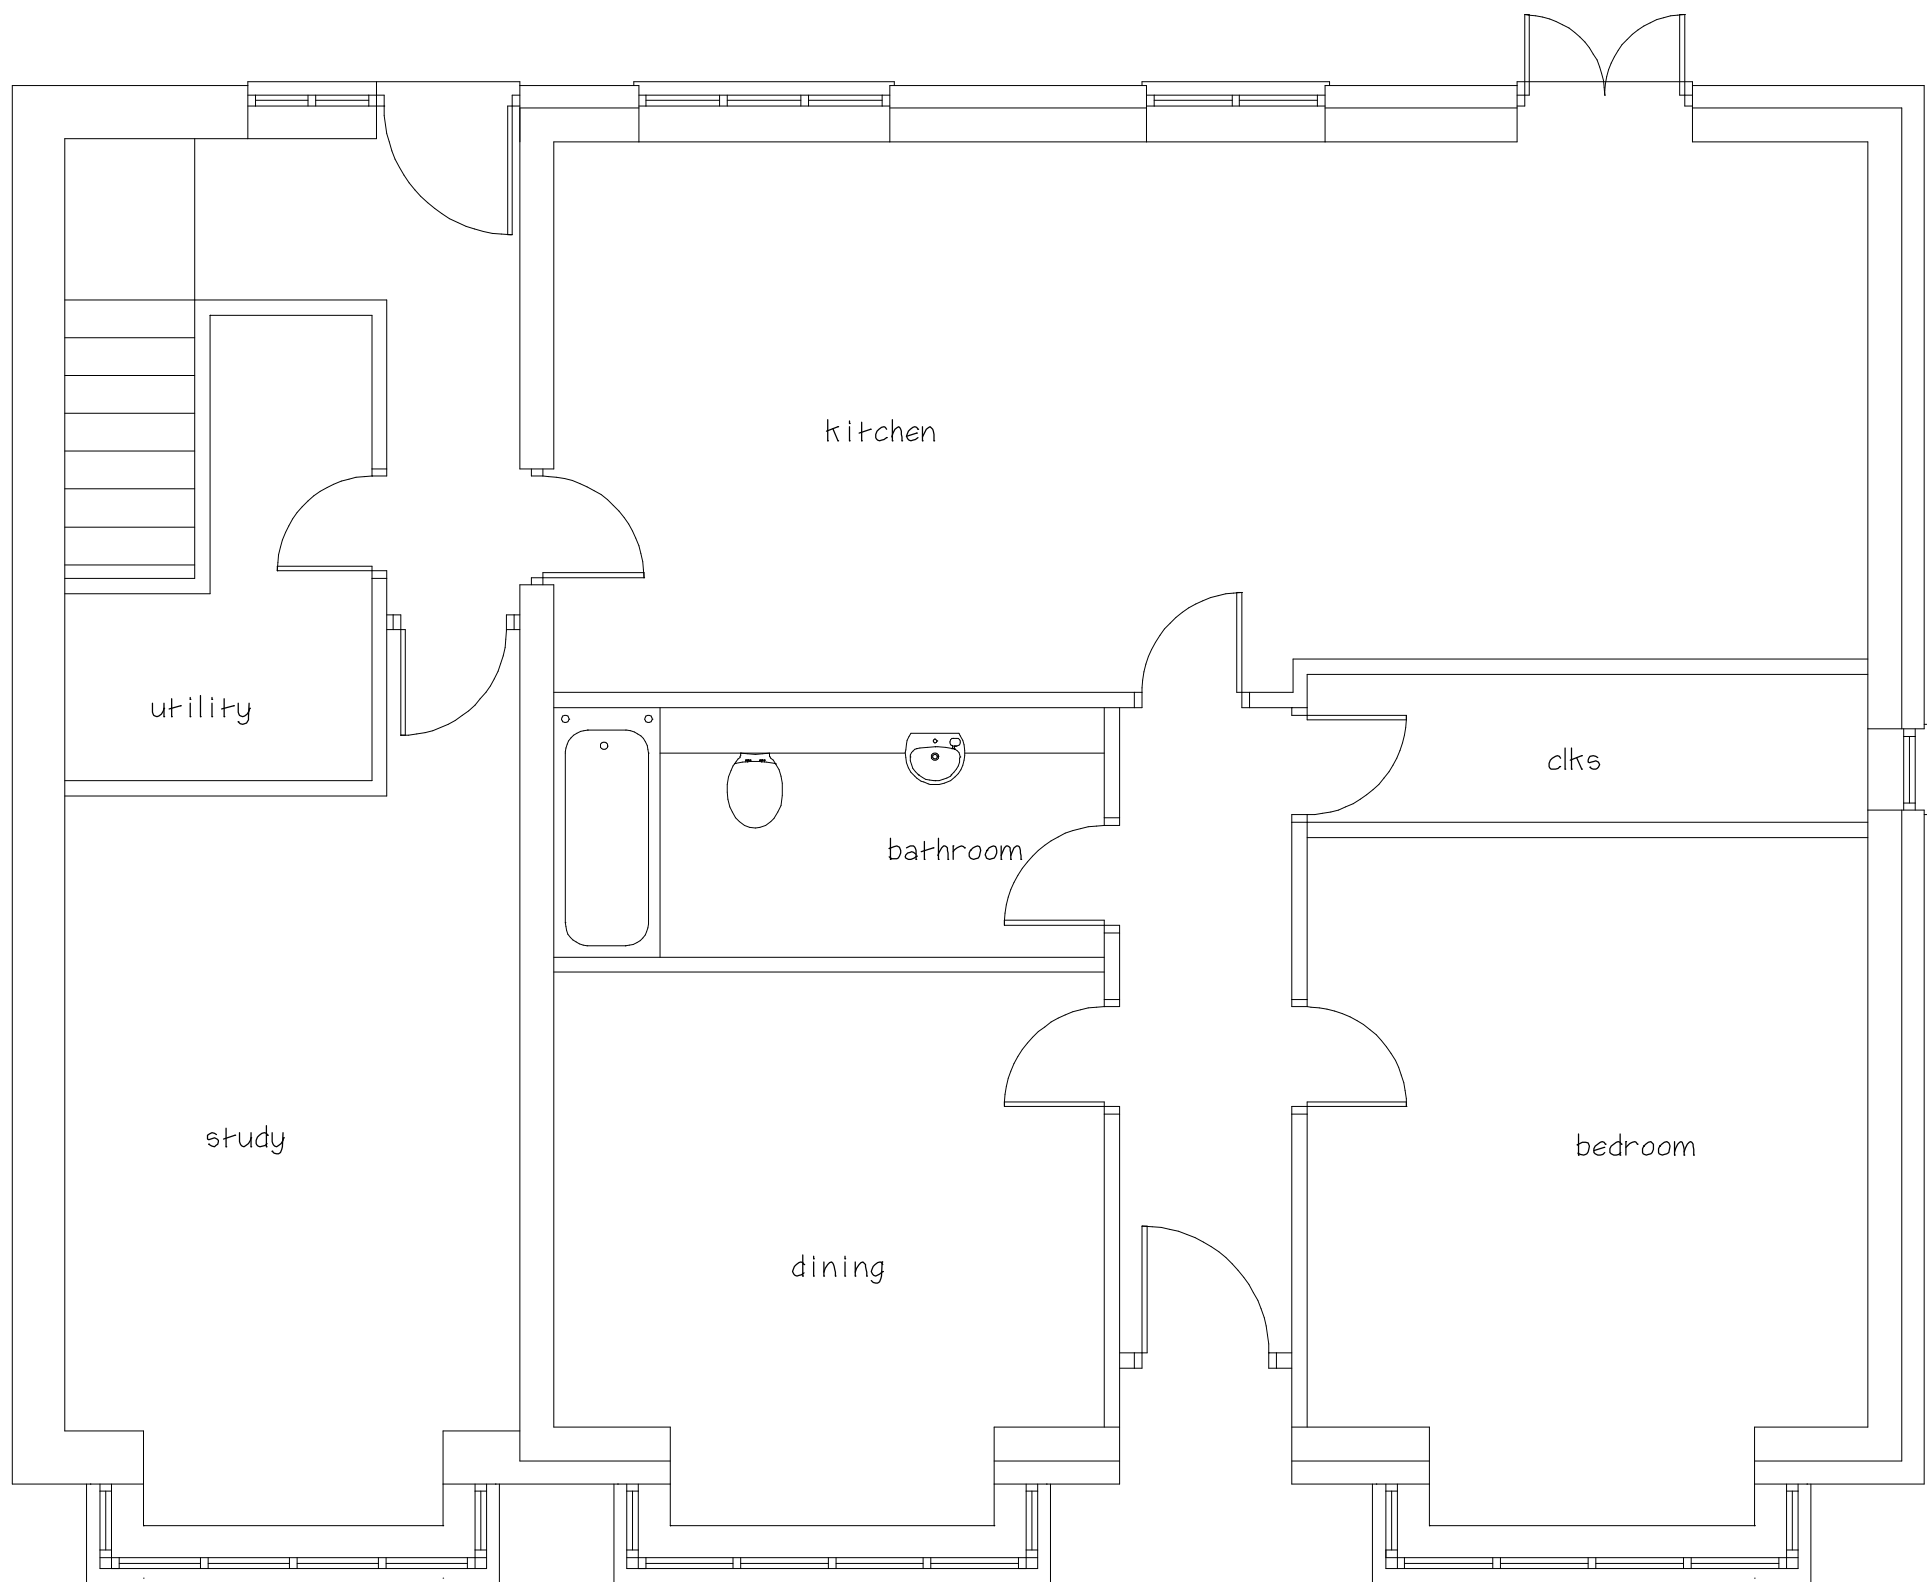

Existing Ground Floor Plan

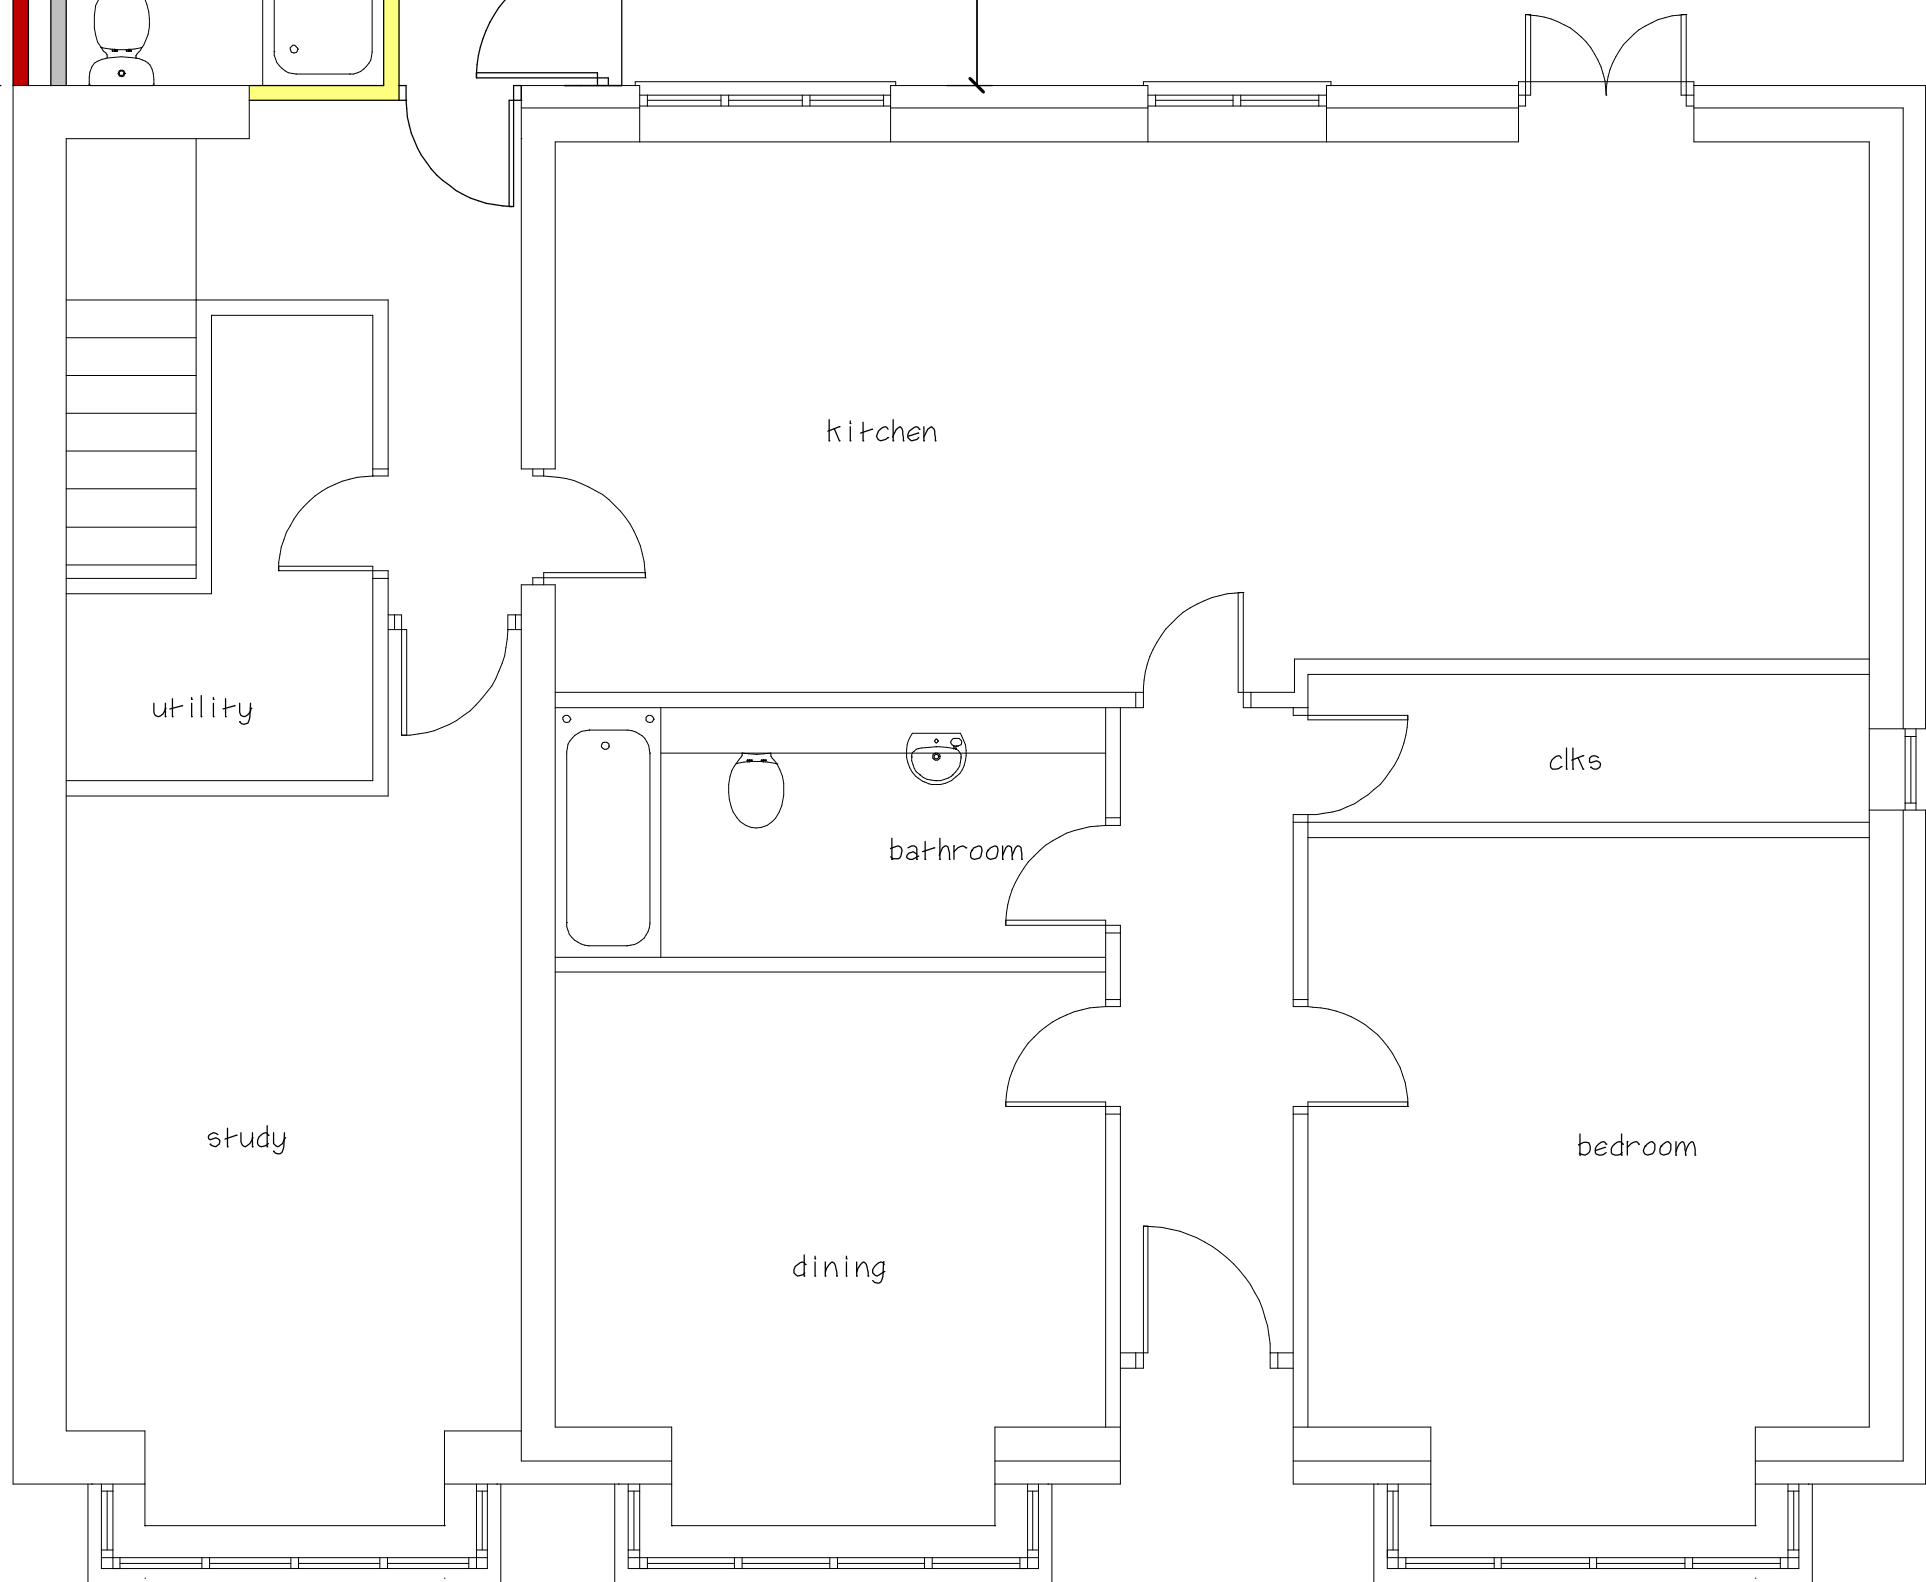

Proposed Ground Floor Plan

CLIENT			
Mark Moore			
JOB TITLE			
The Bungalow			
Peckleton Lane			
Kirkby Mallory			
Leicester			
LE9 7QH			
DRAWING TITLE			
Proposed Extension To The Rear Of Detached Bungalow			
SCALE	SHEET	DATE	DRAWN BY
1:50 & 1:100	A1	July 2023	A Moore
ANDREW MOORE			
ARCHITECTURAL SERVICES			
Tel; 07973397765			
Email;andrewmoore@workmail.com			
DRG NO		SHEET NO	
1617		1	