


- Existing Elevation Notes
- Existing window to be moved.
 - Existing conservatory & store to be demolished to make way for proposed rear extension.
 - Adjacent property.

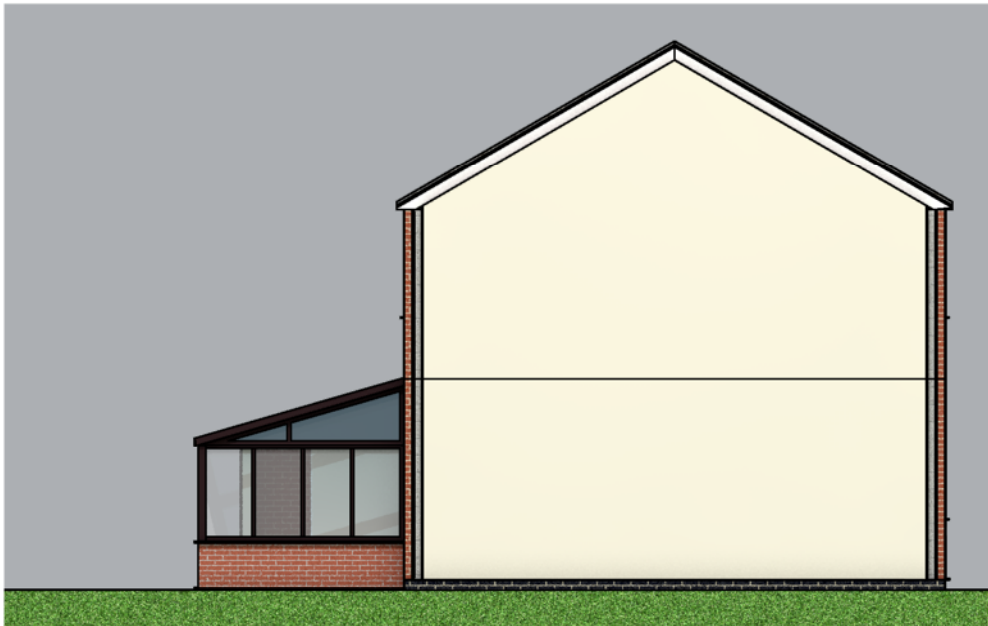


3 West Elevation - Existing
Scale: 1:100



4 South Elevation - Existing
Scale: 1:100



1 East Elevation - Existing
Scale: 1:100

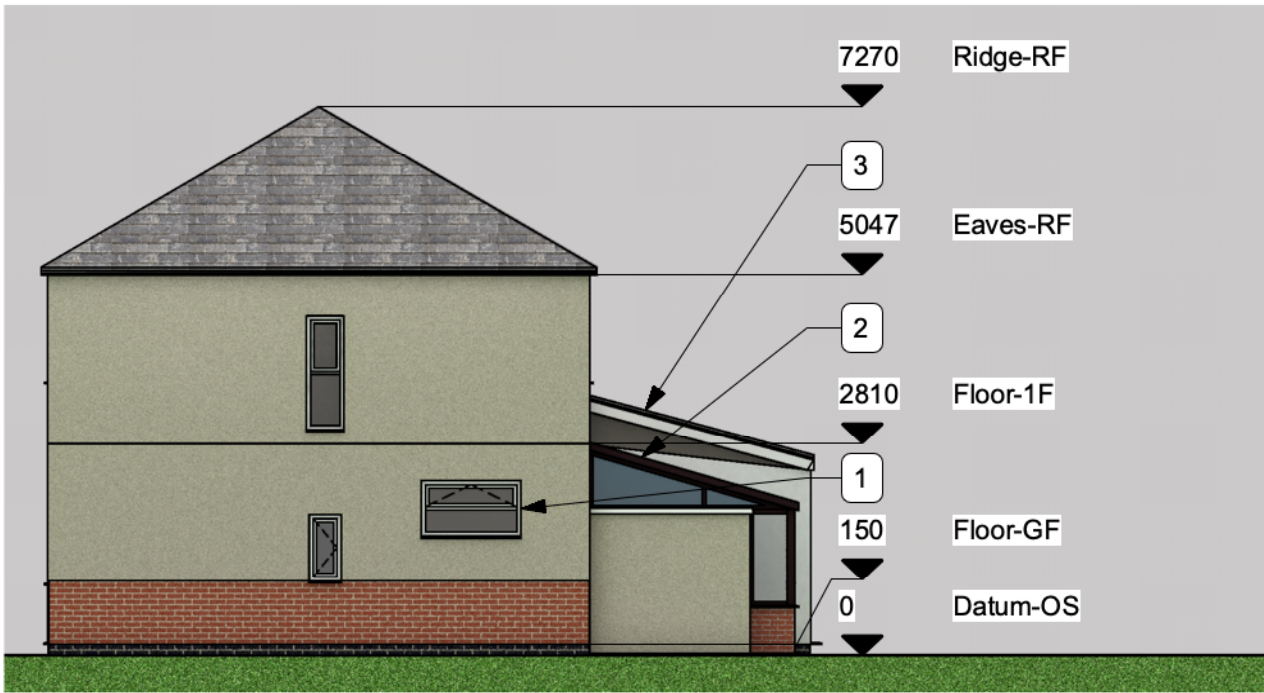

2 North Elevation - Existing
Scale: 1:100

THE DESIGN SOCIAL

134 Kirkby Road Barwell LE9 8FN UK
T: +44 (0)1455 446521 F: +44 (0)1455 446521
E: admin@thedesignsocial.com

GENERAL DRAWING NOTES

© This drawing is not to be shown to any Third Party unless agreed by The Design Social.

This drawing shows 'design intent' only.
It is the responsibility of the appointed contractor to finalise development, using specialists approved by The Design Social, & produce detailed working drawings.
ALL working drawings to be approved by The Design Social prior to manufacture.

REV.	DATE	NOTES	REV.	BY
------	------	-------	------	----

THE DESIGN SOCIAL

Chris Beards				
25 Bardon Road, Barwell, Leicester, LE9 8FG				
Existing Elevations				
AUTHOR	L.R.	DATE	08/08/2023	APPROVED
				C.B.
SCALE	1:100 @ A3	READ WITH	0289 (A) GA 001	
DRAWING No.	0289	(L)	GA	005
Project No.		Type	Area	Number
DRAWING STATUS	For Approval			