



Proposed Elevation Notes

1. New double glazed uPVC sliding folding doors to rear of proposed extension.
2. New roof lantern in new flat roof, to proposed extension. Roof surface to be rubberised membrane, welded at all joints.
3. Existing window to be moved.

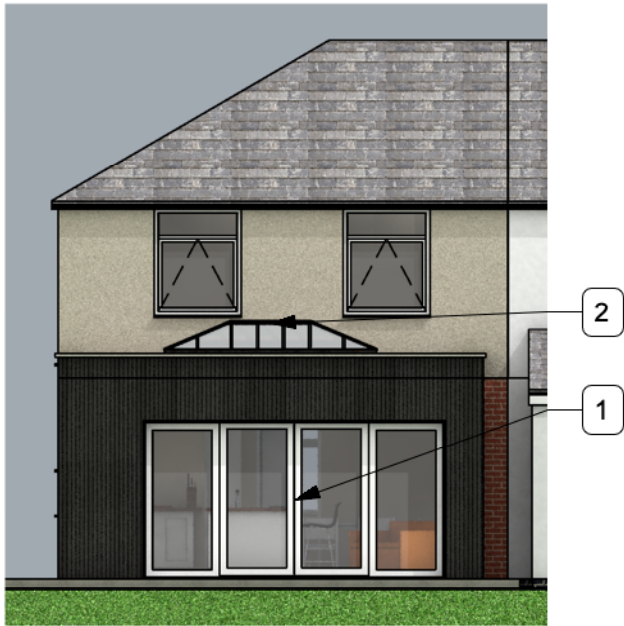


3 West Elevation - Proposed
Scale: 1:100

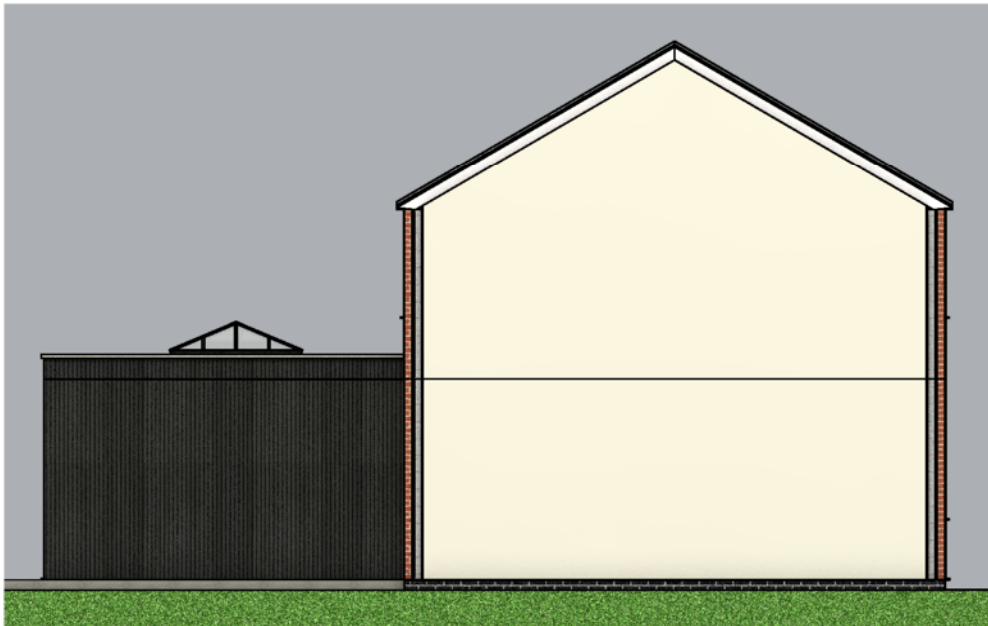

4 South Elevation - Proposed
Scale: 1:100



1 East Elevation - Proposed
Scale: 1:100

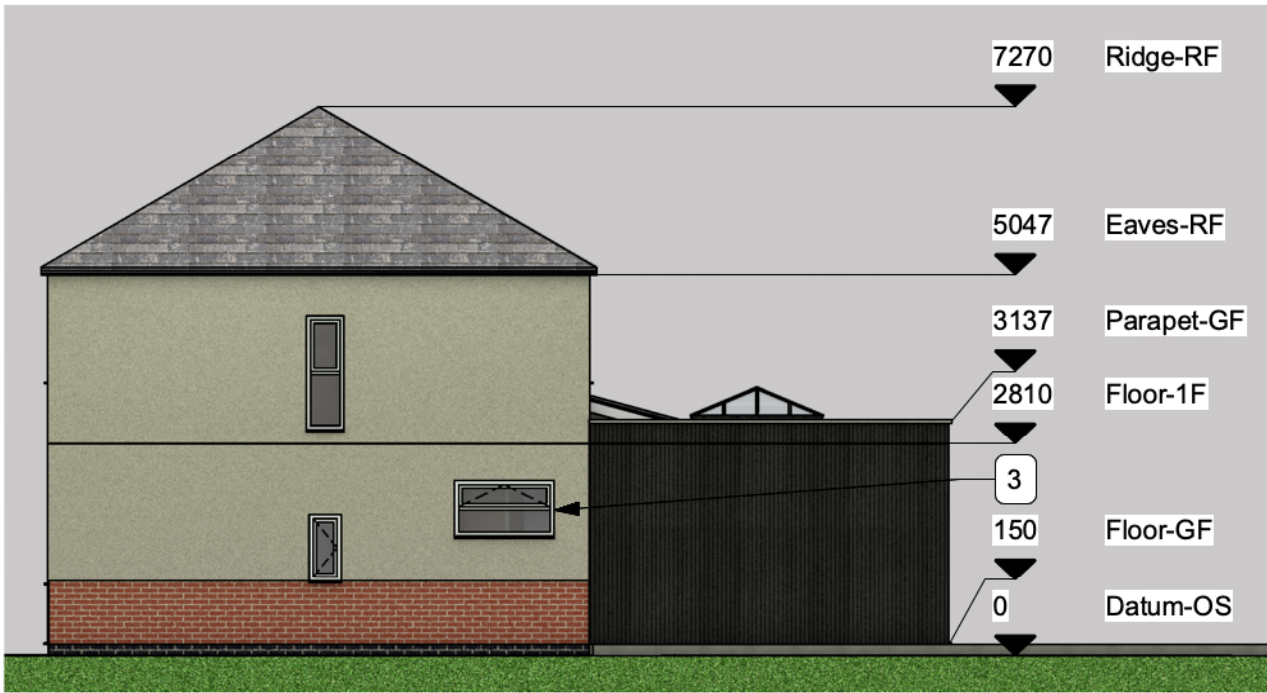

2 North Elevation - Proposed
Scale: 1:100

THE DESIGN SOCIAL

134 Kirkby Road Barwell LE9 8FN UK
T: +44 (0)1455 446521 F: +44 (0)1455 446521
E: admin@thedesignsocial.com

GENERAL DRAWING NOTES

© This drawing is not to be shown to any Third Party unless agreed by The Design Social.

This drawing shows 'design intent' only.
It is the responsibility of the appointed contractor to finalise development, using specialists approved by The Design Social, & produce detailed working drawings.
ALL working drawings to be approved by The Design Social prior to manufacture.

REV.	DATE	NOTES	REV.	BY
------	------	-------	------	----

THE DESIGN SOCIAL

Chris Beards				
25 Bardon Road, Barwell, Leicester, LE9 8FG				
Proposed Elevations				
AUTHOR	L.R.	DATE	08/08/2023	APPROVED
SCALE	1:100 @ A3	READ WITH	0289 (A) GA 001	C.B.
DRAWING No.	0289	(L)	GA	007
Project No.		Type	Area	Number
DRAWING STATUS	For Approval			