



Breach Lane, Earl Shilton.

House Type F
Floor Area: 307.8m²


Plot 8

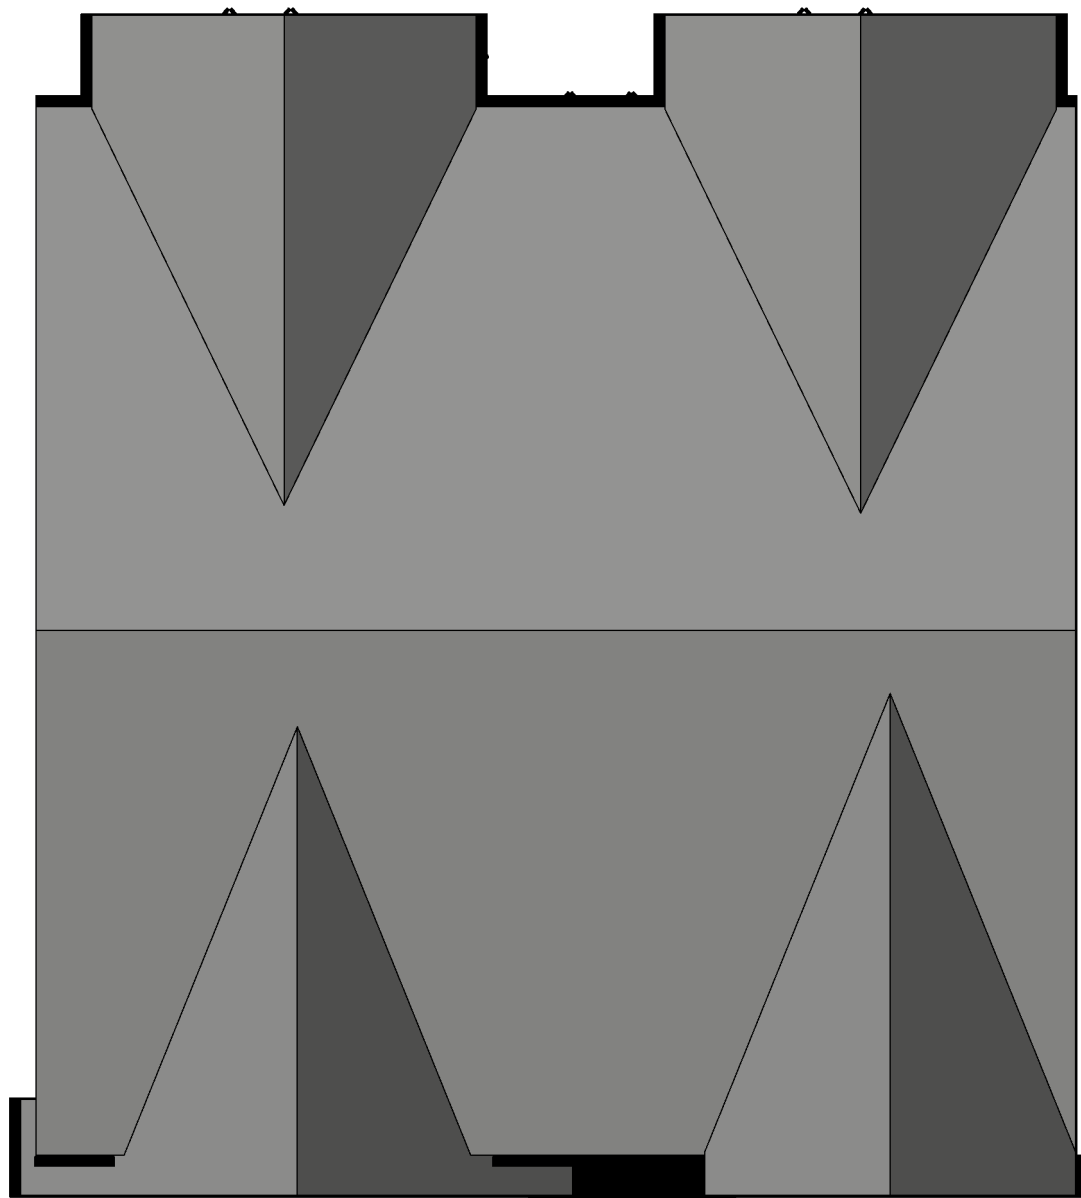


Roof Plan

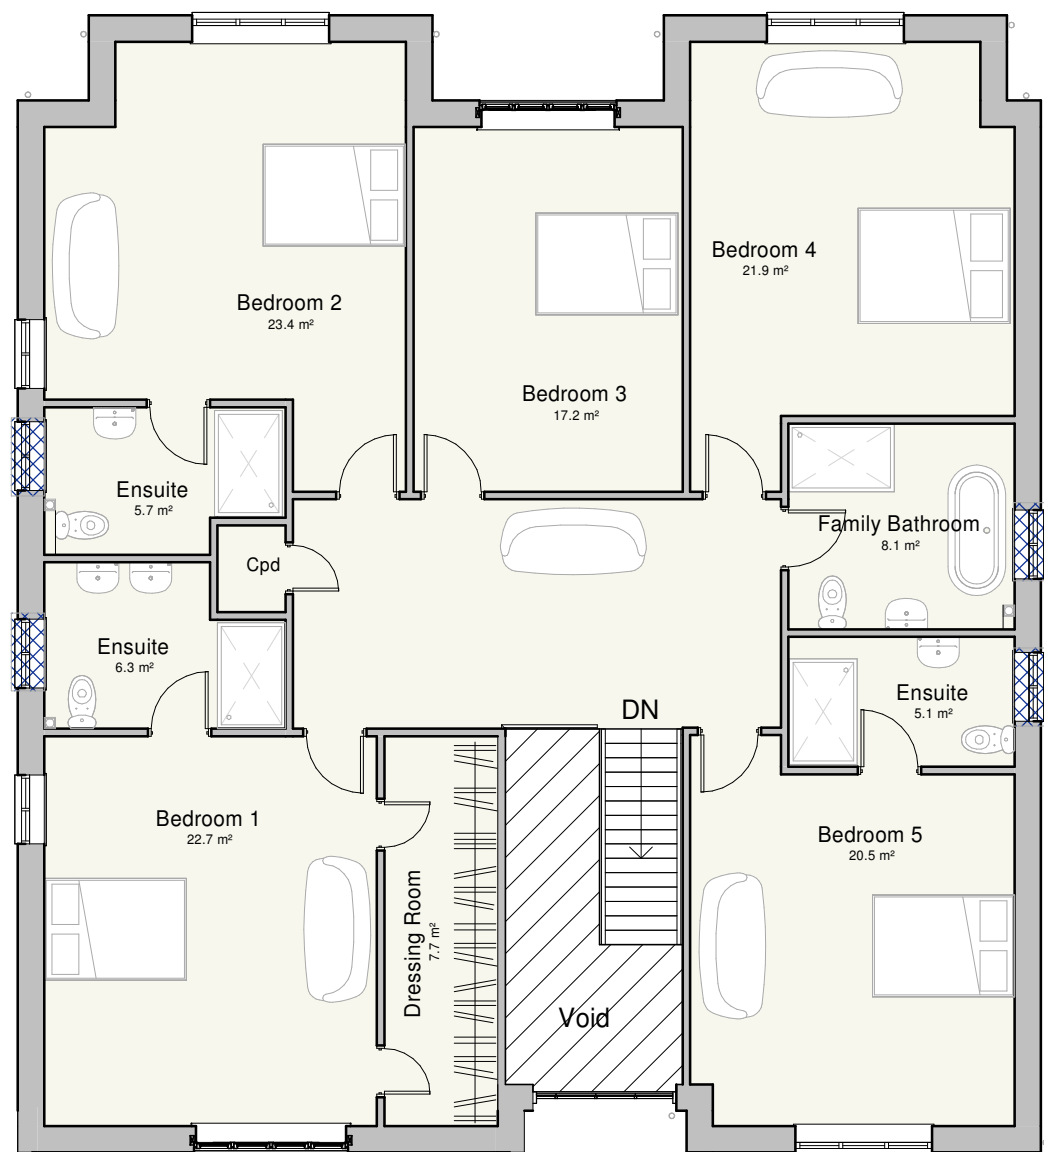

First Floor Plan

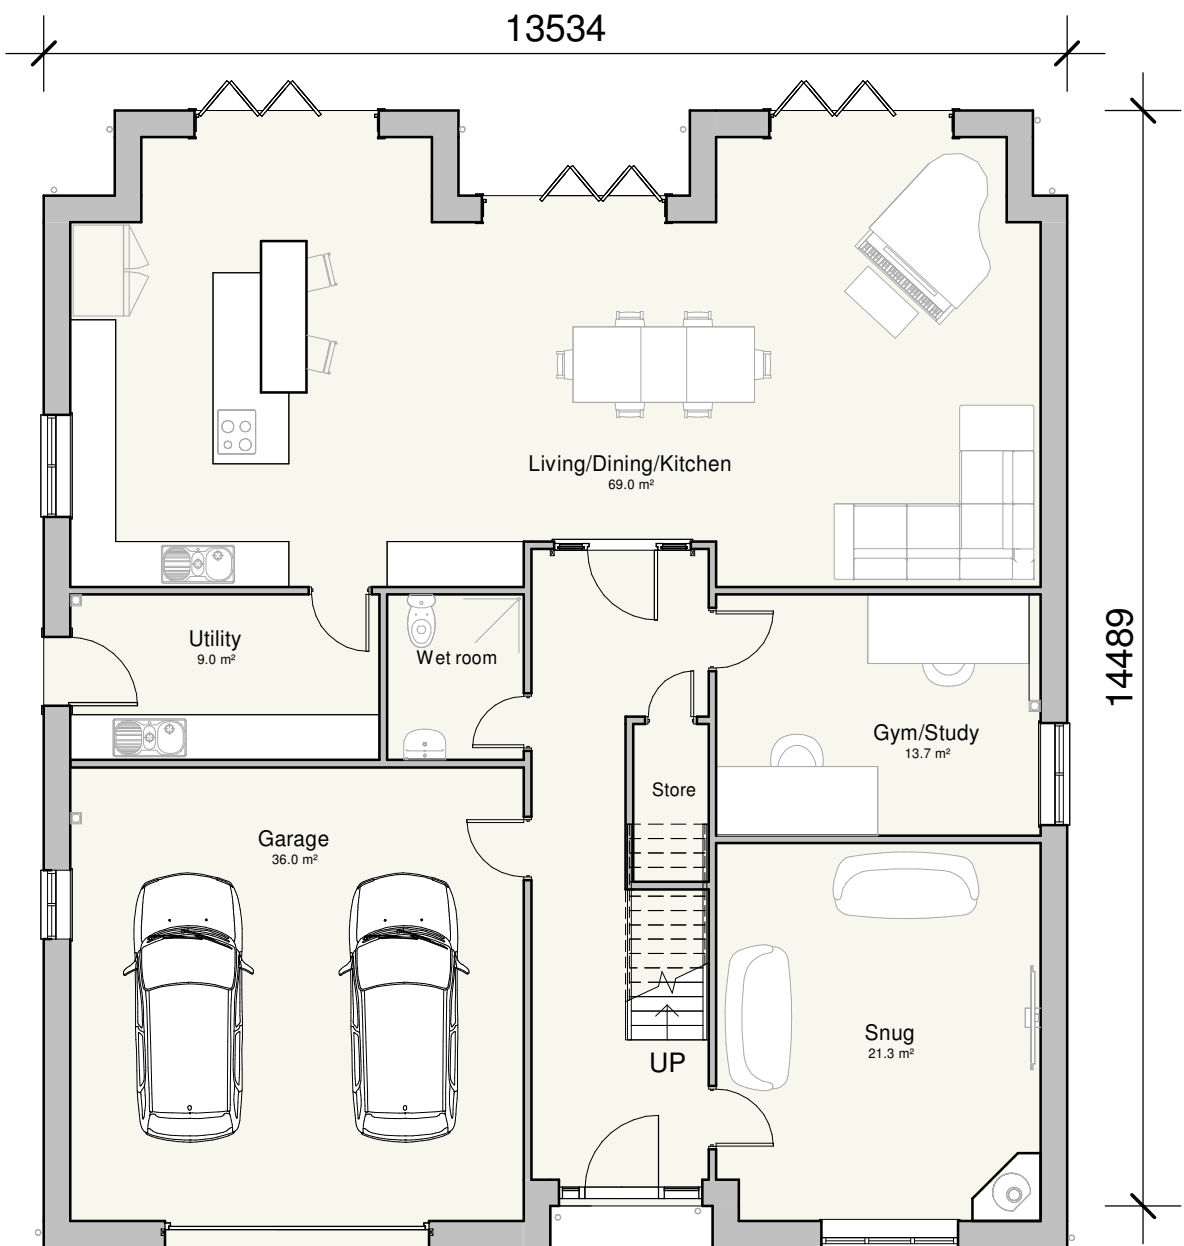

Ground Floor Plan

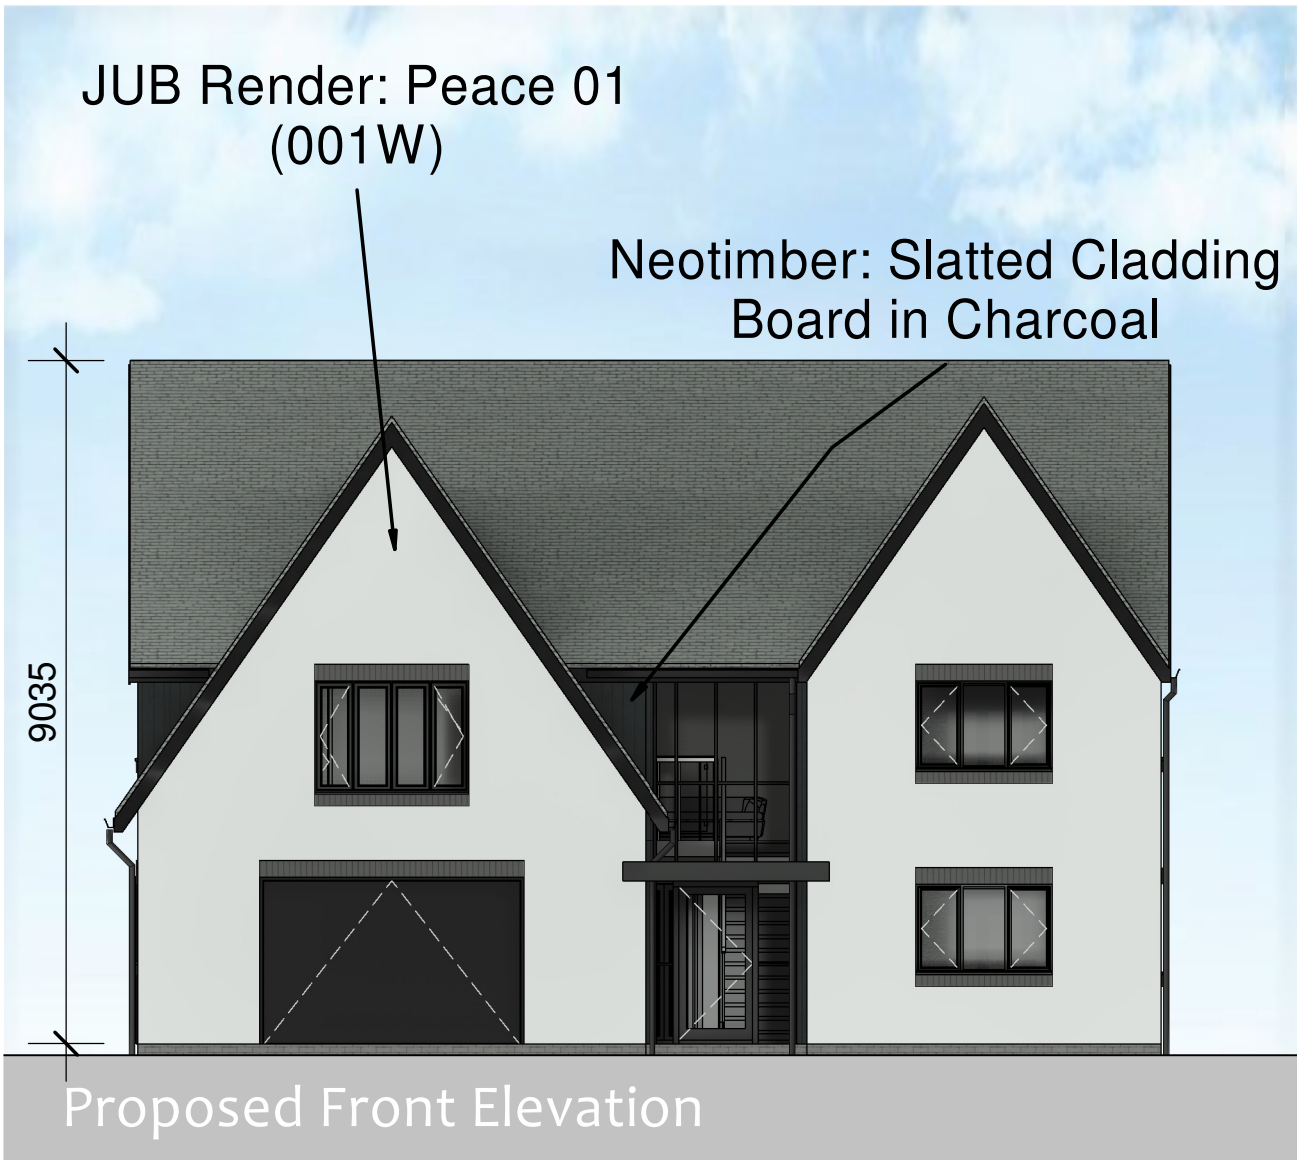

Proposed Front Elevation



Proposed Rear Elevation



Proposed Side Elevation



Proposed Side Elevation

Revision A - Bricks Updated - MO - 11.09.23



Client Stronghold Developments		hayward ARCHITECTS LTD 19 Station Road Hinckley Leicestershire LE10 1AW Tel: 01455 635 665 Fax: 01455 618 971 www.hayward-architects.co.uk	
Project Title Breach Lane Earl Shilton Plot 8			
Drawing Title Proposed House Type F		Job No. 22-61	Drawing No. 22-61-PL07
Scale 1:100	Date February 2023	Sheet A1	Status Planning
Author JET	Checked by -		
THE COPYRIGHT OF THIS DRAWING IS RESERVED BY HAYWARD ARCHITECTS LTD. REPRODUCTION IN ANY FORM, EITHER IN WHOLE OR IN PART, IS FORBIDDEN WITHOUT THE PRIOR WRITTEN PERMISSION OF THE COPYRIGHT HOLDER. DO NOT SCALE FROM DRAWINGS AND ONLY FOLLOW DIMENSIONS AND TOLERANCES TO BE USED			