


Plot 2
Floor Area: 357.2m²

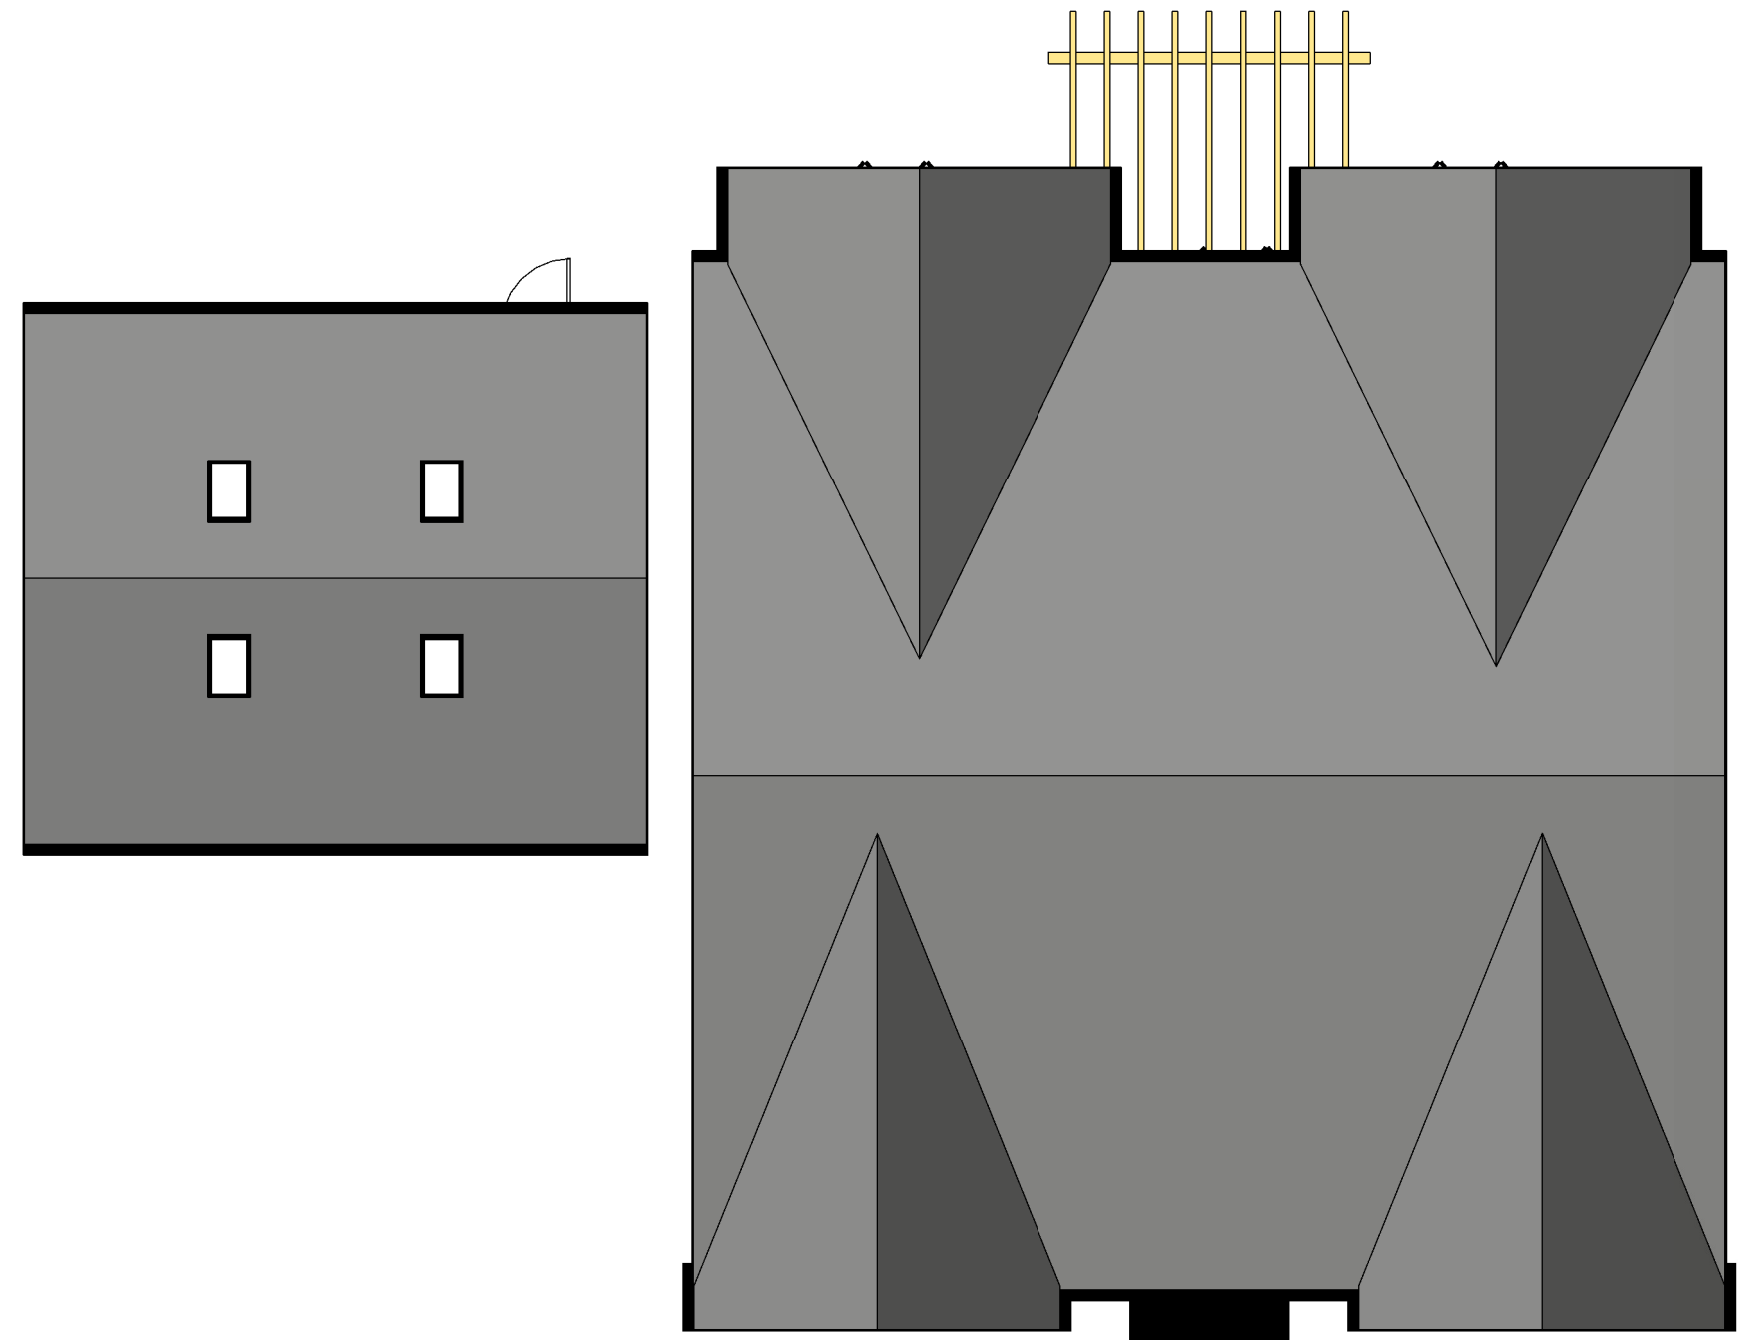


Roof Plan



First Floor Plan



Ground Floor Plan

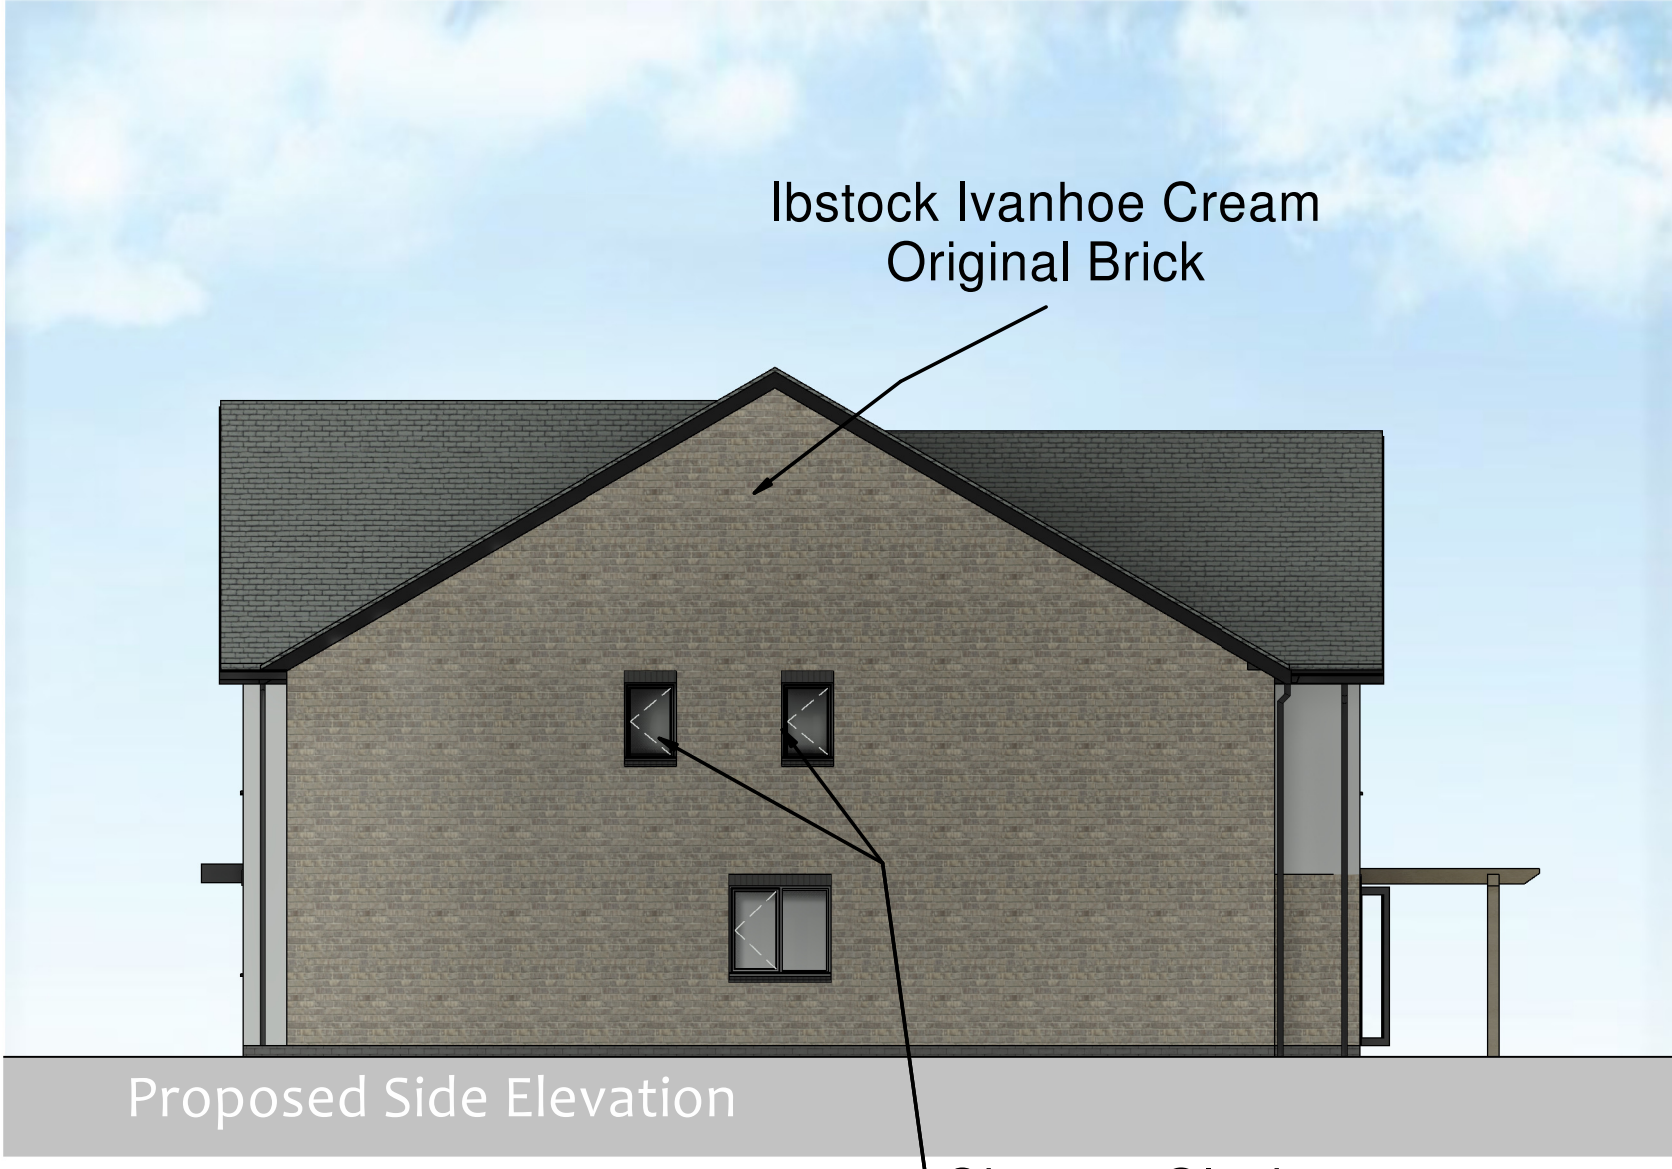

Revision A - Bricks Updated - MO - 11.09.23

Client Stronghold Developments		Project Title Breach Lane Earl Shilton		Drawing Title Proposed House Type A	
Scale 1:100	Date February 2023	Author JET	Checked by	Sheet A1	Job No. 22-61
Status Planning				Drawing No. 22-61-PL02	

hayward
ARCHITECTS LTD
19 Station Road
Hinckley
Leicestershire
LE10 1AW
Tel: 01455 635 665
Fax: 01455 618 971
www.hayward-architects.co.uk