




front elevation

side elevation


rear elevation

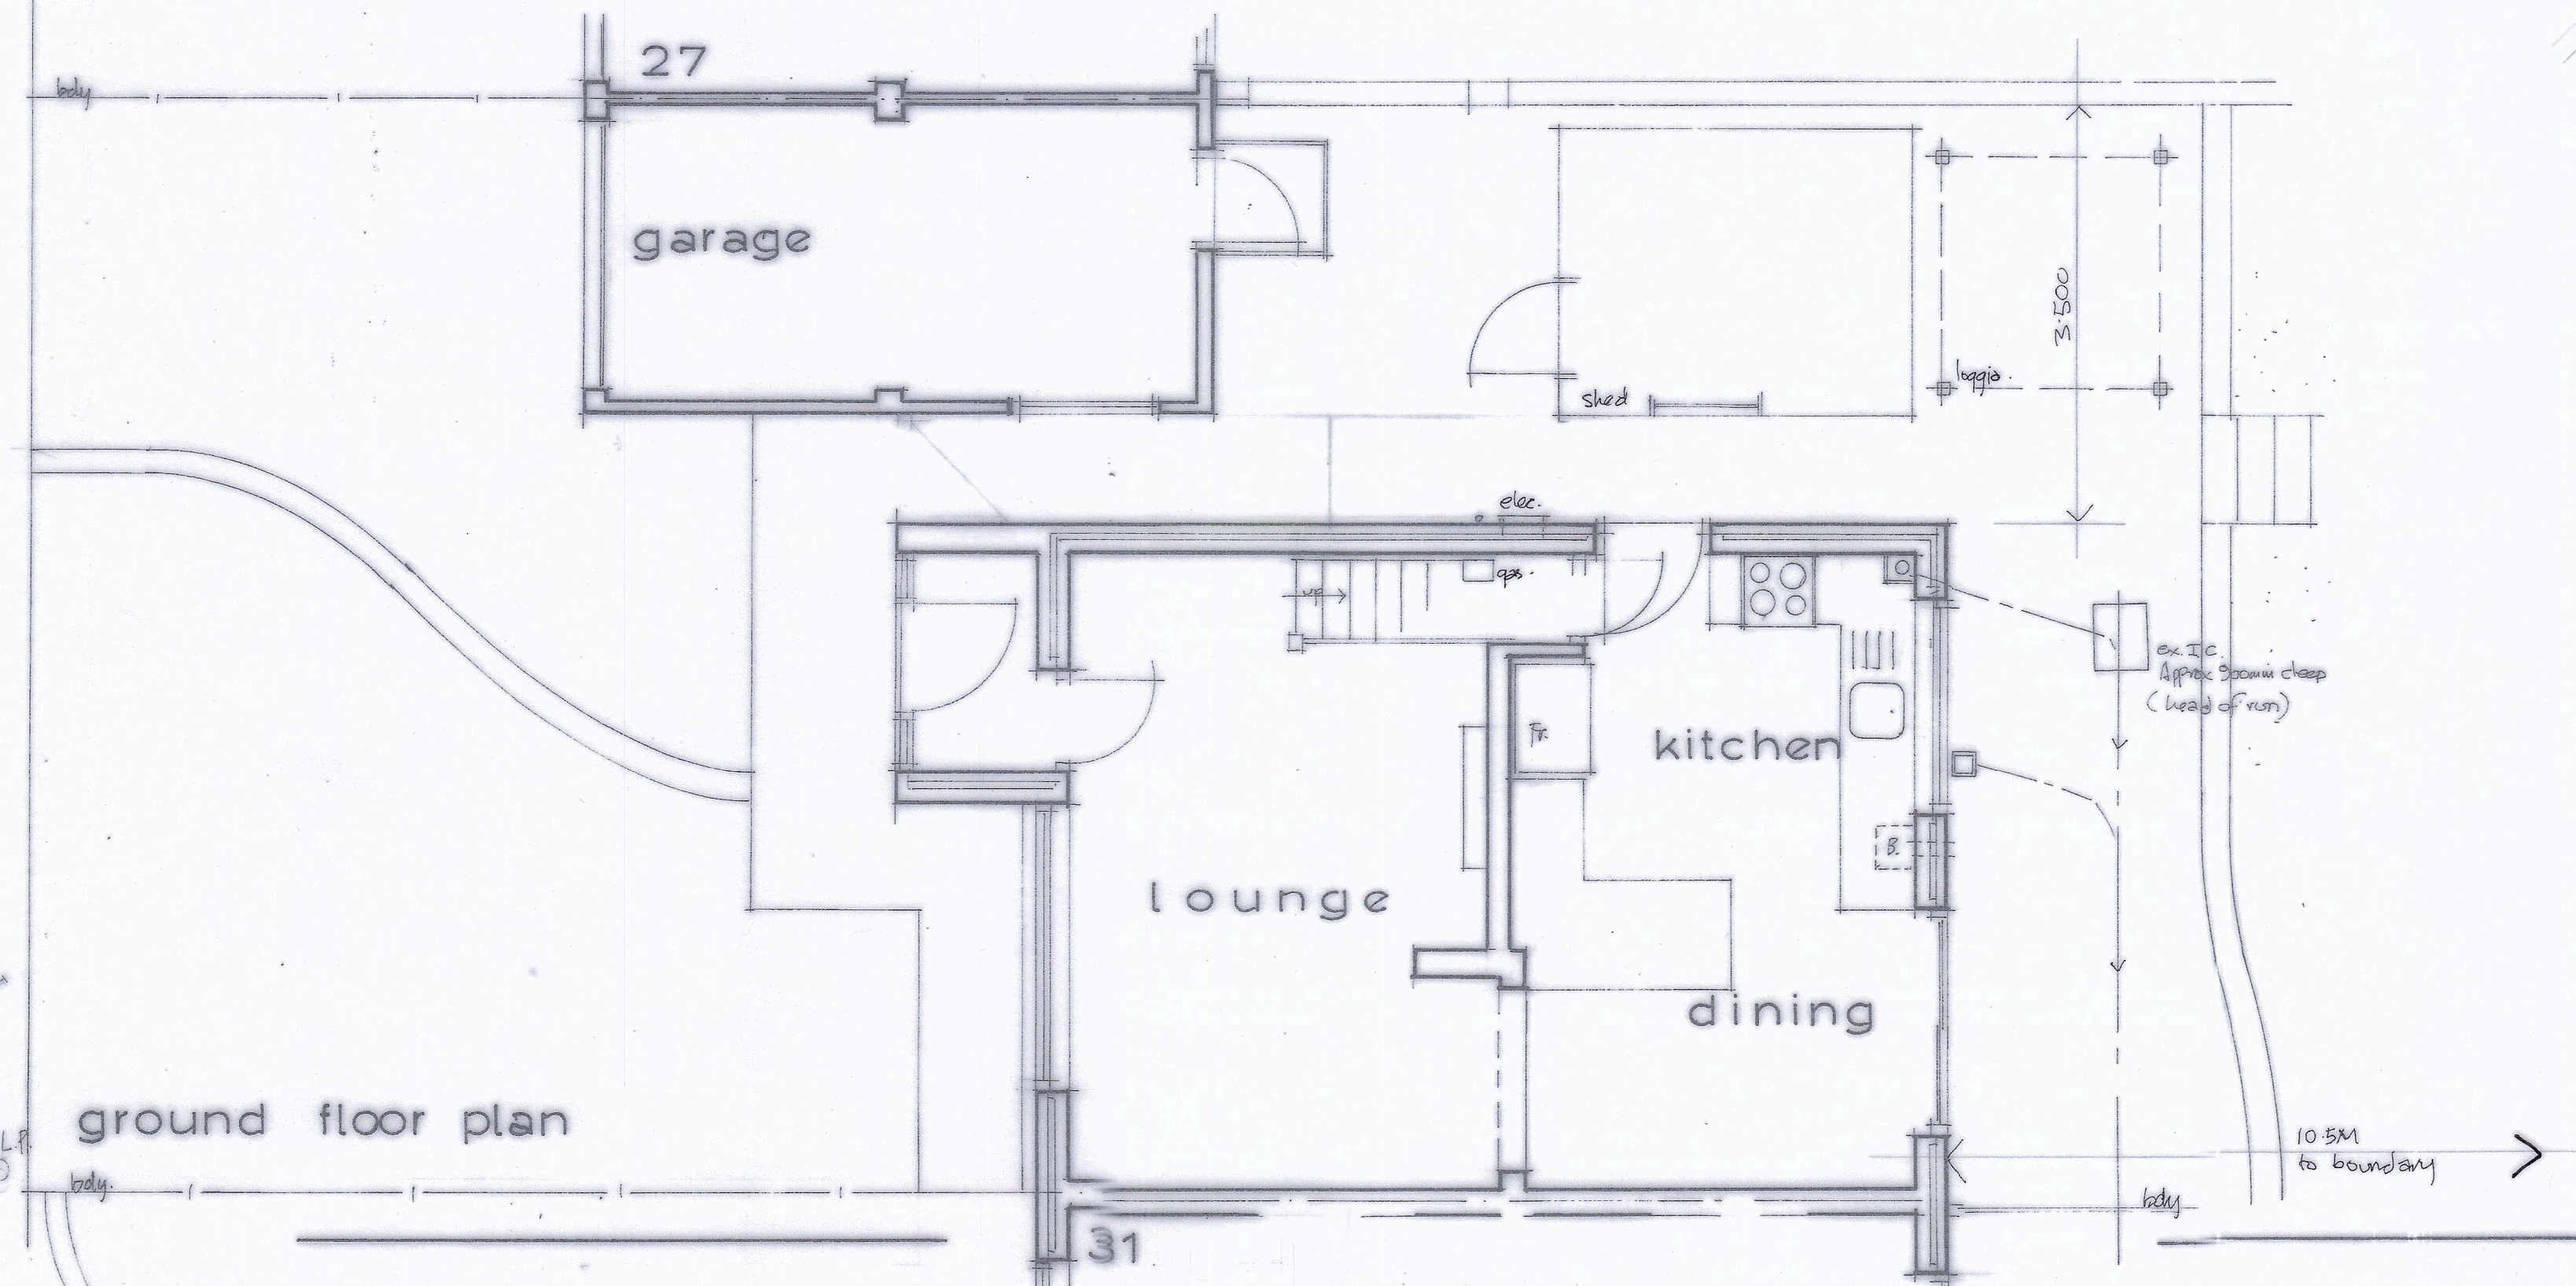

ground floor plan

site plan  
1:500

location plan  
1:1250

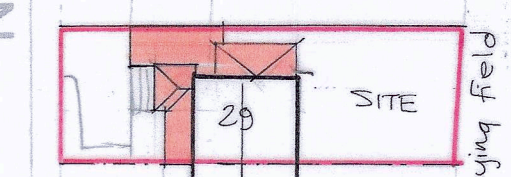

**GRAHAM HARRIS  
PARTNERSHIP Ltd.**  
11 RIDGEWAY LITTLETHORPE  
LEICESTERSHIRE LE19 2JJ  
TELEPHONE 0116 2752275  
E Mail gra.h@btinternet.com

Plan of Property  
as Existing

29 Norfolk Road  
DESFORD  
Leicestershire  
LE9 9HR

|                              |                        |
|------------------------------|------------------------|
| Drawing No.<br>6465 / ME / 1 | Scale:<br>1:100 1:50   |
| Drawn By<br>G.W.H.           | Date:<br>19 / 6 / 2023 |