




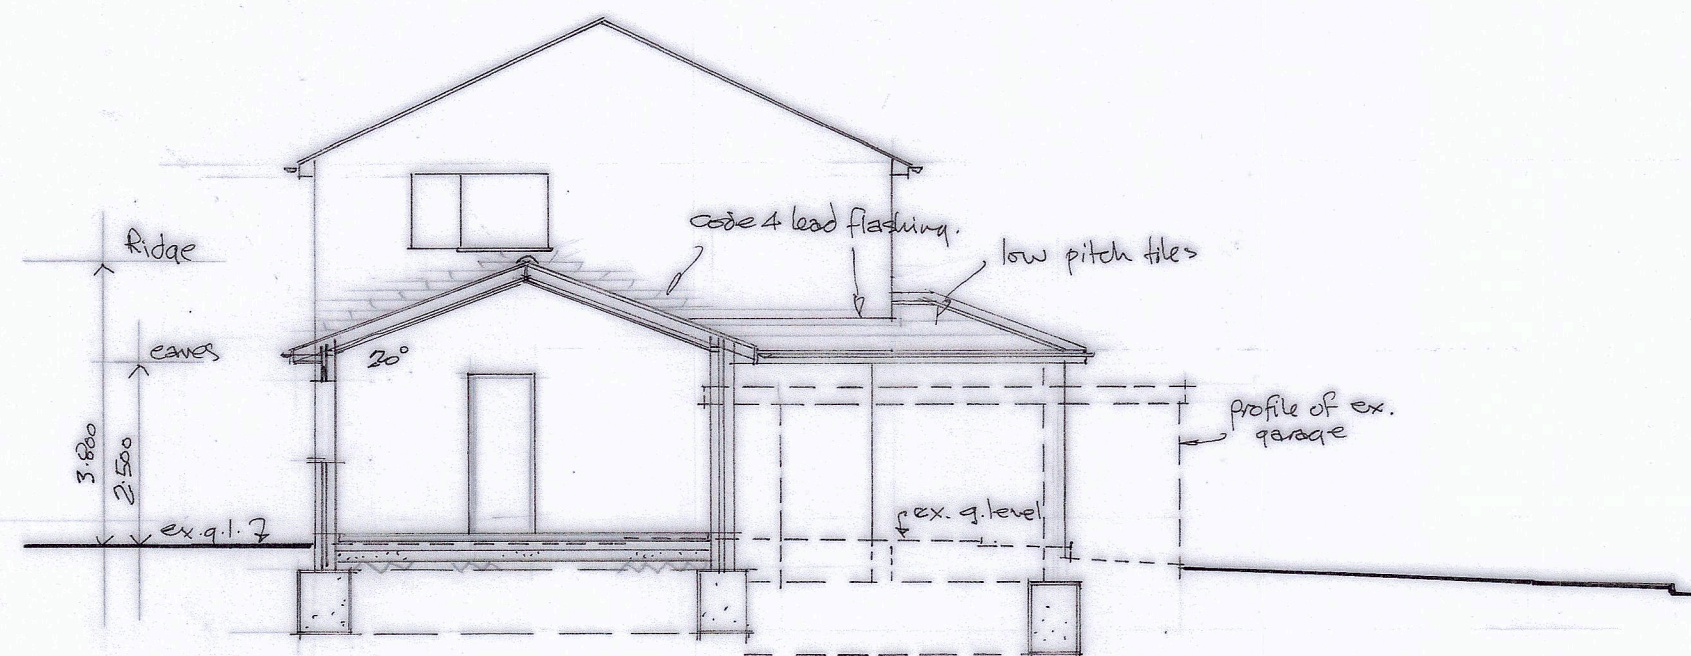


section a a

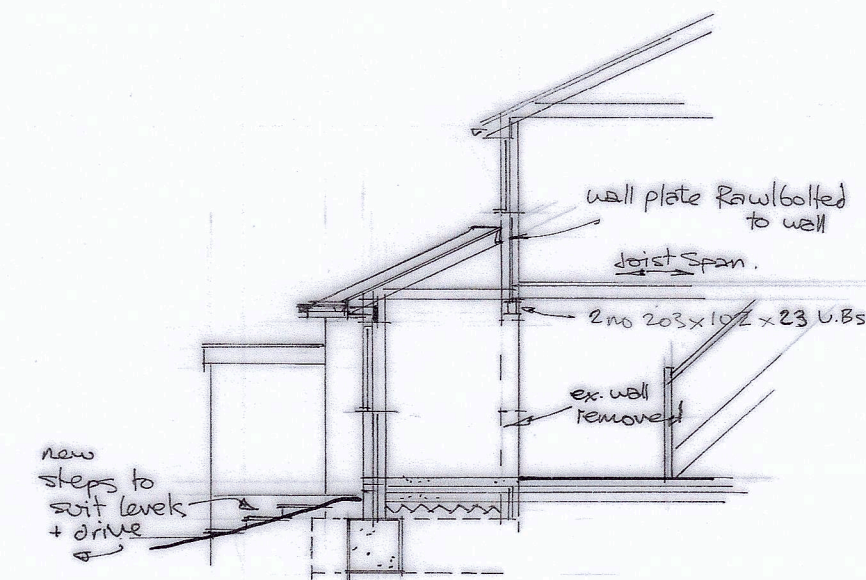


section b b

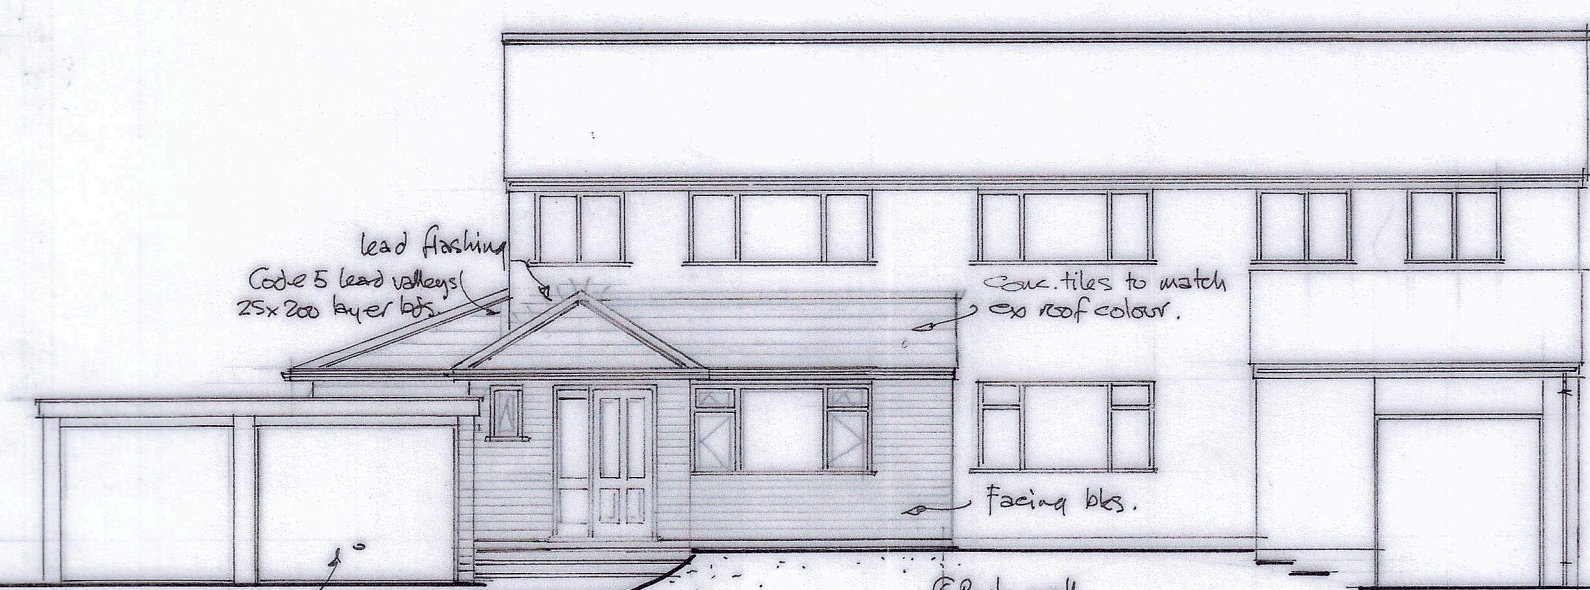


front elevation

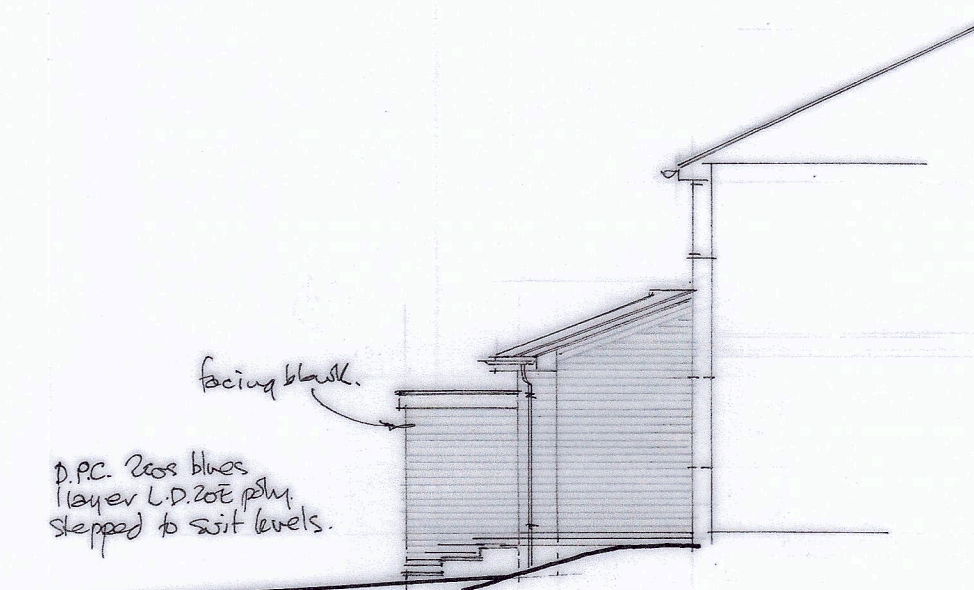


side elevation

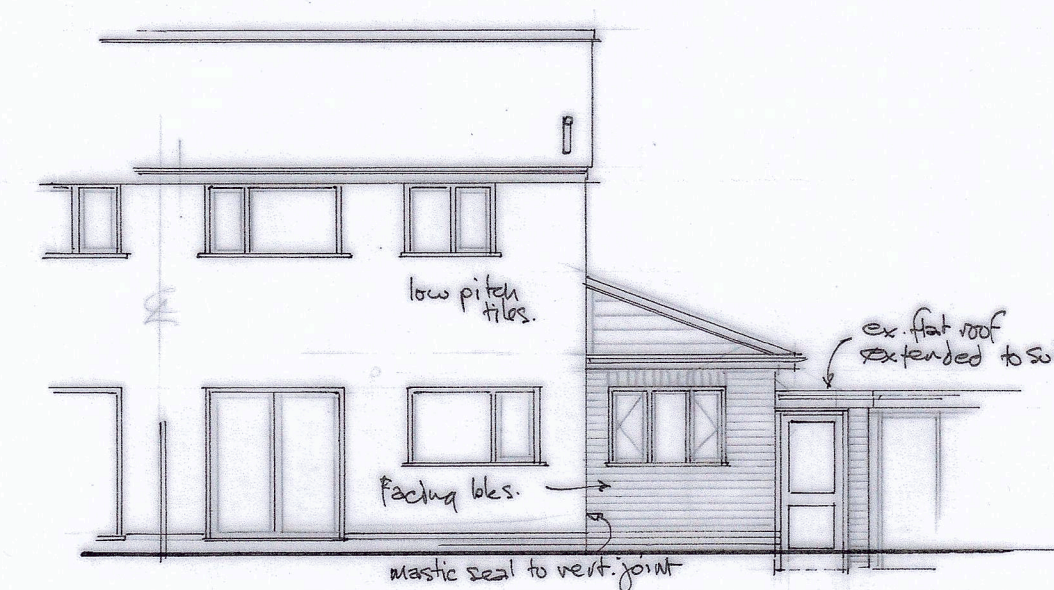


rear elevation

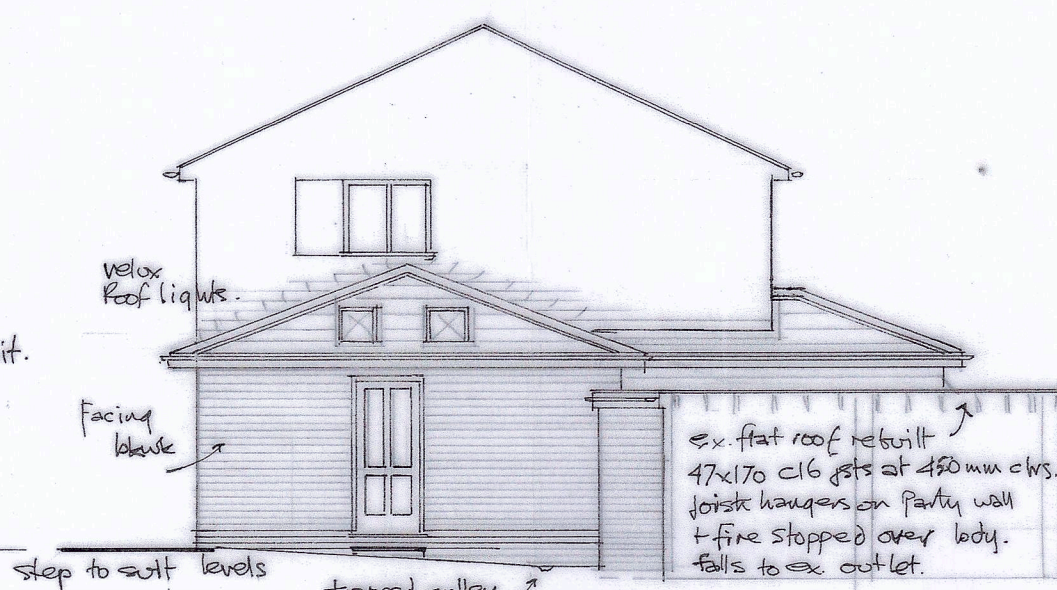

side elevation

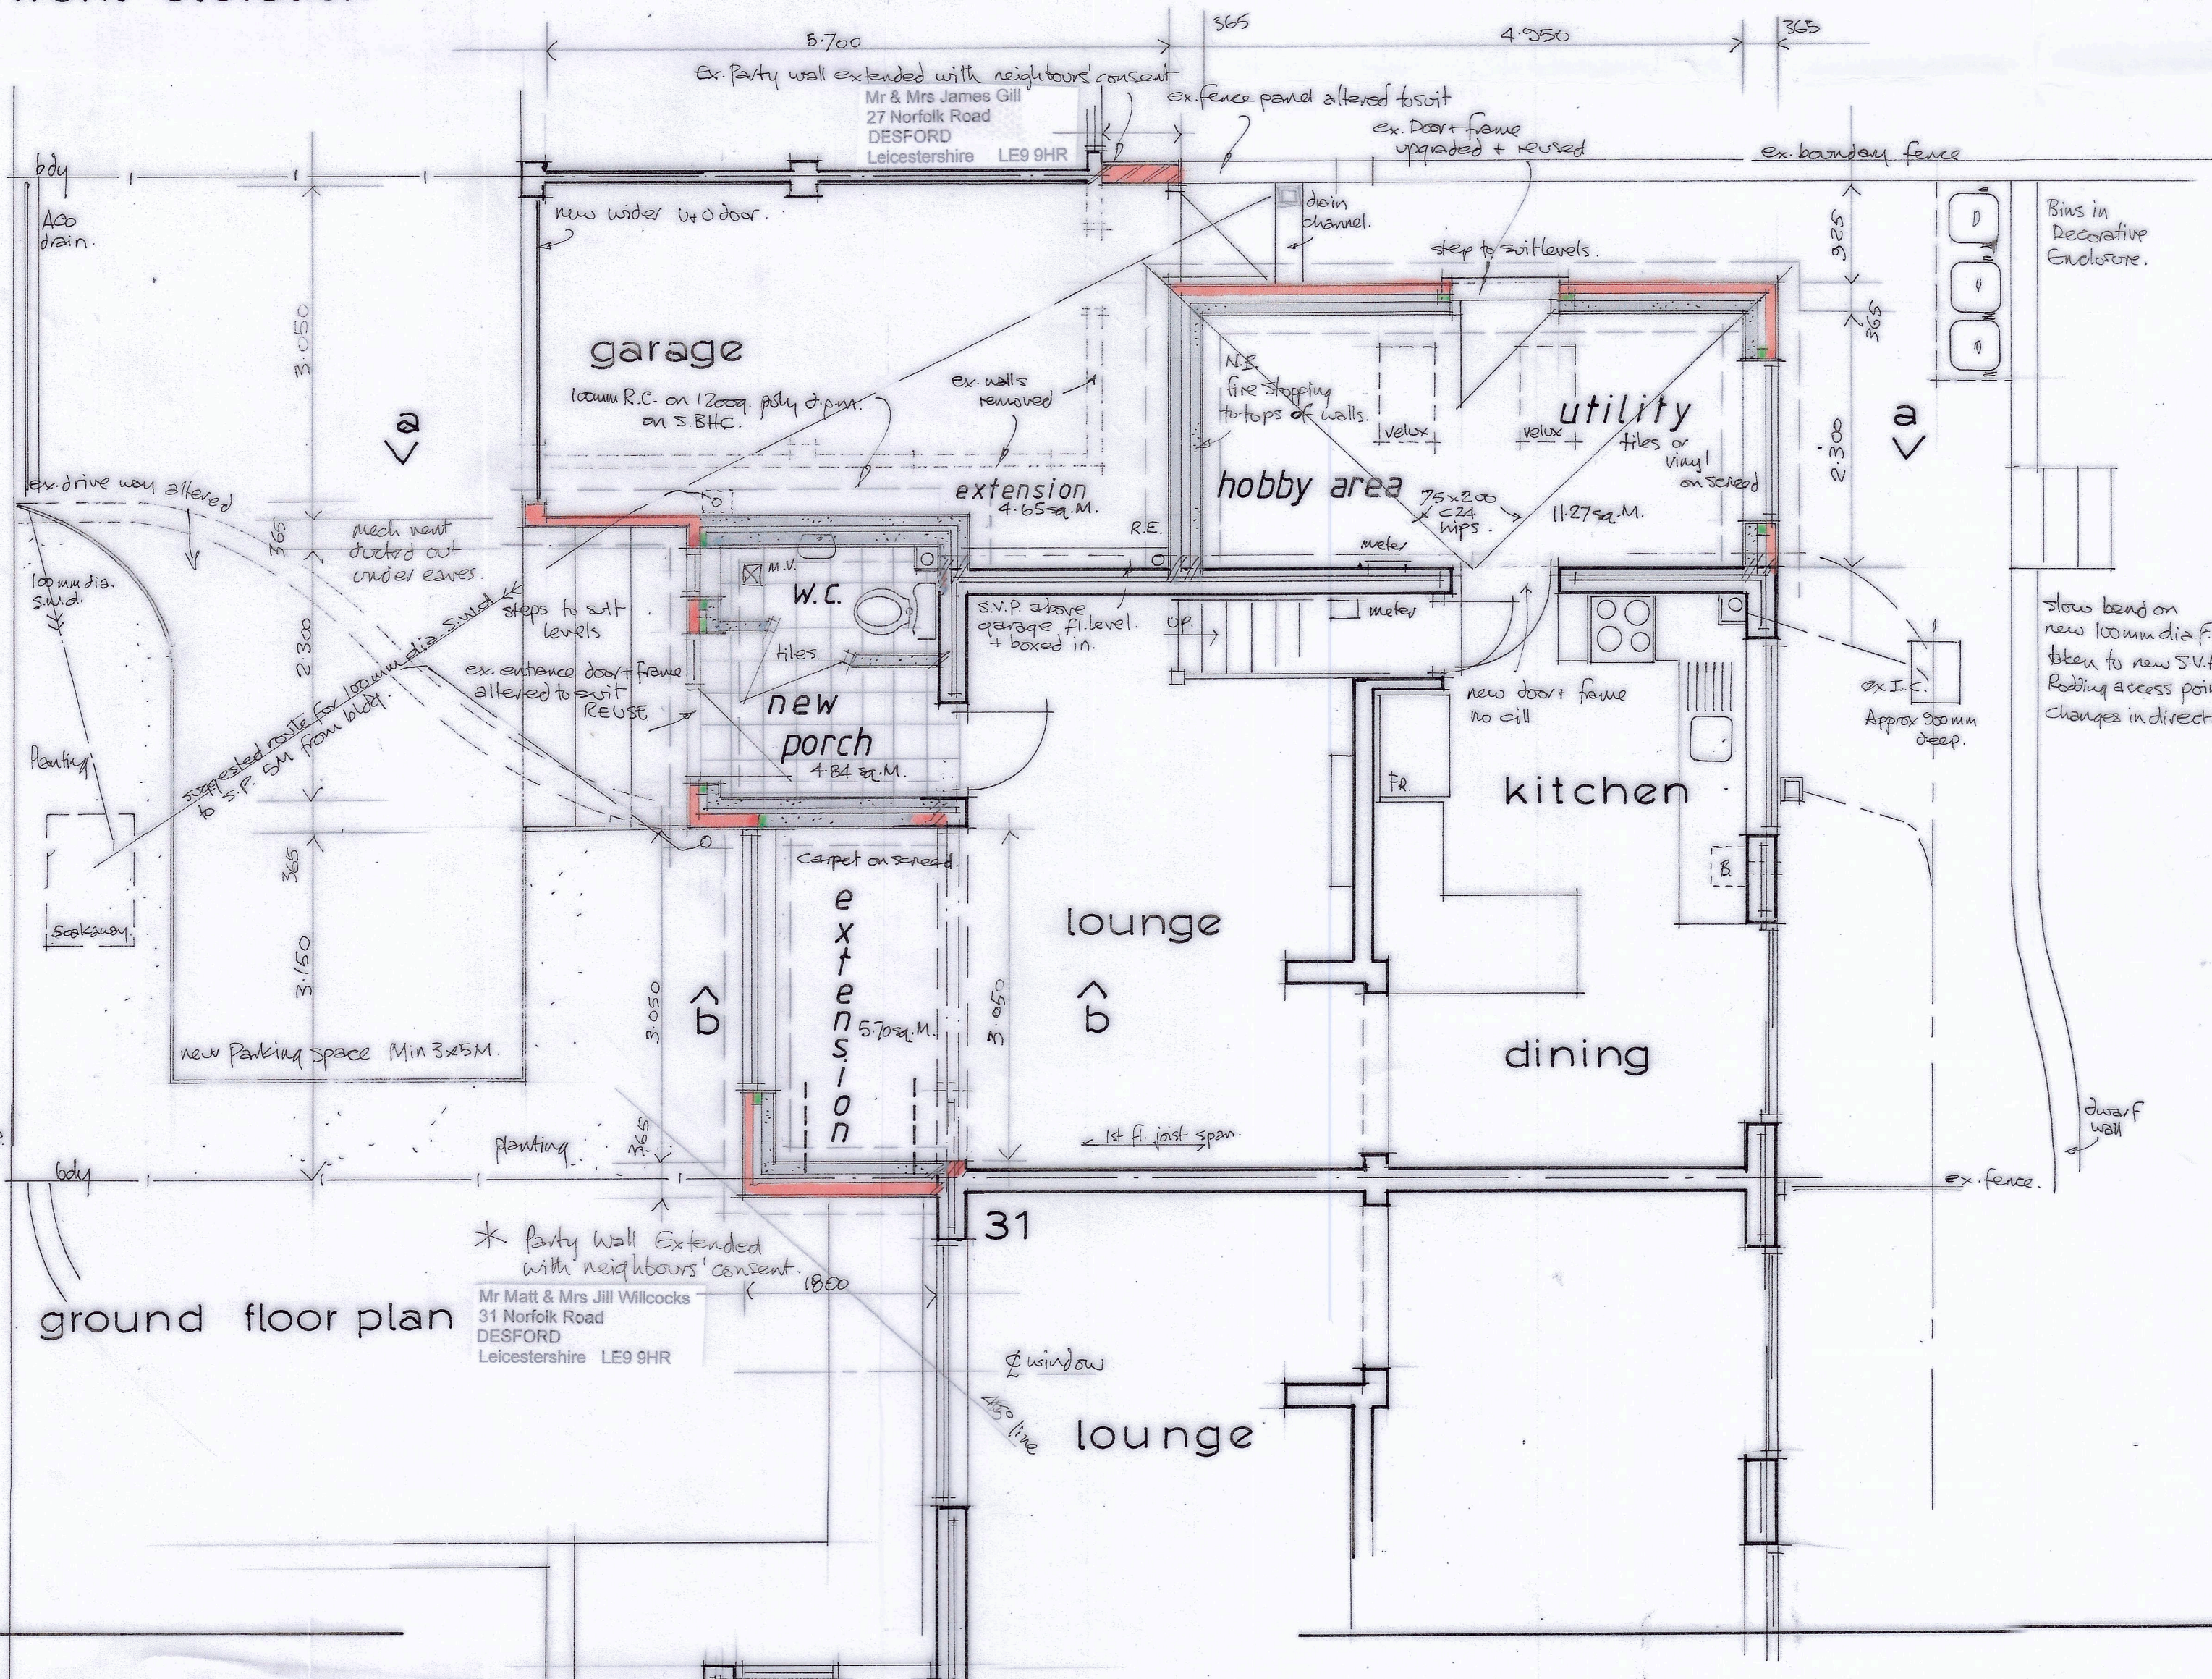

ground floor plan

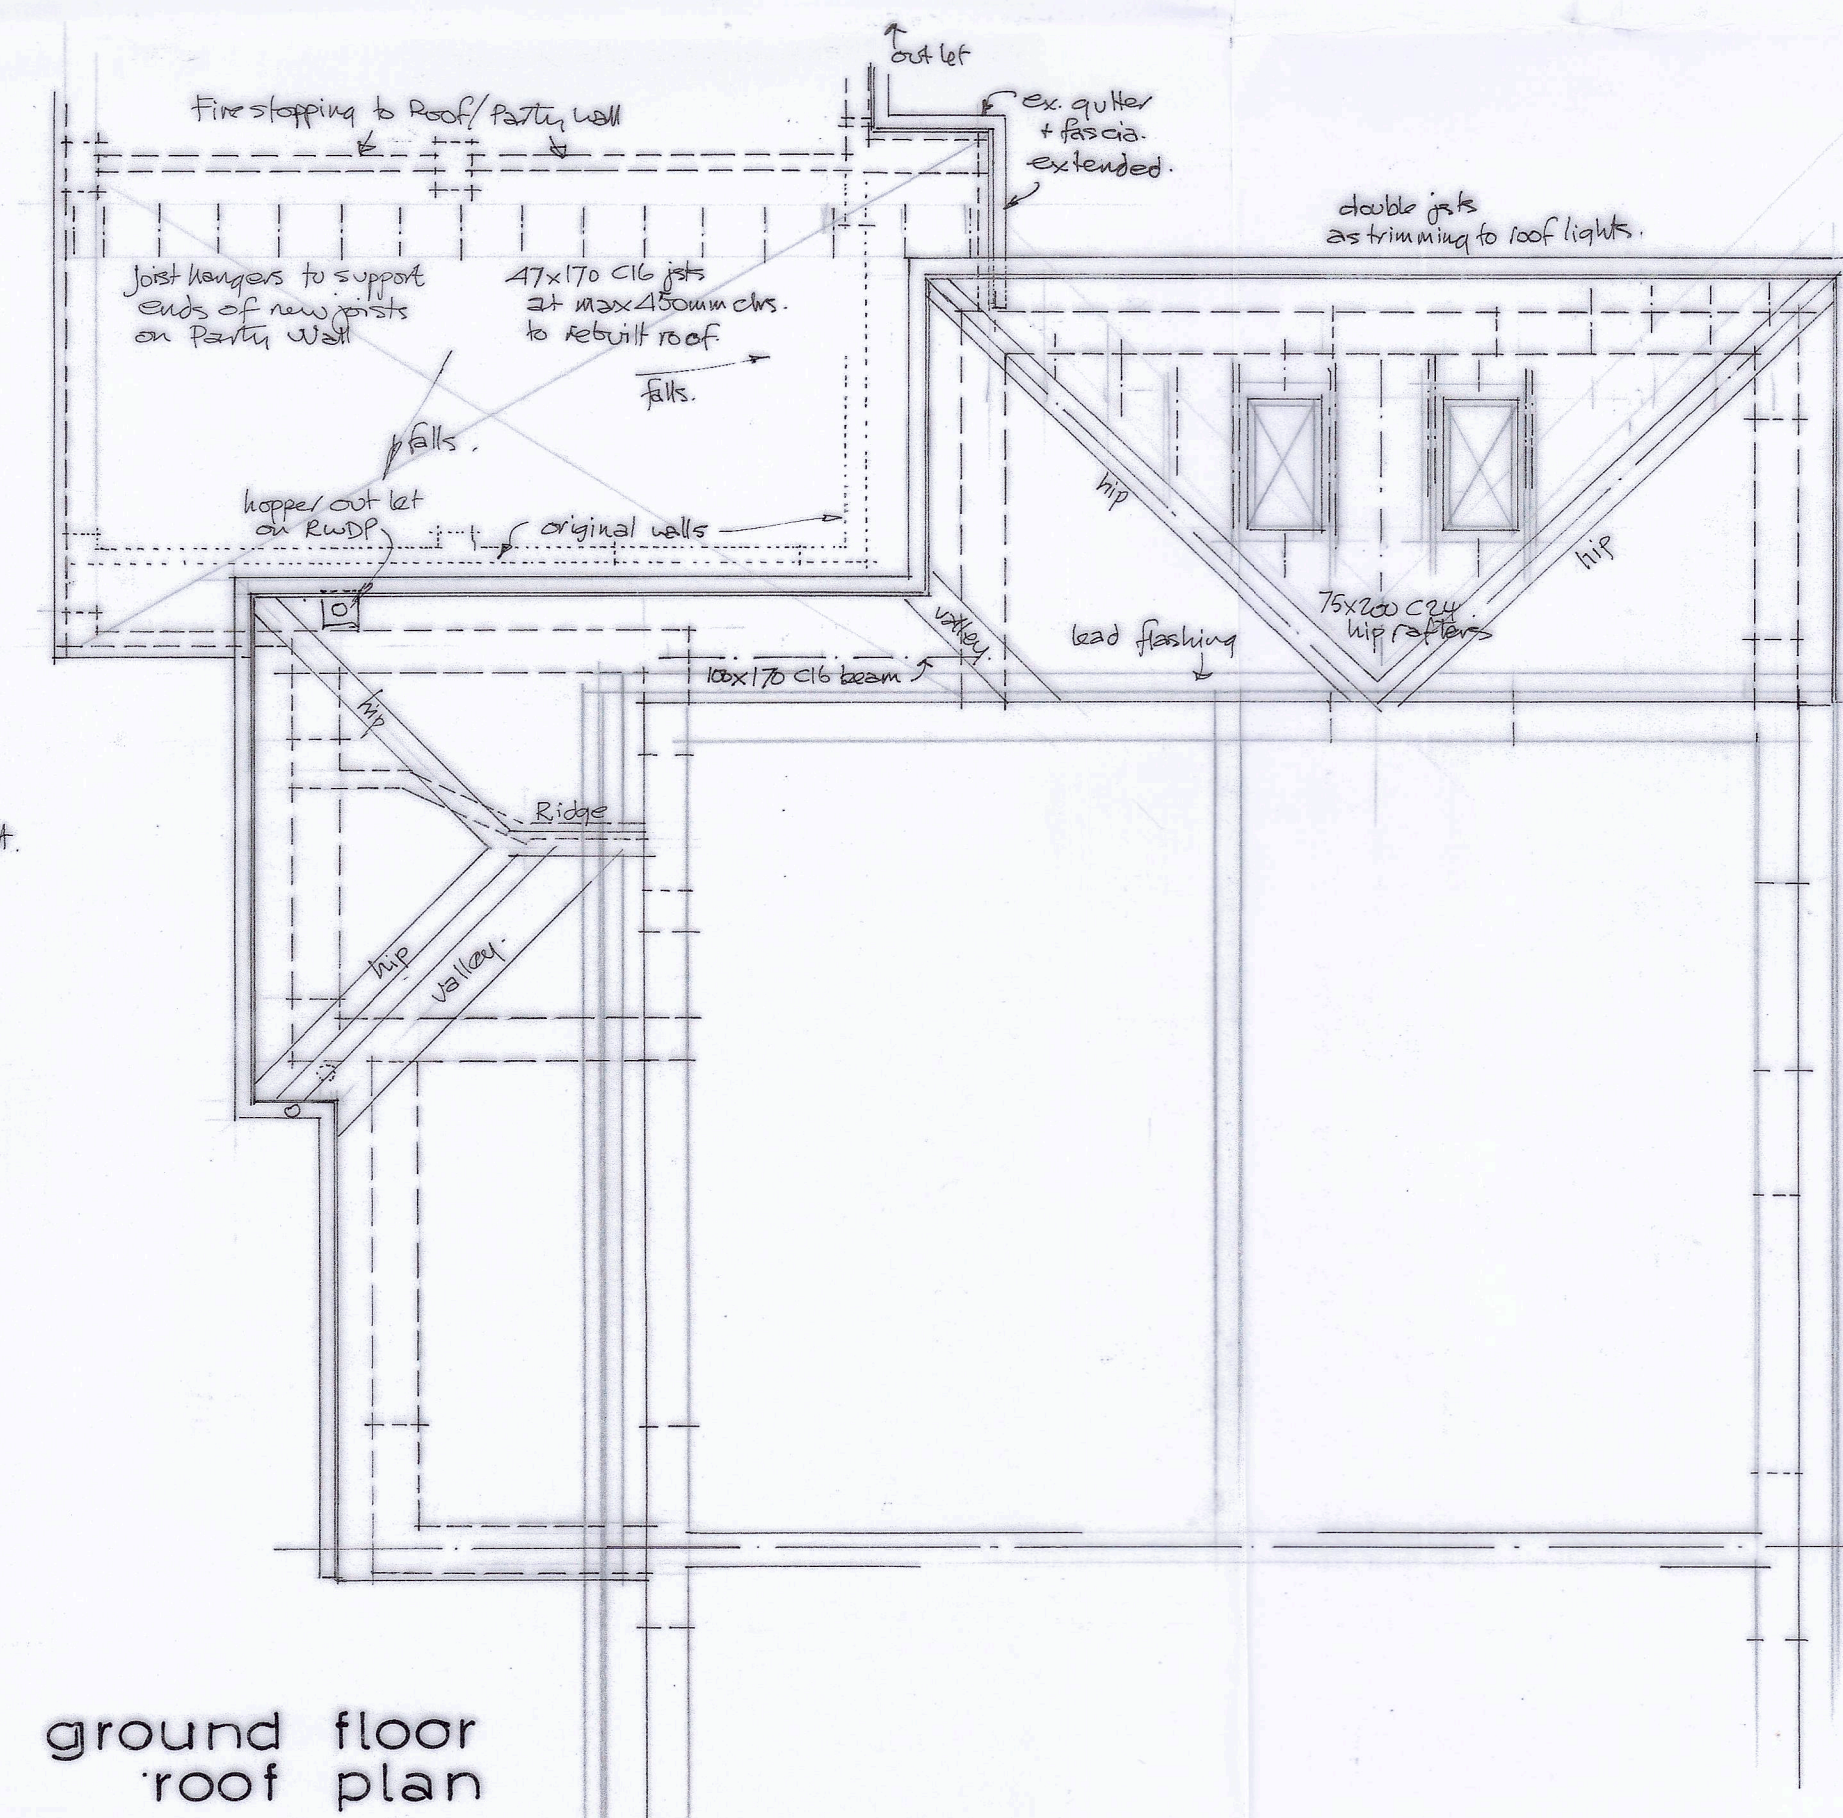

ground floor roof plan

**GRAHAM HARRIS
PARTNERSHIP Ltd.**

11 RIDGEWAY LITTLEHORPE
LEICESTERSHIRE LE19 2JJ
TELEPHONE 0116 2752275
E Mail gra.h@btinternet.com

Proposed Alterations and
Extensions

29 Norfolk Road
DESFORD
Leicestershire
LE9 9HR

For M. Ensor Esq.

27.47 Sq.M
(295.68 Sq.Ft.)

Drawing No.
8485 / ME / 6
Scale:
1:100 1:50
Date:
6 / 8 / 2003