


Breach Lane, Earl Shilton.


Plots 3 & 7

House Type B


Floor Area: 223.1m²

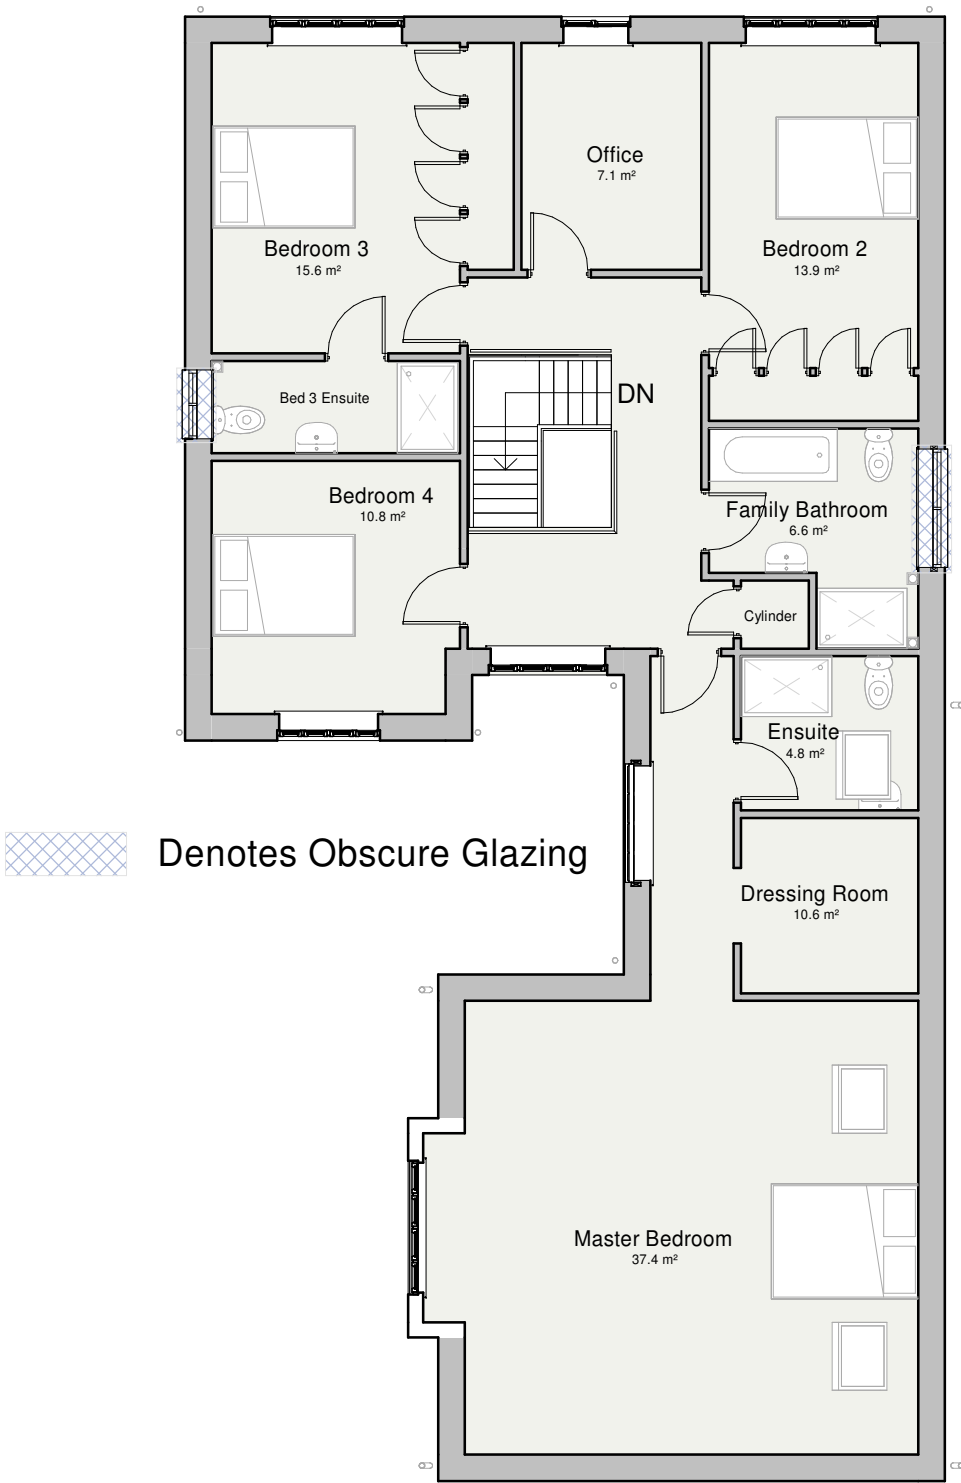

First Floor Plan

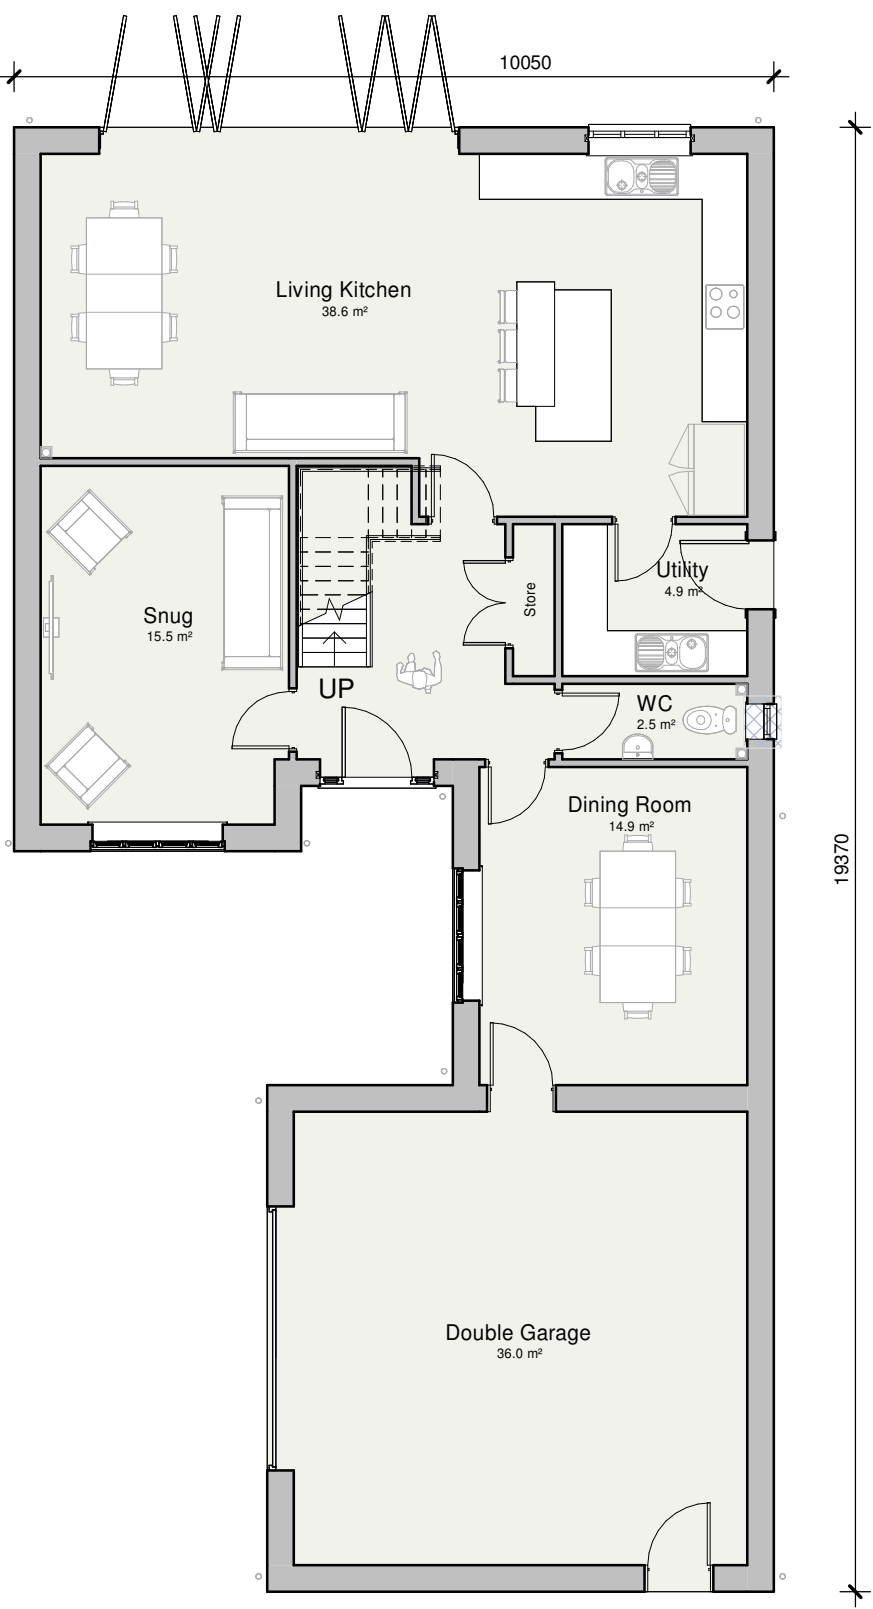

Ground Floor Plan

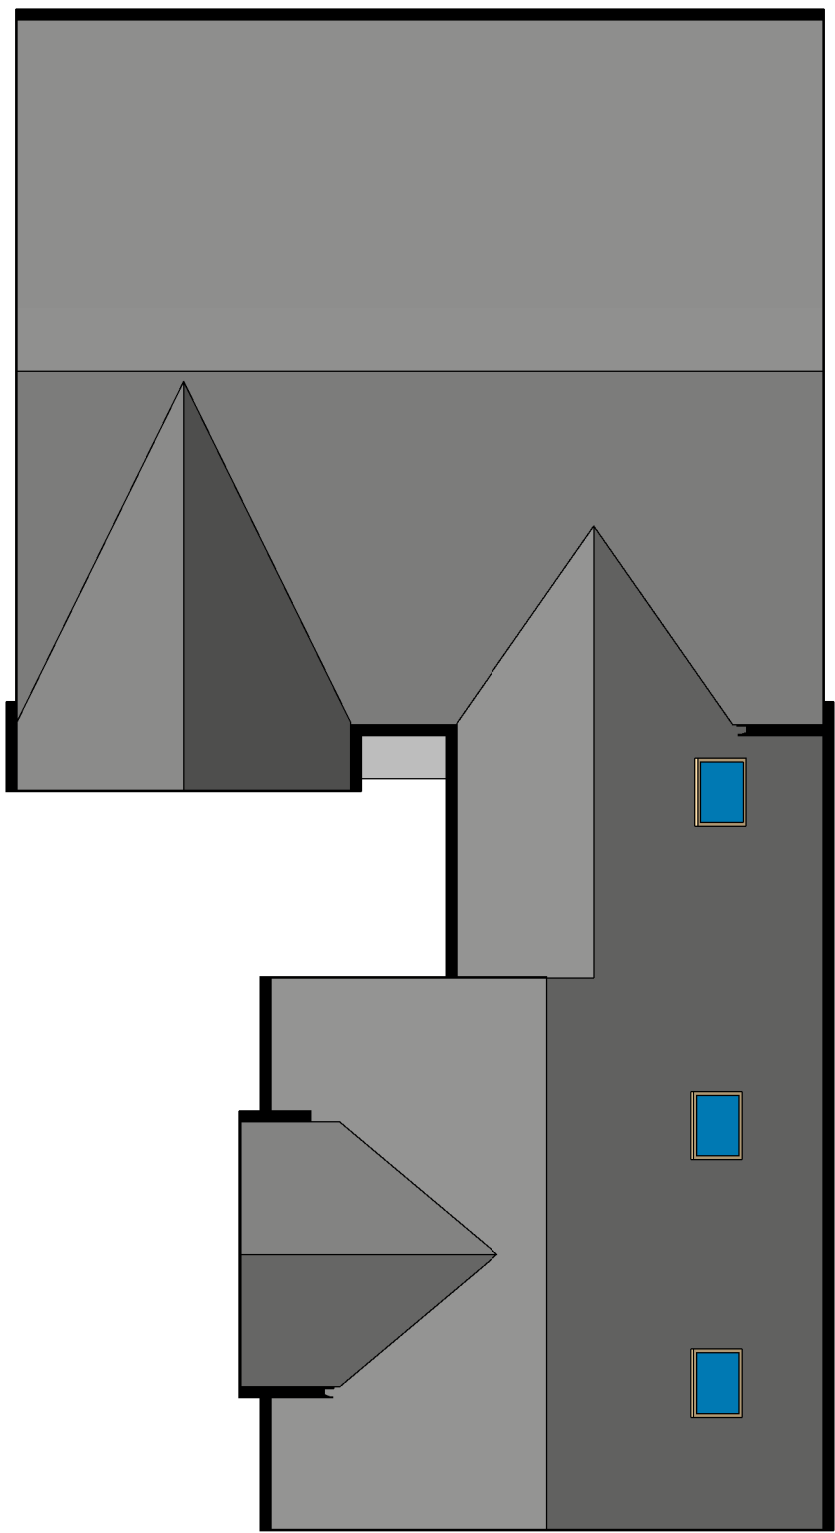

Roof Plan



Revision A - Bricks Updated - MO - 11.09.23



Client Stronghold Developments		hayward ARCHITECTS LTD 19 Station Road Hinckley Leicestershire LE10 1AW Tel: 01455 635 665 Fax: 01455 618 971 www.hayward-architects.co.uk	
Project Title Breach Lane Earl Shilton			
Drawing Title Proposed House Type B		Job No. 22-61	
Scale 1:100	Date February 2023	Sheet A1	Drawing No. 22-61-PL03
Author JET	Checked by -	Status Planning	
THE COPYRIGHT OF THIS DRAWING IS RESERVED BY HAYWARD ARCHITECTS LTD. REPRODUCTION IN ANY FORM, EITHER IN WHOLE OR IN PART, IS FORBIDDEN WITHOUT THE PRIOR WRITTEN PERMISSION OF THE COPYRIGHT HOLDER. NO PART OF THIS DRAWING MAY BE USED FOR ANY OTHER PROJECT WITHOUT THE PRIOR WRITTEN PERMISSION OF HAYWARD ARCHITECTS LTD.			