



House Type C
Floor Area: 228.3m²

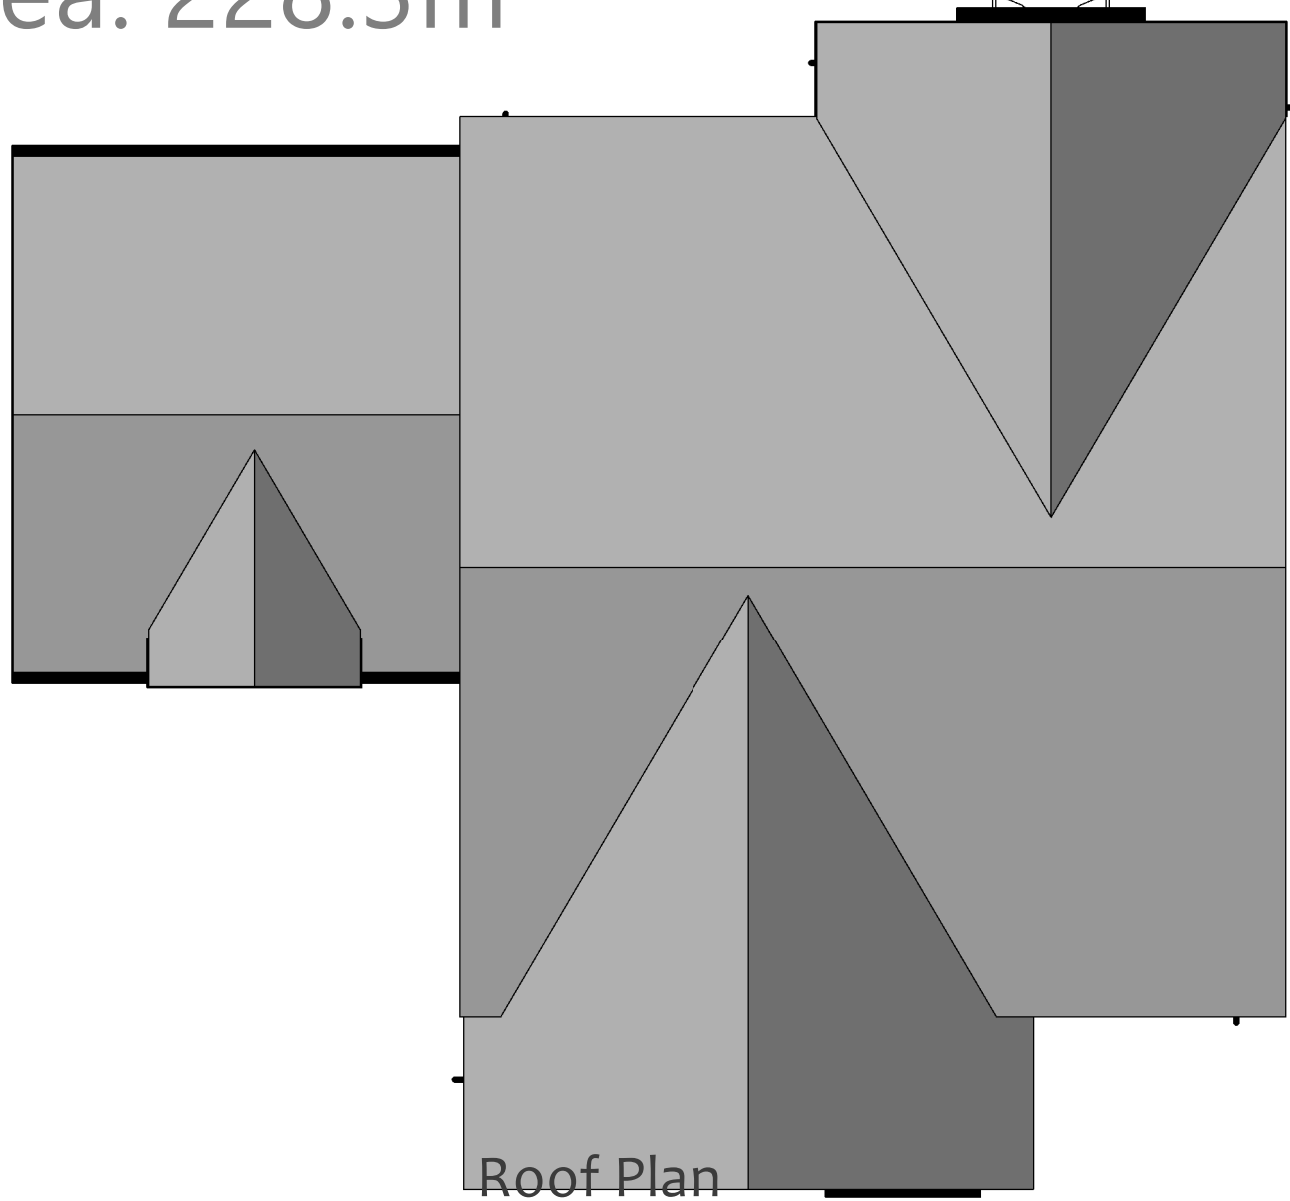


Roof Plan

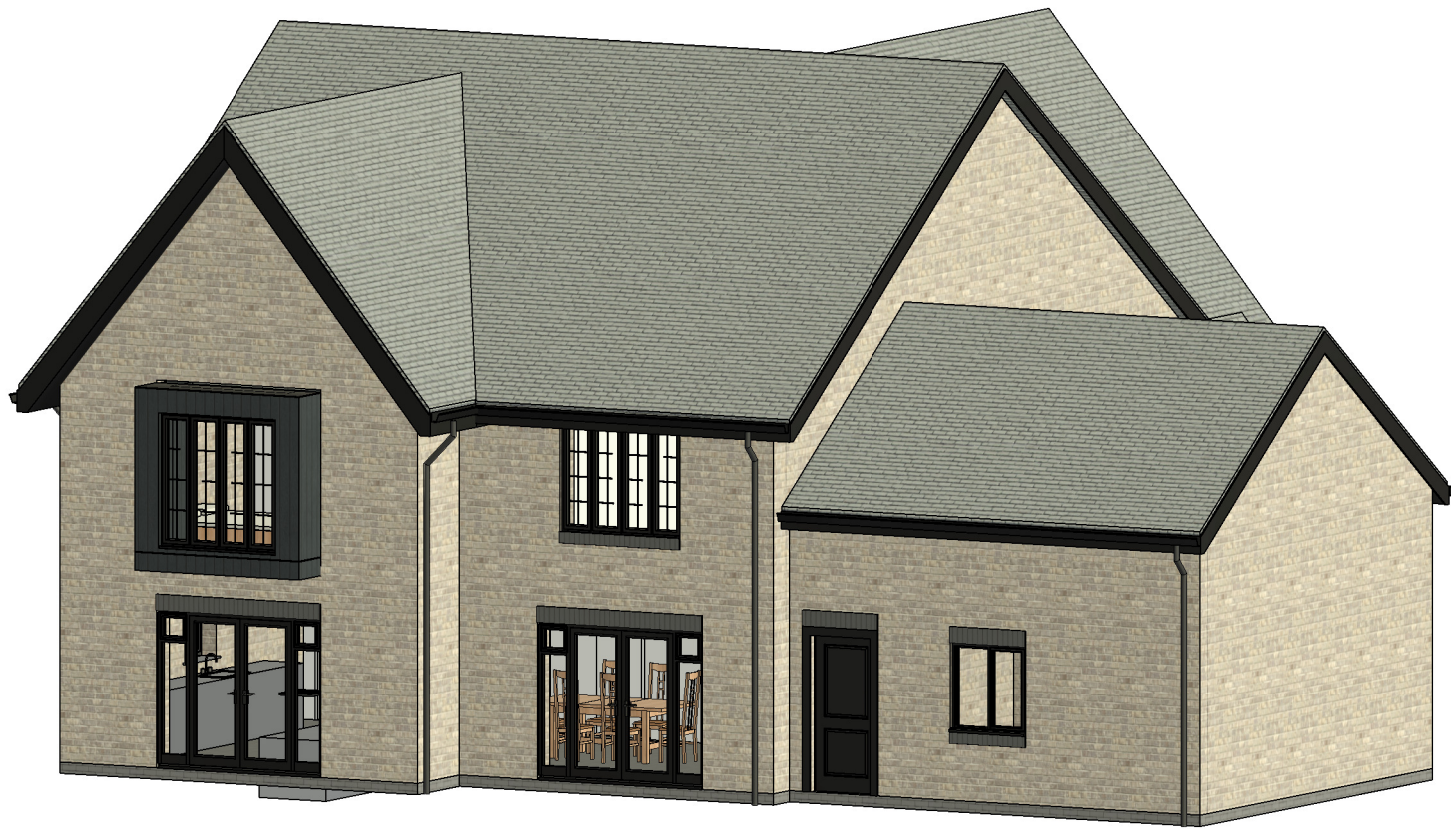


Rear View




Front View

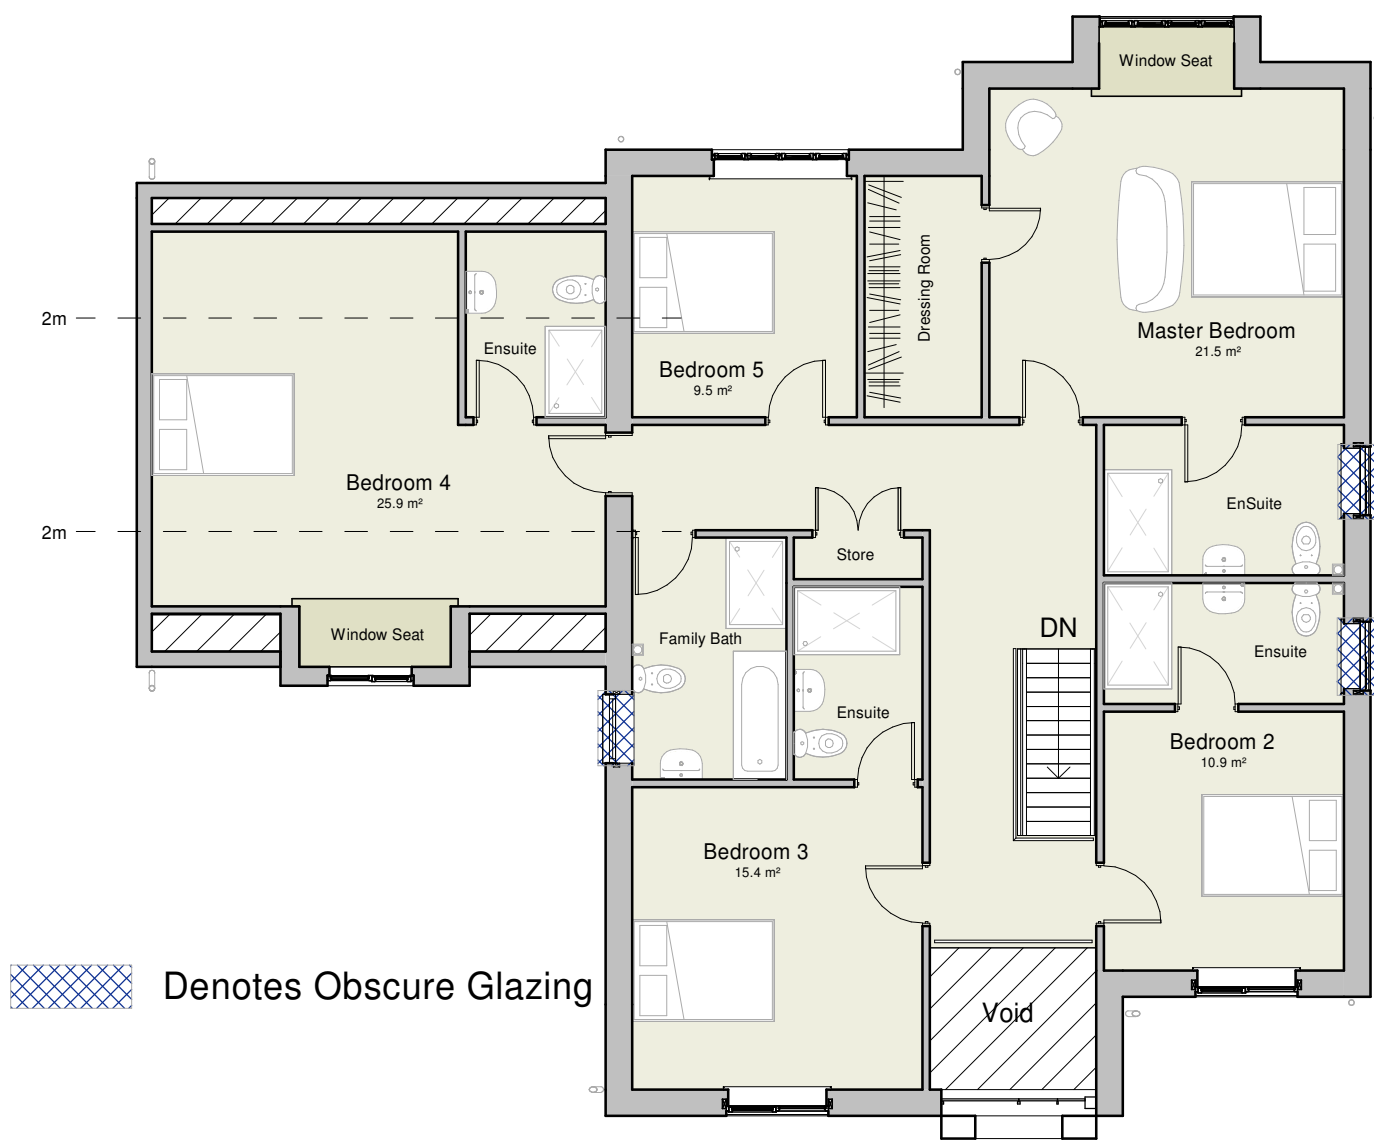

First Floor Plan

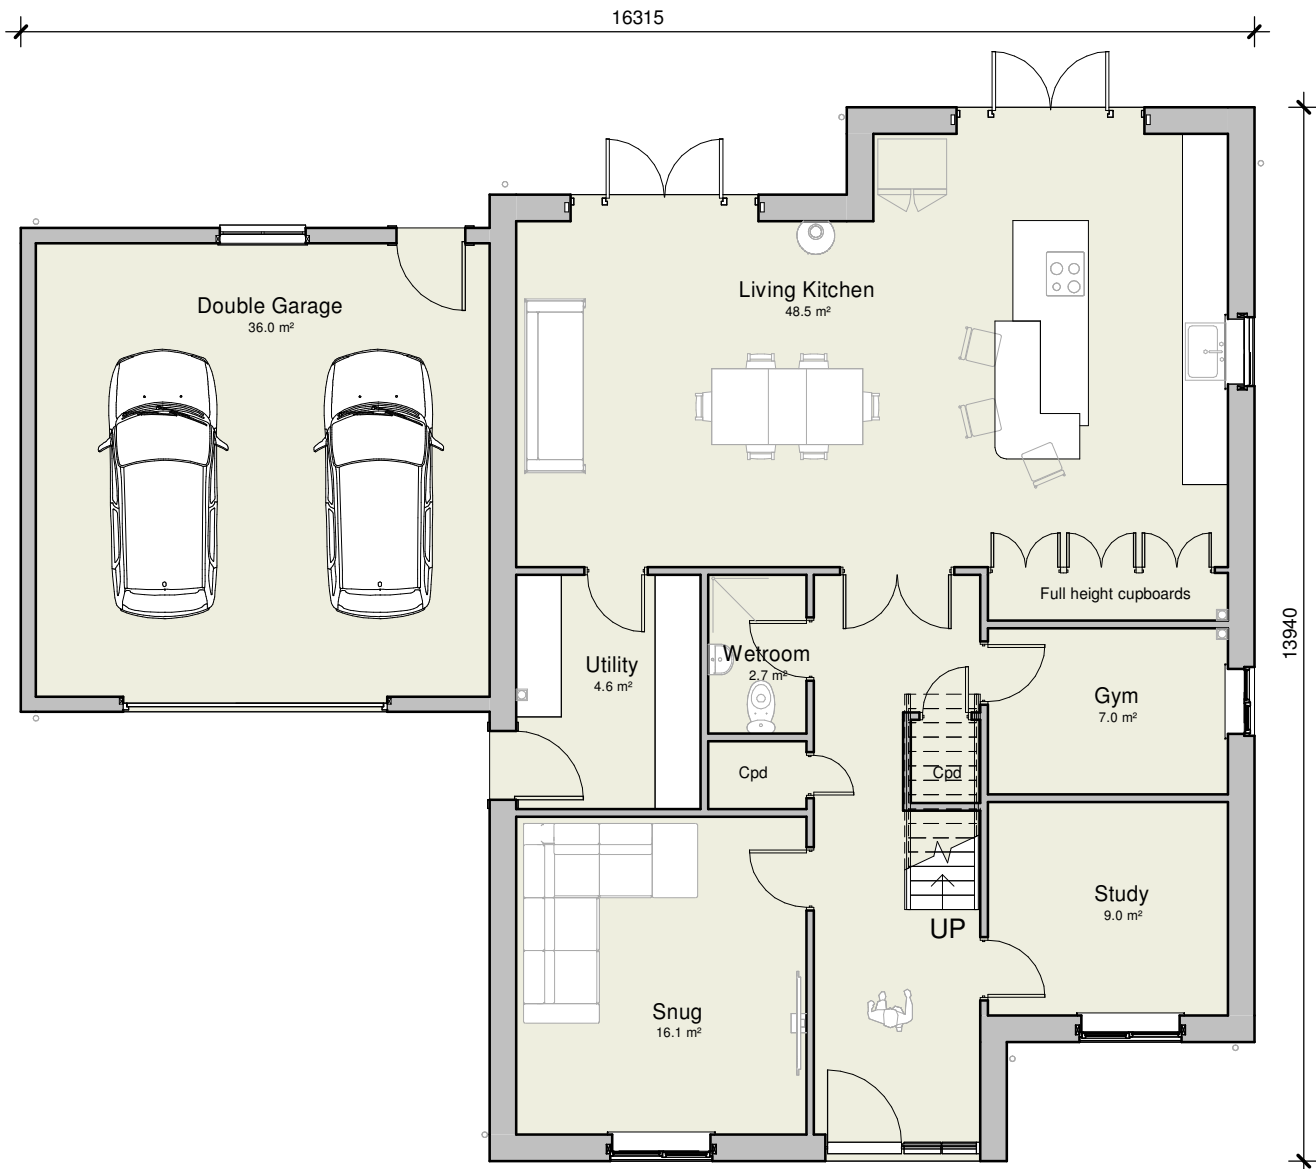

Ground Floor Plan

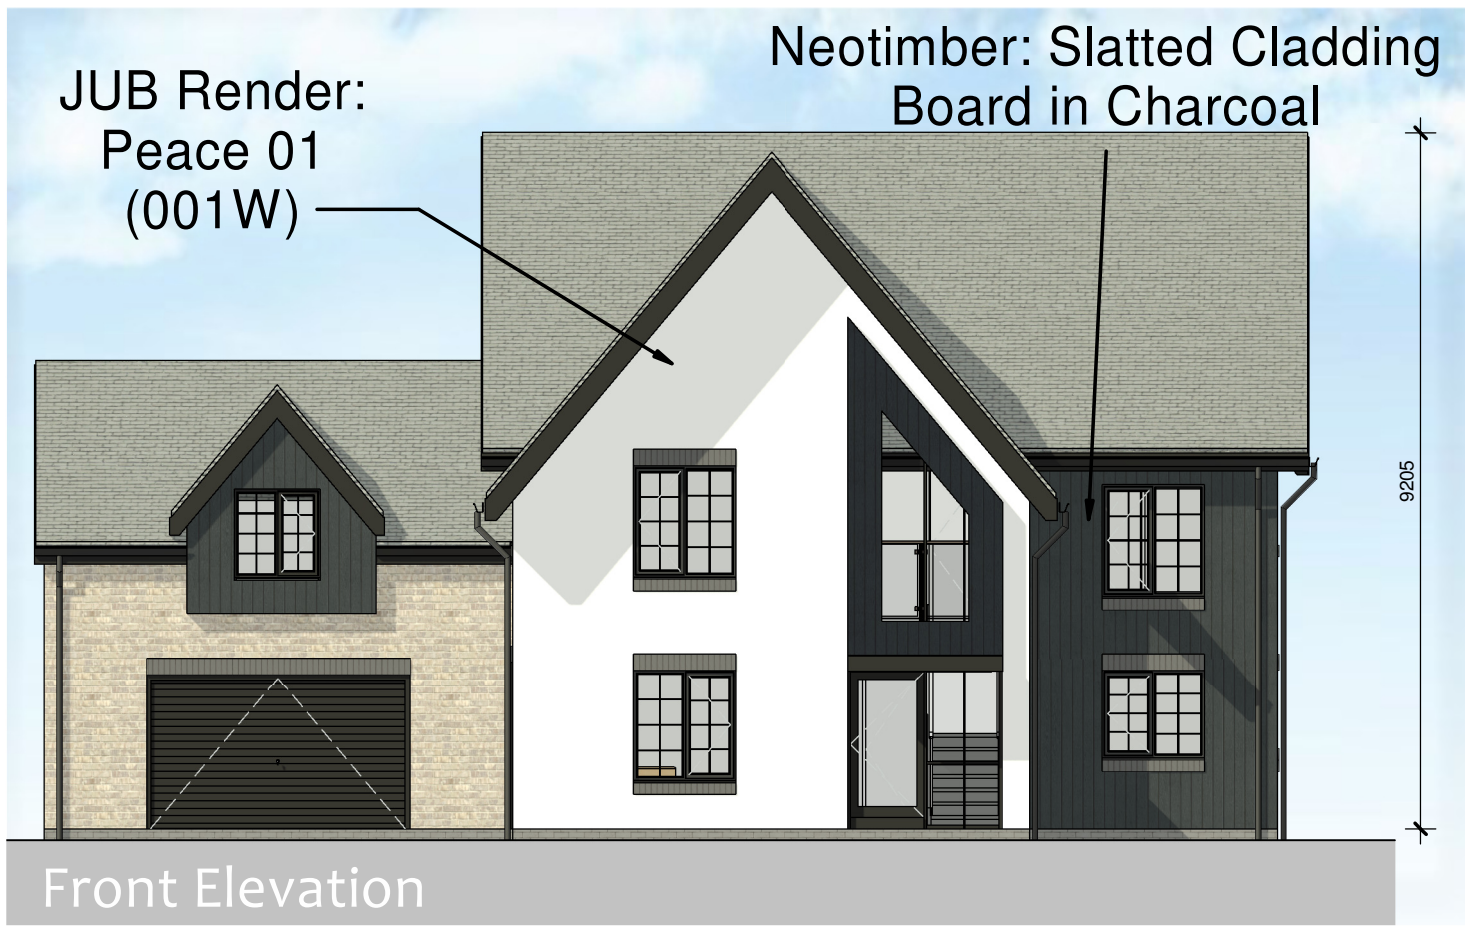


Front Elevation



Rear Elevation



Side Elevation

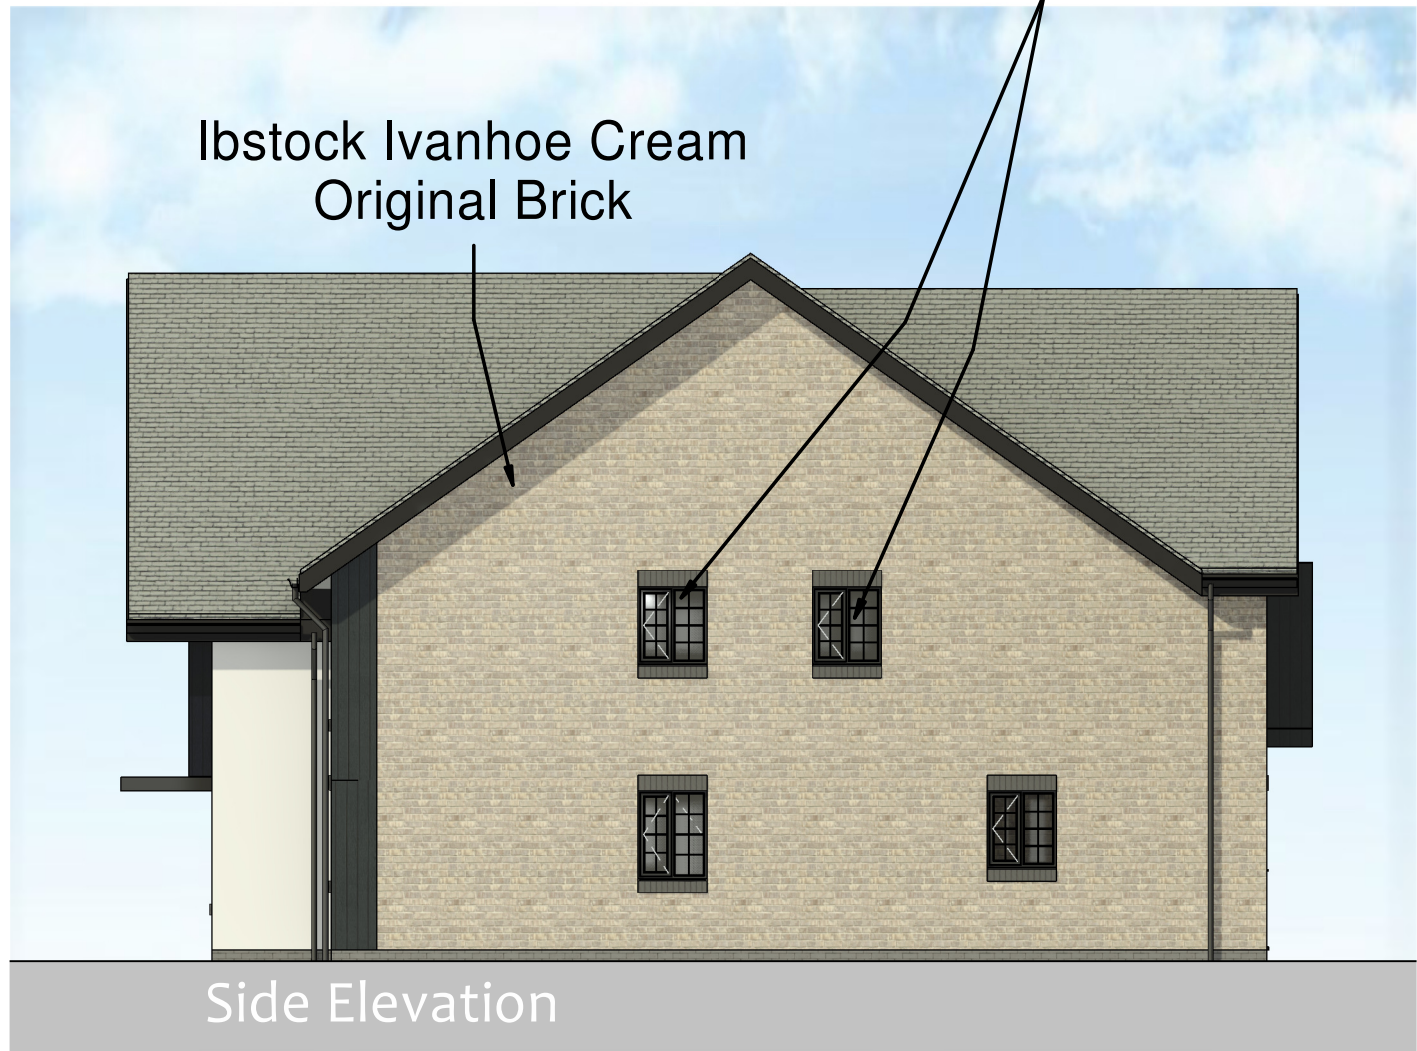

Side Elevation

Revision A - Bricks Updated - MO - 11.09.23



Client Stronghold			hayward ARCHITECTS LTD 19 Station Road Hinckley Leicestershire LE10 1AW Tel: 01455 635 665 Fax: 01455 618 971 www.hayward-architects.co.uk	
Project Title Residential Development Breach Lane Earl Shilton				
Drawing Title House Type C				
Scale 1:100	Date February 2023	Sheet A1	Job No. 22-61	Drawing No. 22-61-PL04
Author JET	Checked by /	Status Planning		
THE COPYRIGHT OF THIS DRAWING IS RESERVED BY HAYWARD ARCHITECTS LTD. REPRODUCTION IN ANY FORM, EITHER IN WHOLE OR IN PART, IS FORBIDDEN WITHOUT THE PRIOR WRITTEN PERMISSION OF THE COPYRIGHT HOLDER. DO NOT SCALE FROM DRAWINGS AND ONLY DIMENSIONS SHOWN ARE TO BE USED				