


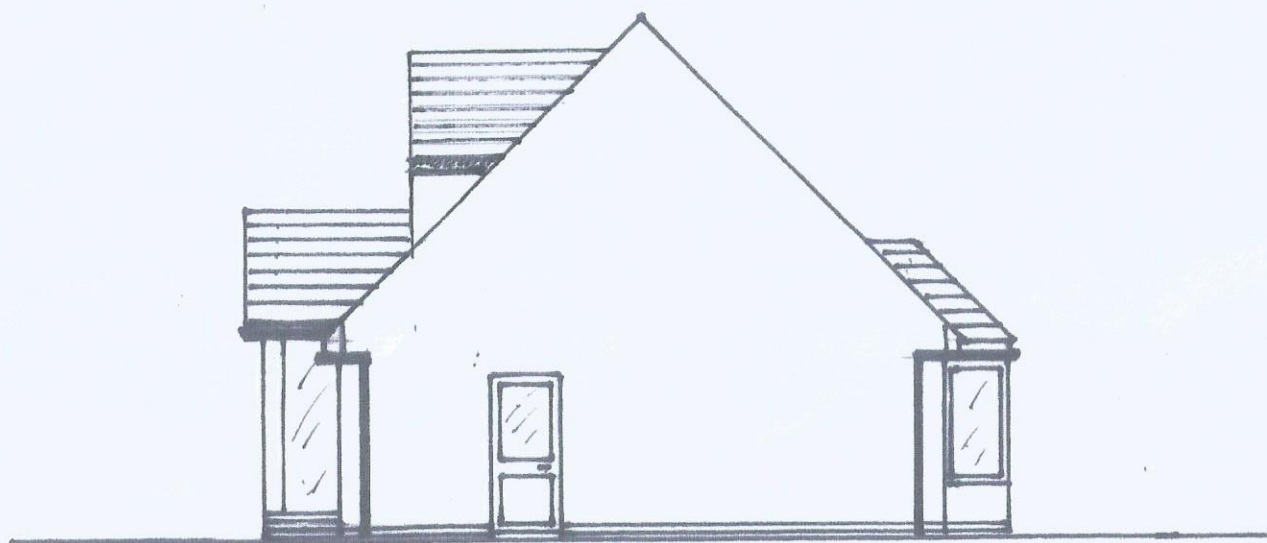

PROPOSED

WEST ELEVATION

Drawing no: 6A

MR & MRS NINNESS 2 STAPLETON LANE DADLINGTON CV13 6HY DATE 1/9/202

SCALE 1:100