

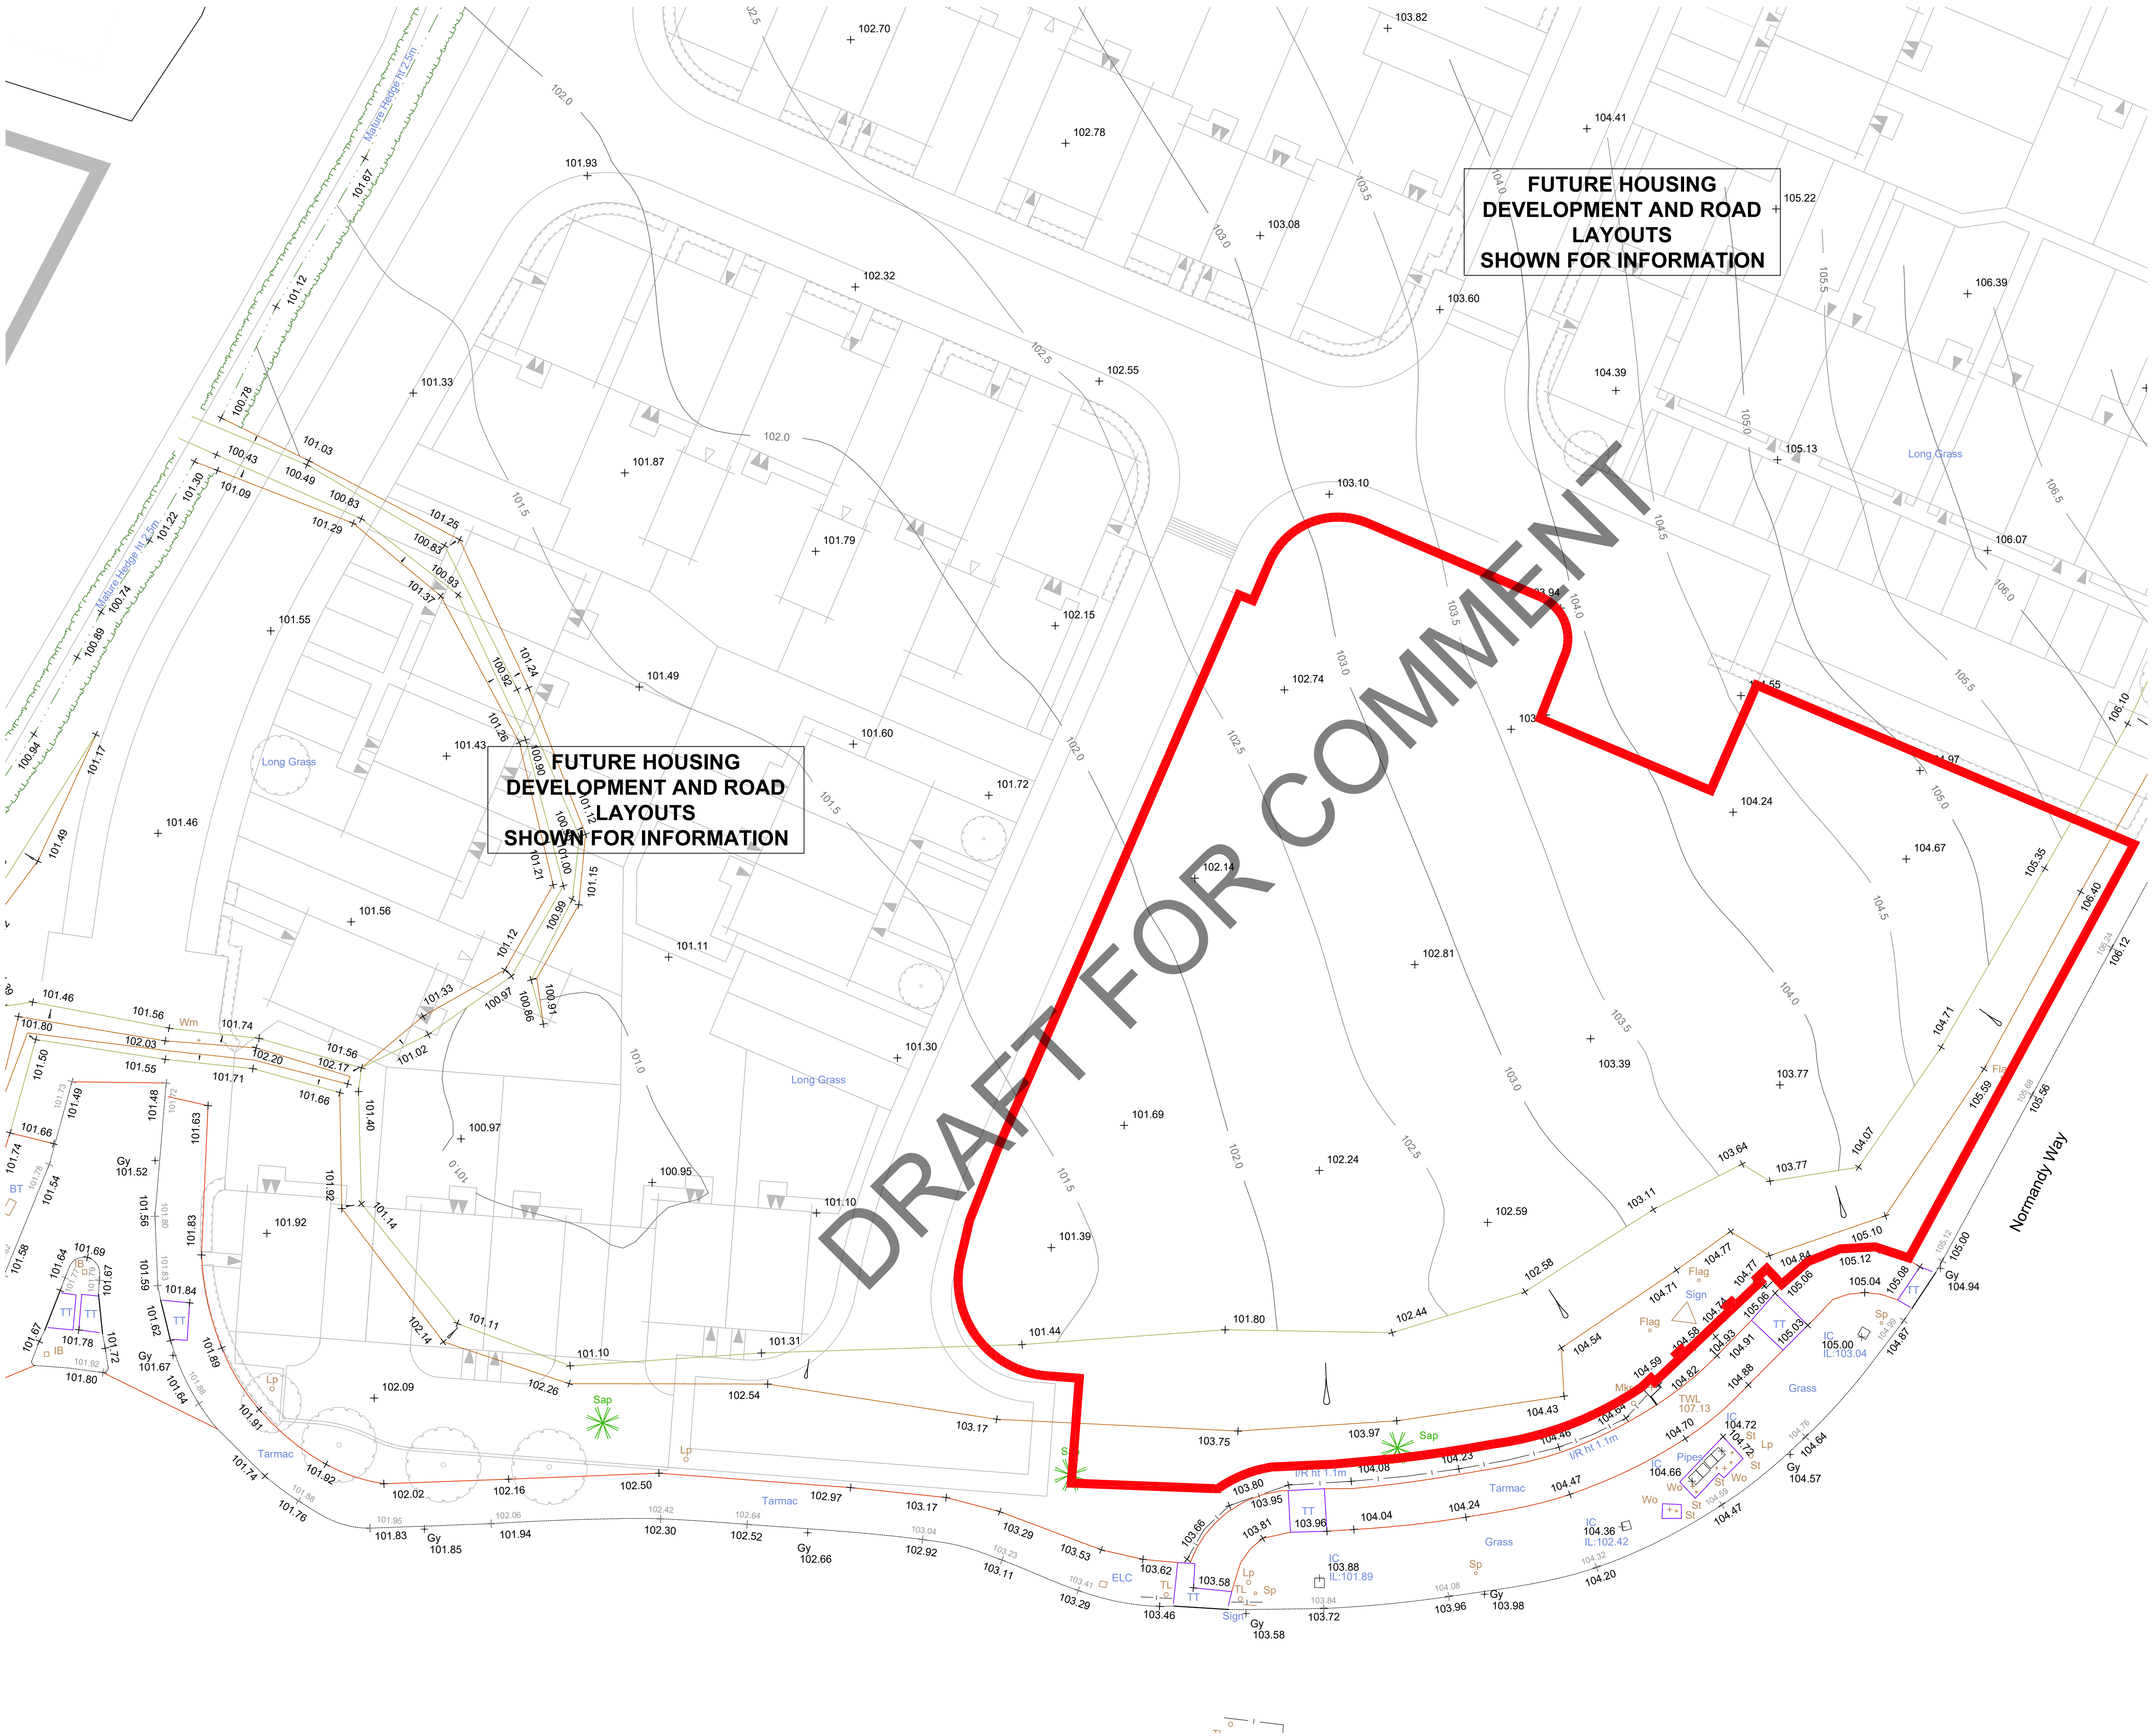


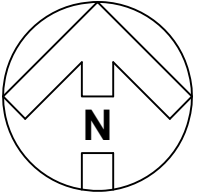

FUTURE HOUSING
DEVELOPMENT AND ROAD
LAYOUTS
SHOWN FOR INFORMATION

FUTURE HOUSING
DEVELOPMENT AND ROAD
LAYOUTS
SHOWN FOR INFORMATION

NOTE:
DO NOT SCALE FROM THIS DRAWING.
VERIFY ALL DIMENSIONS AND SETTING OUT ON SITE.
NOTIFY ANY DISCREPANCIES TO THE ARCHITECT.
FOR STRUCTURAL INFORMATION, REFER TO
STRUCTURAL ENGINEER'S DRAWINGS.
FOR M&E INFORMATION, REFER TO M&E ENGINEER'S
AND SUB-CONTRACTOR'S DRAWINGS.
FOR HEALTH & SAFETY INFORMATION, REFER TO
HEALTH & SAFETY RISK ASSESSMENTS.

 

Key:
 Denotes Site Boundary

REVISION: P01 BY: RS CHECKED: TL DATE: 28/01/2022
Initial issue

STATUS
S4a | FOR PLANNING



PROJECT
**NEW LOCAL CENTRE
NORMANDY WAY
HINCKLEY**

TITLE
EXISTING SITE PLAN

Hadfield Cawkwell Davidson				
Broomgrove Lodge, 13 Broomgrove Rd, Sheffield, S10 2LZ T 0114 266 8181 www.hcd.co.uk				
HCD PROJECT NO. 2021-087	SCALE 1:200 @ A1	REV P01		
PROJECT NO. 21087	ORIGINATOR HCD	VOLUME A0	LEVEL 00	TYPE DR
A-PL-0901				
S:\Architecture\2021-087\Drawings\DR - Plansheets\A-PL-0901 Existing Site Plan.dwg				© HCD