





Front Elevation




Rear Elevation

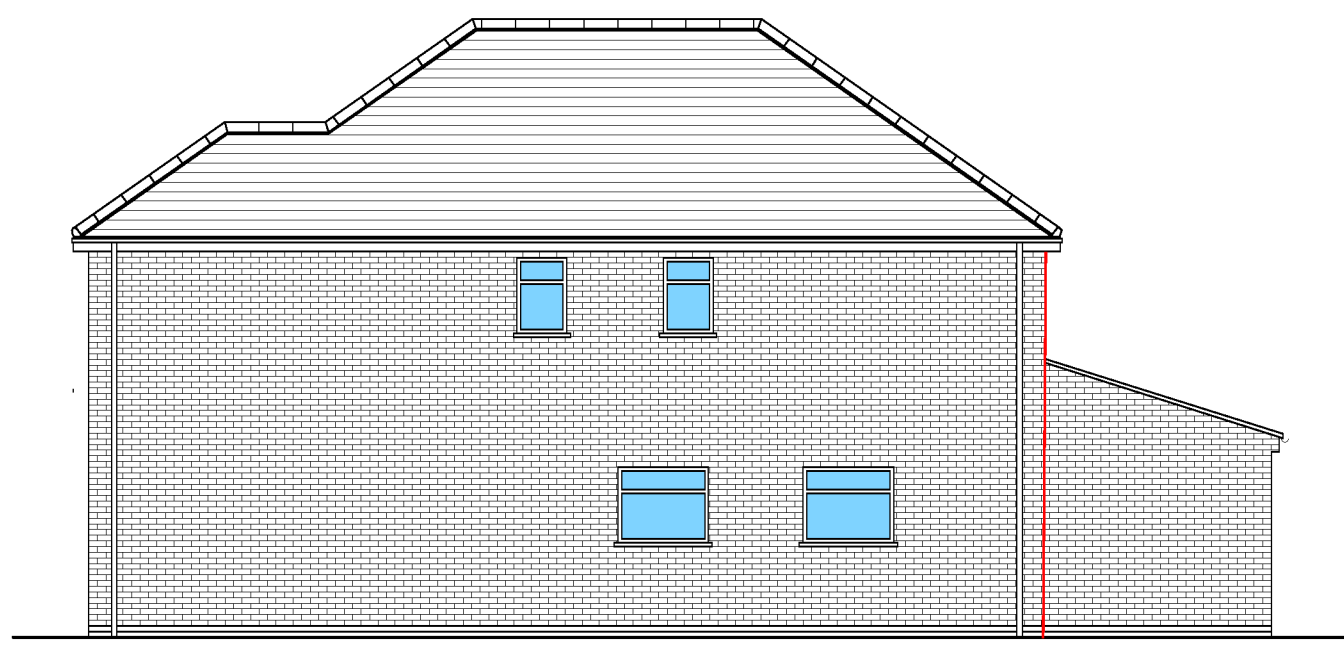


Elevation To Plot Two

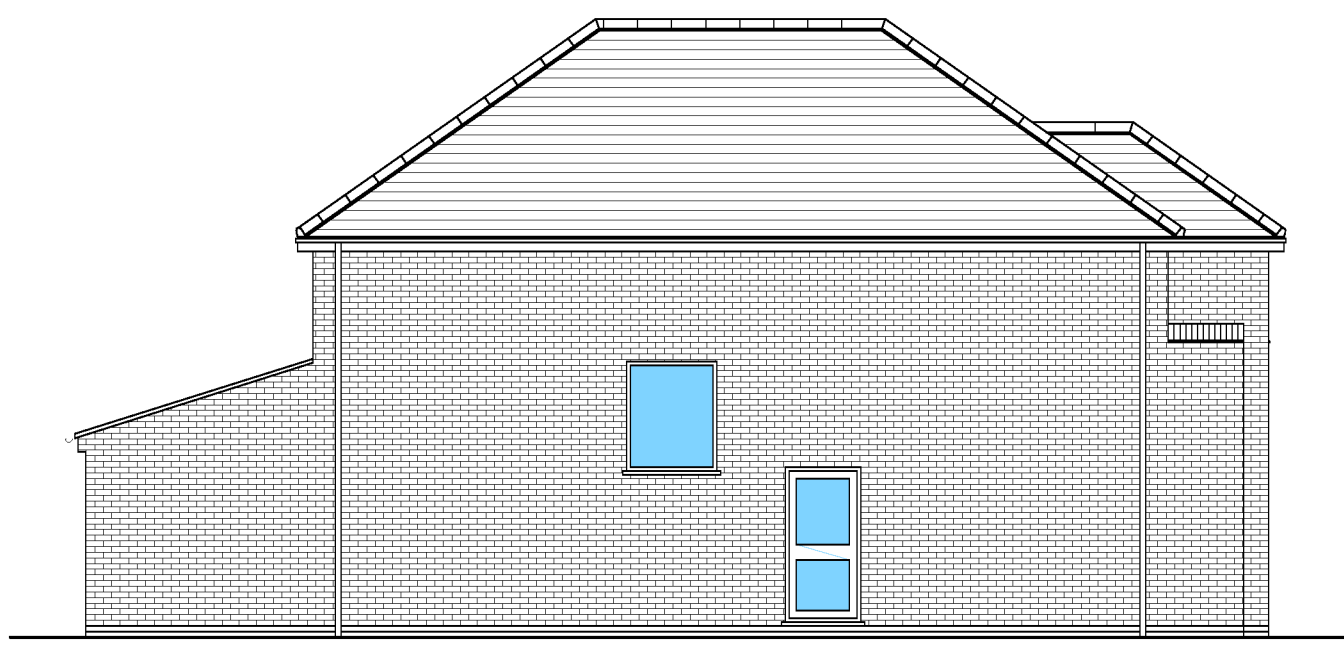


Elevation To No 5a

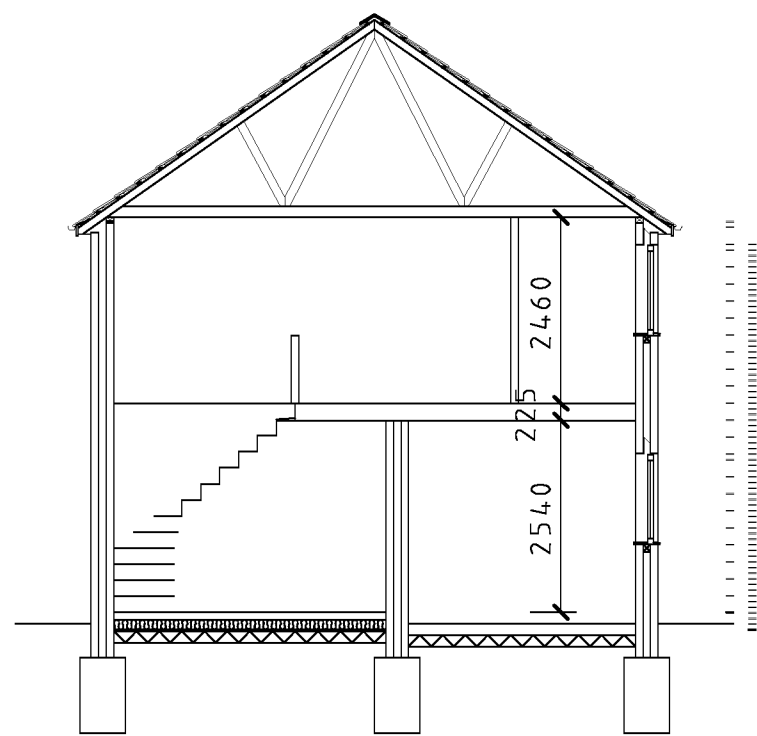


Section AA

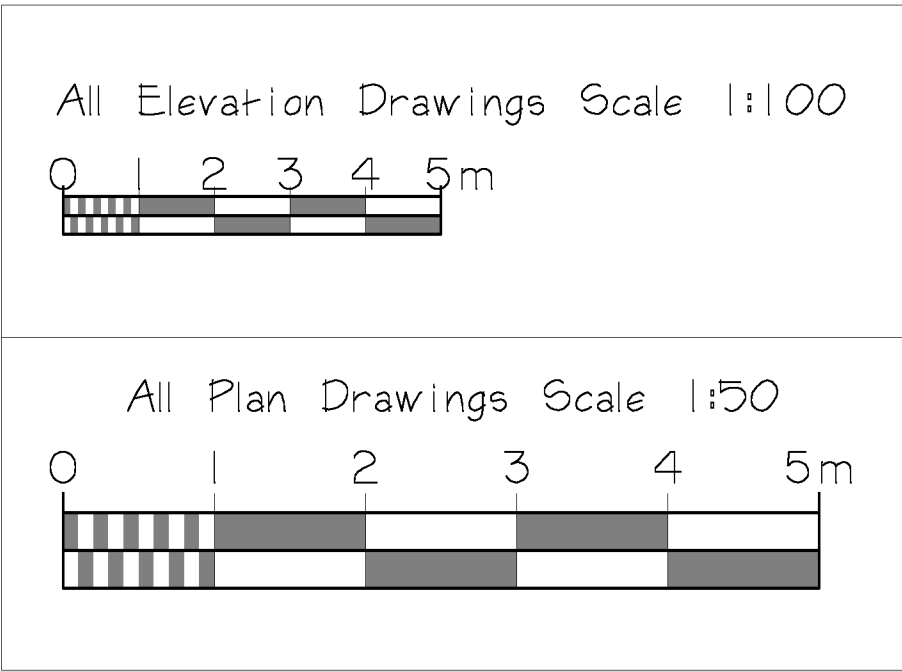

Scale Bars

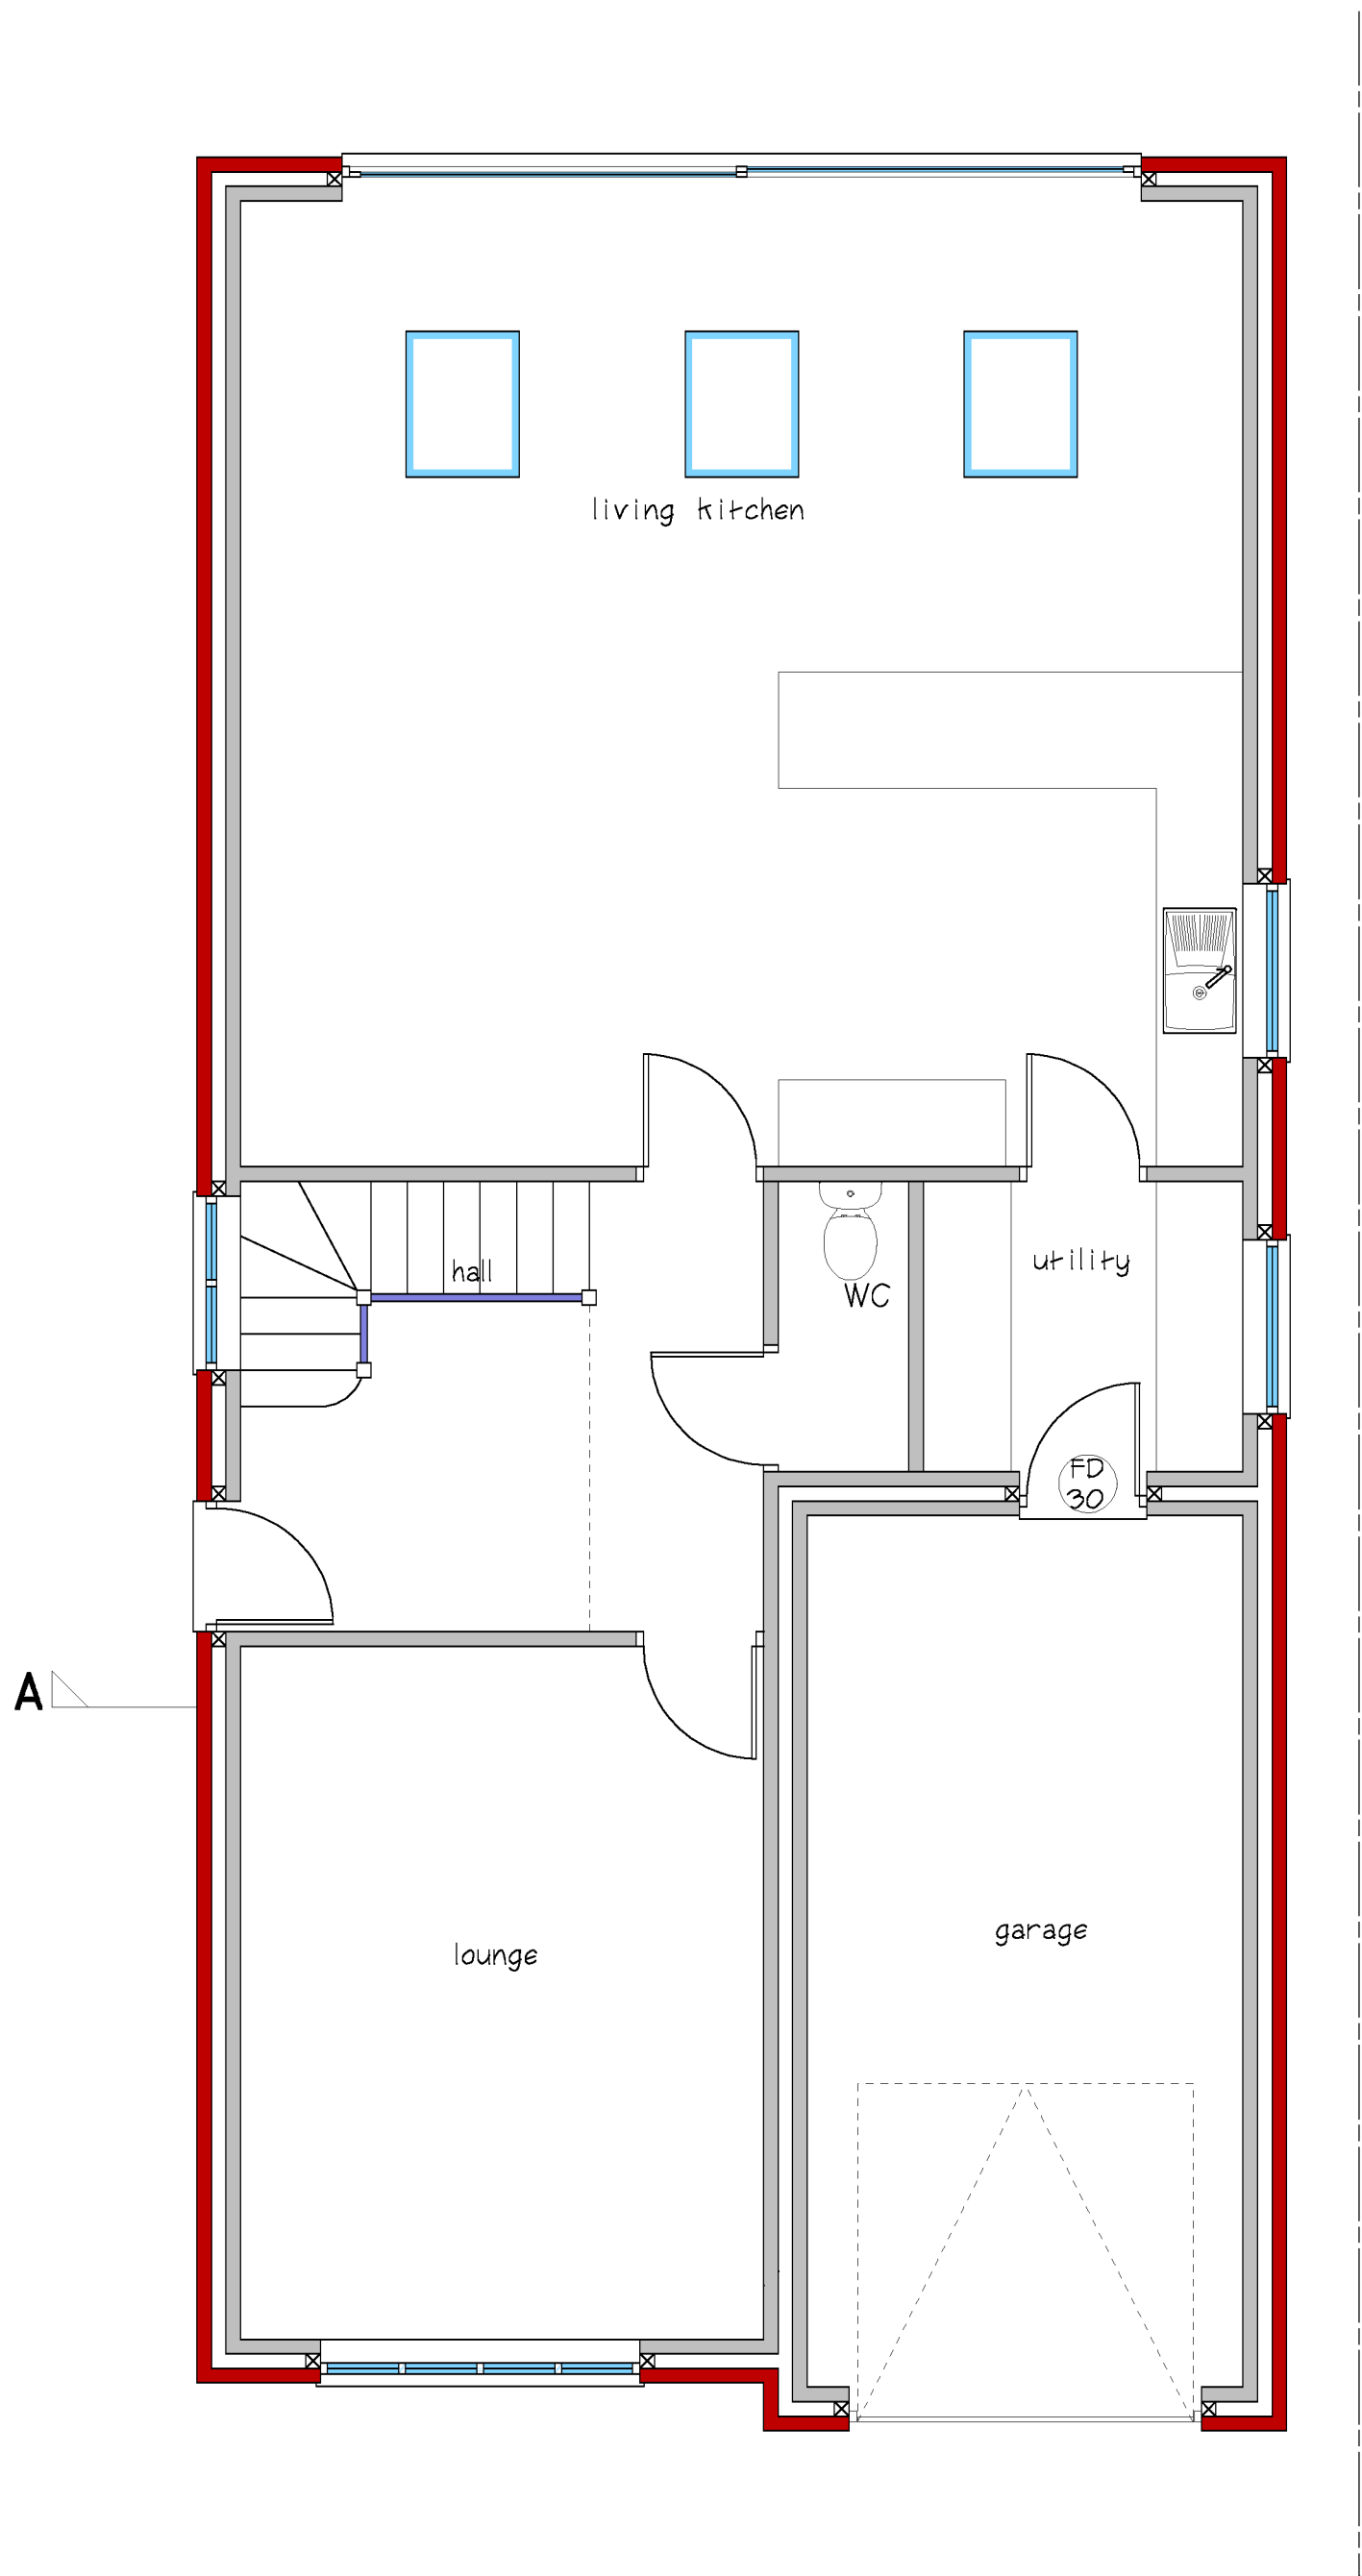

Ground Floor Plan

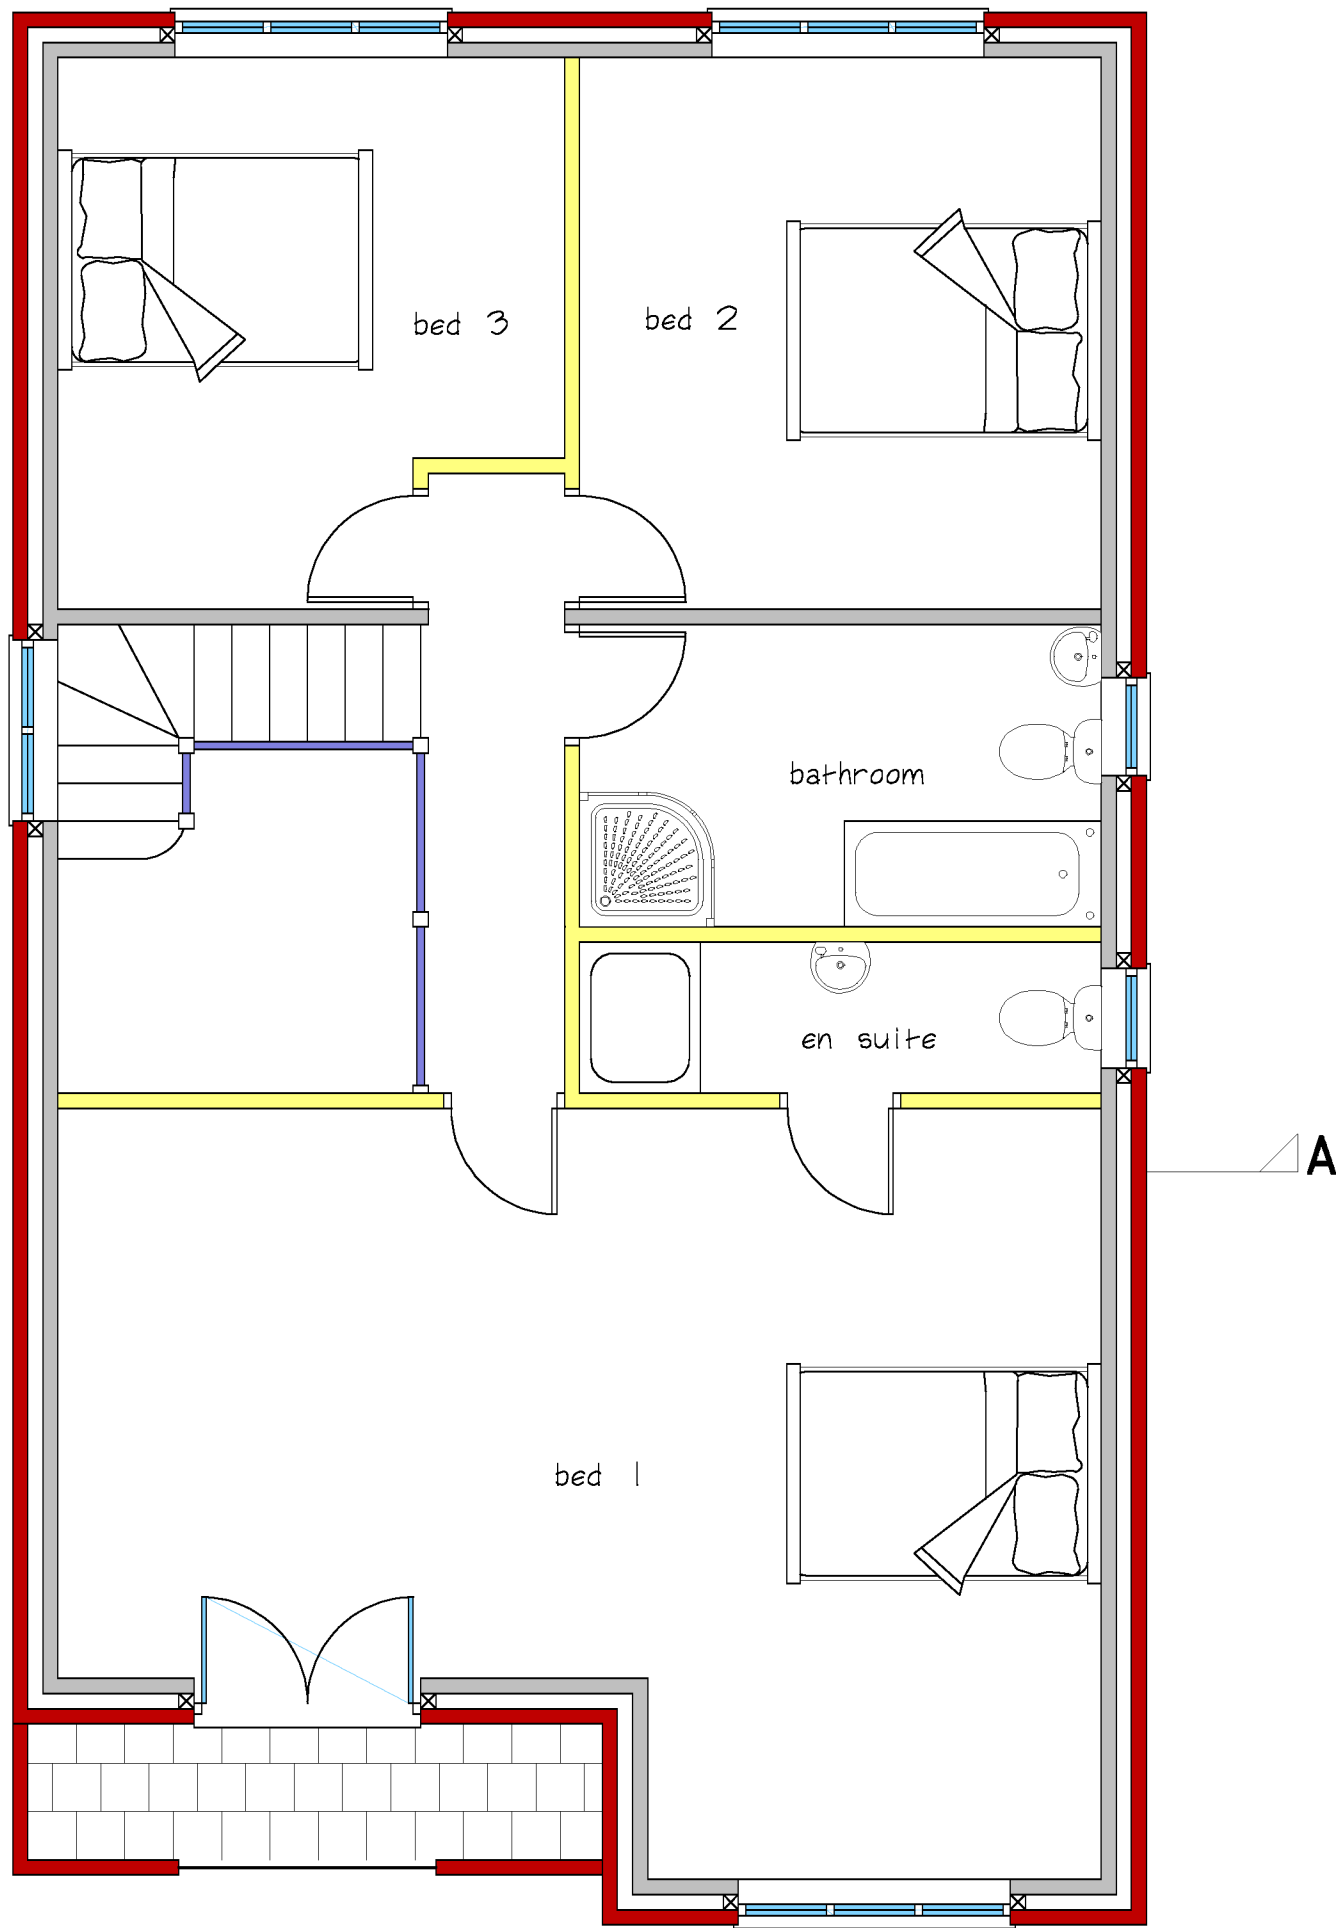

First Floor Plan

CLIENT			
Antonino Puglisi			
JOB TITLE			
6 Shakespeare Drive Hinckley Leics LE10 0BG			
DRAWING TITLE			
Replace Existing Bungalow With Two Houses Plot One			
SCALE	SHEET	DATE	DRAWN BY
1:50 & 1:100	A1	May 2023	A Moore
ANDREW MOORE ARCHITECTURAL SERVICES Tel: 07973397765 Email: andrewmoore@workmail.com			
DRG NO		SHEET NO	
1609		1	