




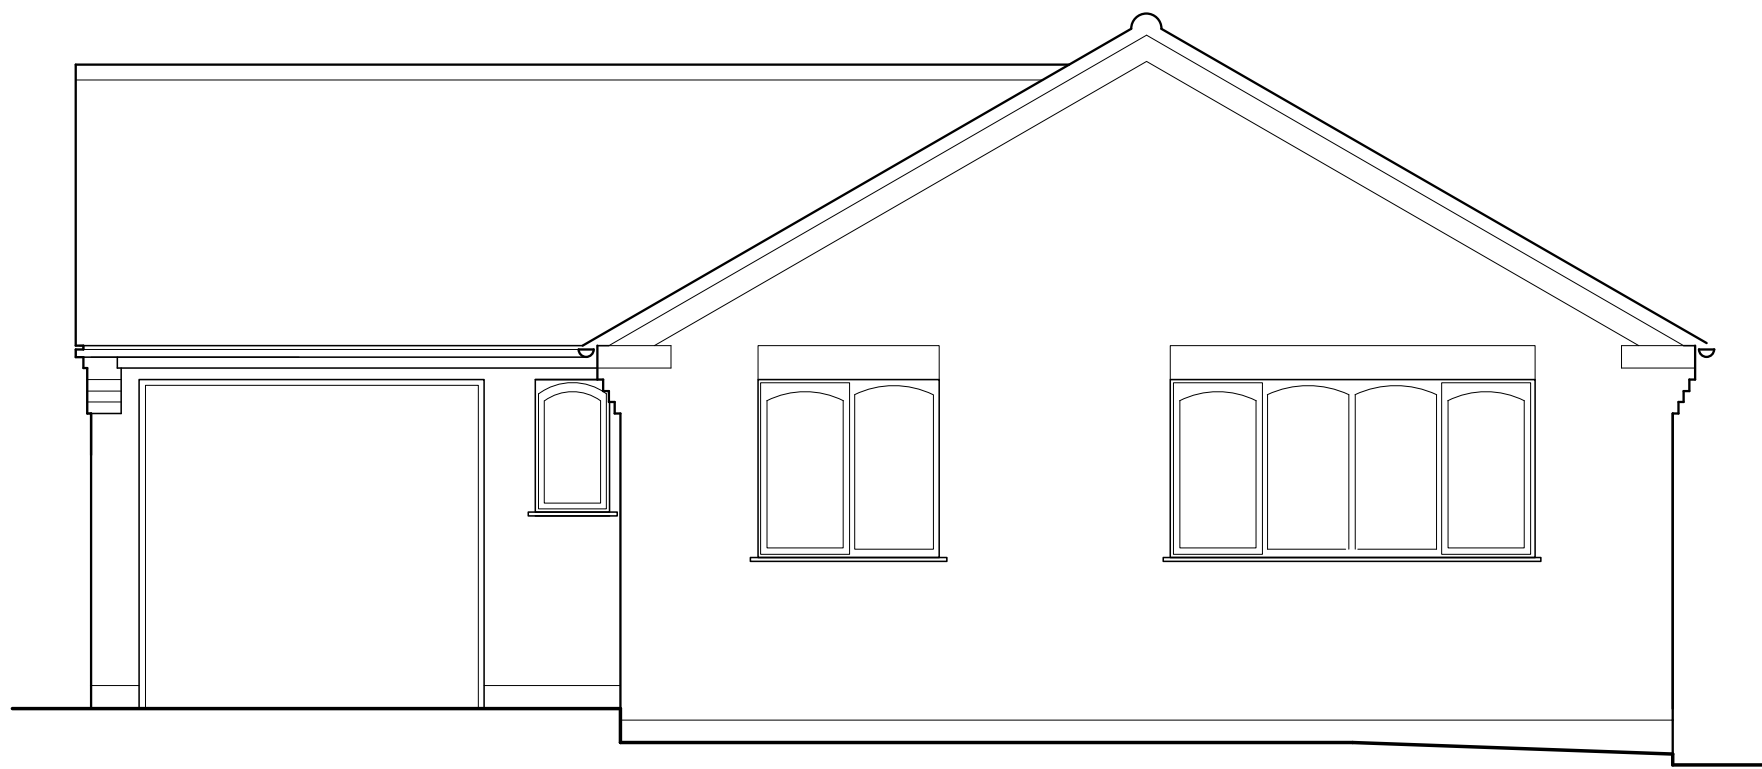


EXISTING FRONT ELEVATION

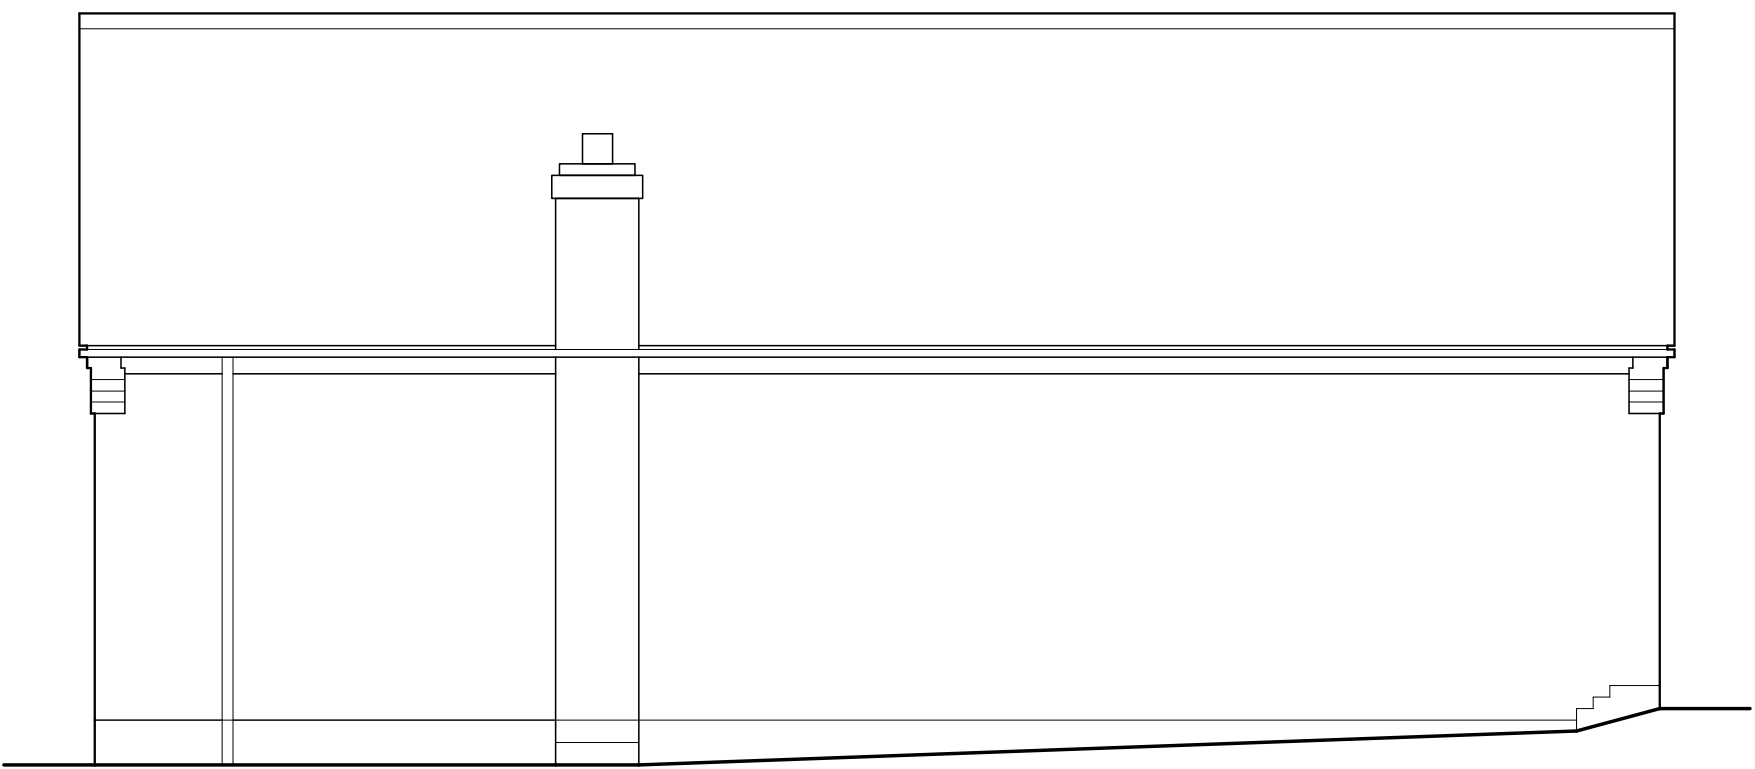


EXISTING SIDE ELEVATION

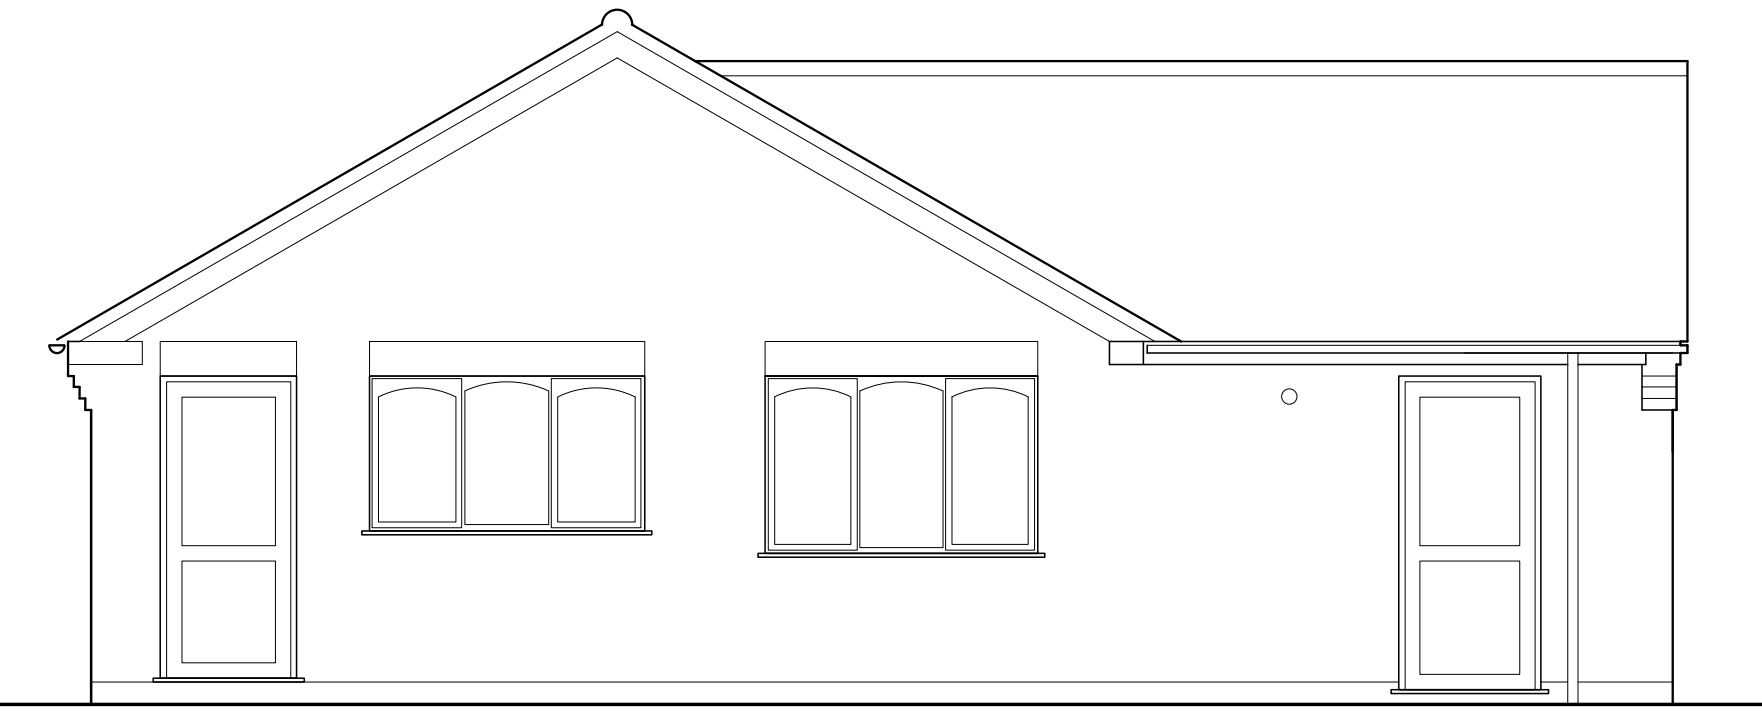

EXISTING REAR ELEVATION

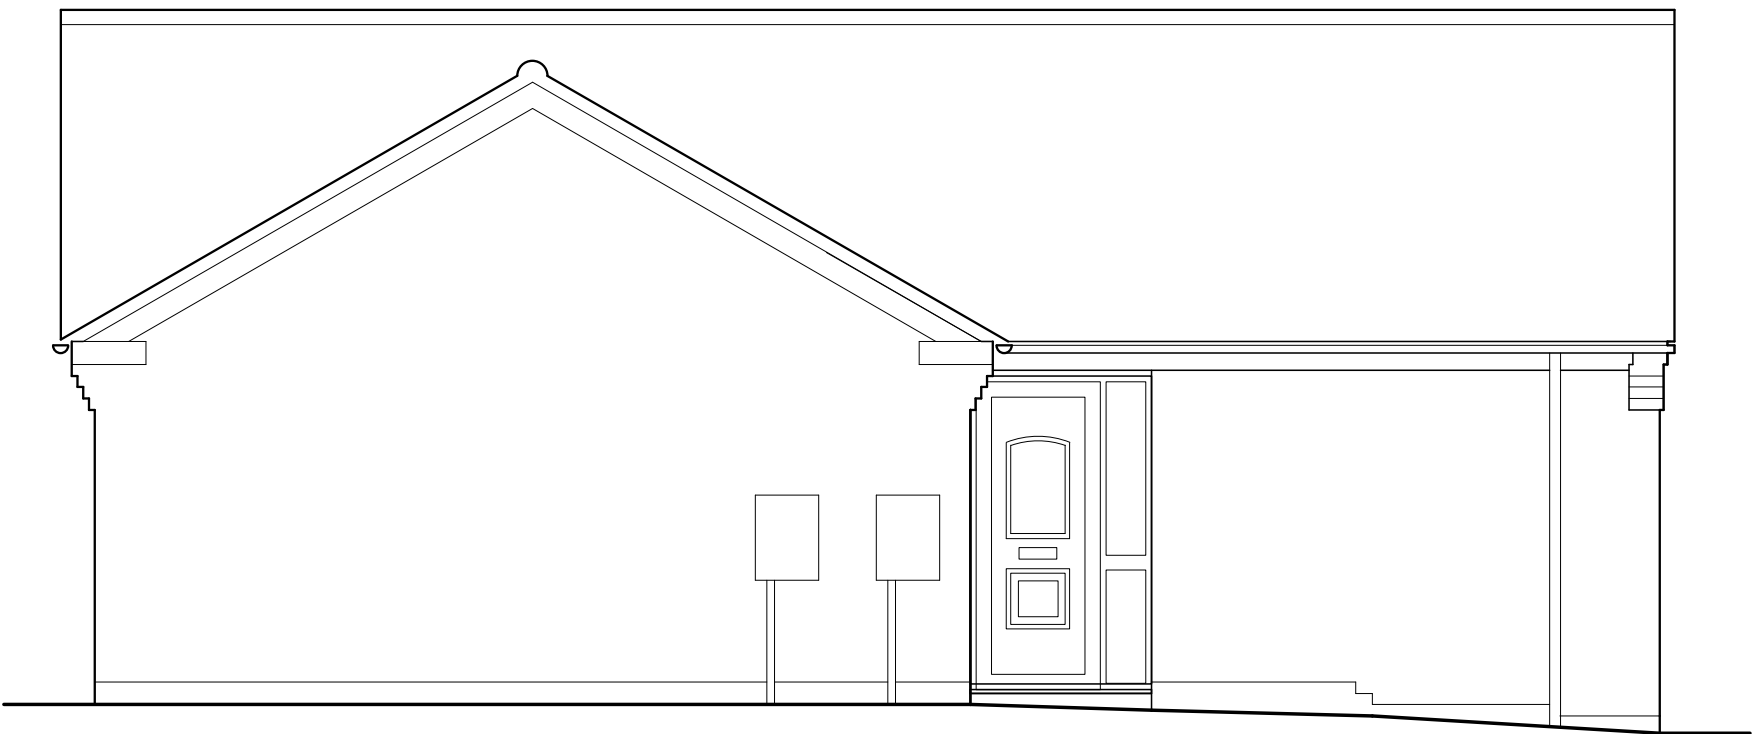

EXISTING SIDE ELEVATION

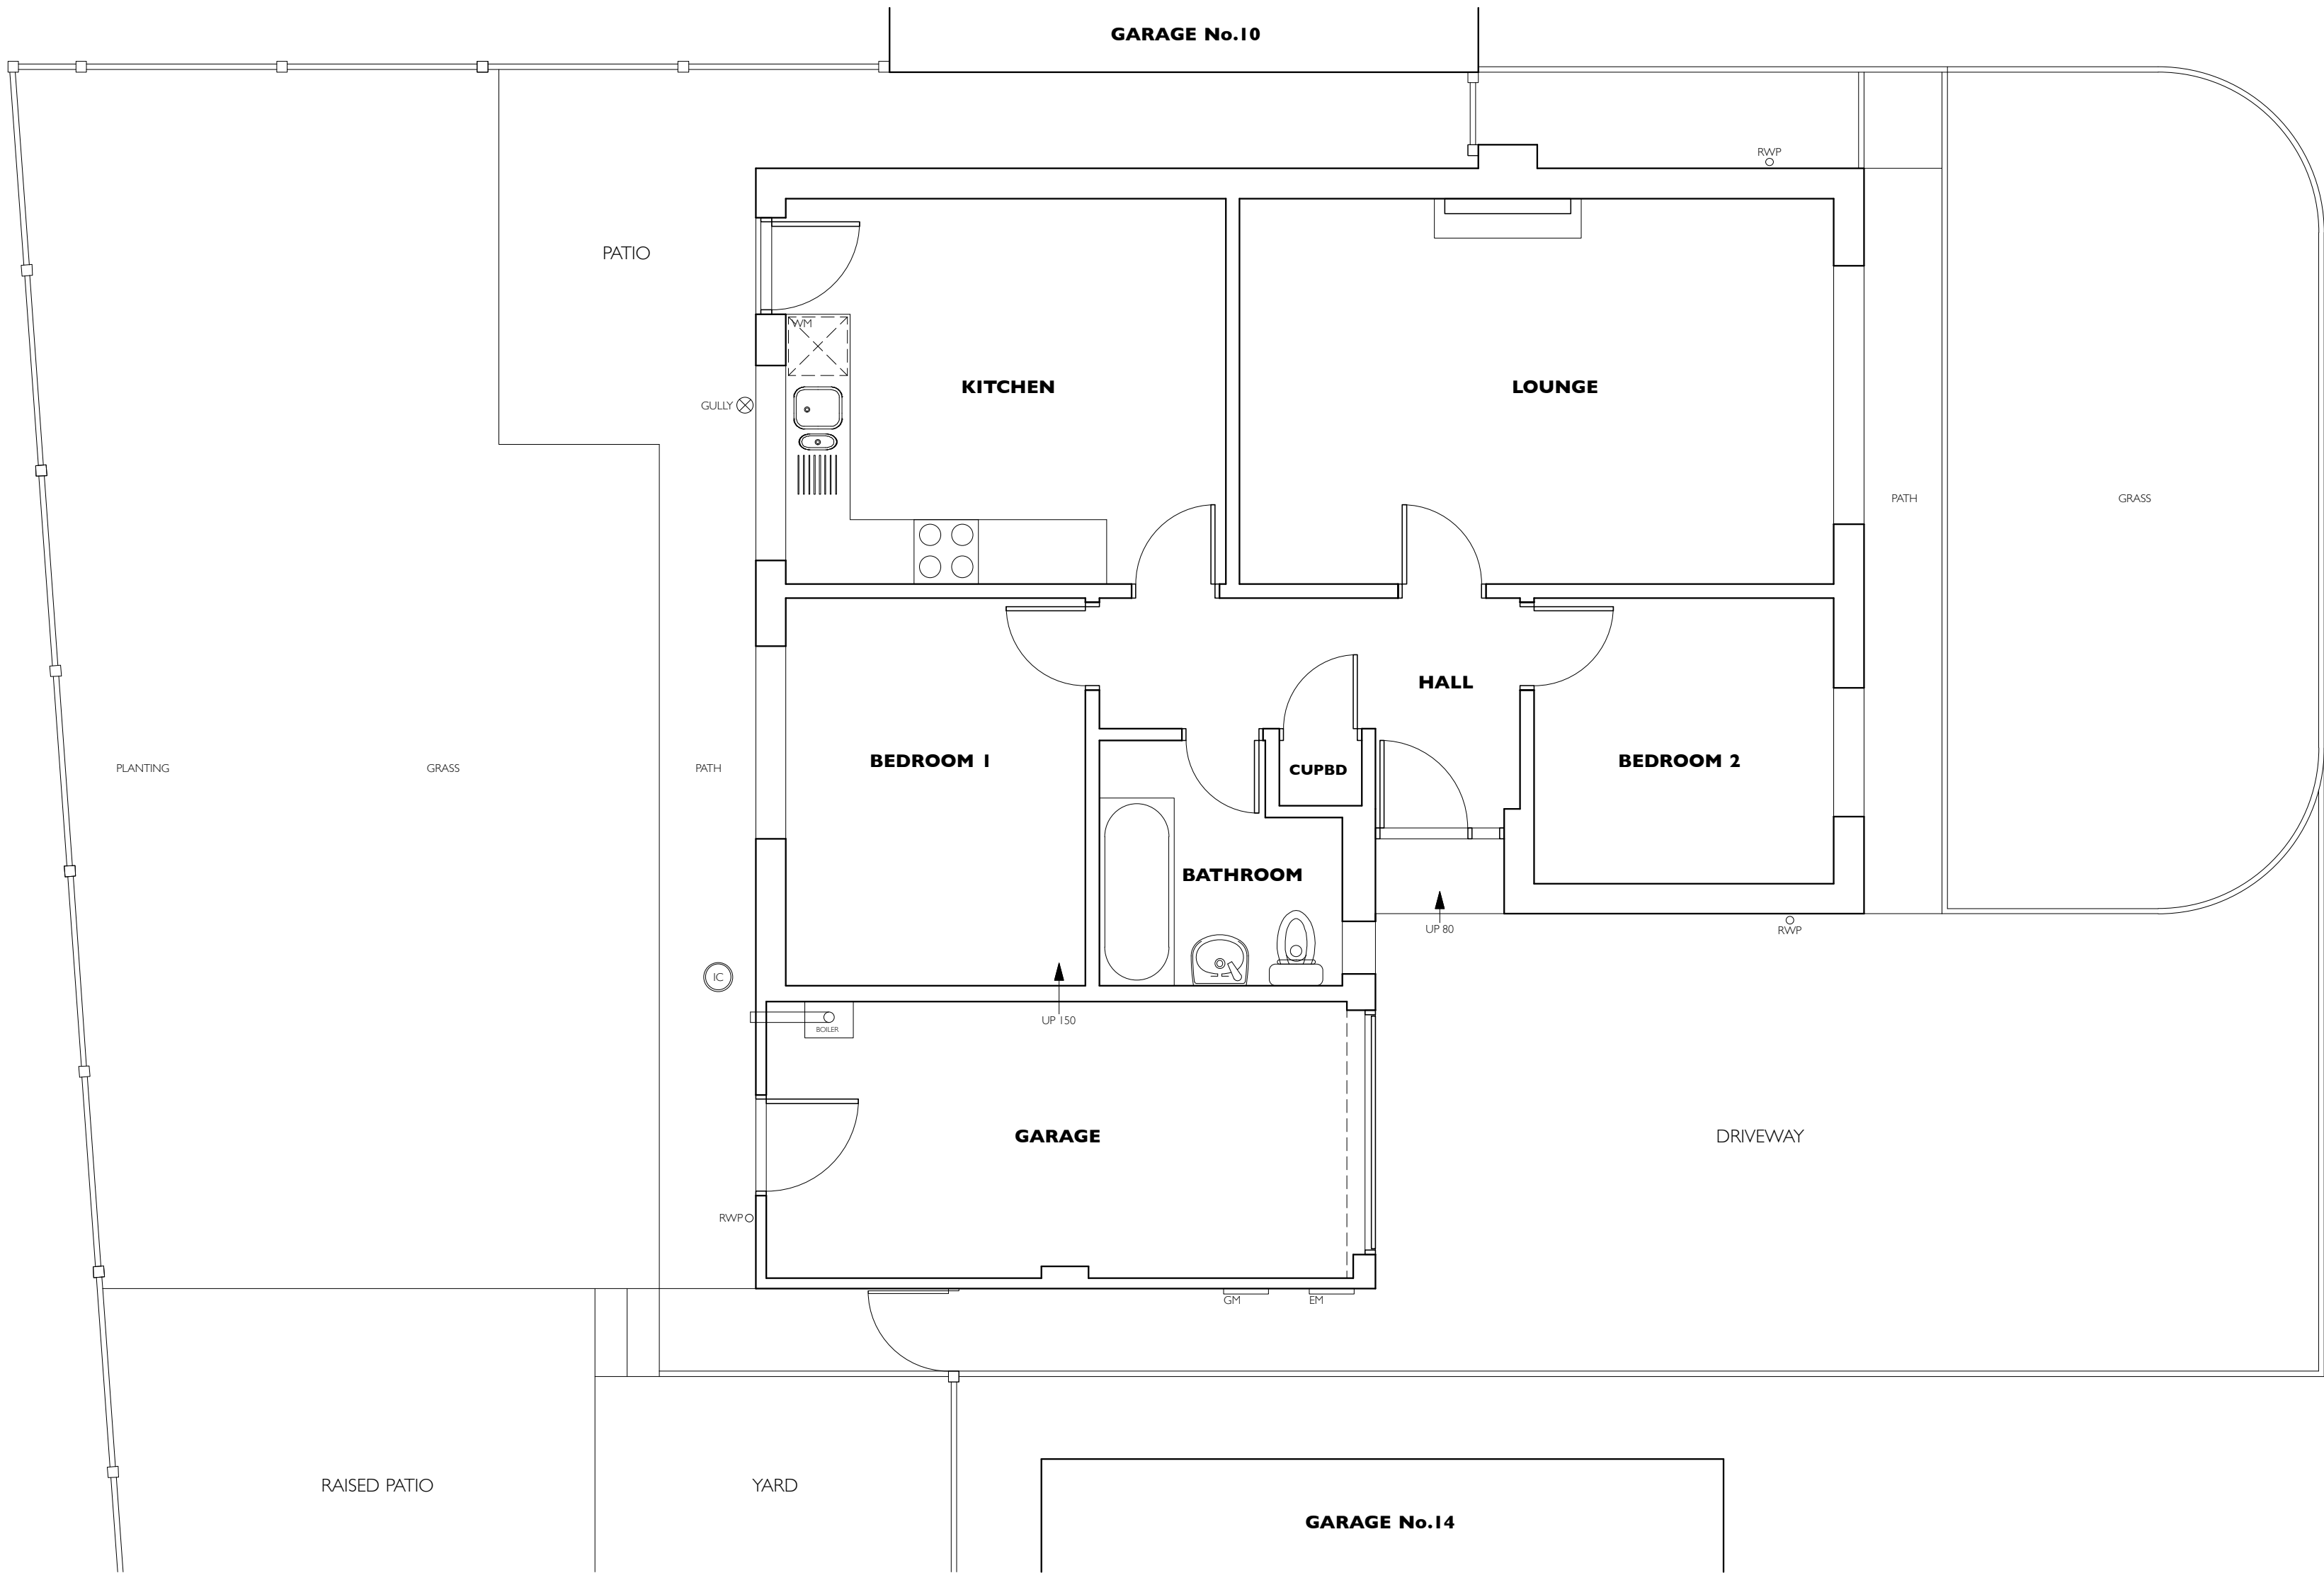

EXISTING GROUND FLOOR PLAN

DRAWING TITLE		REVISIONS	
EXISTING PLAN & ELEVATIONS			
PROJECT TITLE			
PROPOSED SINGLE STOREY REAR EXTENSION & INTERNAL ALTERATIONS 12 SMITHY CLOSE, BARLESTONE, CV13 0HG			
DRAWING NUMBER			
23024-01			
SCALE	A1:1:50 A3:1:100	DATE	03.05.2023
PETER THOMPSON ARCHITECTURAL SERVICES			
T 01 455 284921 E MAIL@PETERTHOMPSONADT.CO.UK W PETERTHOMPSONADT.CO.UK A PROVIDENCE HOUSE 49 LEICESTER RD BOURGHTON ASTLEY LEICESTERSHIRE LE19 6QE			
Figured dimensions must be taken in preference to scaled dimensions and any discrepancies or errors are to be referred to PTADT. Contractors, sub-contractors and suppliers must verify all dimensions on site before commencing work or producing any workshop drawings. Copyright Reserved©			
SCALE BAR AT 1:50			
0	1m	2m	3m
			4m
			5m