




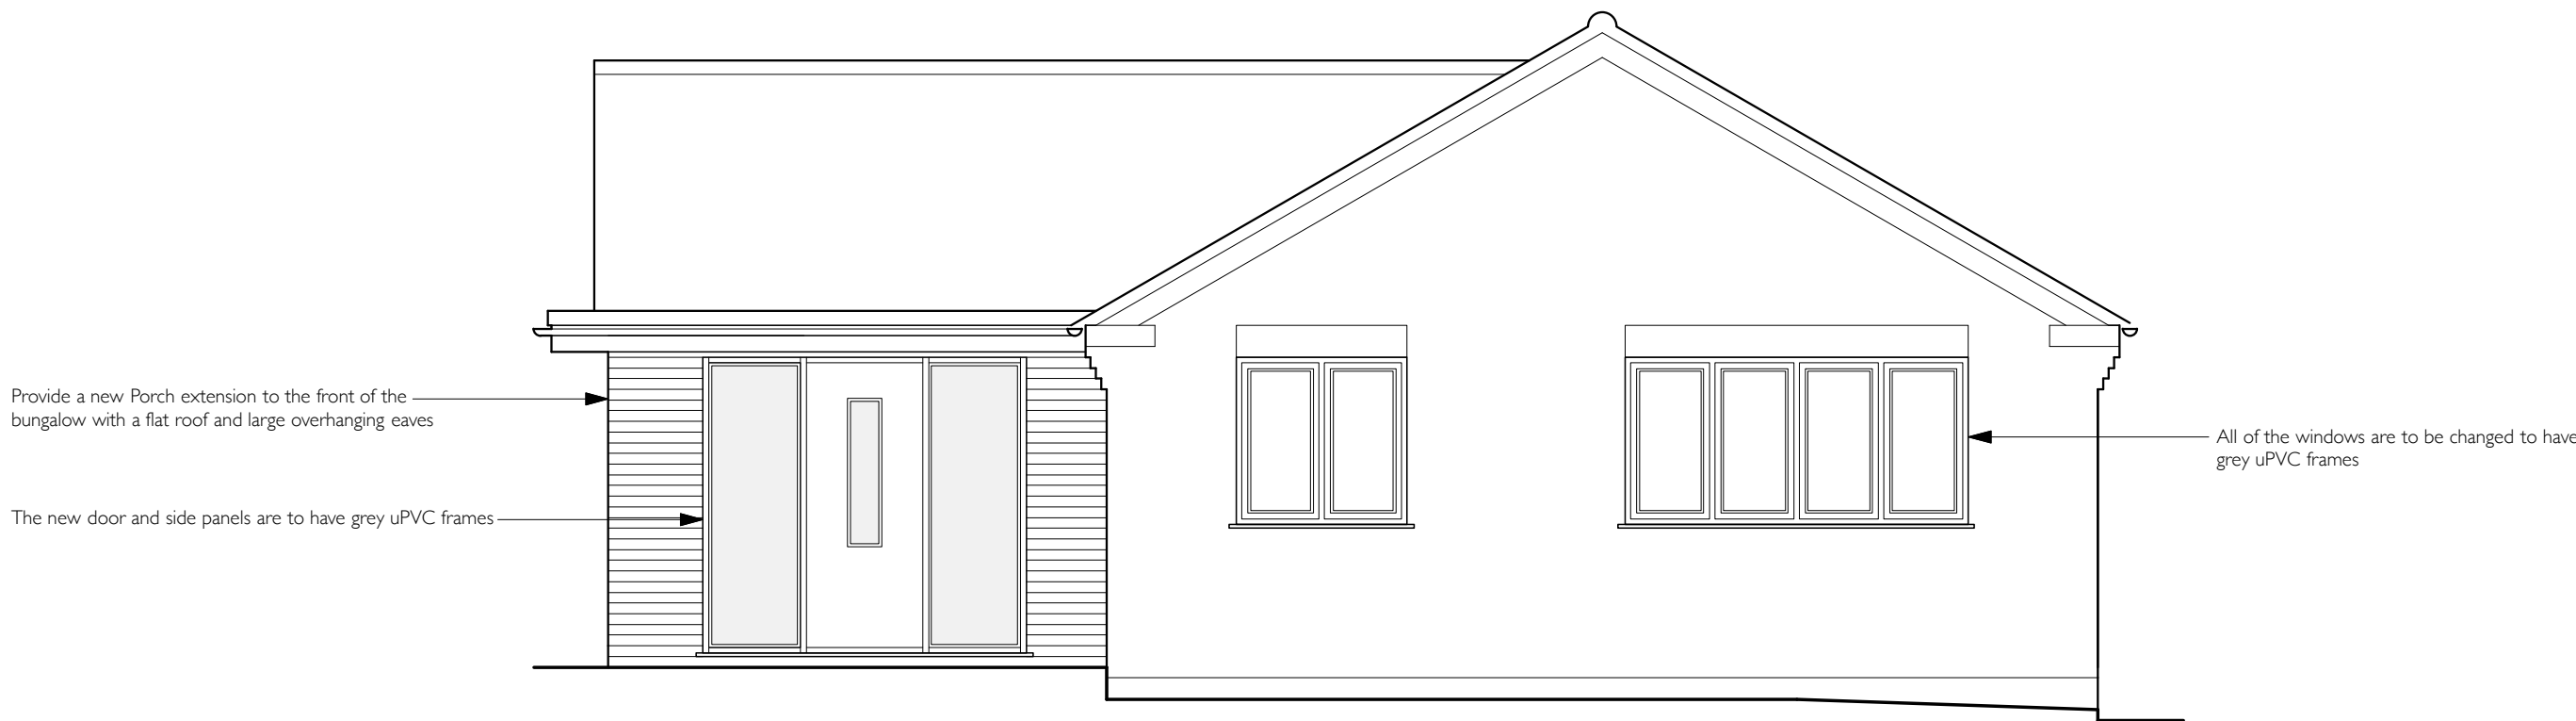


PROPOSED FRONT ELEVATION

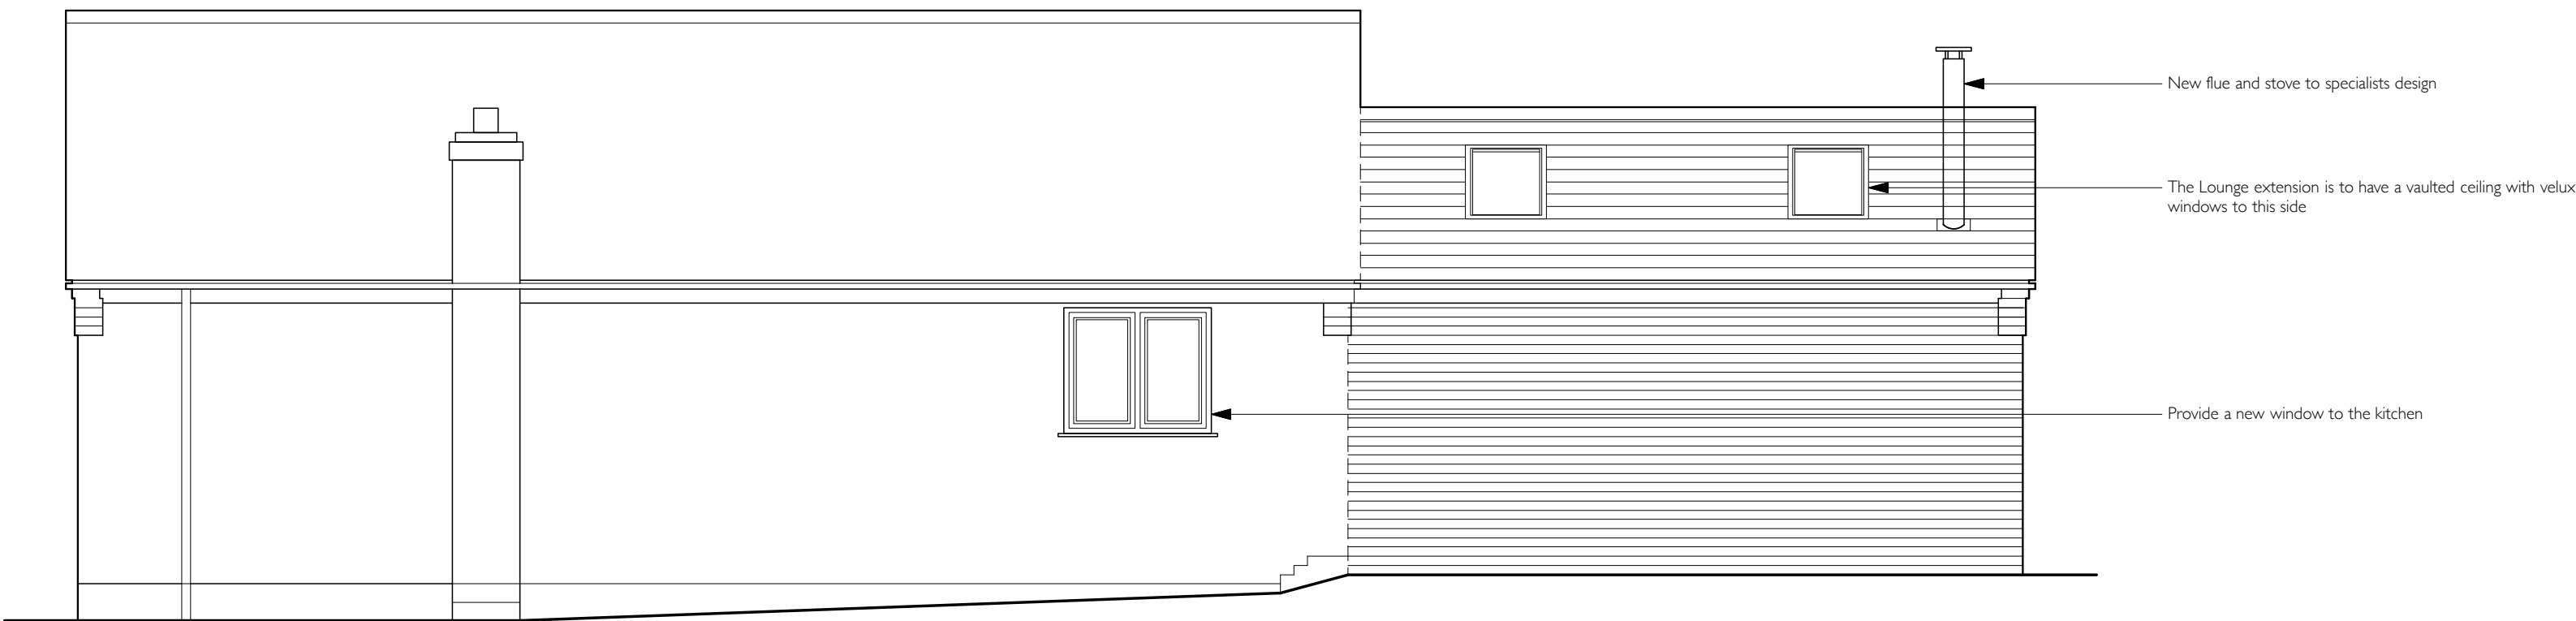


PROPOSED SIDE ELEVATION

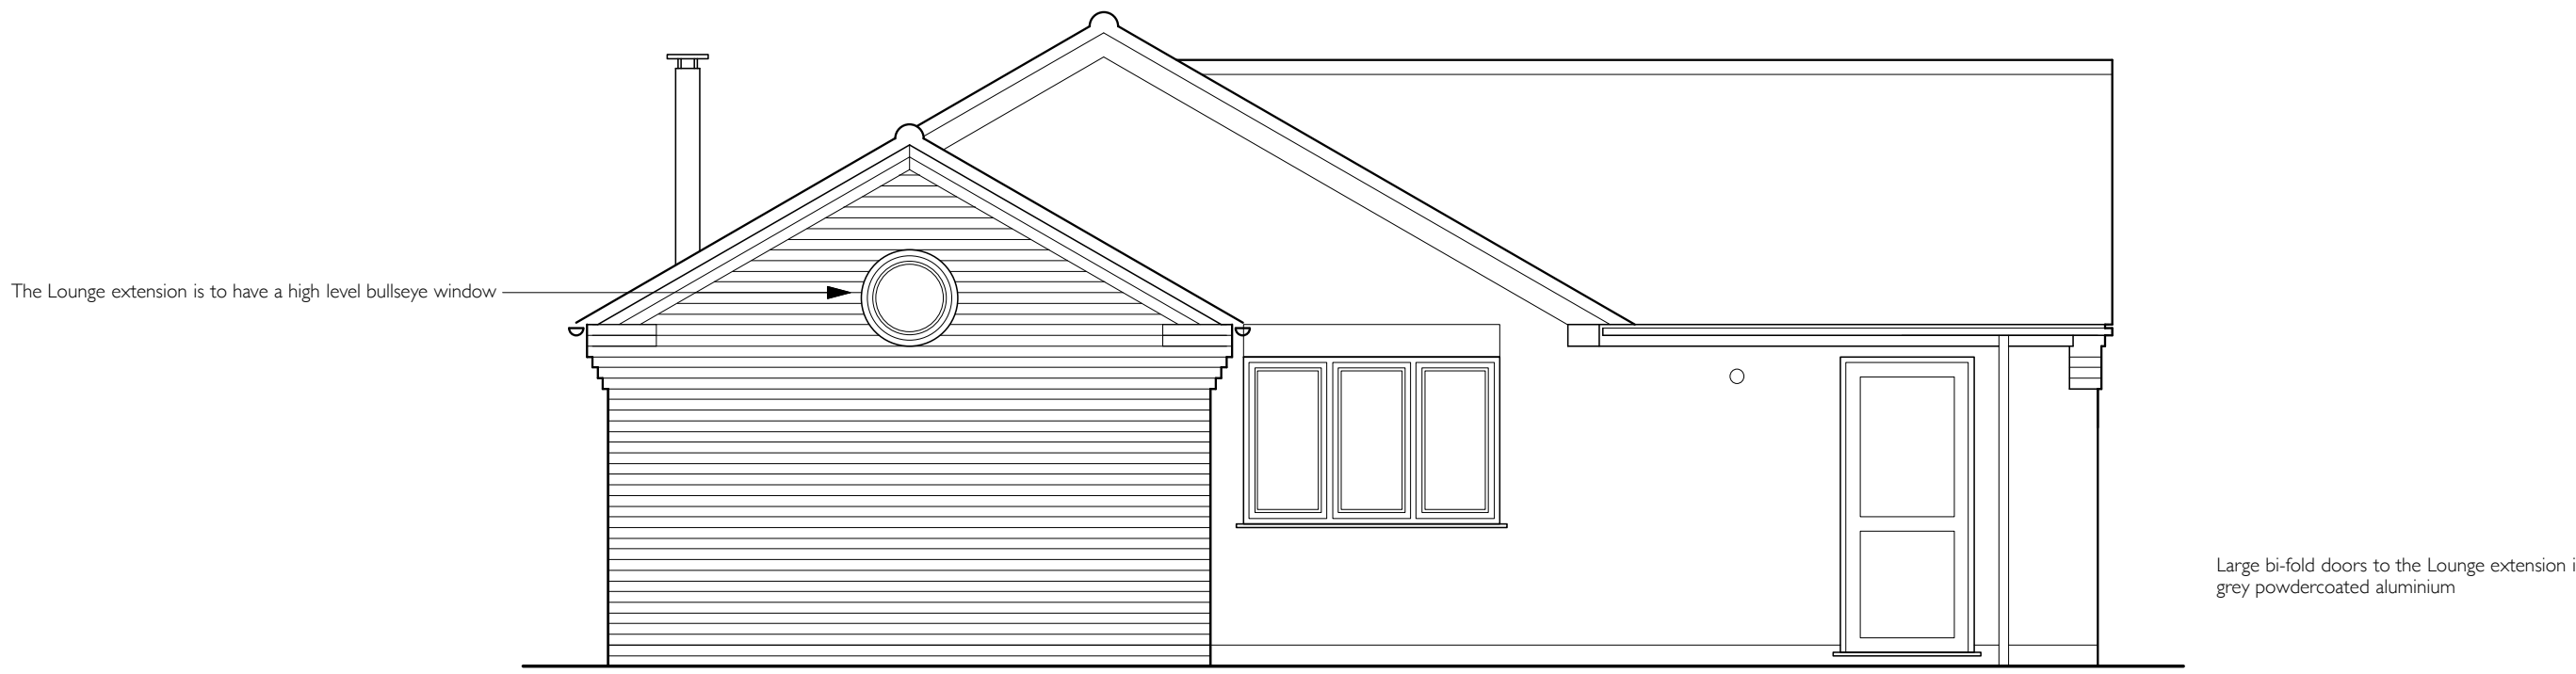

PROPOSED REAR ELEVATION

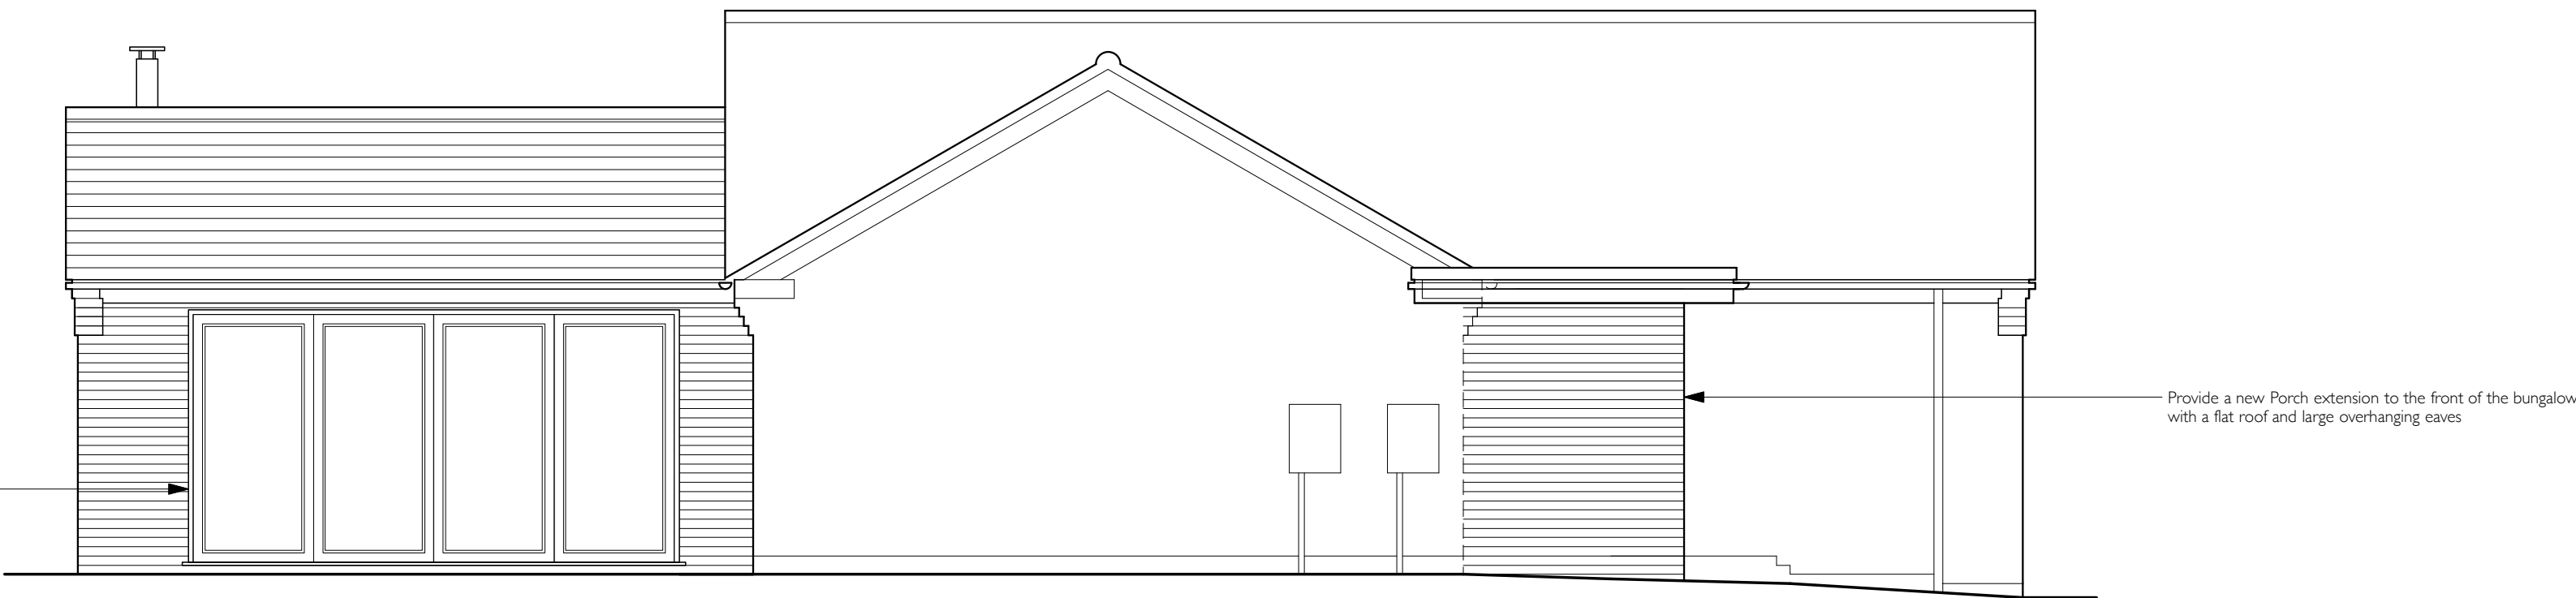

PROPOSED SIDE ELEVATION

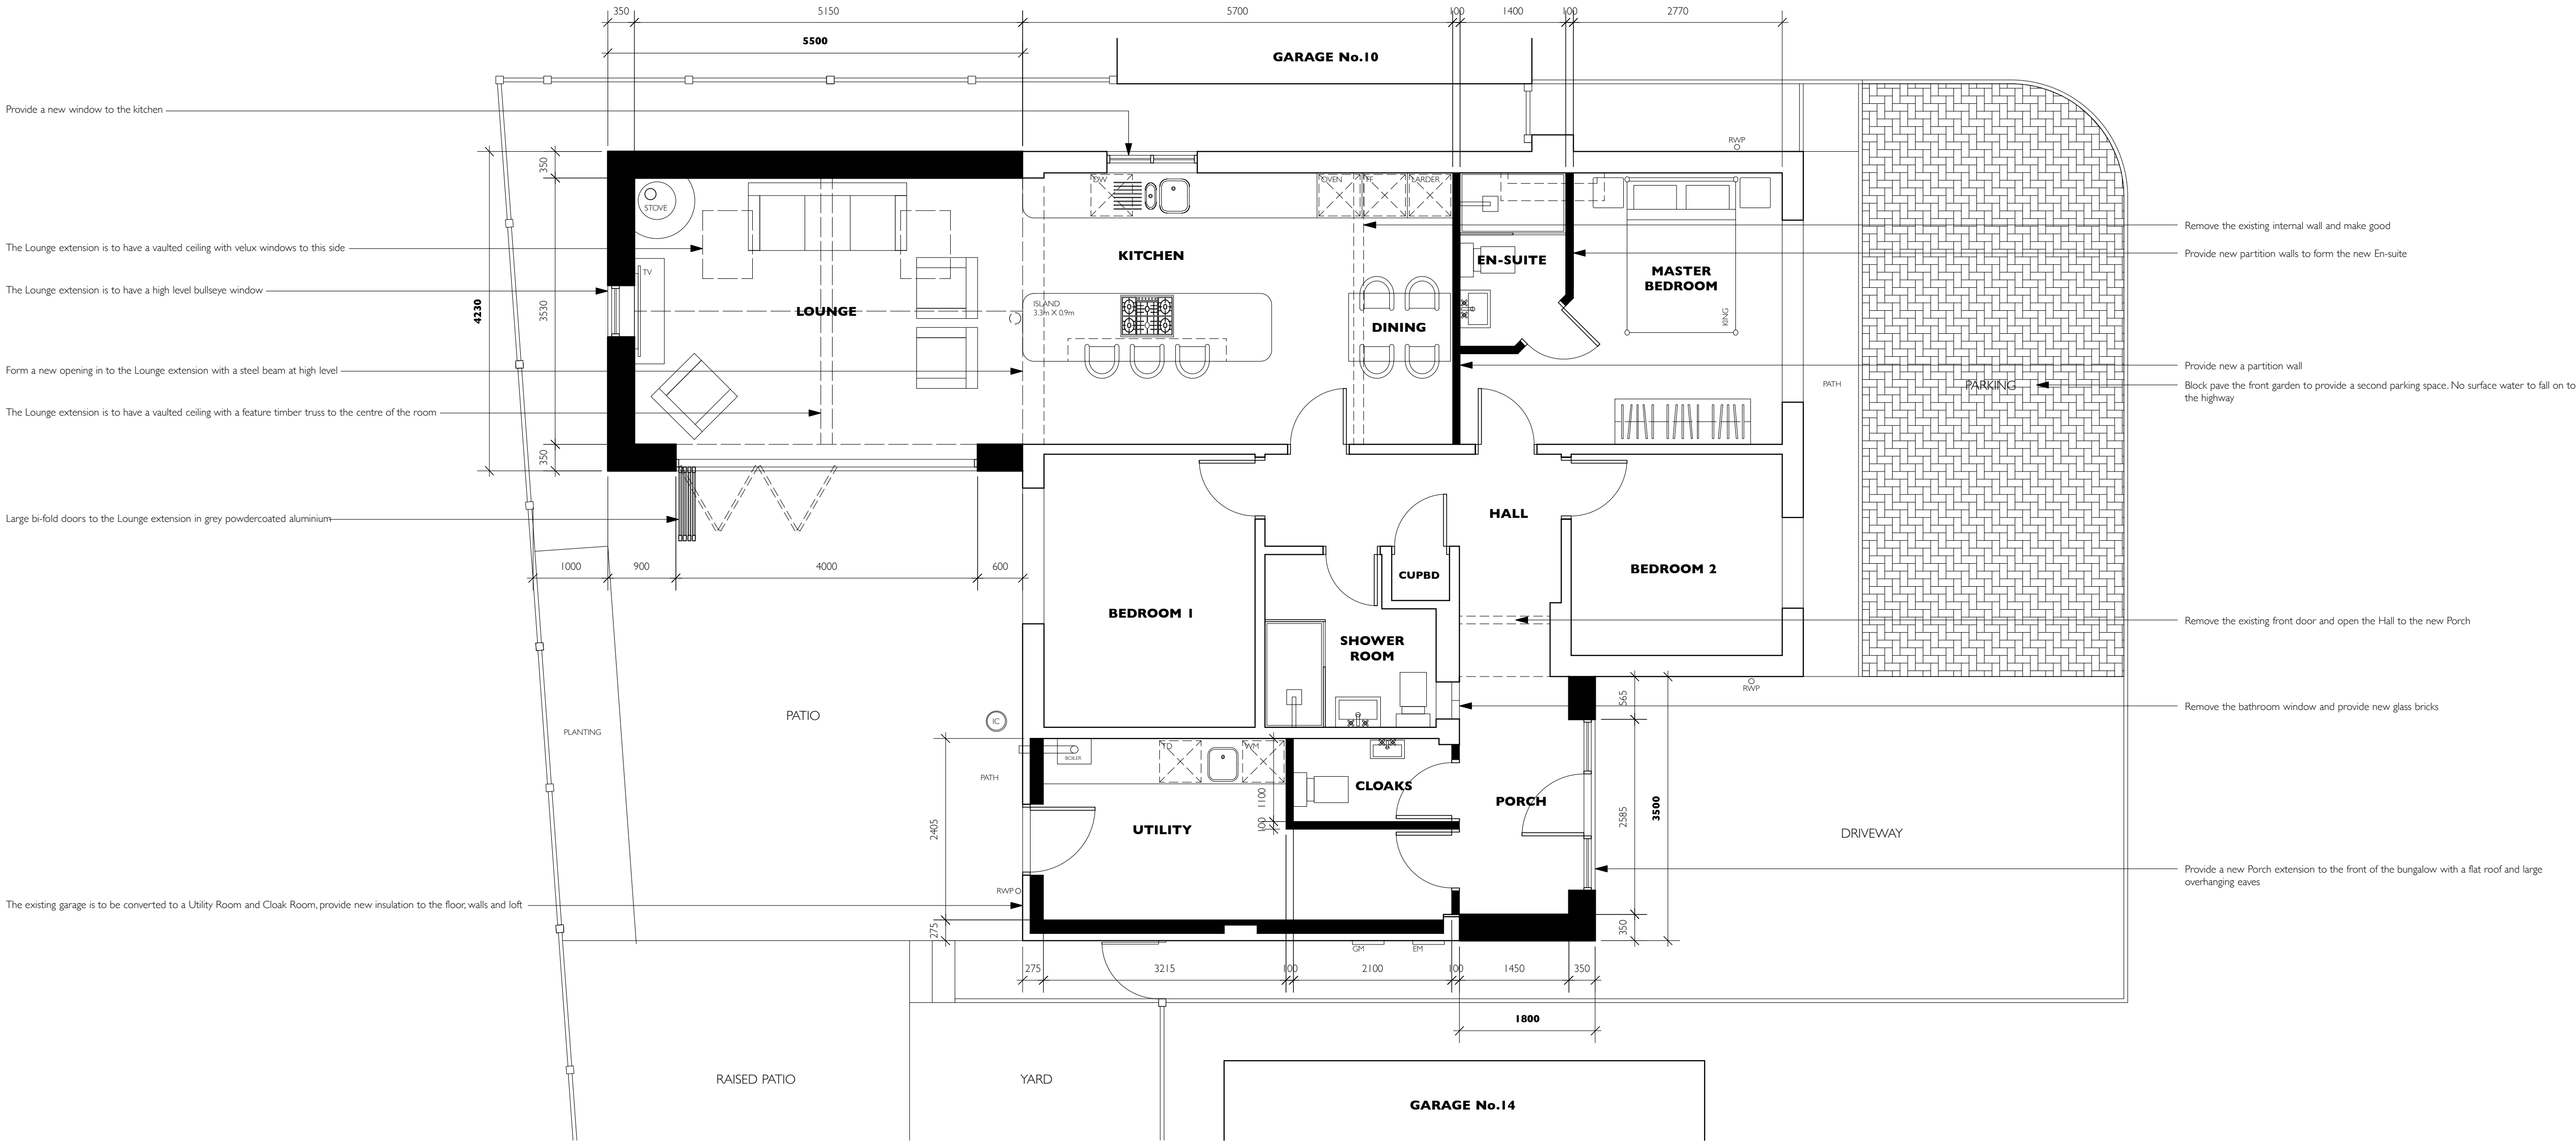

PROPOSED GROUND FLOOR PLAN

REVISIONS	
DRAWING TITLE	PROPOSED PLAN & ELEVATIONS DESIGN DRAWING
PROJECT TITLE	PROPOSED SINGLE STOREY REAR EXTENSION & INTERNAL ALTERATIONS 12 SMITHY CLOSE, BARLESTONE, CV13 0HG
DRAWING NUMBER	23024-02
SCALE	A1:1:50 A3:1:100
DATE	10.05.2023
PETER THOMPSON ARCHITECTURAL SERVICES	
T 01455 284921 E MAIL@PETERTHOMPSONADT.CO.UK W PETERTHOMPSONADT.CO.UK A PROVIDENCE HOUSE 49 LEICESTER RD BROUGHTON ASTLEY LEICESTERSHIRE LE19 6QE	
Figured dimensions must be taken in preference to scaled dimensions and any discrepancies or errors are to be referred to PTADT. Contractors, sub-contractors and suppliers must verify all dimensions on site before commencing work or producing any workshop drawings. Copyright Reserved ©	
0 1m 2m 3m 4m 5m	