

House Elevations




Front Elevation To
Convent Drive

Rear Elevation

Side Elevation To Garden


Side Elevation To No 1

Roof Plan

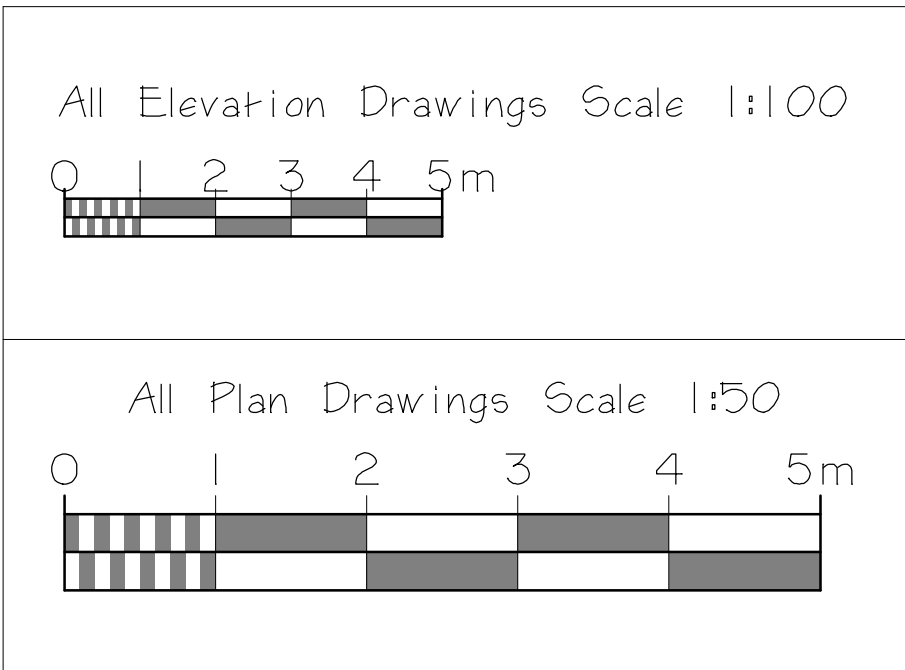


Scale Bars


Garage Elevations

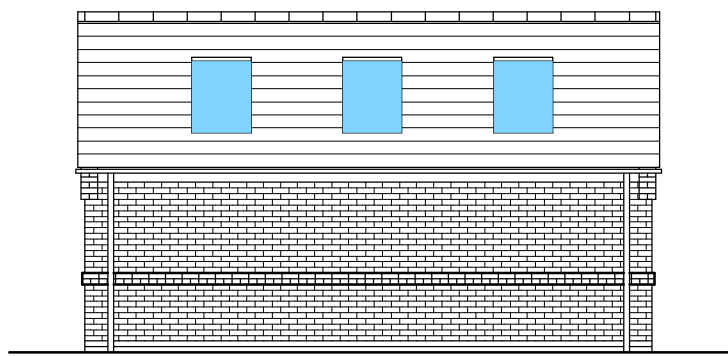


Side Elevation
On Arrow A

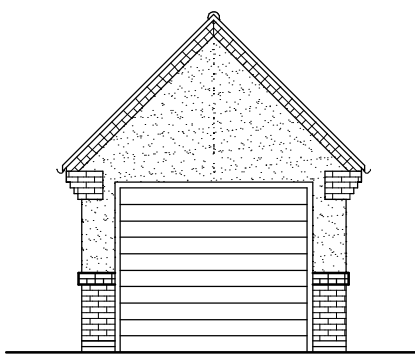


Front Elevation
On Arrow B

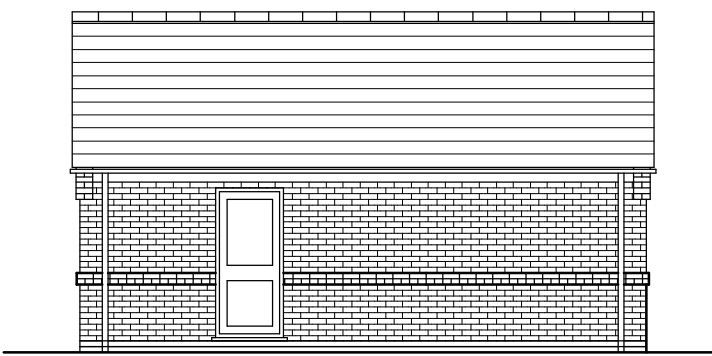


Side Elevation
On Arrow C

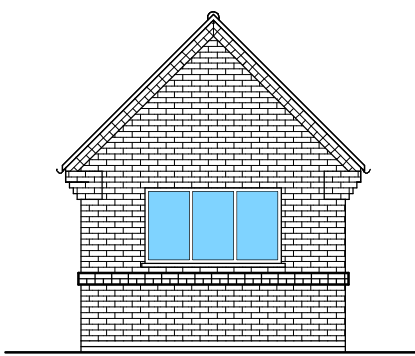

Rear Elevation
On Arrow D

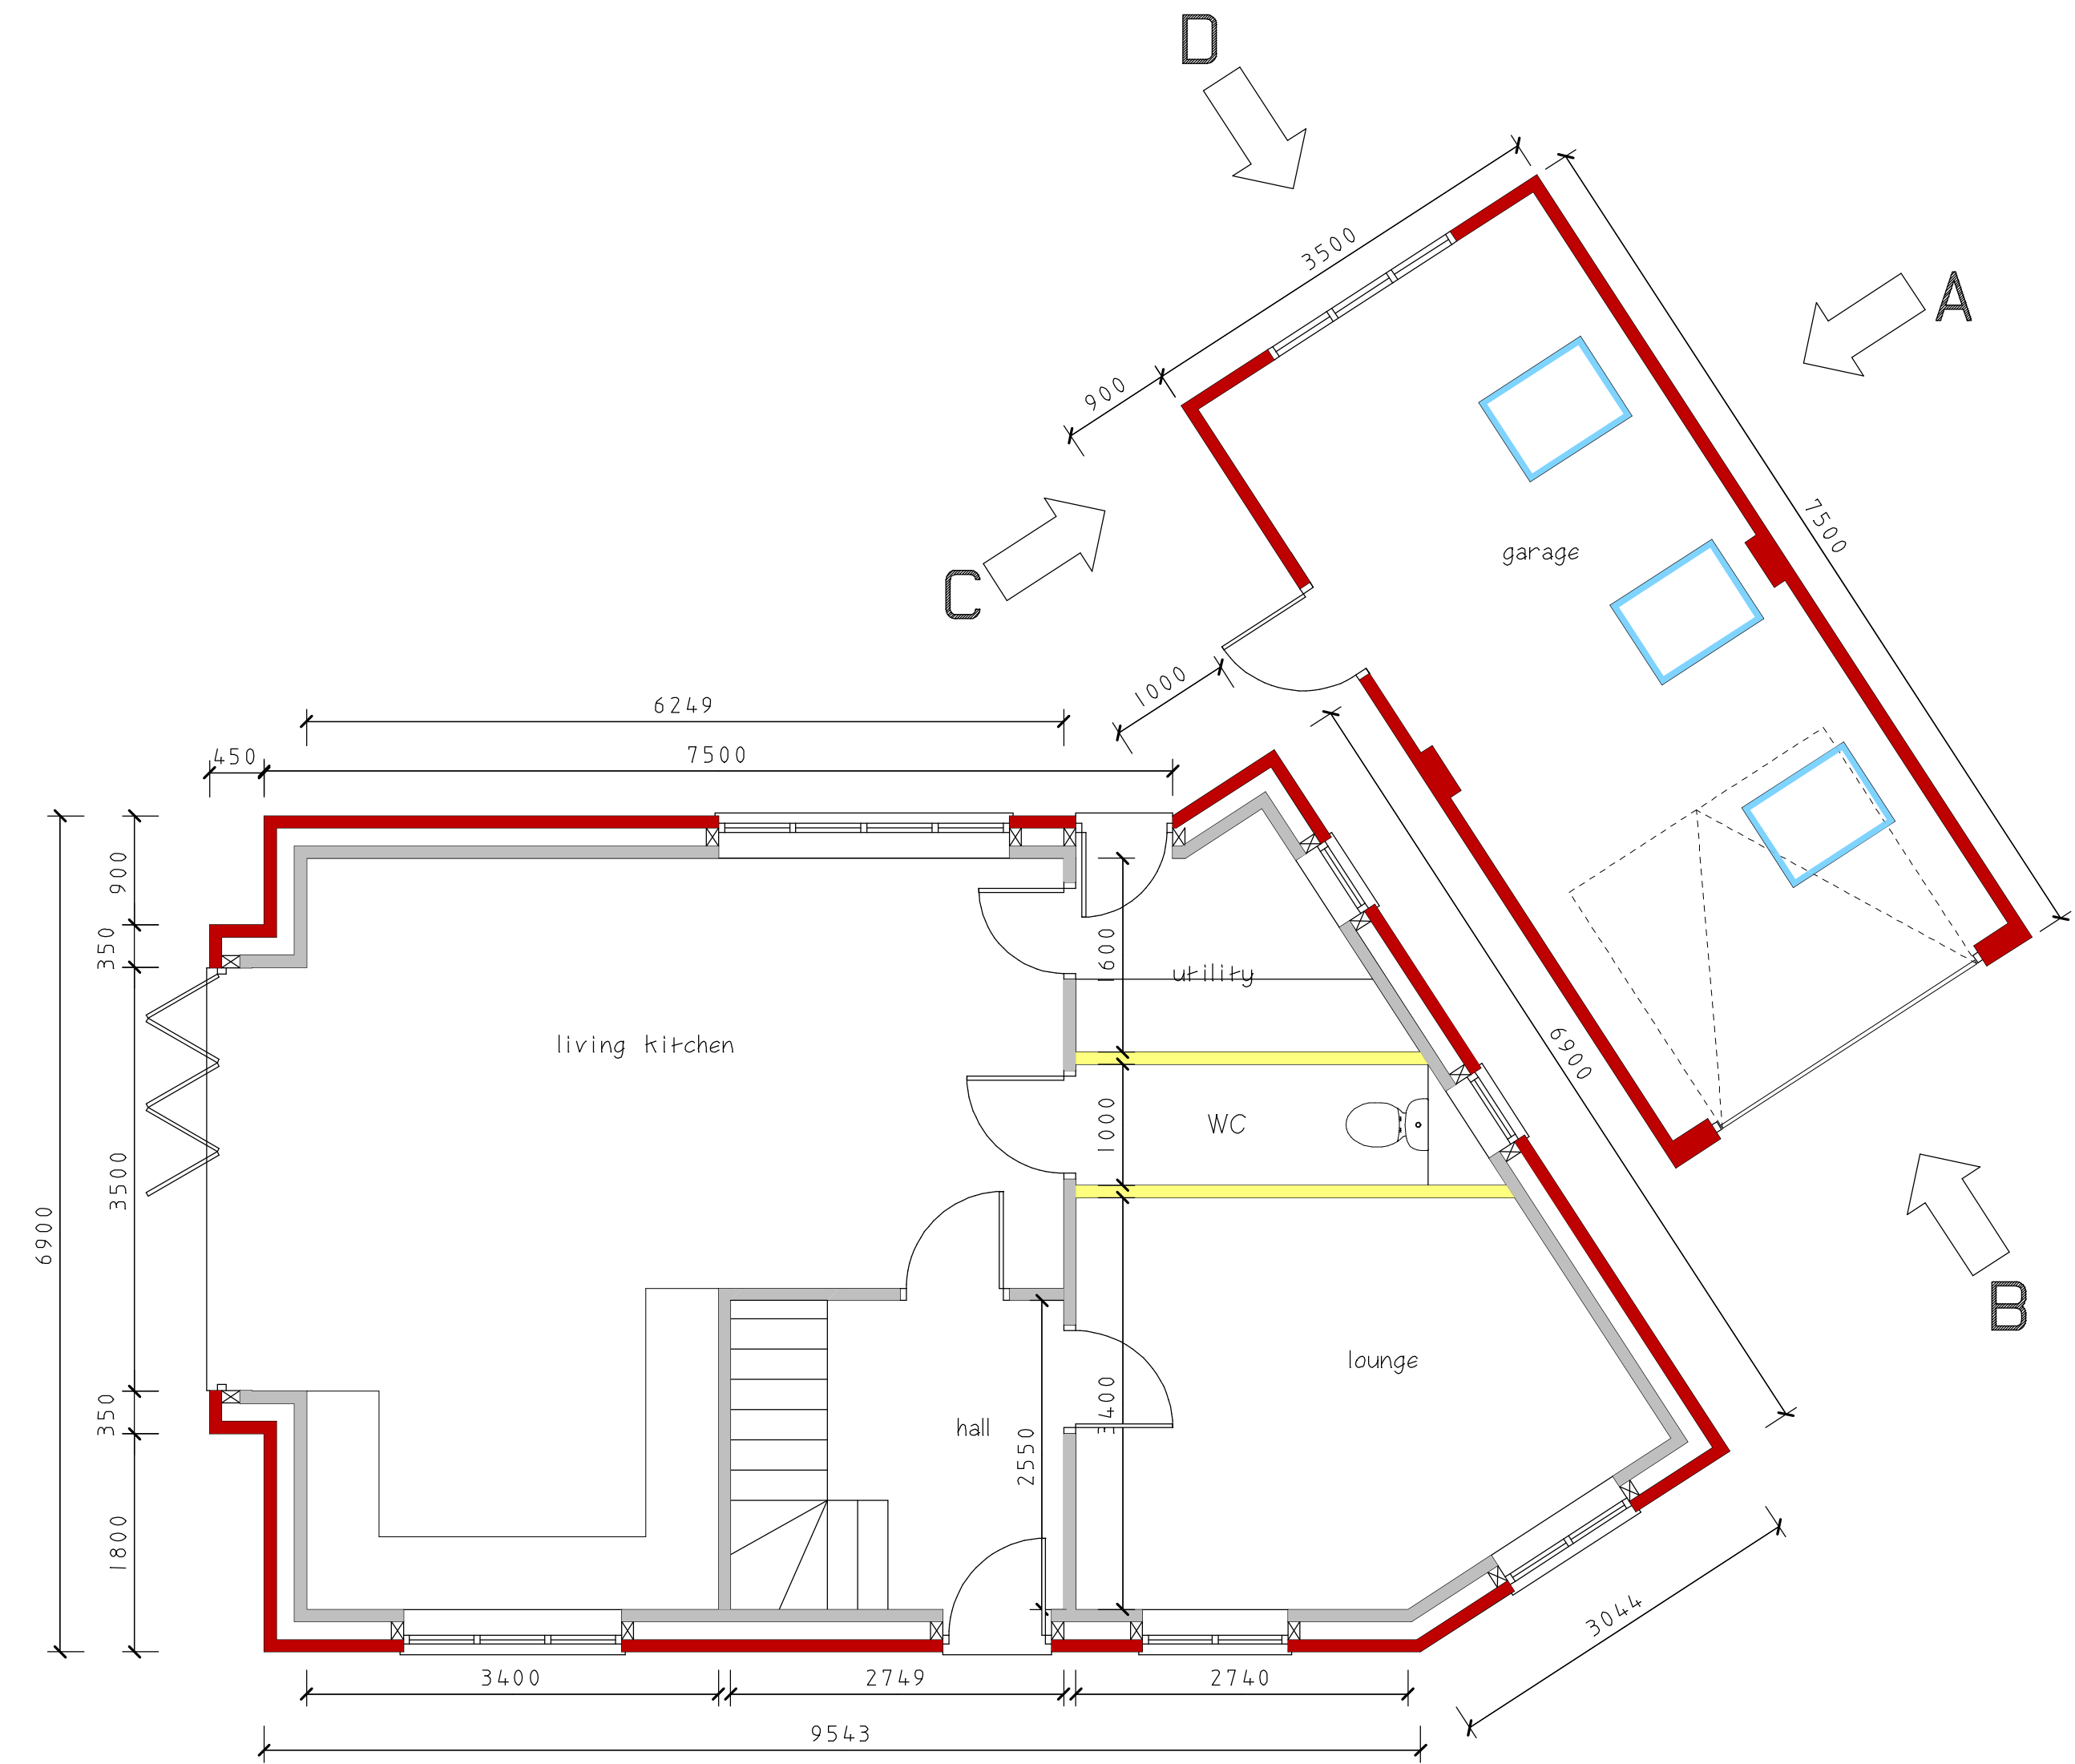

Ground Floor Plan

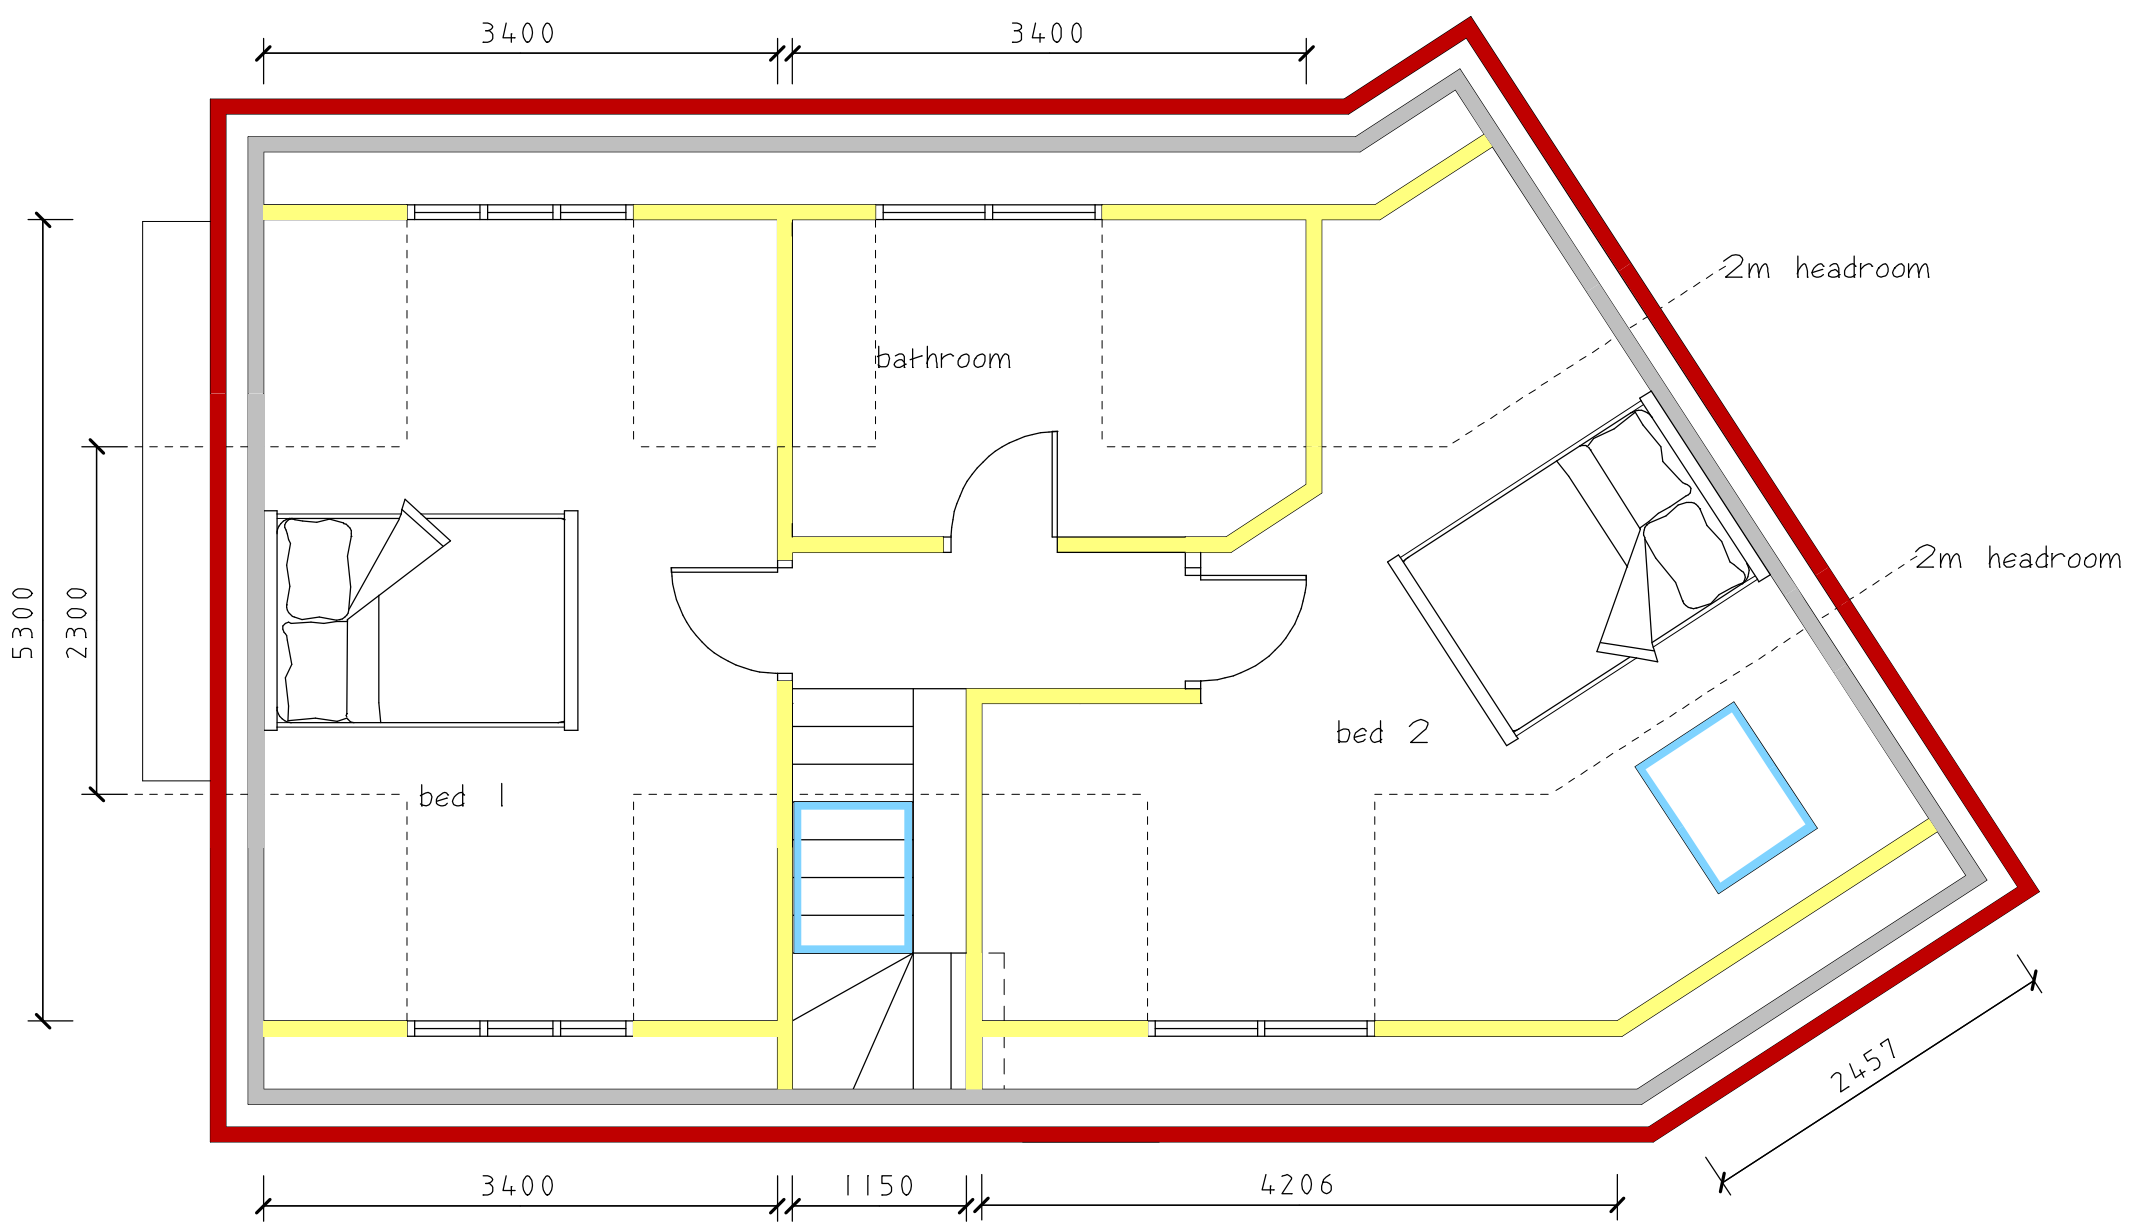

First Floor Plan

CLIENT			
Paul Cheater			
JOB TITLE			
Land To The Rear Of Convent Lodge Convent Drive Stoke Golding Nuneaton CV13 6JF			
DRAWING TITLE			
Proposed 2 Bedroom Bungalow And Garage			
SCALE	SHEET	DATE	DRAWN BY
1:50 & 1:100	A1	Feb 2024	A Moore
ANDREW MOORE ARCHITECTURAL SERVICES Tel: 07973397765 Email: andrewmoore@workmail.com			
DRG NO		SHEET NO	
1643		1	