




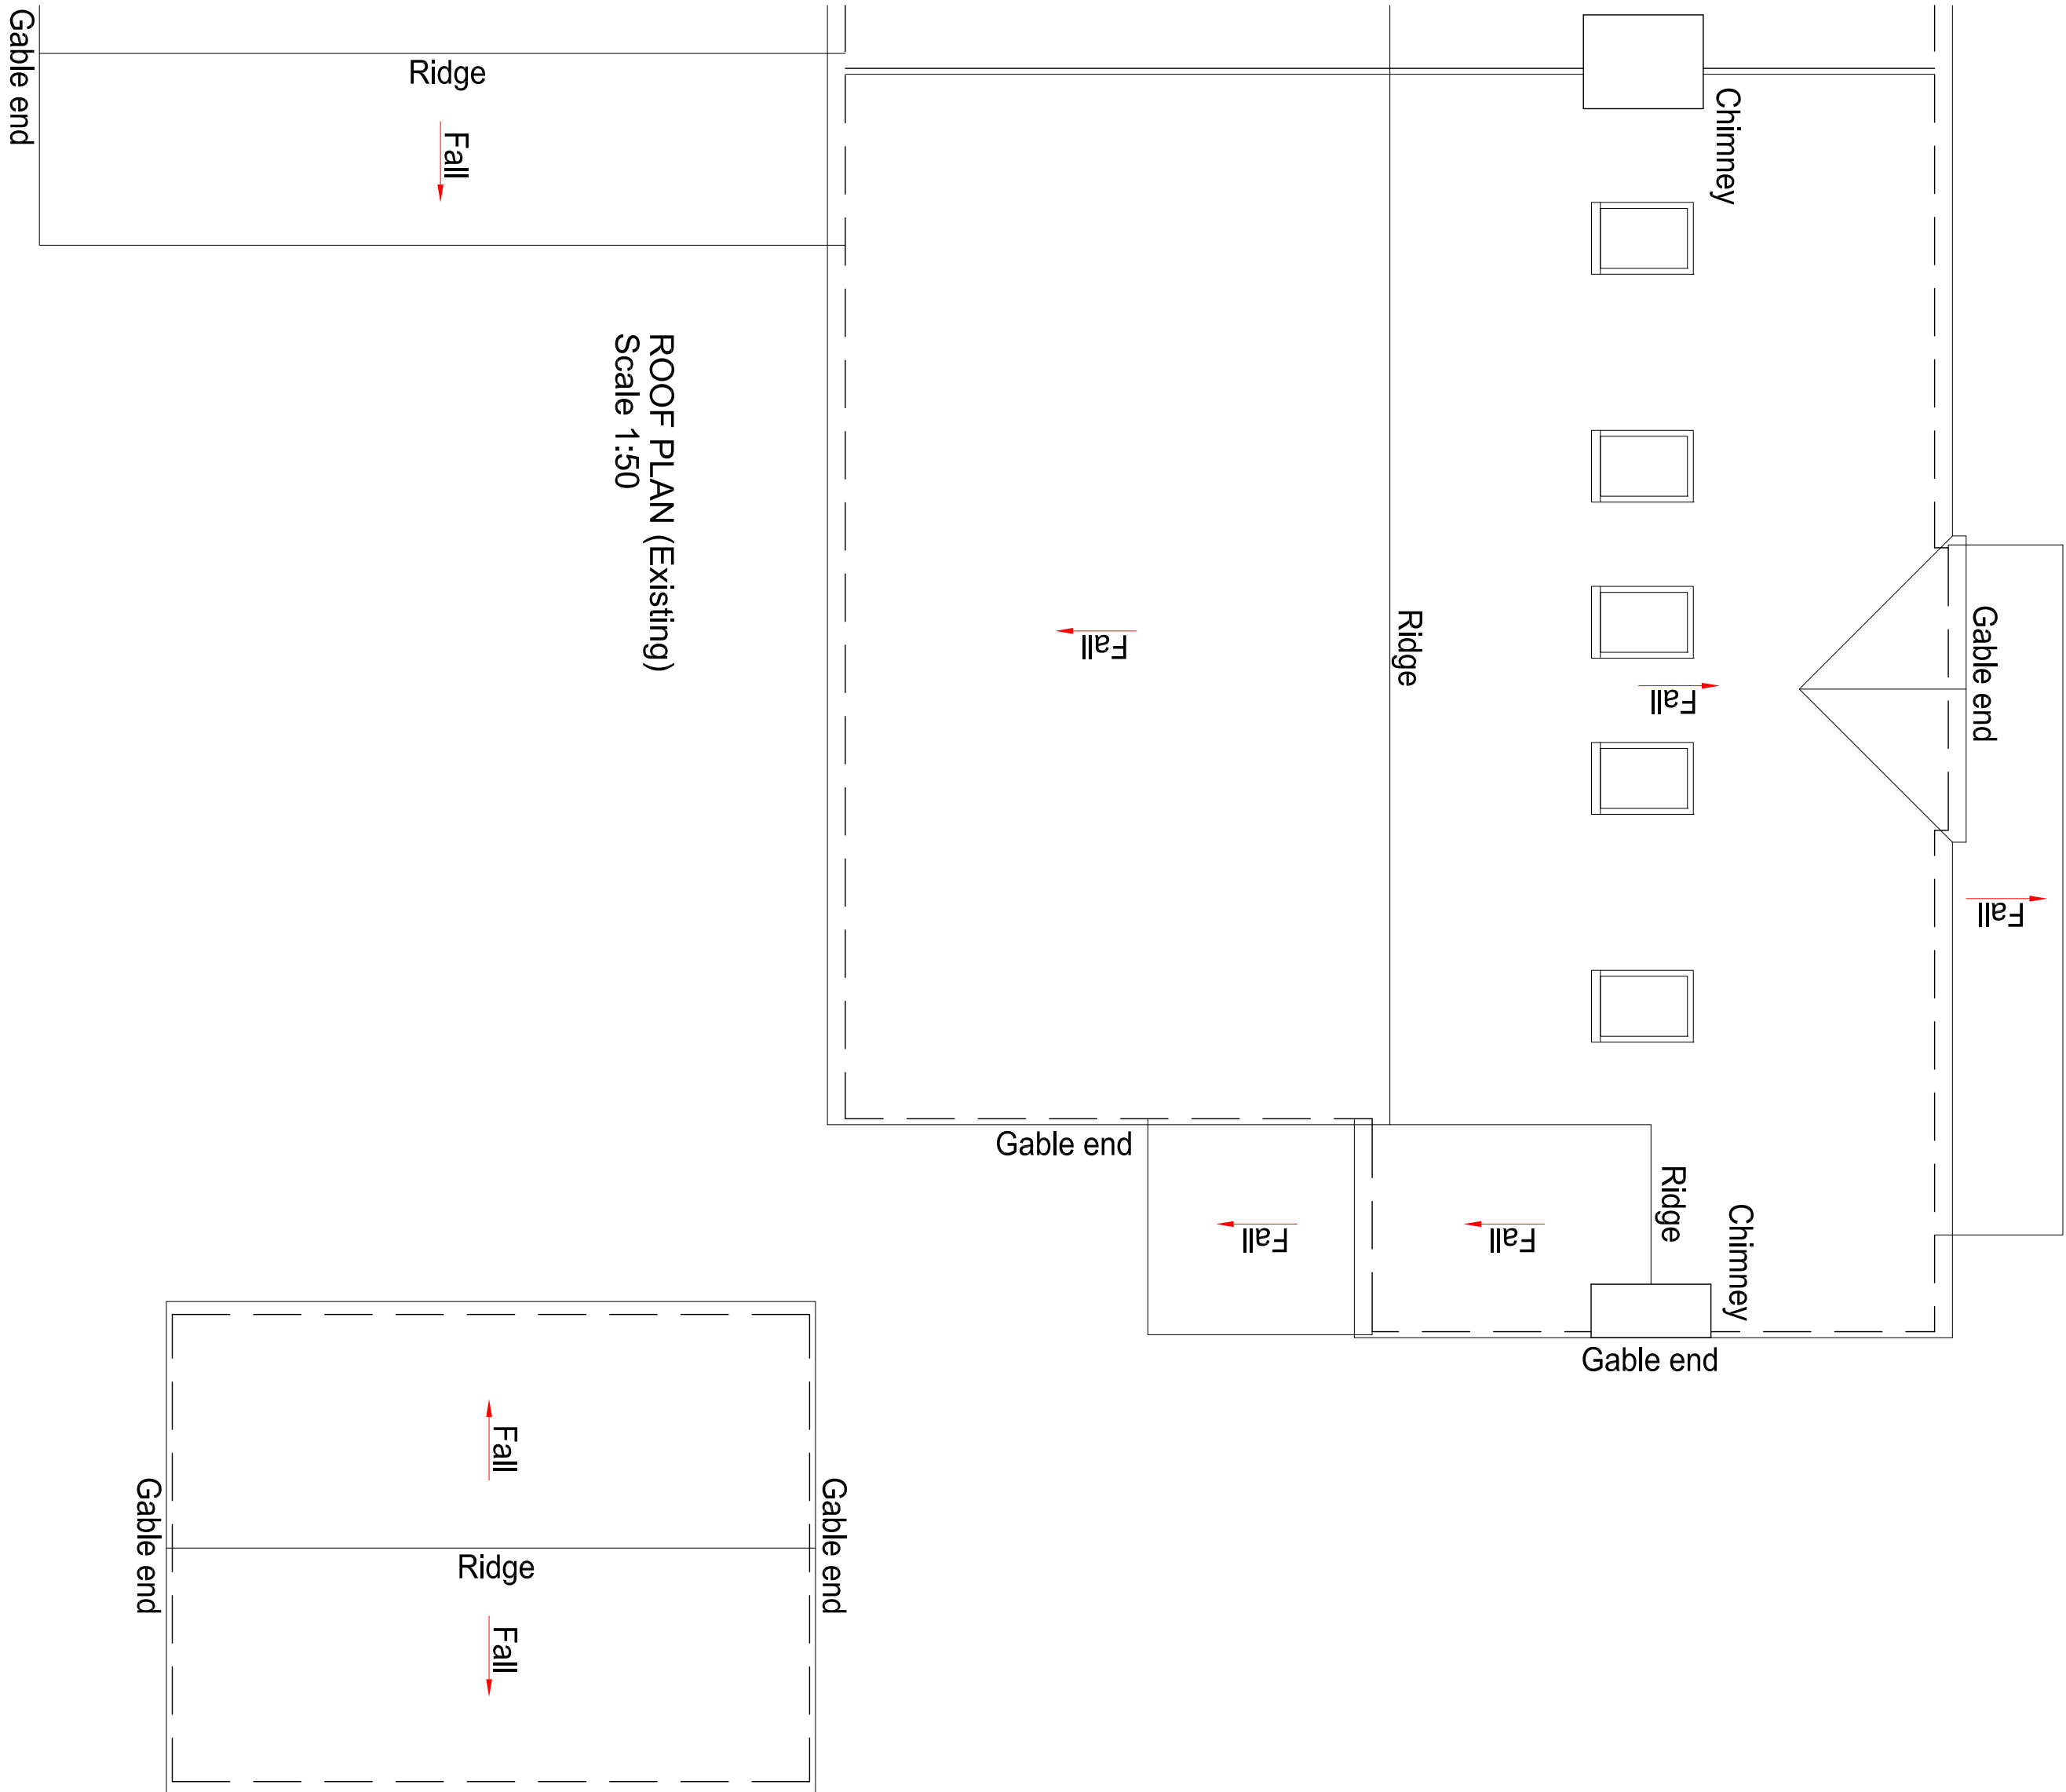

ROOF PLAN (Existing)
Scale 1:50

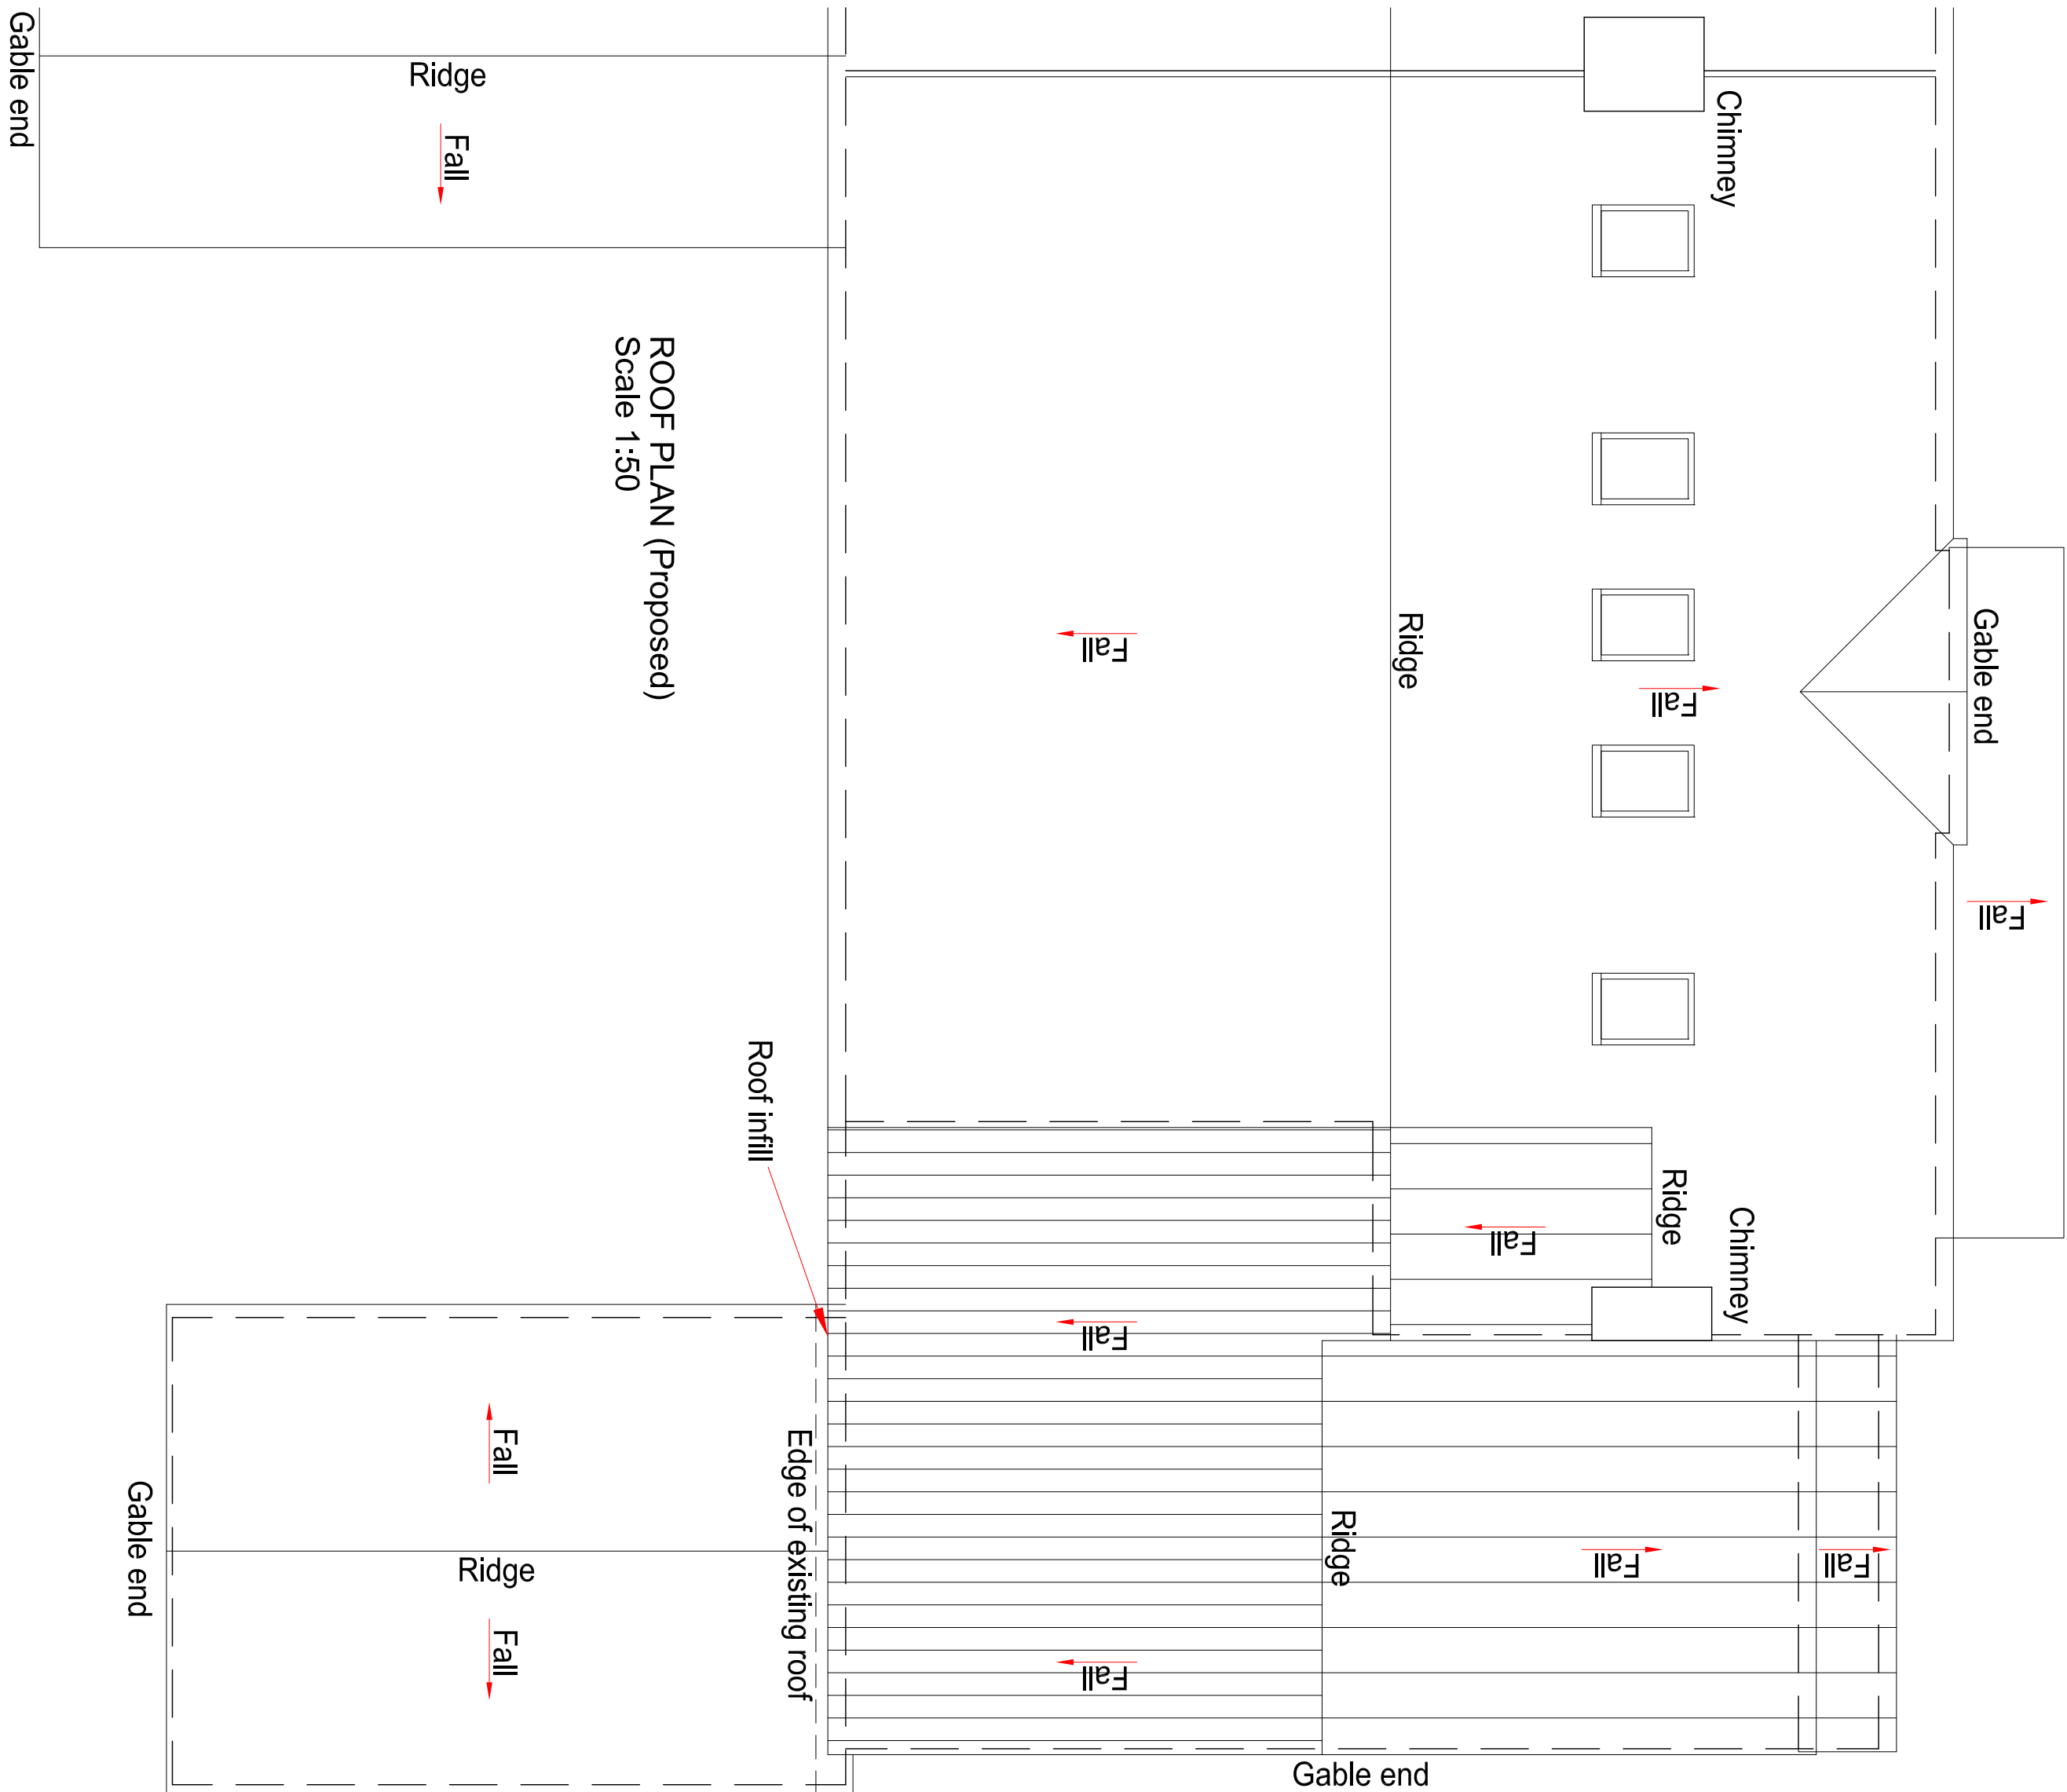

ROOF PLAN (Proposed)
Scale 1:50

 

Revisions	

CLIENT		A1 Sheet
Mr & Mrs Haynes		
PROJECT 9 STATION ROAD, DESFORD, LEICS., LE9 9FN		
2 STOREY SIDE EXTENSION & GARAGE CONVERSION		

scale 1:50, 1:100	drawn JPP	drawing no. 3
job no. 2	date Jan 2024	rev. .
T44 (07/250 100x12)		