




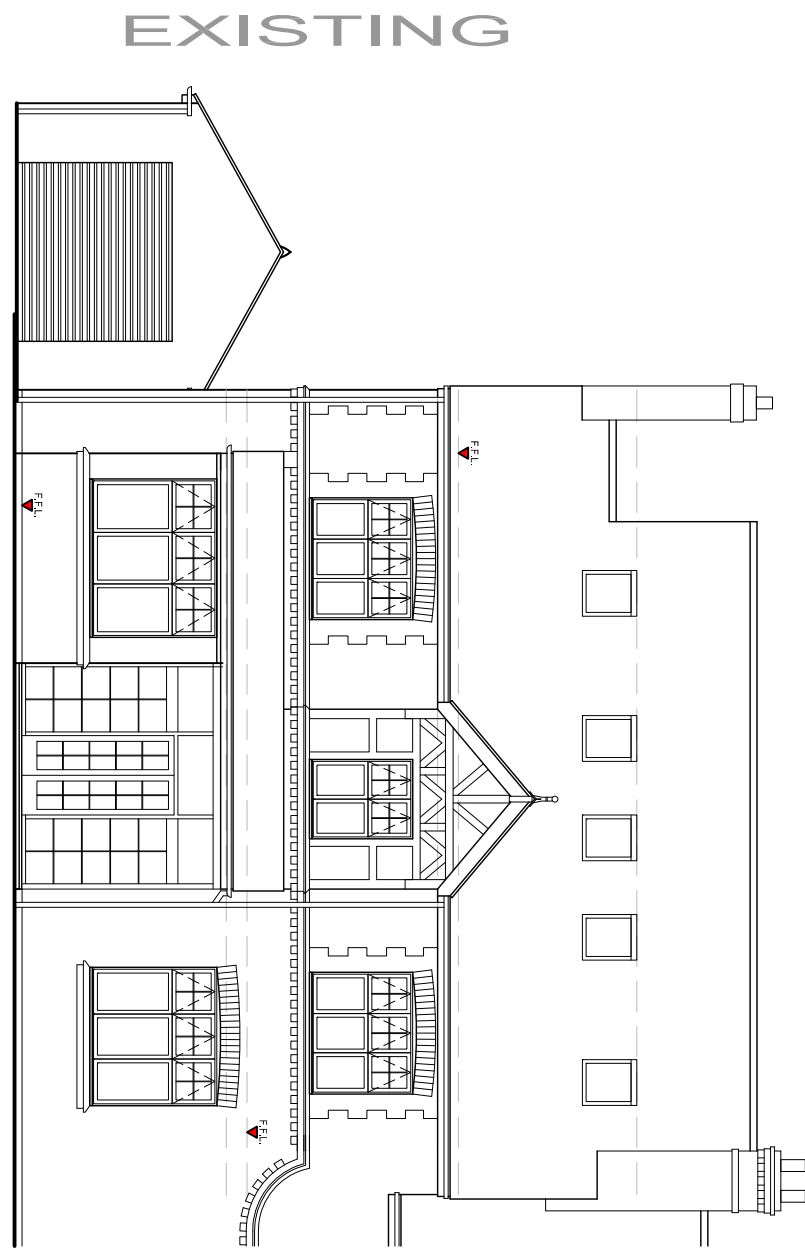


SOUTH ELEVATION
Scale 1:100

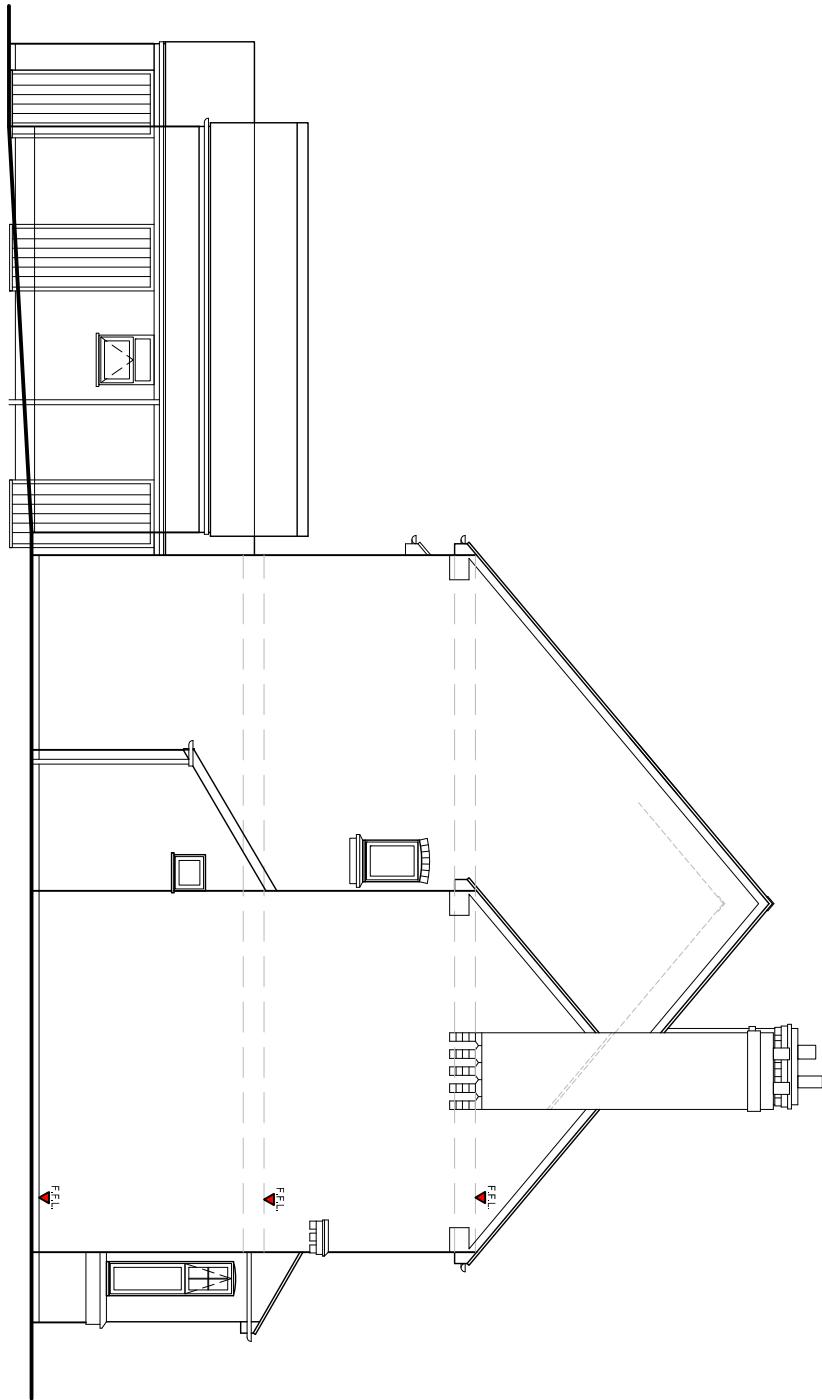


WEST ELEVATION

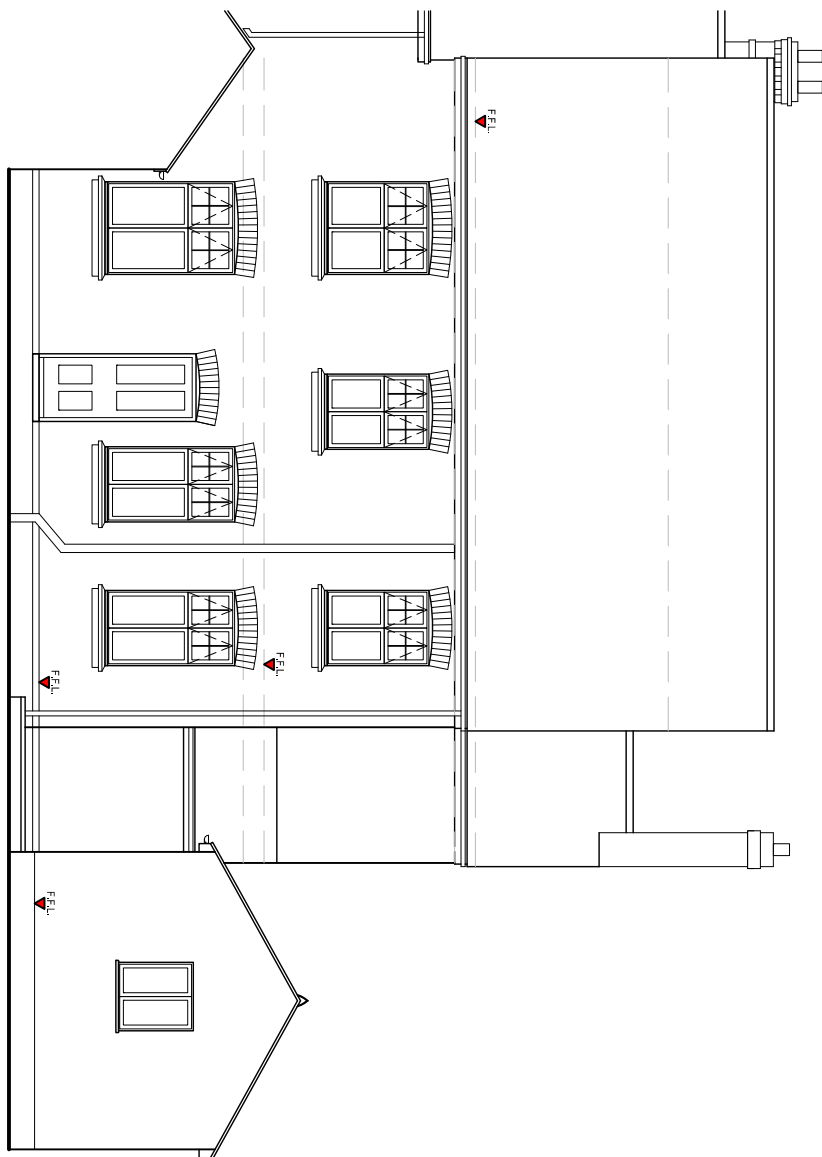


NORTH ELEVATION

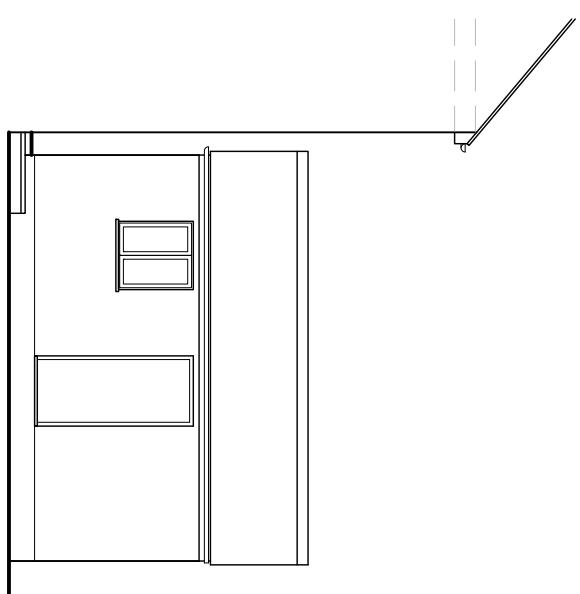


EAST ELEVATION

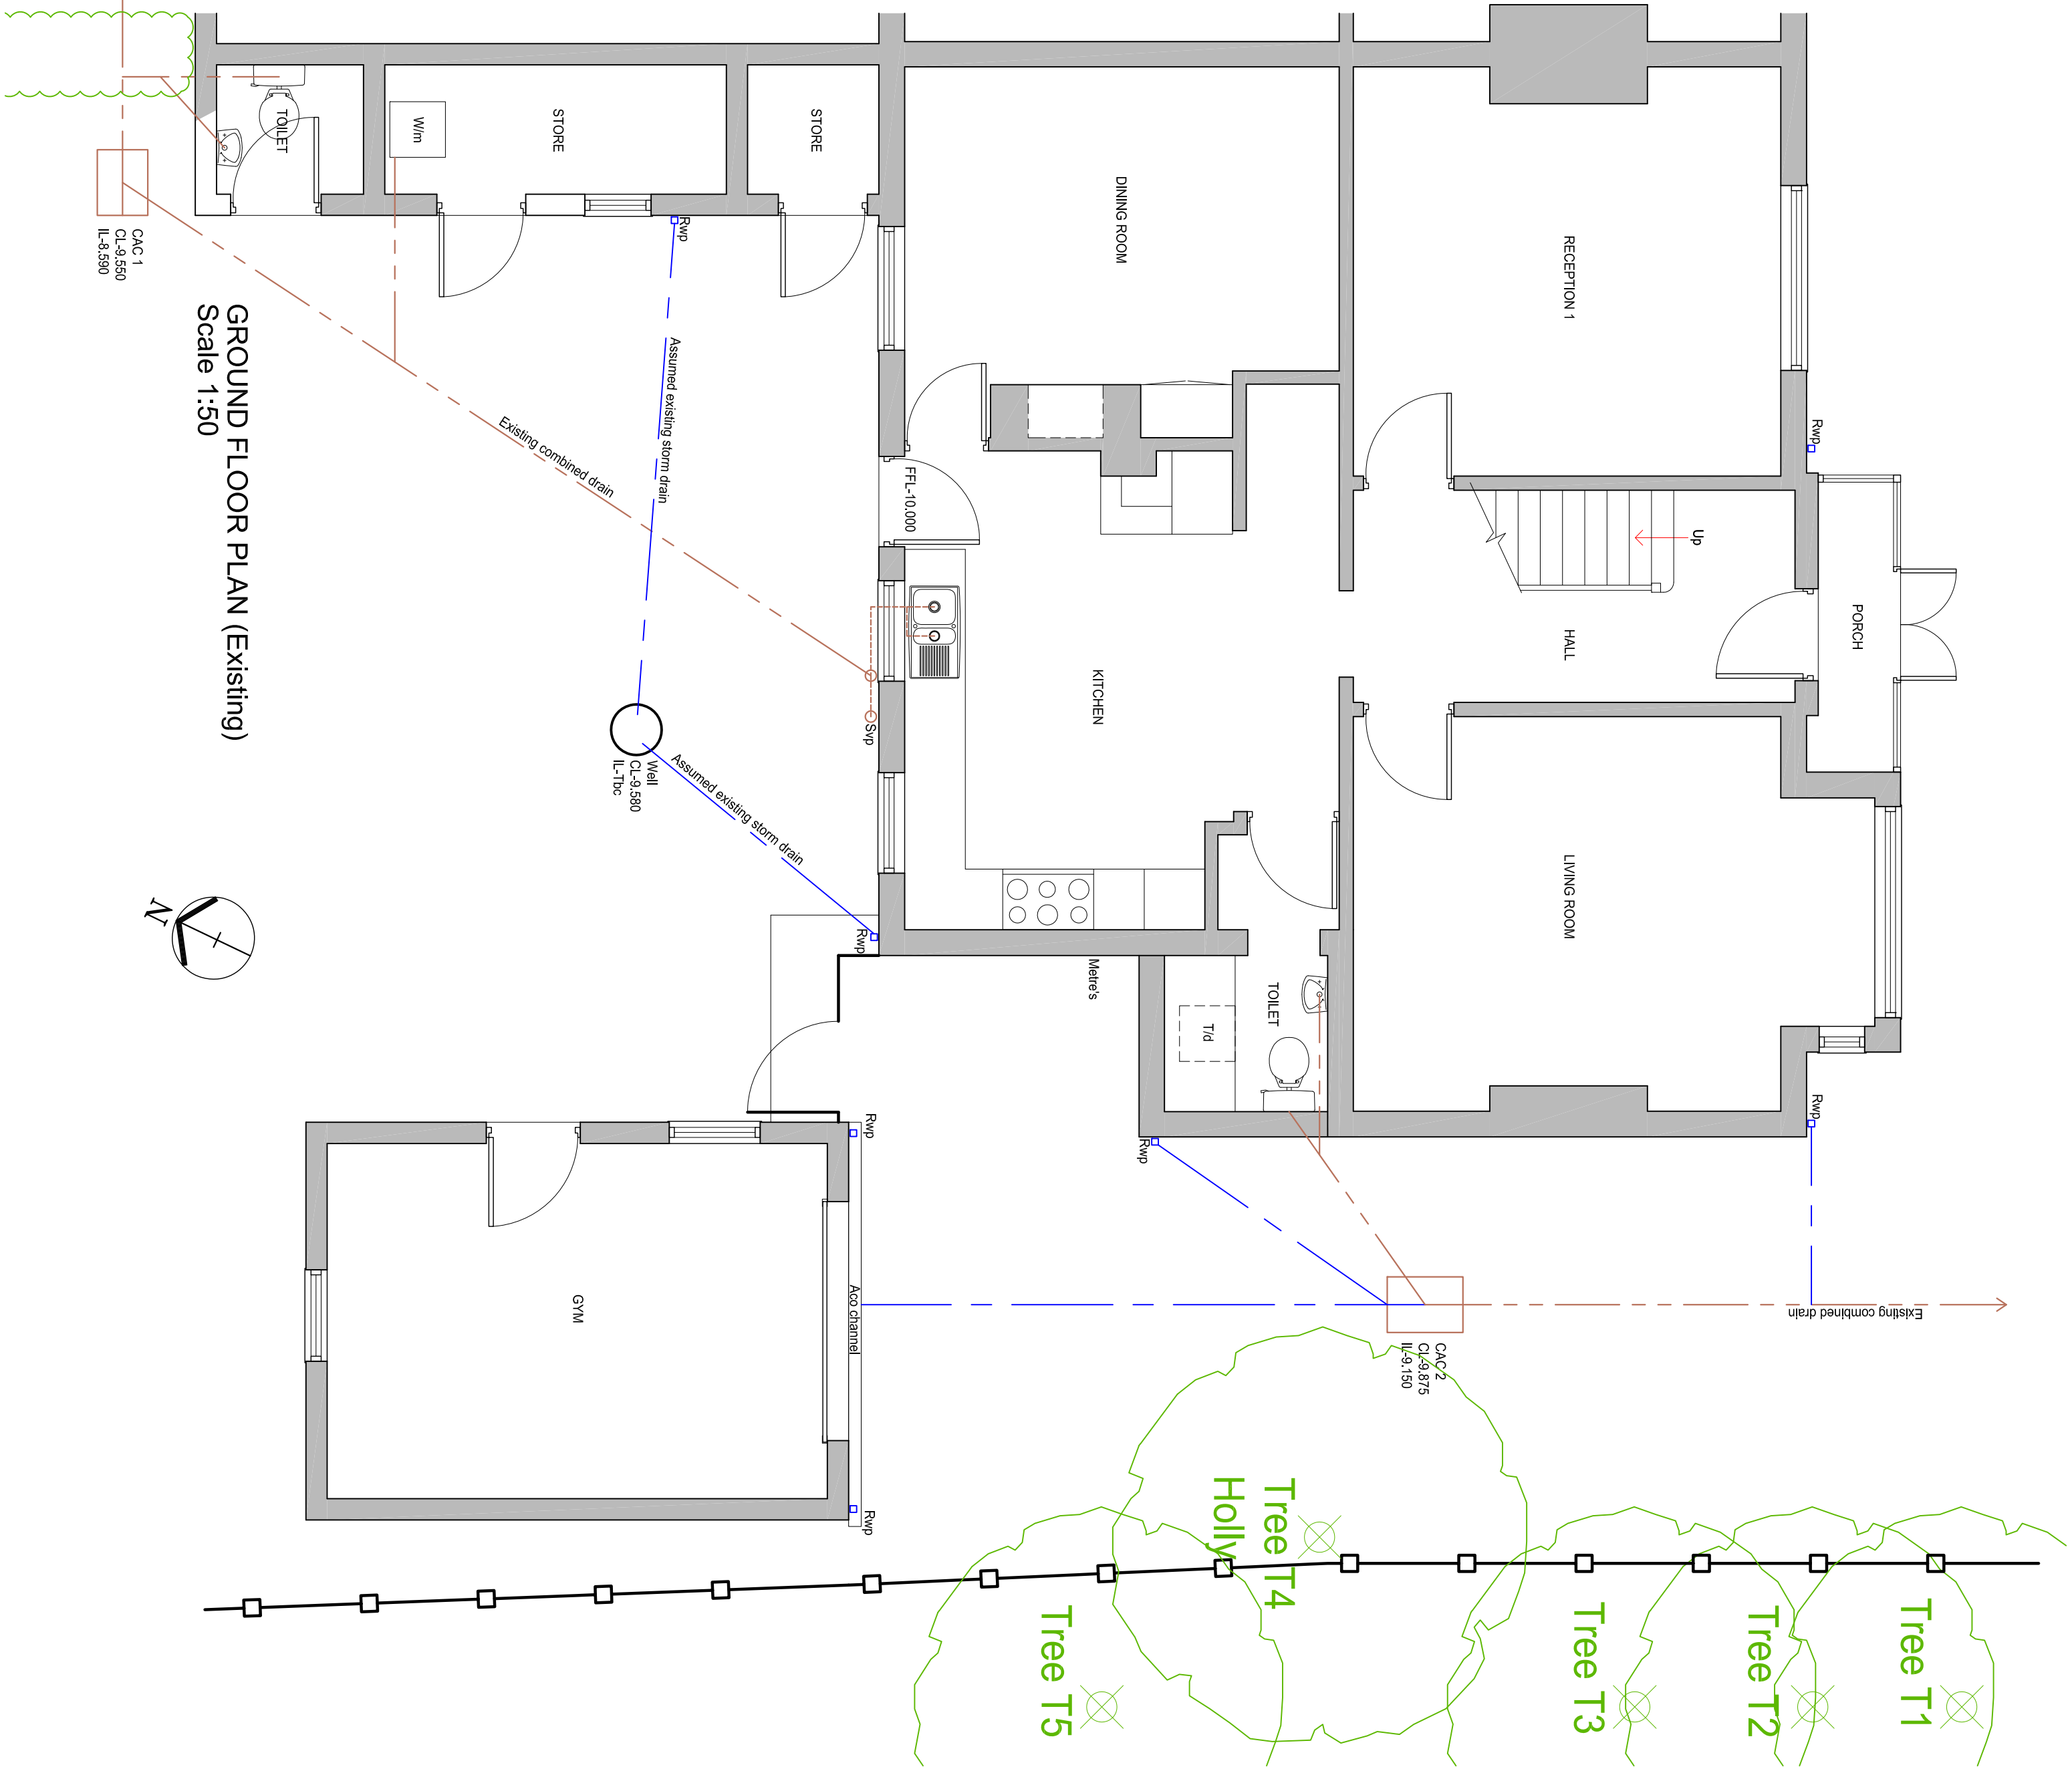

GROUND FLOOR PLAN (Existing)
Scale 1:50

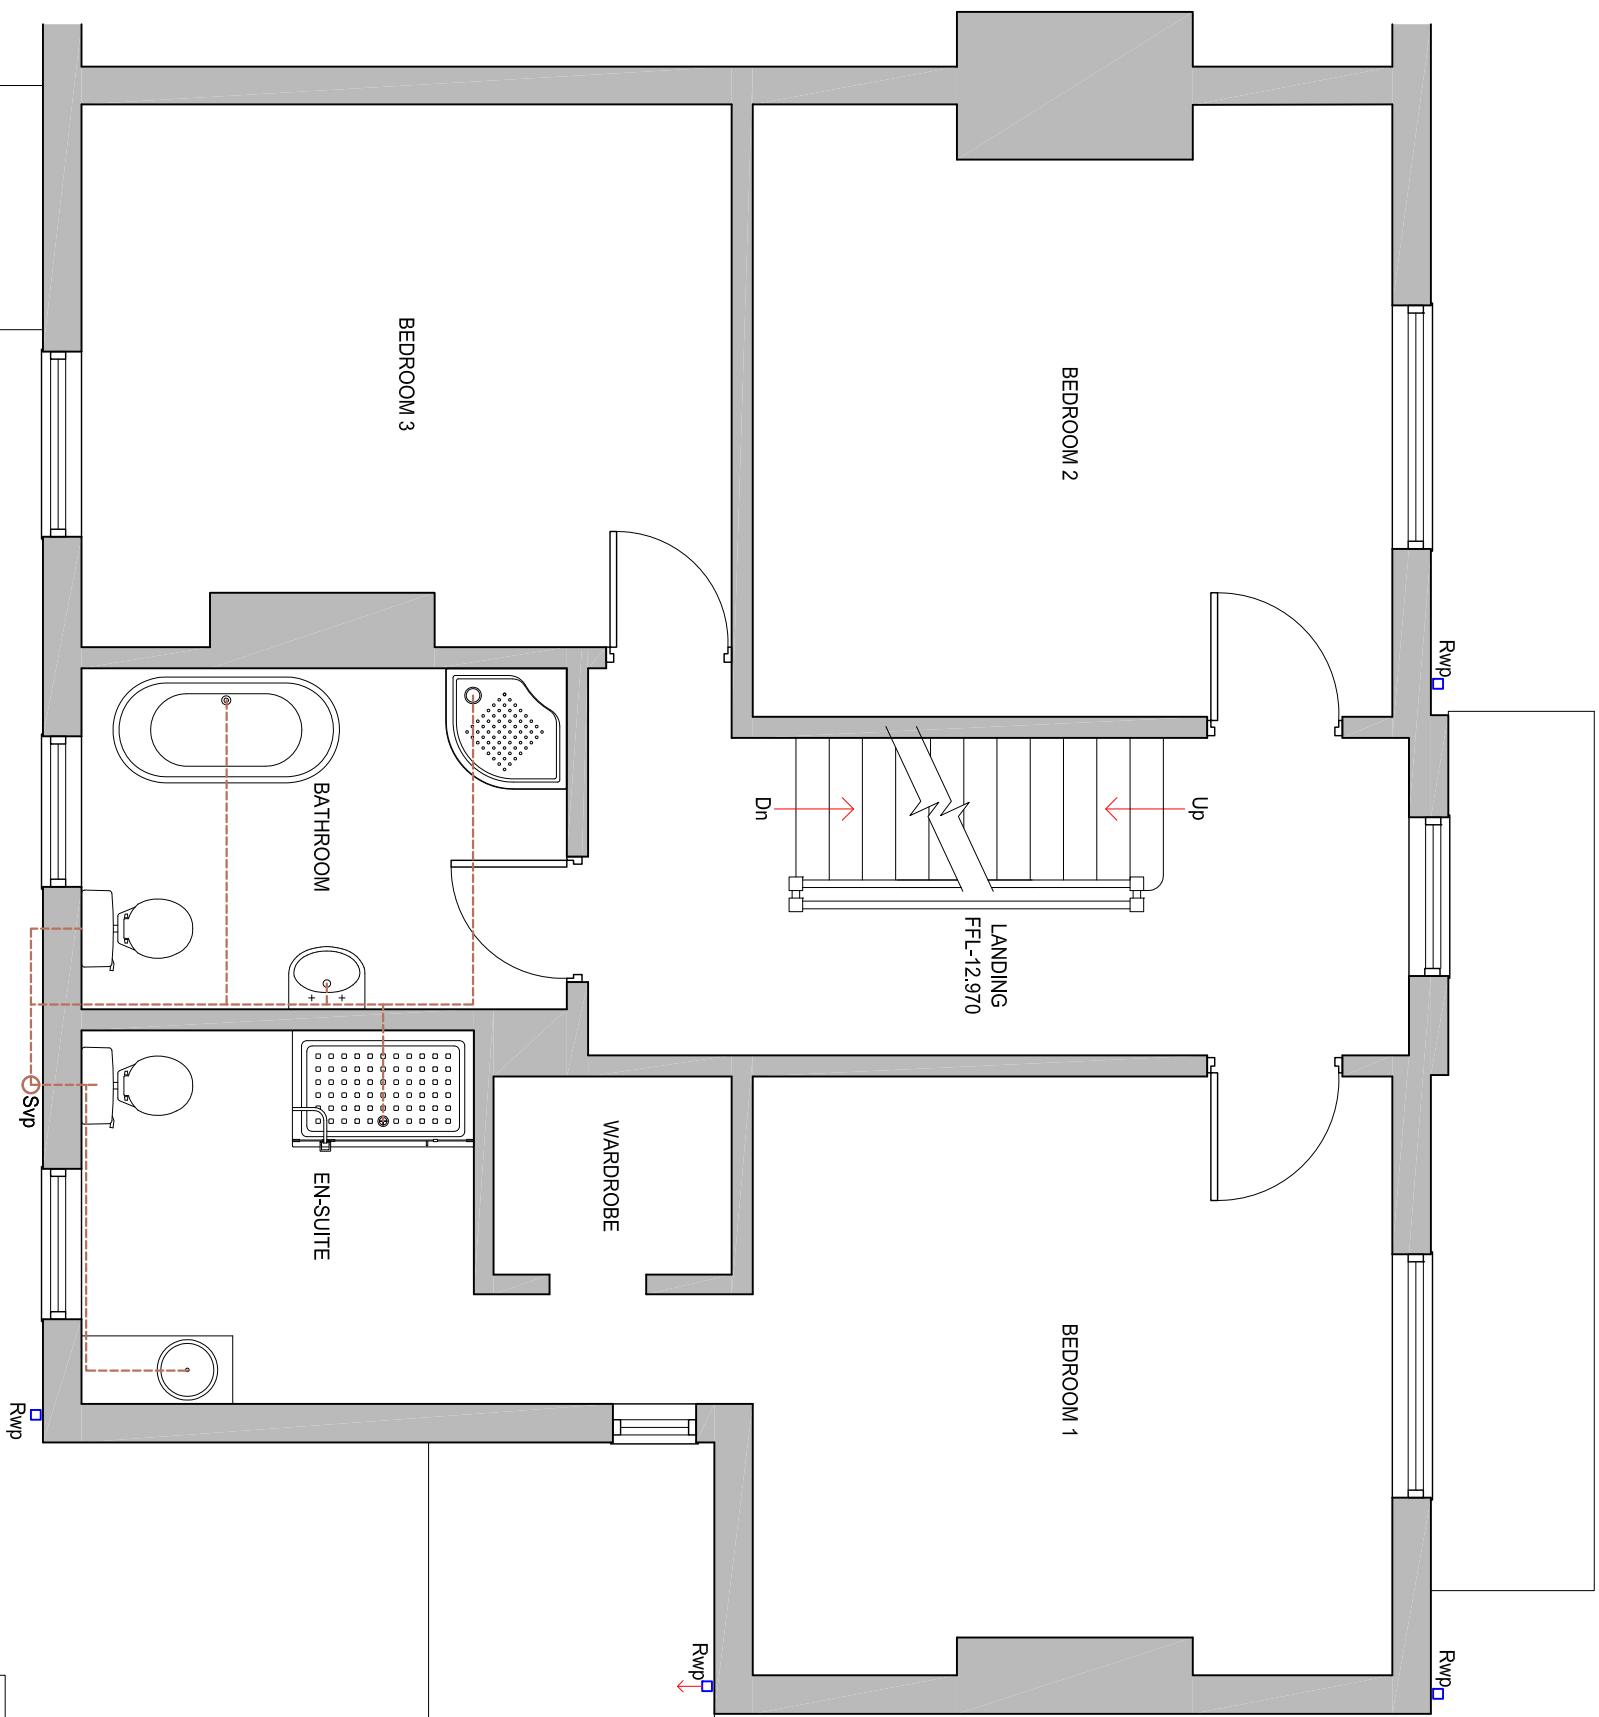

FIRST FLOOR PLAN (Existing)
Scale 1:50

 

Revisions

CLIENT	Mr. & Mrs Haynes	A1	Sheet
PROJECT	9 STATION ROAD, DESFORD, LEICS., LE9 9FN		
	2 STOREY SIDE EXTENSION & GARAGE CONVERSION		

scale	1:50, 1:100	drawn	JFP	drawing no.	1
job no.	2	date	Jan 2024	rev.	.

Tel: (07)850 180612