




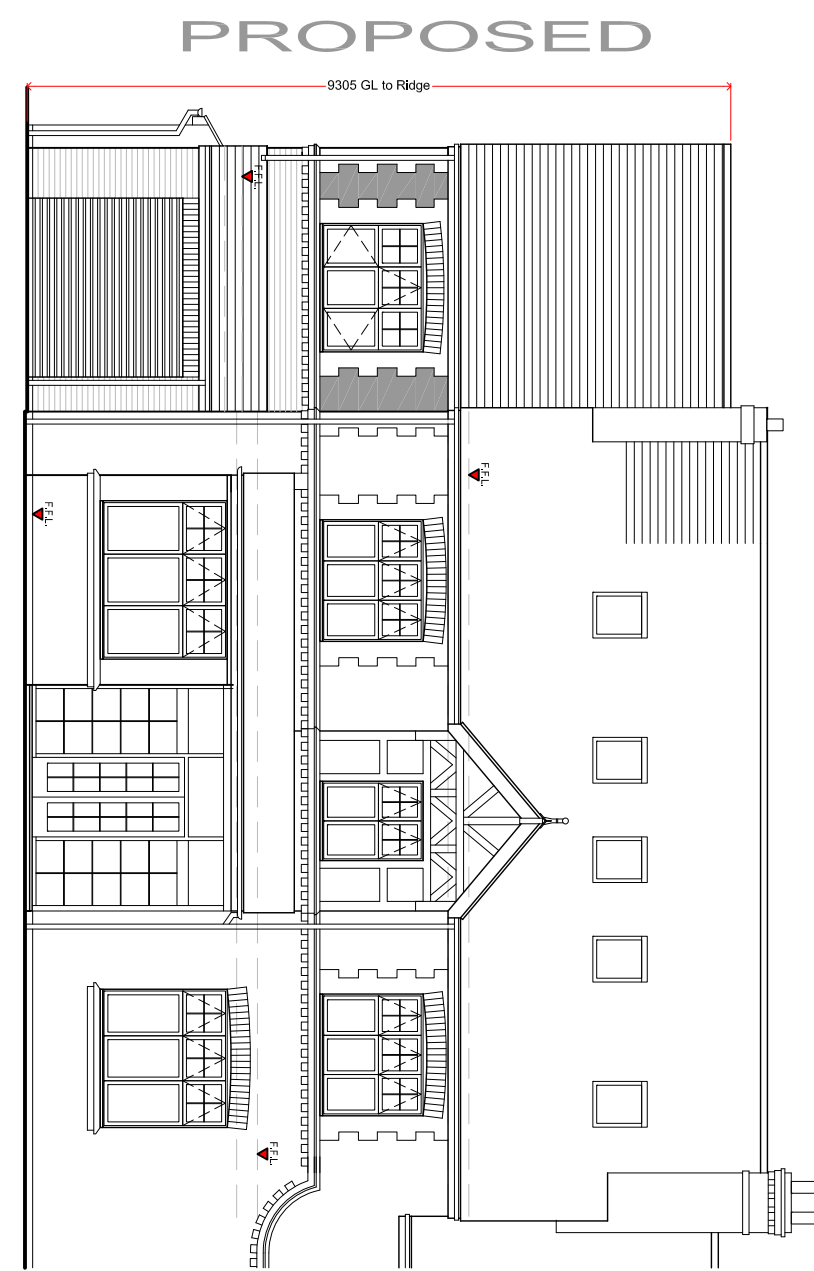


SOUTH ELEVATION
Scale 1:100

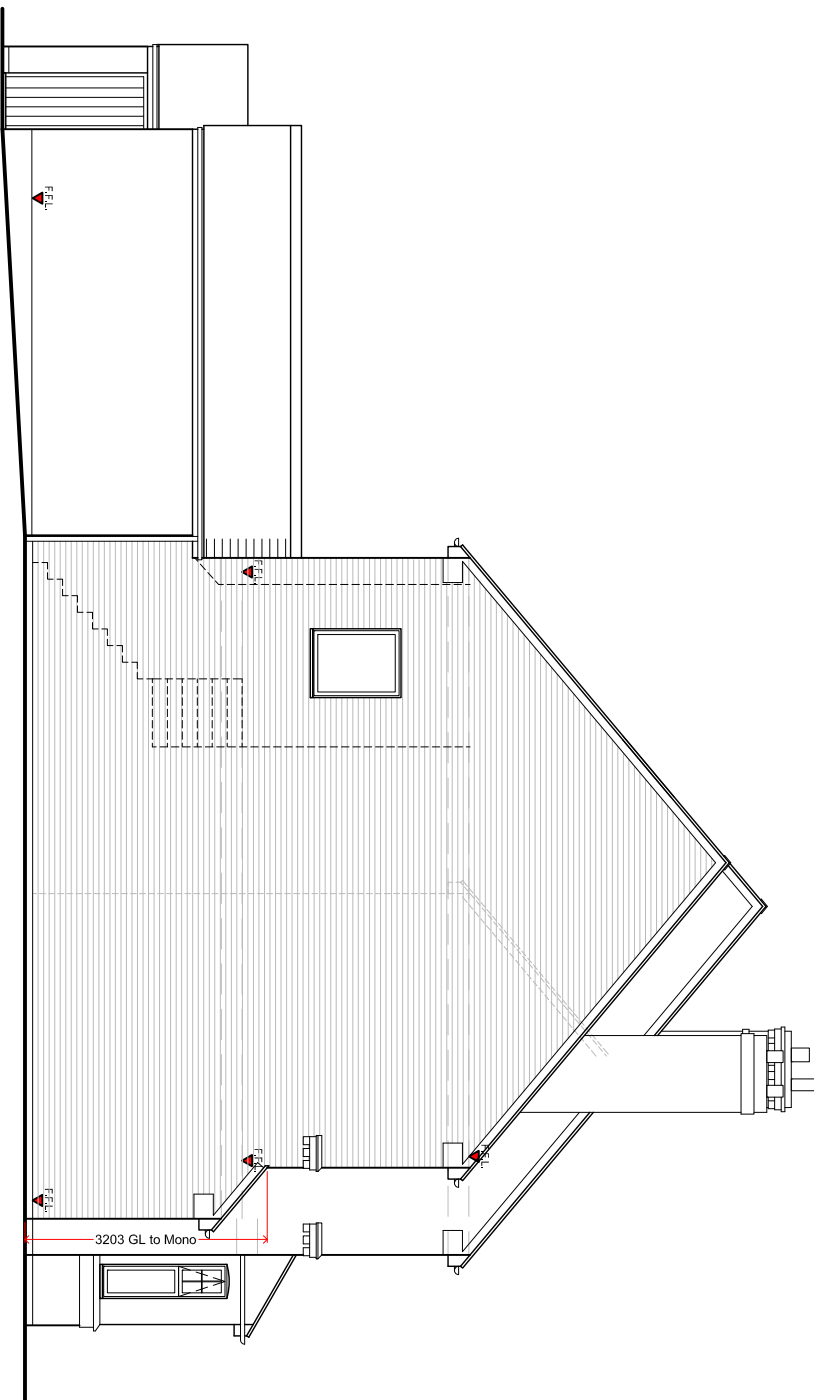

WEST ELEVATION

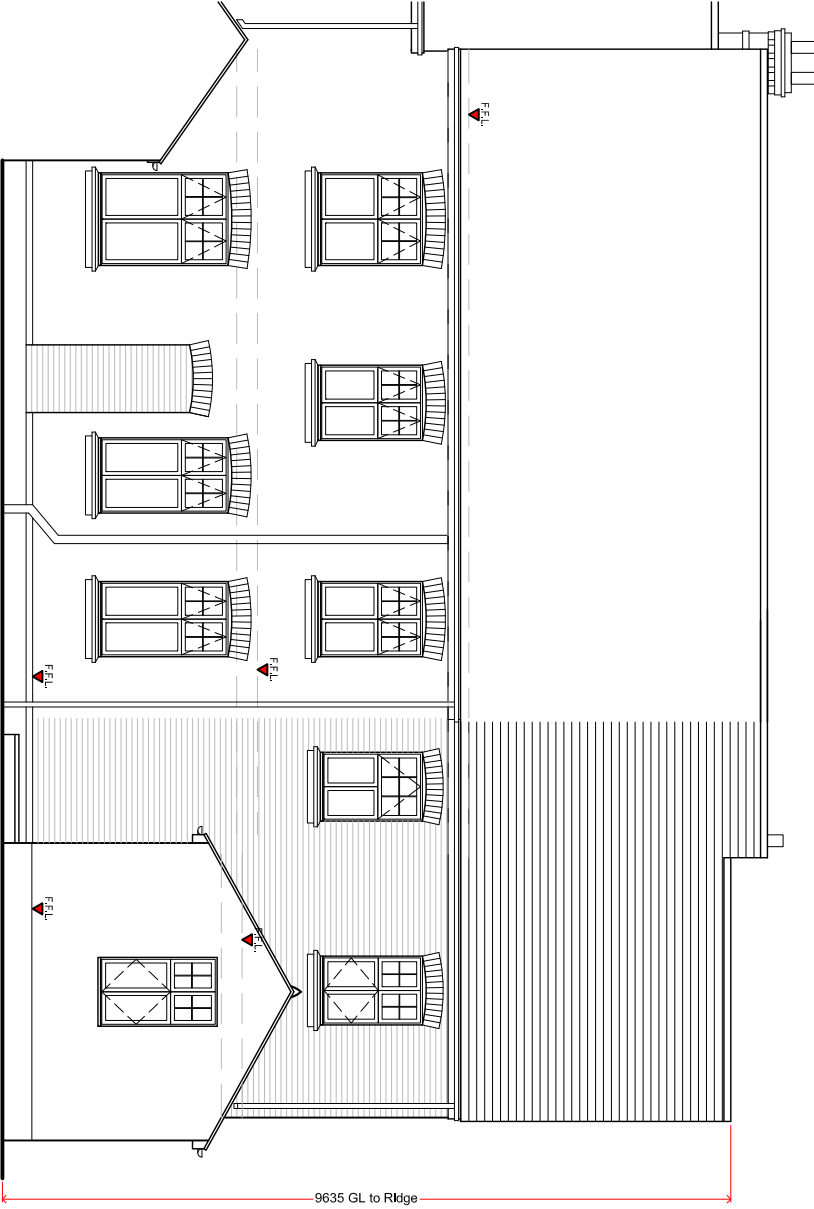


NORTH ELEVATION

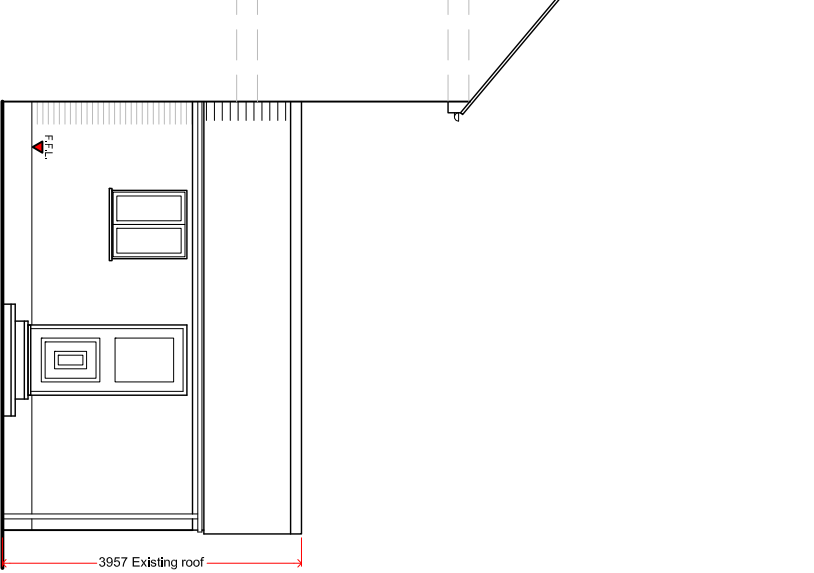


EAST ELEVATION



GROUND FLOOR PLAN (Proposed)
Scale 1:50

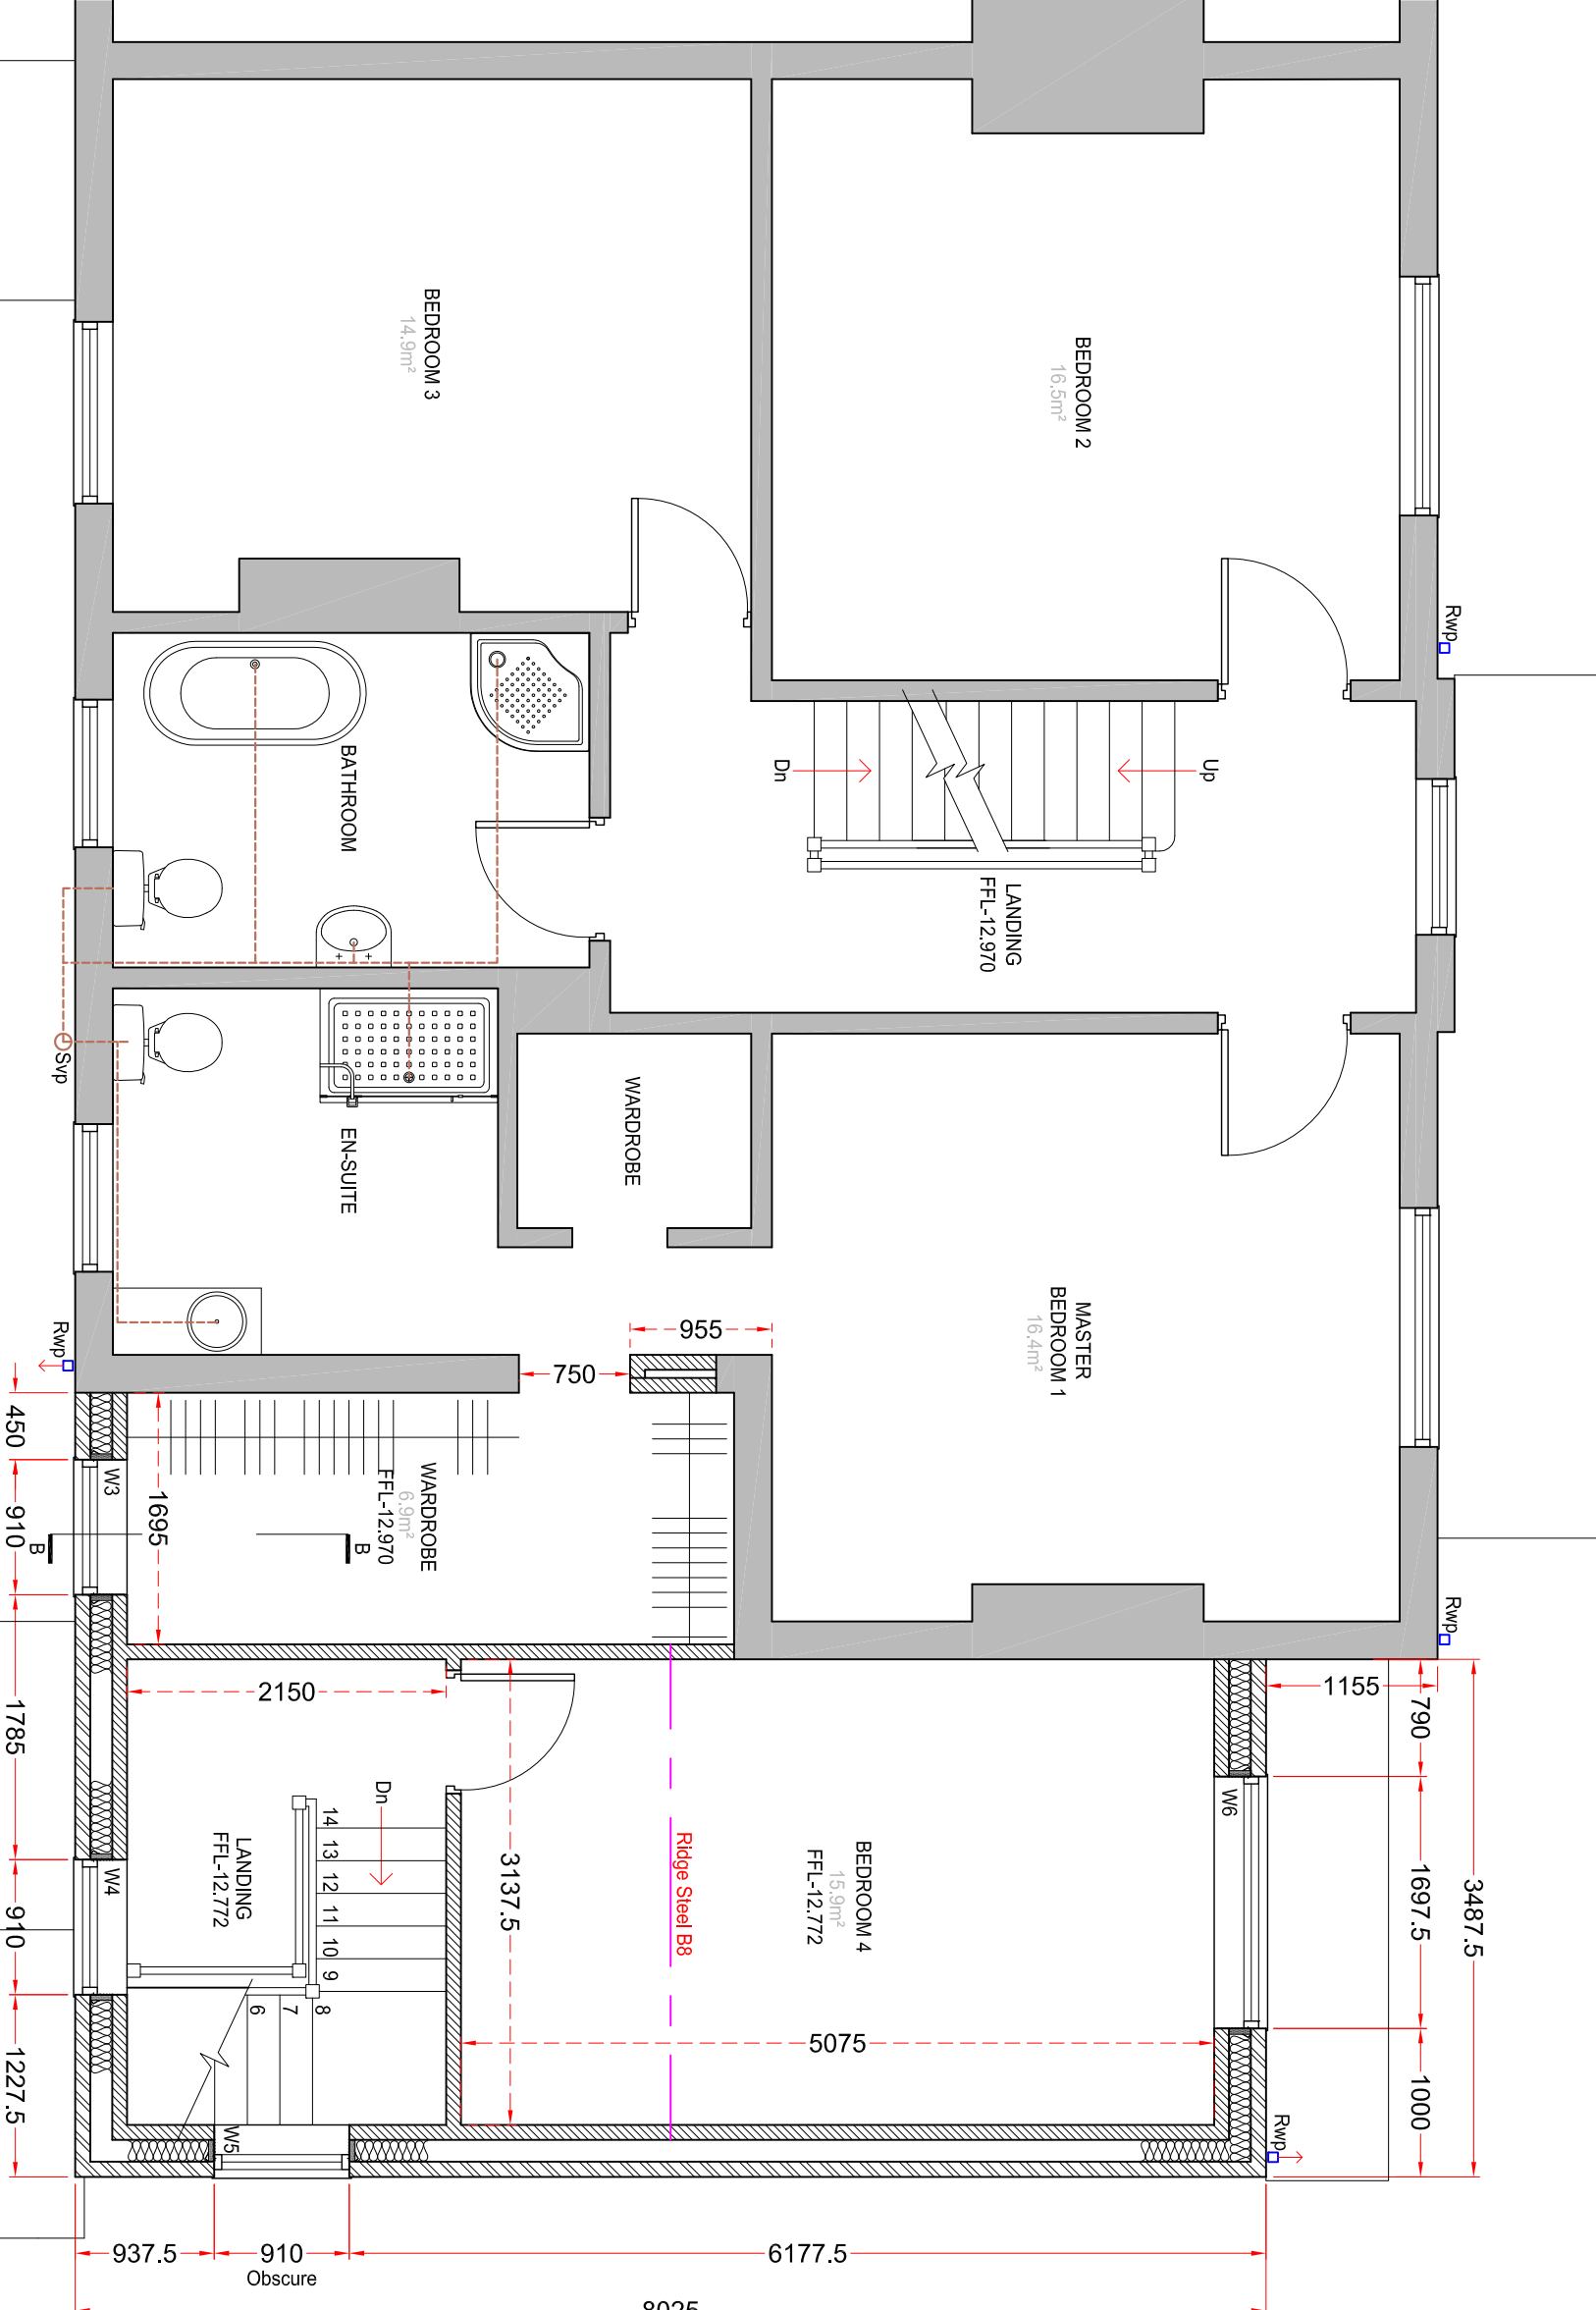

FIRST FLOOR PLAN (Proposed)
Scale 1:50

 

Revisions

CLIENT
Mr. & Mrs Haynes
PROJECT
9 STATION ROAD,
DESFORD, LEICS., LE9 9FN
2 STOREY SIDE EXTENSION
& GARAGE CONVERSION

A1
Sheet

scale
1:50, 1:100
JHP
drawing no. 2

job no. 2
date Jan 2024
rev.

Tel (07850 100612)