



EXISTING BLOCK PLAN - (1:500)




PROPOSED BLOCK PLAN - (1:500)

NOTE: All dimensions must be checked on site and not scaled from drawing. This drawing is for discussion purposes only and is subject to fire officer and building regulation approvals being obtained.

© All Copyrights Rosh Design. No reproduction of these drawings are permitted under copyright law.
These drawings remain the property of Rosh Design and must not be shared with any third party unless authorized by a director of Rosh Design.

SCALE BAR 1:50

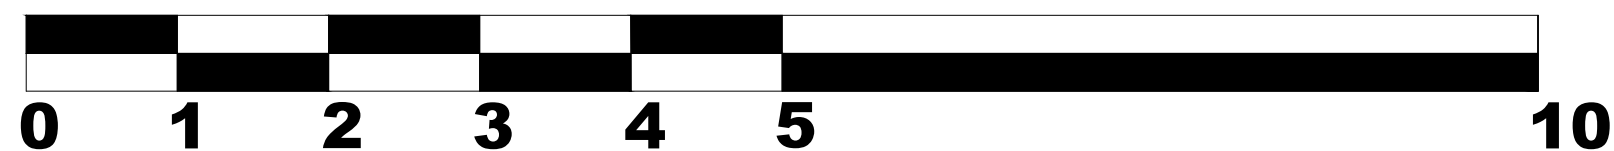

REVISIONS

Revision	Date	Description	Rev by
A	14/08/23	Amended roof plan in proposed block plan	SJH
B	24/08/23	Amended wall & gates	

Client	Mr & Mrs Jones					Dwg No. DJ2023/11	
Job	Ashleigh, Merrylees Road, Thornton LE67 1AP					Dwg Title: Existing & Proposed Block Plan	
Date	14/06/23			Date:		© Copyright	
Scale	1:500@A2						
Drawn by	SJH	Approved by	**	Revision	B		