

1. Drawings copyright of © Architectural Vistadesigns Ltd
2. Drawings not to be used without written consent.
3. Planning drawings should not be used for the purpose of construction or working drawings.
4. Building Regulation approved drawings are not construction or working drawings.
5. All dimensions must be checked and verified on site before commencing works.
6. OS data may have been used for the purpose of a Planning submission.


Revisions		
Rev.	Date	Comments




Existing Front Elevation

Existing Side
Elevations / Section

0 5 metres
(1:50)

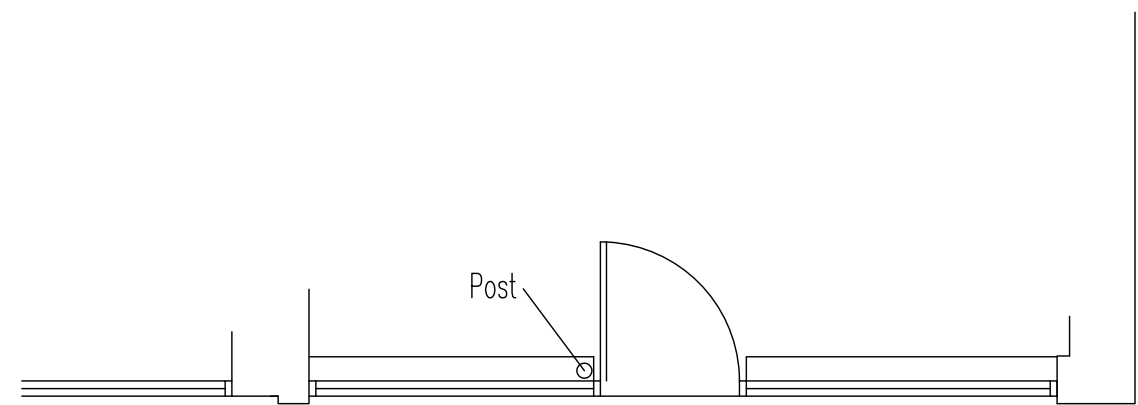

Existing Plan

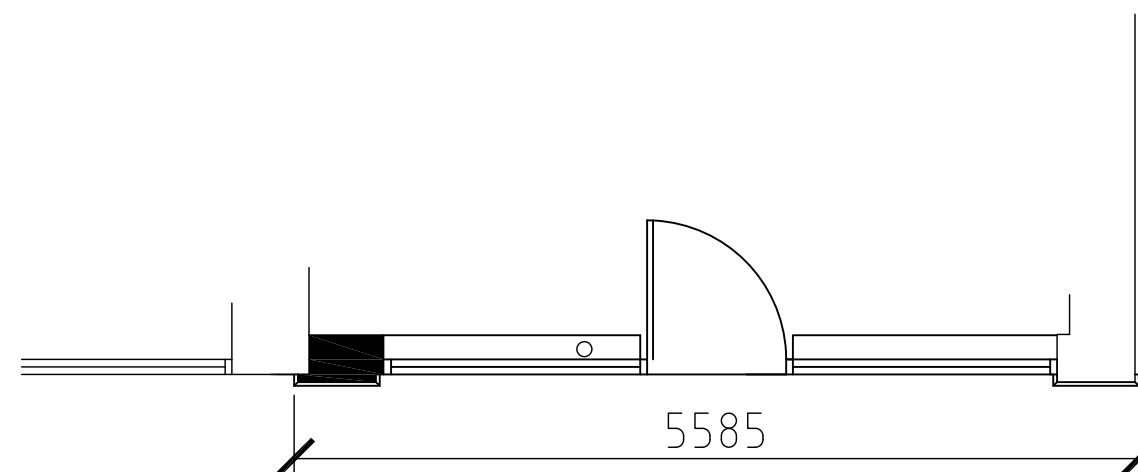

Proposed Plan




Proposed Front Elevation
Timber shopfront in Black RAL 9017 (Option 1)

Proposed Side
Elevation / Section



BLOCK PLAN - 1:500

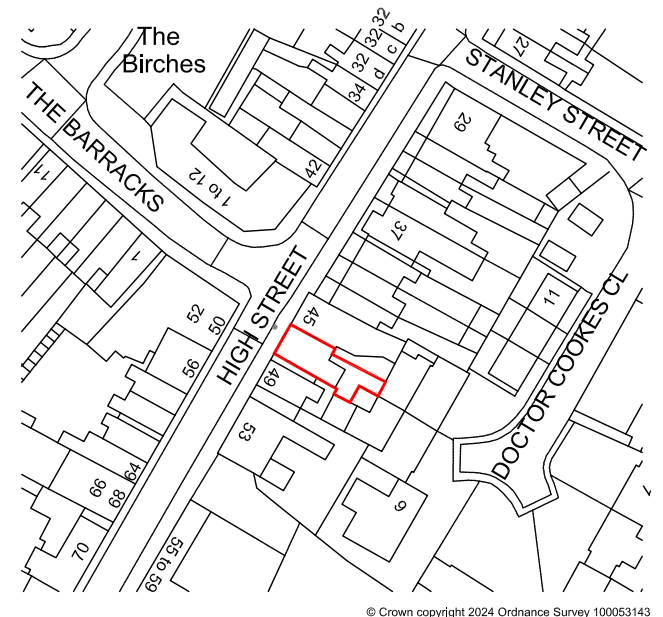

LOCATION PLAN - 1:1250
Site Boundary



Proposed Front Elevation
Timber shopfront in Green RAL 6011 (Option 2)



ArchitecturalVistadesigns Ltd

a: The Paddock, 118 Paddock Way, Hinckley, Leics LE10 0BZ

m: 0785 458 2584 t: 01455 698 839

w: www.architecturalvistadesigns.co.uk

e: studio@architecturalvistadesigns.co.uk

Client: Kate Clark Dwg Status: PLANNING

Dwg: Proposed Plans and Elevations

Project: Proposed Shop Front
at No. 47 High Street, Barwell LE9 8DS

Scale: 1:50, 1:500 & 1:1250 @ A1

Date: 26.06.2024

Drawn By: map

Dwg No. AVD-828-HSB-PL01 Rev. -