



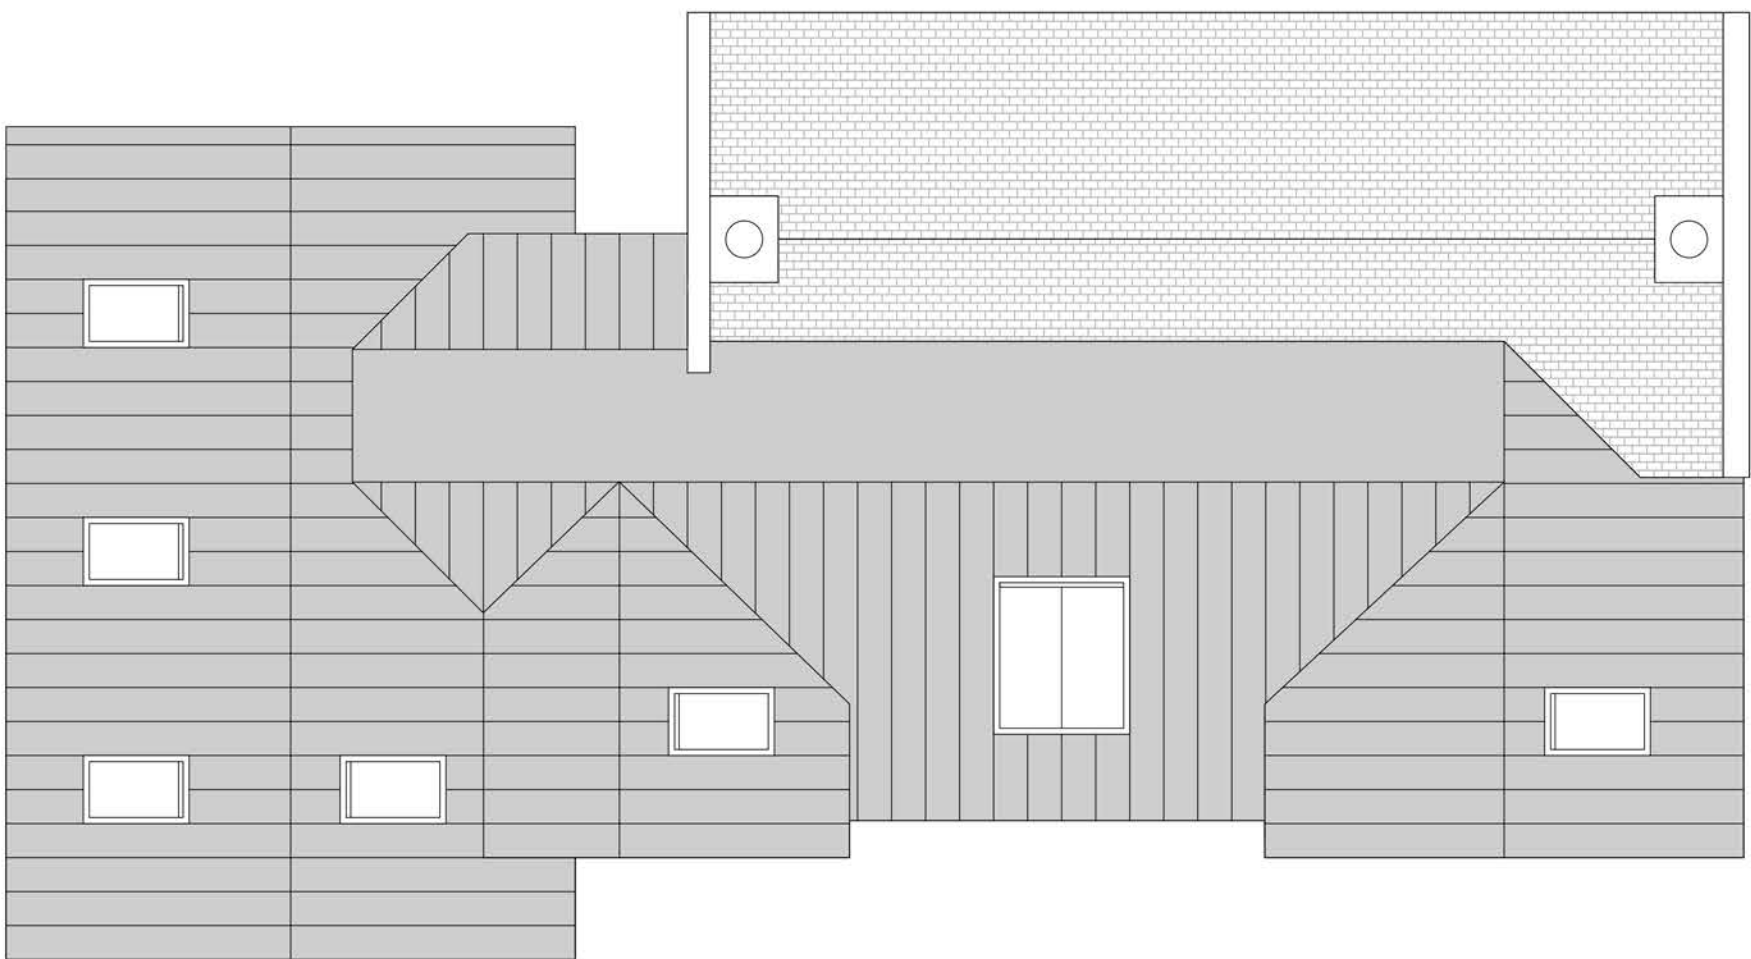

PROPOSED ROOF PLAN 1:100@A1




PROPOSED FRONT ELEVATION [WEST] 1:100@A1

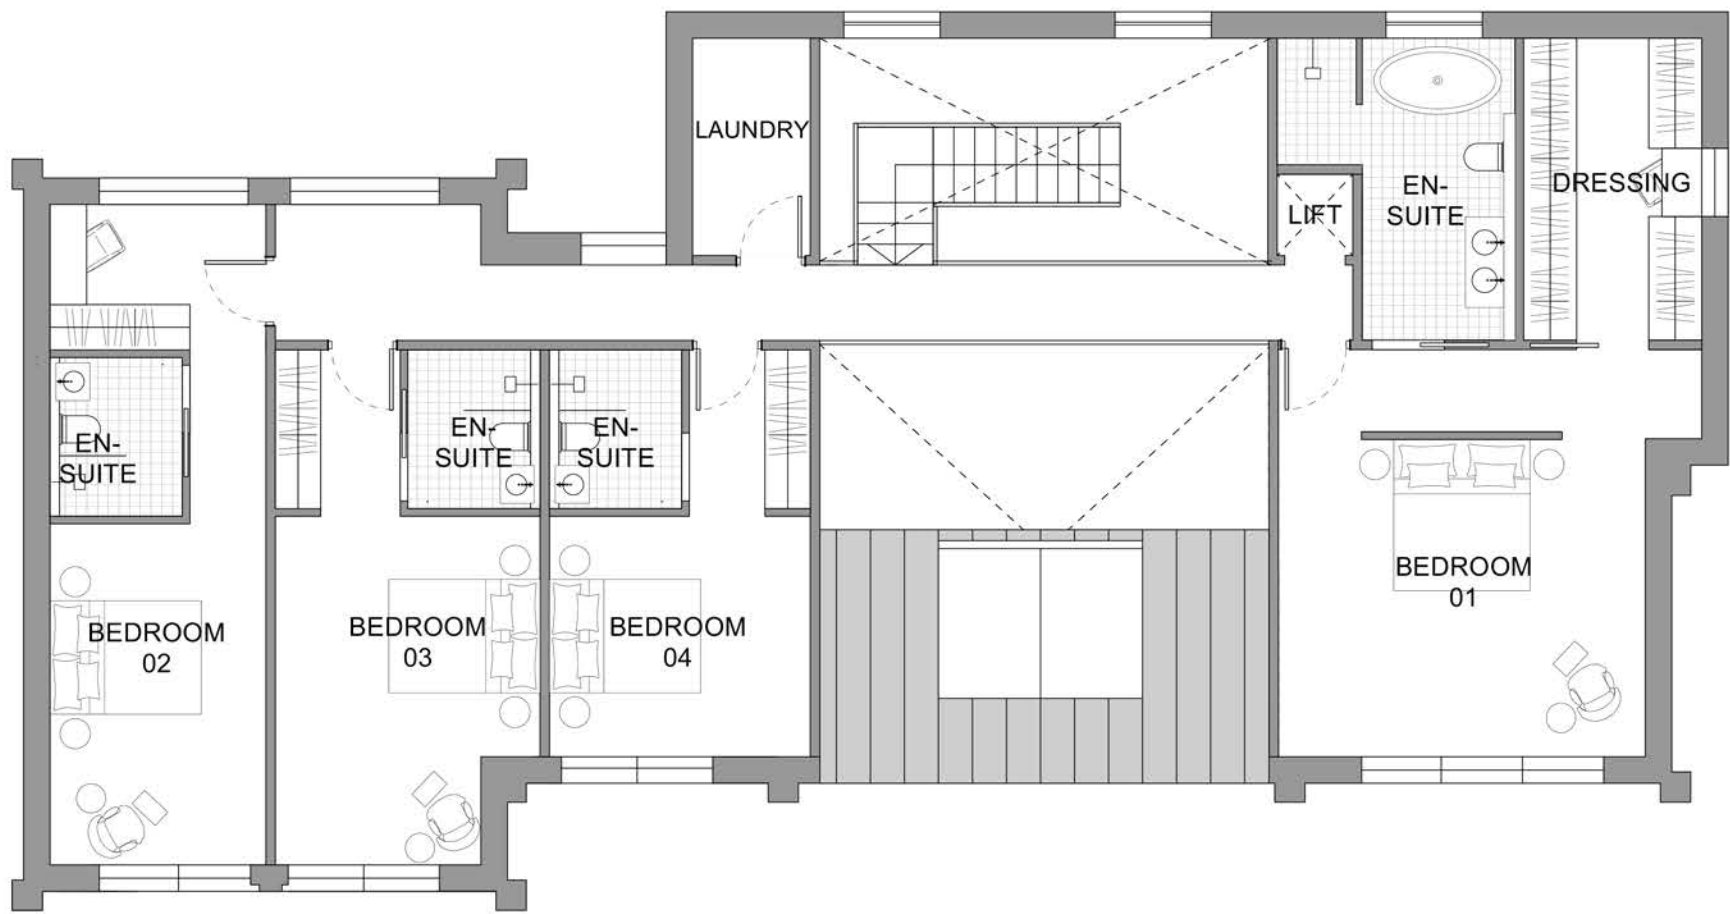

PROPOSED FIRST FLOOR PLAN 1:100@A1



PROPOSED REAR ELEVATION [EAST] 1:100@A1

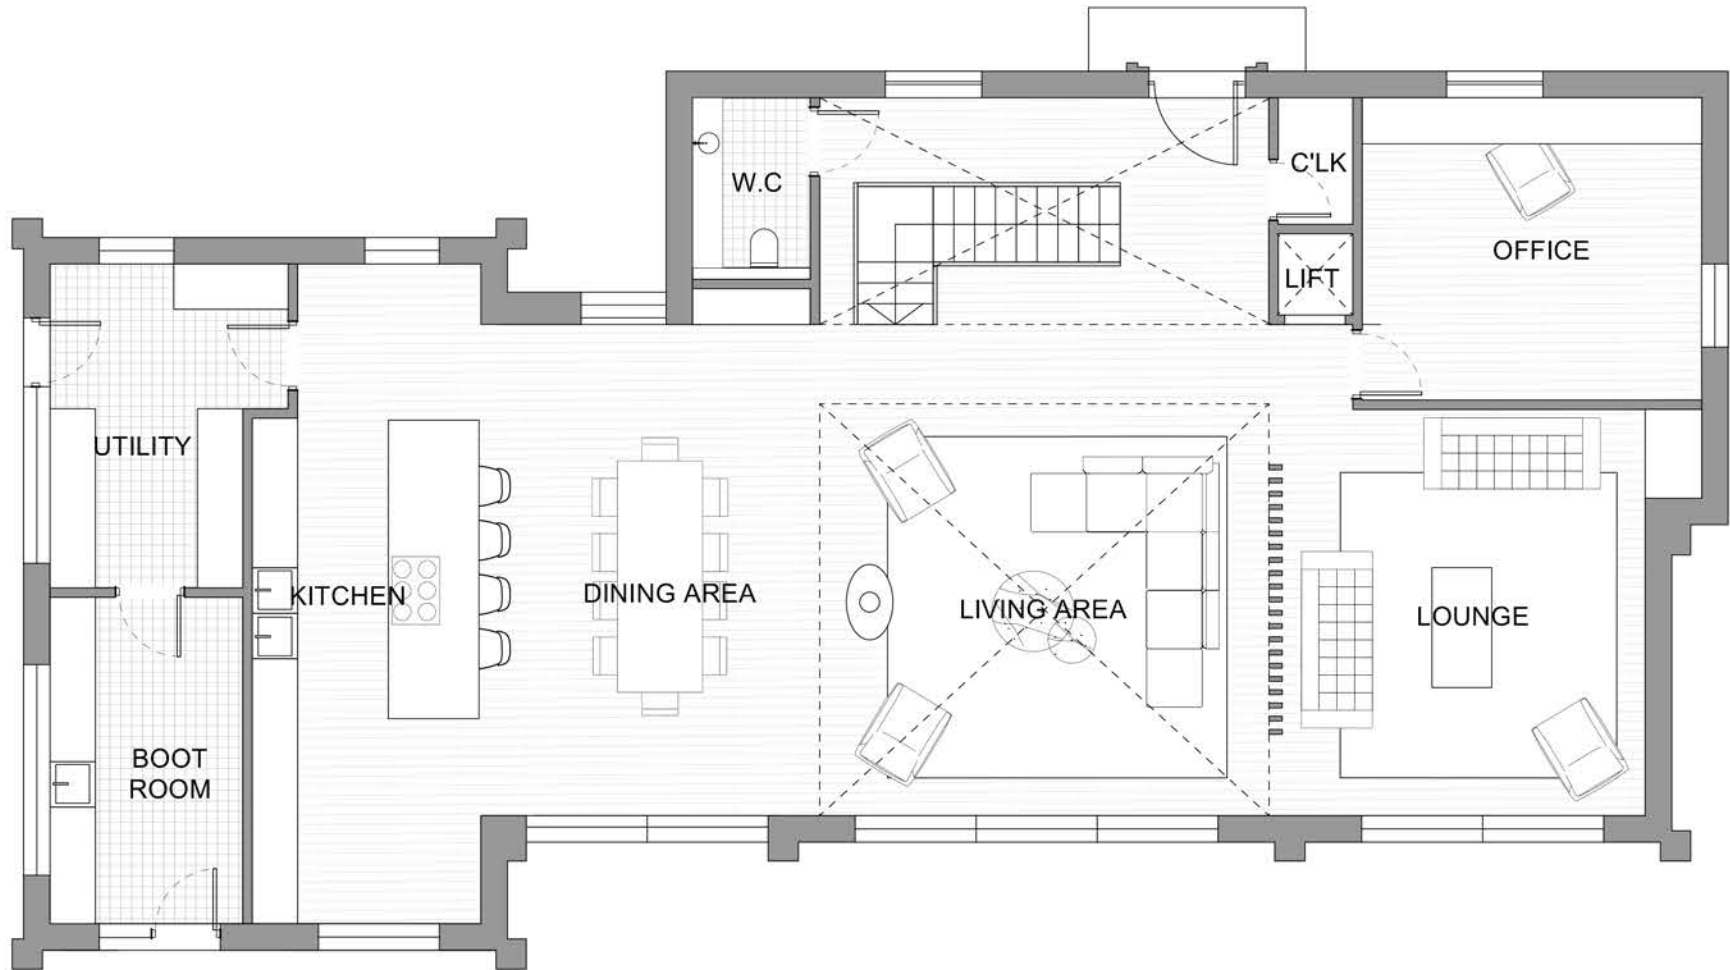

PROPOSED GROUND FLOOR PLAN 1:100@A1



PROPOSED SIDE ELEVATION [SOUTH] 1:100@A1



PROPOSED SIDE ELEVATION [NORTH] 1:100@A1

Do not scale off drawing. Use only figured dimensions. **All dimensions to be checked on site and set out on site prior to works commencement.** Contractors to notify architects of site All drawings to be read in conjunction with engineers drawings. Any discrepancies between drawings to be reported back to lead consultant prior to commencement of works. This drawing is copyright of Format Architects Ltd.

DRAWINGS FOR PLANNING PURPOSES ONLY AND SHOULD NOT BE USED FOR CONSTRUCTION.

Date	Rev	By	Details
23.10.23	01	JC	Planning Issue
28.06.24	02	JC	Amends to Footprint & Front Elevation

- | | |
|-----------------------------------|------------------------------|
| 01. Light Buff Facing Brick | 06. Stone Window Head |
| 02. Dark Metal Cladding | 07. Stone Door Surround |
| 03. Dark Grey Clay Tiles | 08. Dark Metal Solar Shading |
| 04. Dark Metal Standing Seam Roof | 09. Glazed Sliding Doors |
| 05. Stone Window Sill | 10. Glazed Sash Window |

Format Architects.

Drawing Title
Proposed House Plans &
Elevations

Date	Scale	1:100@A1	Checked
23.10.23			JC

Project Ref.	Drawing No.	Revision
2046	A-L-210	02

Project	Client
Moor Barns Farm Orton-on-the-Hill	Mr & Mrs Blackmore

PLANNING